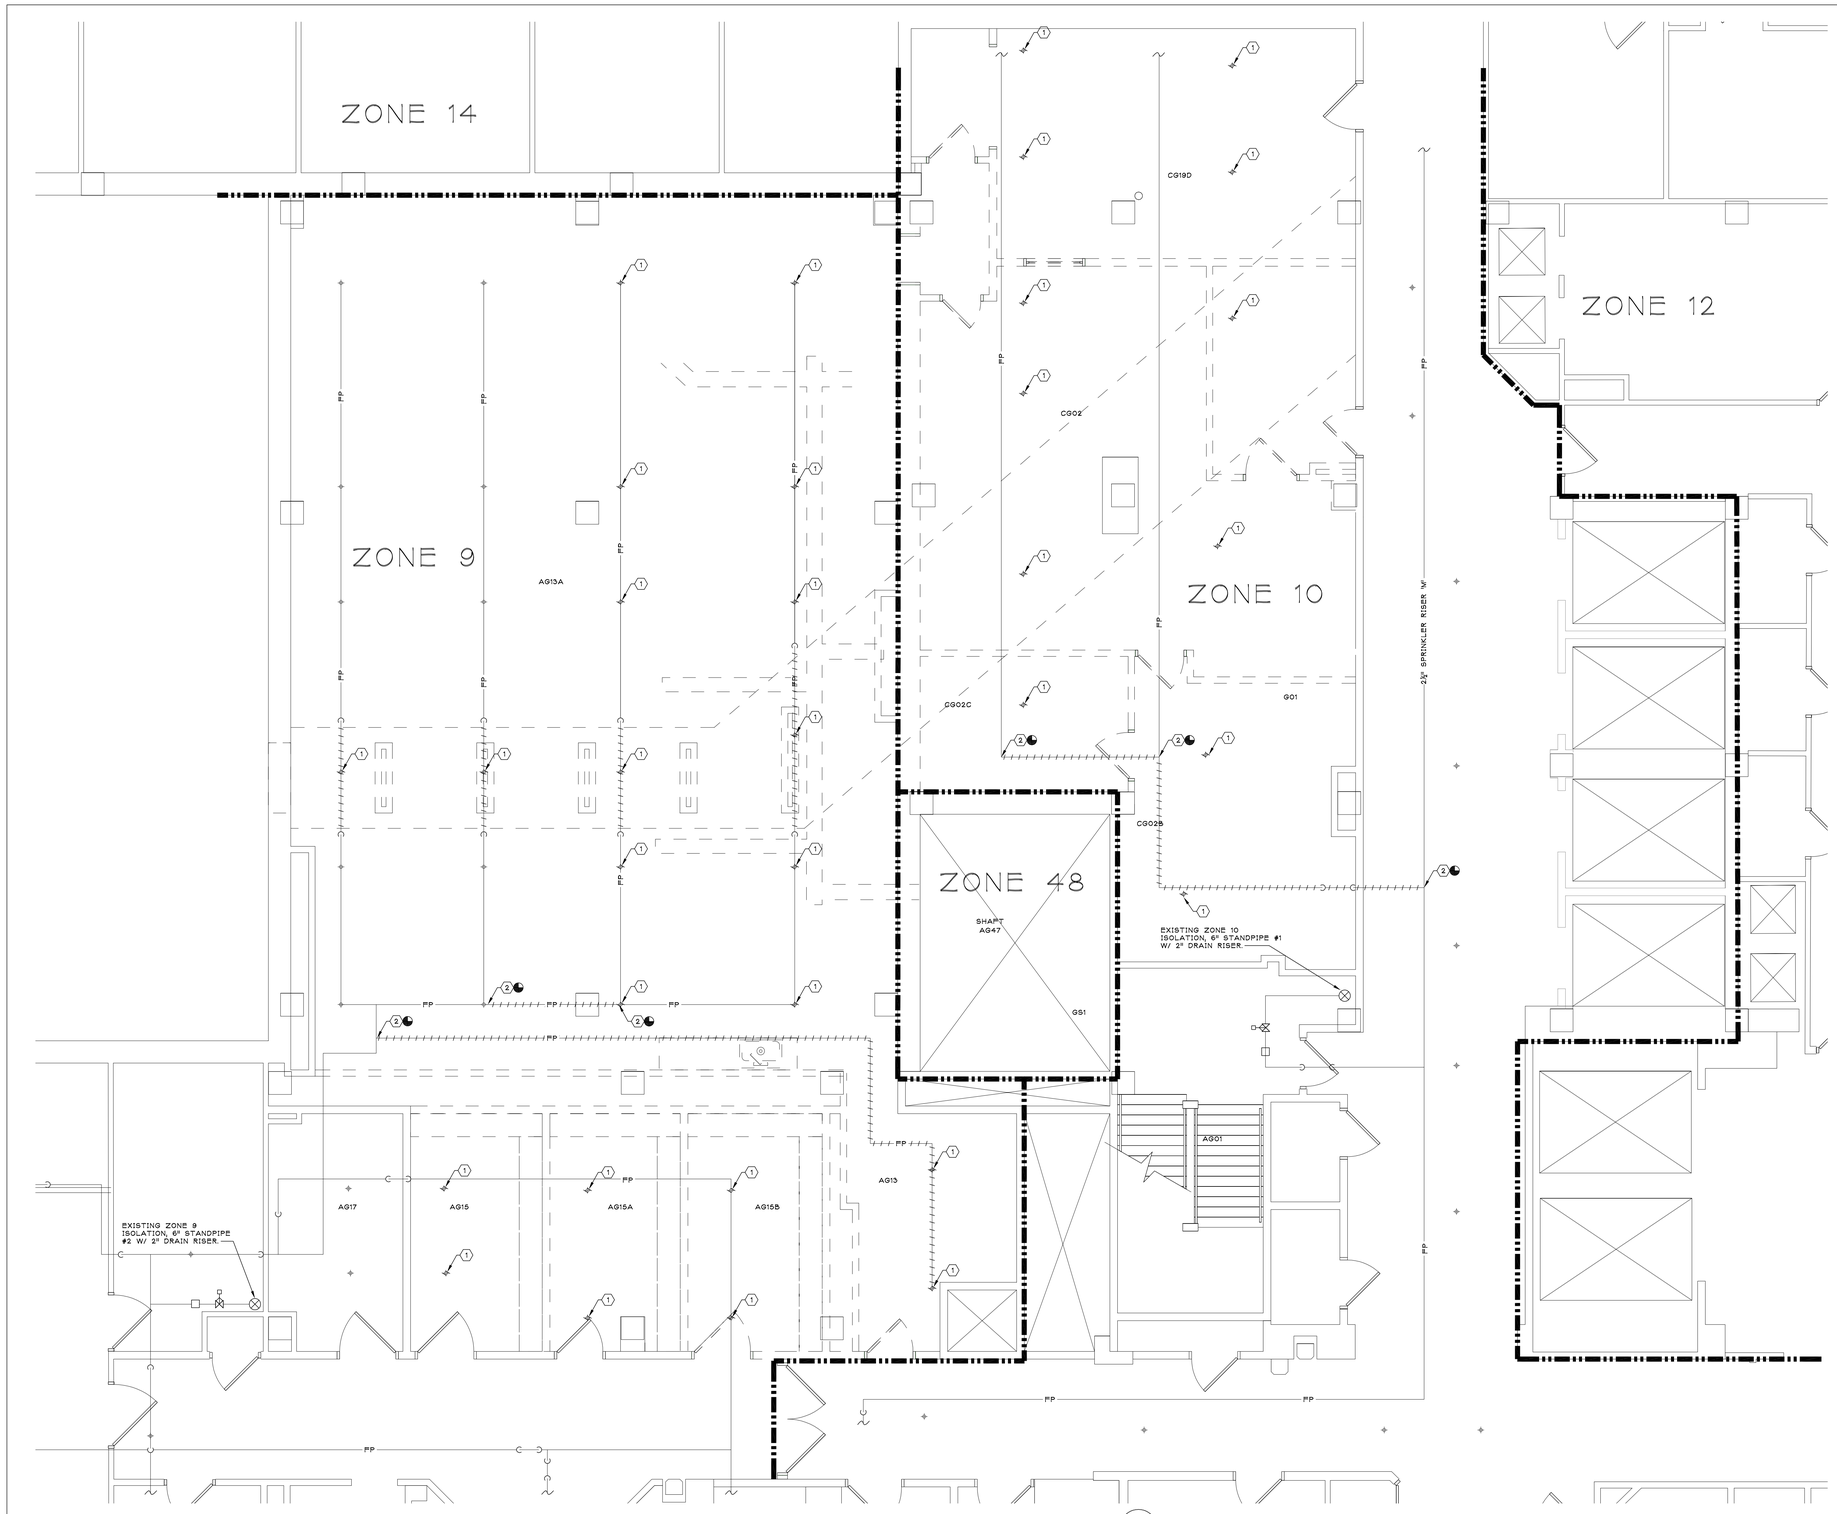

PARTIAL GROUND FLOOR PLAN

SCALE: 1/4" = 1'-0"

NORTH

KEYED NOTES:

1. REMOVE EXISTING SPRINKLER HEAD AND ASSOCIATED BRANCH PIPING BACK TO MAIN AND PREPARE REMAINING PIPING FOR CONNECTION TO NEW.
2. REMOVE EXISTING FIRE PROTECTION BRANCH PIPING BACK TO EXTENT SHOWN

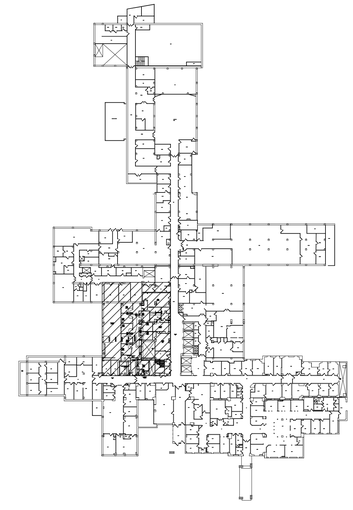

KEY PLAN

NTS

NORTH

Scale: As Noted

Revisions:	Date

CONSULTANTS:

LICENSED PROFESSIONAL ENGINEER SAMUEL J. COSMAN NO. 085524 UNIVERSITY OF THE STATE OF NEW YORK

ARCHITECT/ENGINEERS:

dwyer ARCHITECTURAL

SYRACUSE
313 East Willow Street
Suite 107
Syracuse, NY 13203
ph: 315.299.7188

ROCHESTER
1344 University Avenue
Suite 140
Rochester, NY 14607
ph: 585.461.4771

IPD: Engineering
INTEGRATED PROJECT DELIVERY
ONE WEBSTER'S LANDING
SYRACUSE, NEW YORK 13202
315.423.0185

Drawing Title: FIRE PROTECTION DEMOLITION	Project Title: RENOVATE FOR COMPENSATION AND PENSION CLINIC	Project Number: 528A7-13-702	VA HEALTHCARE NETWORK UPSTATE NEW YORK
Approved: Project Director	Location: 800 IRVING AVENUE, SYRACUSE NY 13210	Building Number	
	Date: 12.18.2012 / Checked: SBG / Drawn: NCB	Drawing Number: FD-101 Dwg. 15 of 33	

VA FORM 08-6231