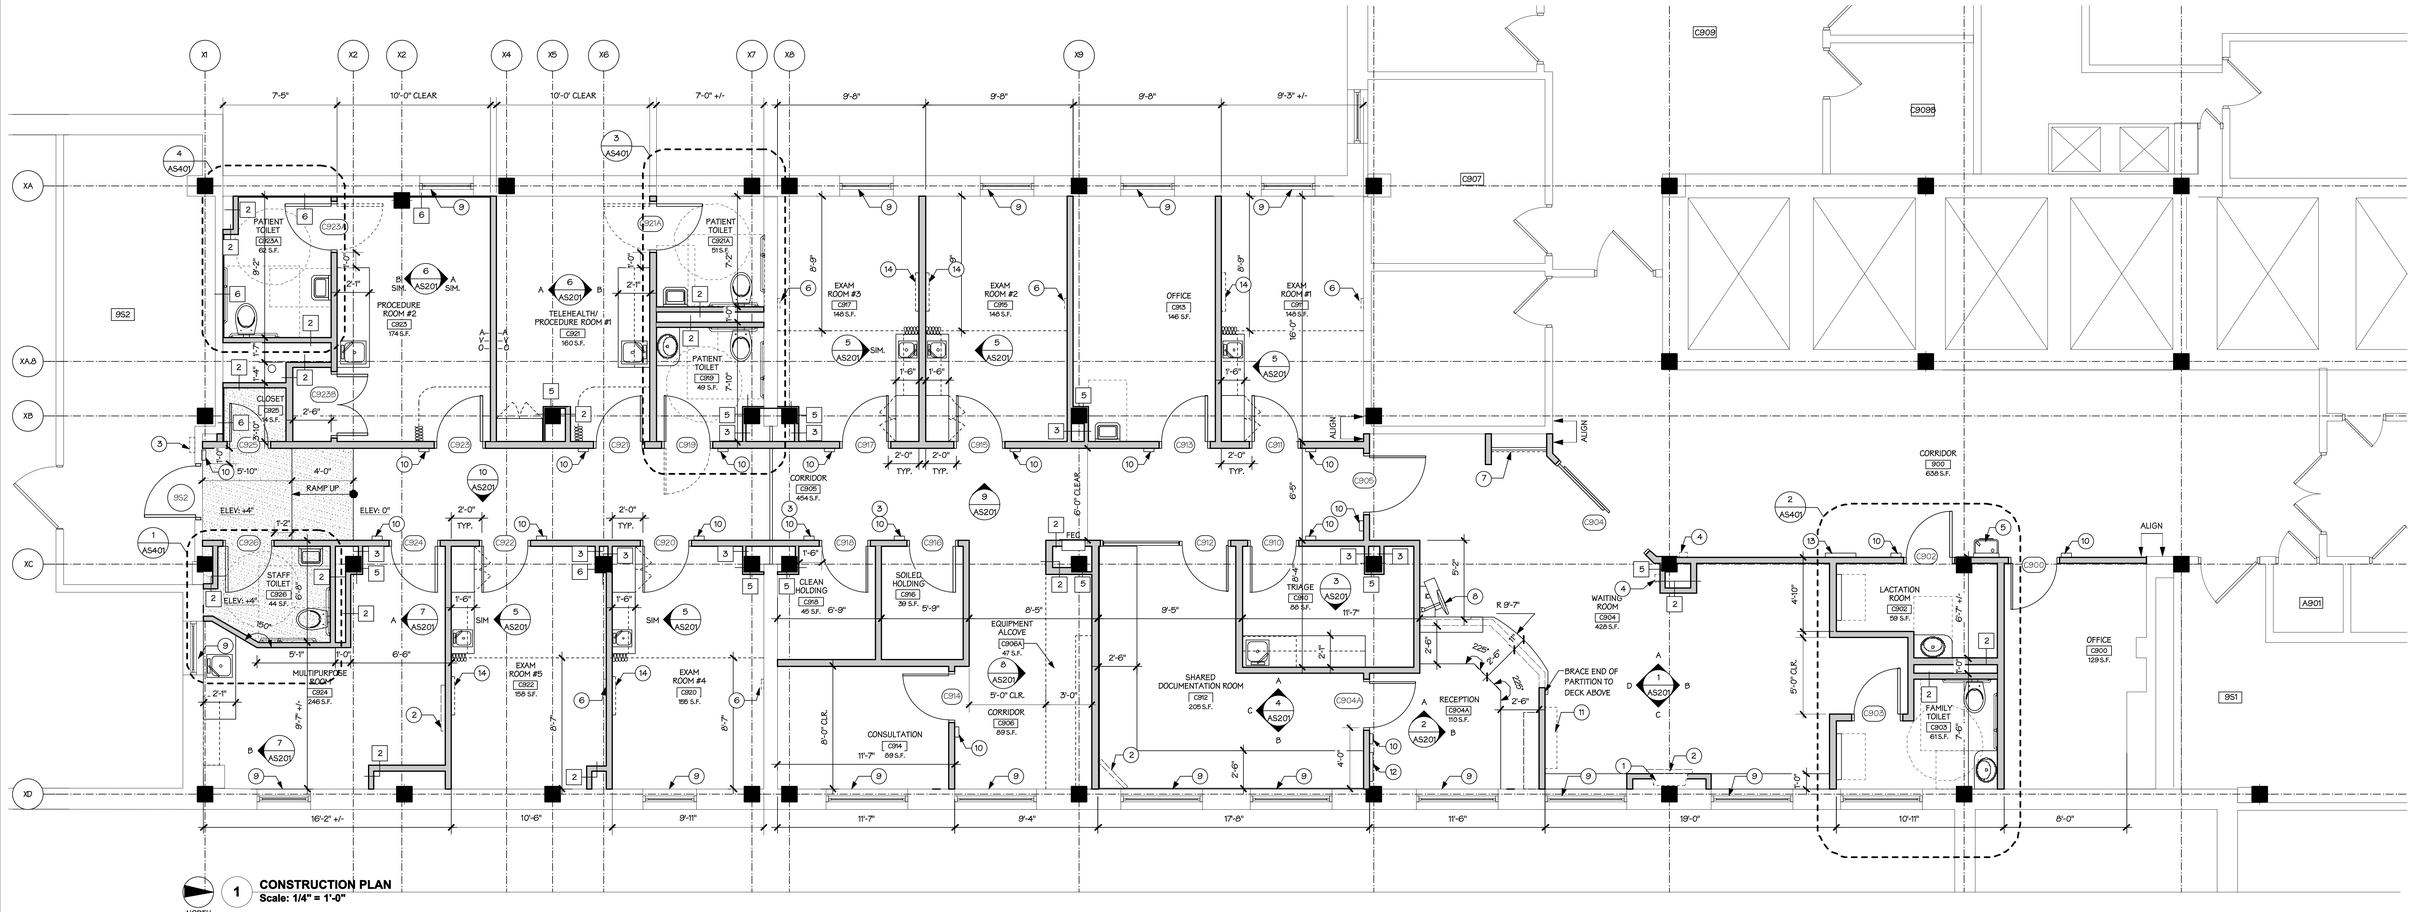

1 **CONSTRUCTION PLAN**
Scale: 1/4" = 1'-0"

NORTH

KEYED NOTES

1. RECESSED ELECTRIC FIREPLACE AS SPECIFIED. COORD. WITH MEP DRAWINGS FOR MORE INFORMATION.
2. WALL MOUNTED FLAT SCREEN TELEVISION (V/ C). COORD. WITH ELECTRICAL DRAWINGS. COORD. LOCATION WITH OWNER PRIOR TO INSTALLATION.
3. BADGE READER. COORD. WITH ELECTRICAL DRAWINGS AND DOOR SCHEDULE AS-601 FOR MORE INFORMATION.
4. AUTOMATIC PUSH PLATE, SEE DOOR SCHEDULE AS-601 FOR MORE INFORMATION.
5. HANDICAP ACCESSIBLE DRINKING FOUNTAIN, COORD. WITH PLUMBING DRAWINGS.
6. COAT HOOKS: MFR: PETER PEPPER, MODEL: 2142, FINISH: ALUMINUM, MOUNTING HEIGHT 4'-0" A.F.F.
7. COAT ROD & SHELF. SEE DETAIL 14/AS-501.
8. MY HEALTHVET REGISTRATION KIOSK (V/ C). COORD. WITH ELECTRICAL DRAWINGS.
9. WINDOW TREATMENT (WT-1). SEE FINNISH LEGEND ON SHEET AS-602 FOR MORE INFORMATION.
10. WALL MOUNTED ROOM SIGN. SEE AS-602 FOR MORE INFORMATION.
11. WALL MOUNTED GLASS DISPLAY CASE. MFR: PETER PEPPER, MODEL: TBD.
12. MED GAS ALARM. COORDINATE WITH MEP DRAWINGS FOR MORE INFORMATION.
13. WALL MOUNTED FLOOR DIRECTORY SIGN. SEE AS-602 FOR MORE INFORMATION. COORD. LOCATION WITH OWNER PRIOR TO INSTALLATION.
14. WALL MOUNTED OTOSCOPE & BLOOD PRESSURE EQUIPMENT AT 4'-6" A.F.F. COORDINATE EXACT LOCATION WITH OWNER PRIOR TO INSTALLATION.

GENERAL NOTES

1. UNLESS OTHERWISE INDICATED, ALL NEW WALL TYPES ARE TO BE TYPE #1. SEE SHEET AS-601 FOR PARTITION TYPES.
2. ALL DIMENSIONS SHOWN ON THESE PLANS ARE FROM FACE OF FINISHED WALL TO FACE OF FINISHED WALL. NOTIFY ARCHITECT IF DIMENSIONS VARY GREATER THAN 6".
3. UNLESS NOTED OTHERWISE ALL DRYWALL CHASES TO BE TIGHT TO RISERS AS POSSIBLE TO MINIMIZE CHASE SIZES.
4. SEE FINISH SCHEDULE SHEET AS-602 FOR FINISH LOCATIONS, FINISH LEGEND, AND NOTES.
5. SEE SHEET AS-701 FOR FLOOR FINISH PLAN, WALL PROTECTION, AND ACCENT PAINT LOCATIONS.
6. SEE SHEET AS-801 FOR FURNITURE, FIXTURES, AND EQUIPMENT INFORMATION.
7. STUD WALL INFILLS TO BE PROVIDED WITH METAL STUD TO FIT OPENING & 5/8" TO FLUSH OUT WITH EXISTING.
8. PATCH AND REFINISH WALLS AND ADJACENT SURFACES AS NECESSARY TO MATCH EXISTING OR SCHEDULED FINISHES.
9. MASONRY WALL INFILLS TO BE TOOTHED IN WITH APPROPRIATE SIZED BLOCK.
10. FINISHED DOOR OPENINGS SHALL BE NOMINAL 6" FROM FINISHED CORNER OF ROOM AT HINGE SIDE. EXCEPT WHERE DIMENSIONED OTHERWISE, ON THE 'PULL' SIDE OF A DOOR OPENING THE STRIKE SIDE SHALL BE NOMINAL 18" FROM A PERPENDICULAR WALL. ON THE 'PUSH' SIDE OF A DOOR OPENING EQUIPPED WITH A CLOSER & LATCH, THE STRIKE SIDE SHALL BE NOMINAL 12" FROM A PERPENDICULAR WALL.
11. SEE SHEET AS-401 FOR TOILET FIXTURES & ACCESSORIES LEGEND, DESCRIPTIONS, LOCATIONS, AND MOUNTING HEIGHTS.
12. PATCH AND MATCH ALL EXTERIOR FINISHED PARTITIONS WHERE DEMOLITION OCCURS. FINISH TO MATCH ADJACENT PARTITION.
13. PROVIDE BLOCKING FOR ALL WALL MOUNTED EQUIPMENT INCLUDING, BUT NOT LIMITED TO, TV'S, RAILINGS, LOCKERS, TOILET ACCESSORIES, ETC.
14. PROVIDE A PAPER TOWEL DISPENSER AND SOAP DISPENSER AT EVERY SINK, TYP.
15. PROVIDE (2) GARMENT HOOKS IN EVERY EXAM ROOM/ TREATMENT SPACE, TYP.
16. LAMINATE (1) LAYER GWB (PARTITION TYPE #6) ON ALL EXG. WALLS TO REMAIN THAT ARE NOT FINISHED

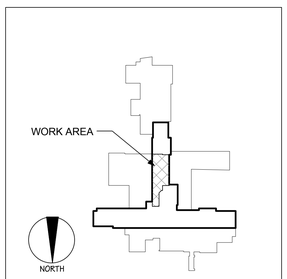

KEY PLAN- 9TH FLOOR

Scale: As Noted

Revisions:	Date

CONSULTANTS:

ARCHITECT/ENGINEERS:

dwyer ARCHITECTURAL

SYRACUSE
313 East Willow Street
Suite 107
Syracuse, NY 13203
ph: 315.473.1800

ROCHESTER
1344 University Avenue
Suite 140
Rochester, NY 14607
ph: 585.461.4771

IPD: Engineering
INTEGRATED PROJECT DELIVERY
ONE WEBSTER'S LANDING
SYRACUSE, NEW YORK 13202
315.423.0185

Drawing Title
CONSTRUCTION PLAN & NOTES

Approved: Project Director

Project Title
RENOVATE FOR WOMEN'S CLINIC

Location
800 IRVING AVENUE, SYRACUSE NY 13210

Date	Checked	Drawn
12.18.2012	KAD	LMB

Project Number
VA# 528A7-13-701
DA# 12-001

Building Number
1

Drawing Number
AS-101

Dwg. 10 of 41

VA HEALTHCARE NETWORK UPSTATE NEW YORK

VA FORM 08-6231