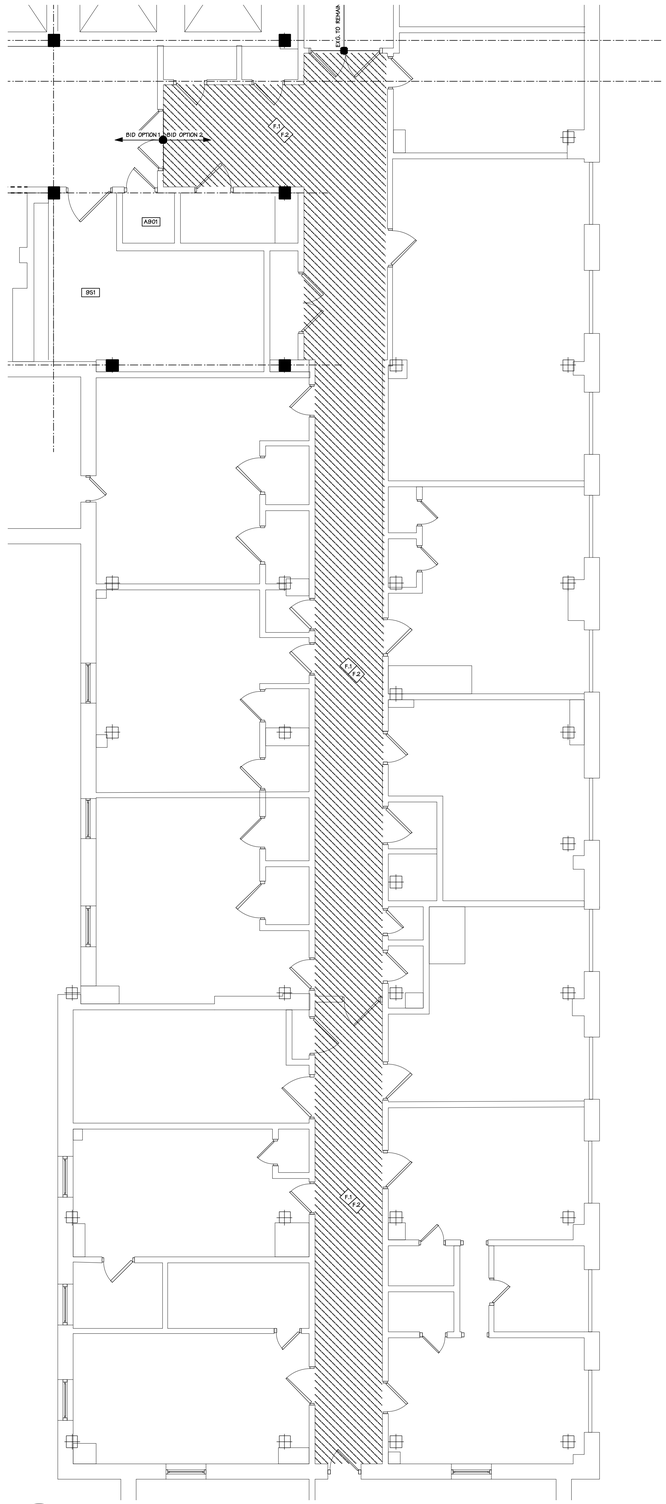

NORTH **2** **BID OPTION NO. 2- DEMOLITION PLAN**
Scale: 3/16" = 1'-0"

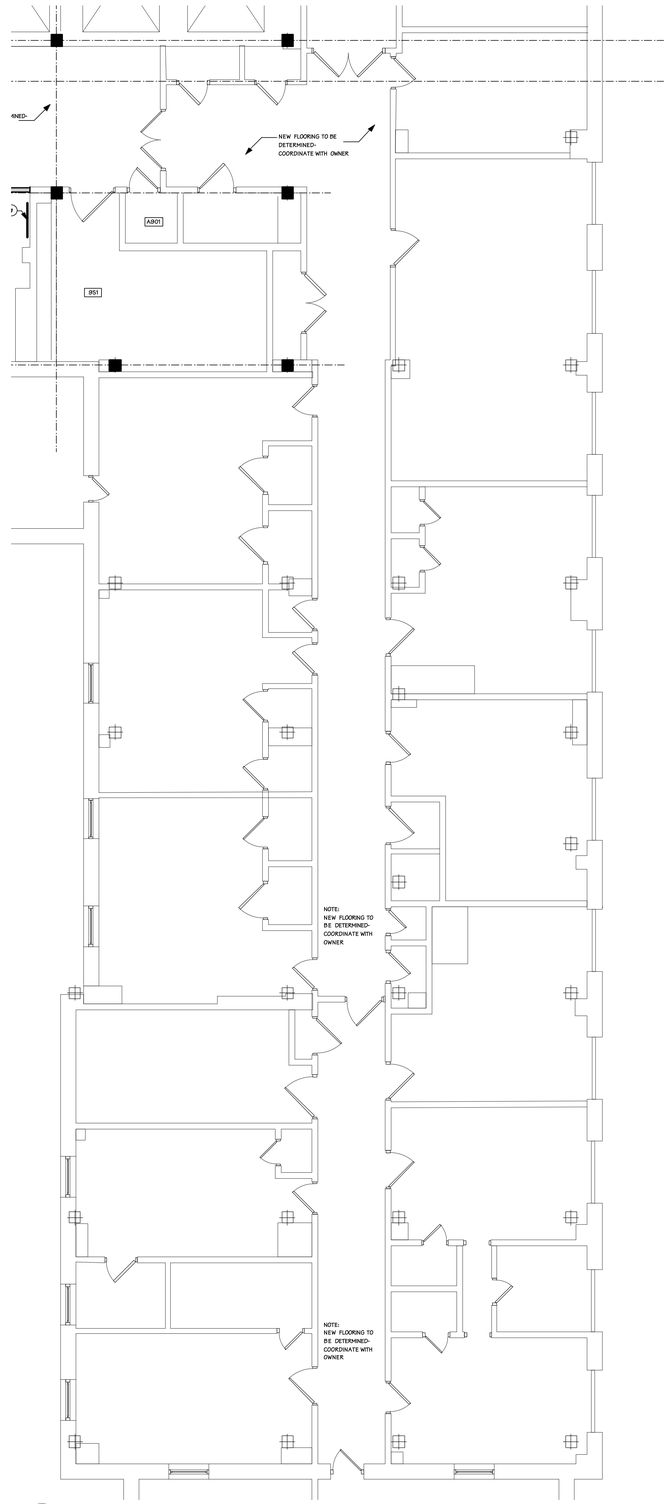

NORTH **1** **BID OPTION NO. 2- CONSTRUCTION PLAN**
Scale: 3/16" = 1'-0"

GENERAL NOTES

1. ▧ INDICATES AREA OF ASBESTOS TILE REMOVAL. COORDINATE WITH HA-100 FOR MORE INFORMATION.

2. REFER TO AD-101 FOR BASE BID DEMOLITION PLAN AND NOTES.

KEYED NOTES

F - FLOOR DEMOLITION

F.1 REMOVE TERRAZZO WALL BASE COMPLETE. FLASH PATCH AND PREPARE SLAB FOR NEW FINISH IN MANNER REQUIRED BY NEW FINISH MANUFACTURER.

F.2 REMOVE ASBESTOS TILE AND COORD. W/ DRAWING HA-100 FOR ASBESTOS MATERIAL REMOVAL DRAWINGS AND NOTES. PROVIDE FLOWABLE FLOOR FILL (GYPCRETE OR EQUAL) AT ABATED FLOOR AREAS.

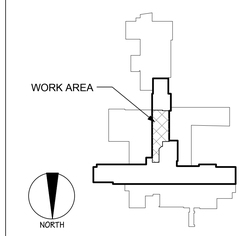

KEY PLAN- 9TH FLOOR

Scale: As Noted

Revisions:	Date

CONSULTANTS:

ARCHITECT/ENGINEERS:

dwyer ARCHITECTURAL
SYRACUSE
313 East Willow Street
Suite 107
Syracuse, NY 13203
ph: 315.473.1800

ROCHESTER
1344 University Avenue
Suite 140
Rochester, NY 14607
ph: 585.461.4771

IPD: Engineering
INTEGRATED PROJECT DELIVERY
ONE WEBSTER'S LANDING
SYRACUSE, NEW YORK 13202
315.423.0185

Drawing Title
BID OPTION NO. 2
PLANS & NOTES

Approved: Project Director

Project Title
RENOVATE FOR WOMEN'S CLINIC

Location
800 IRVING AVENUE, SYRACUSE NY 13210

Date	Checked	Drawn
12.18.2012	KAD	LMB

Project Number
VA# 528A7-13-701
DA# 12-001

Building Number
1

Drawing Number
GI-202

Dwg. 5 of 41

VA HEALTHCARE NETWORK UPSTATE NEW YORK

VA FORM 08-6231