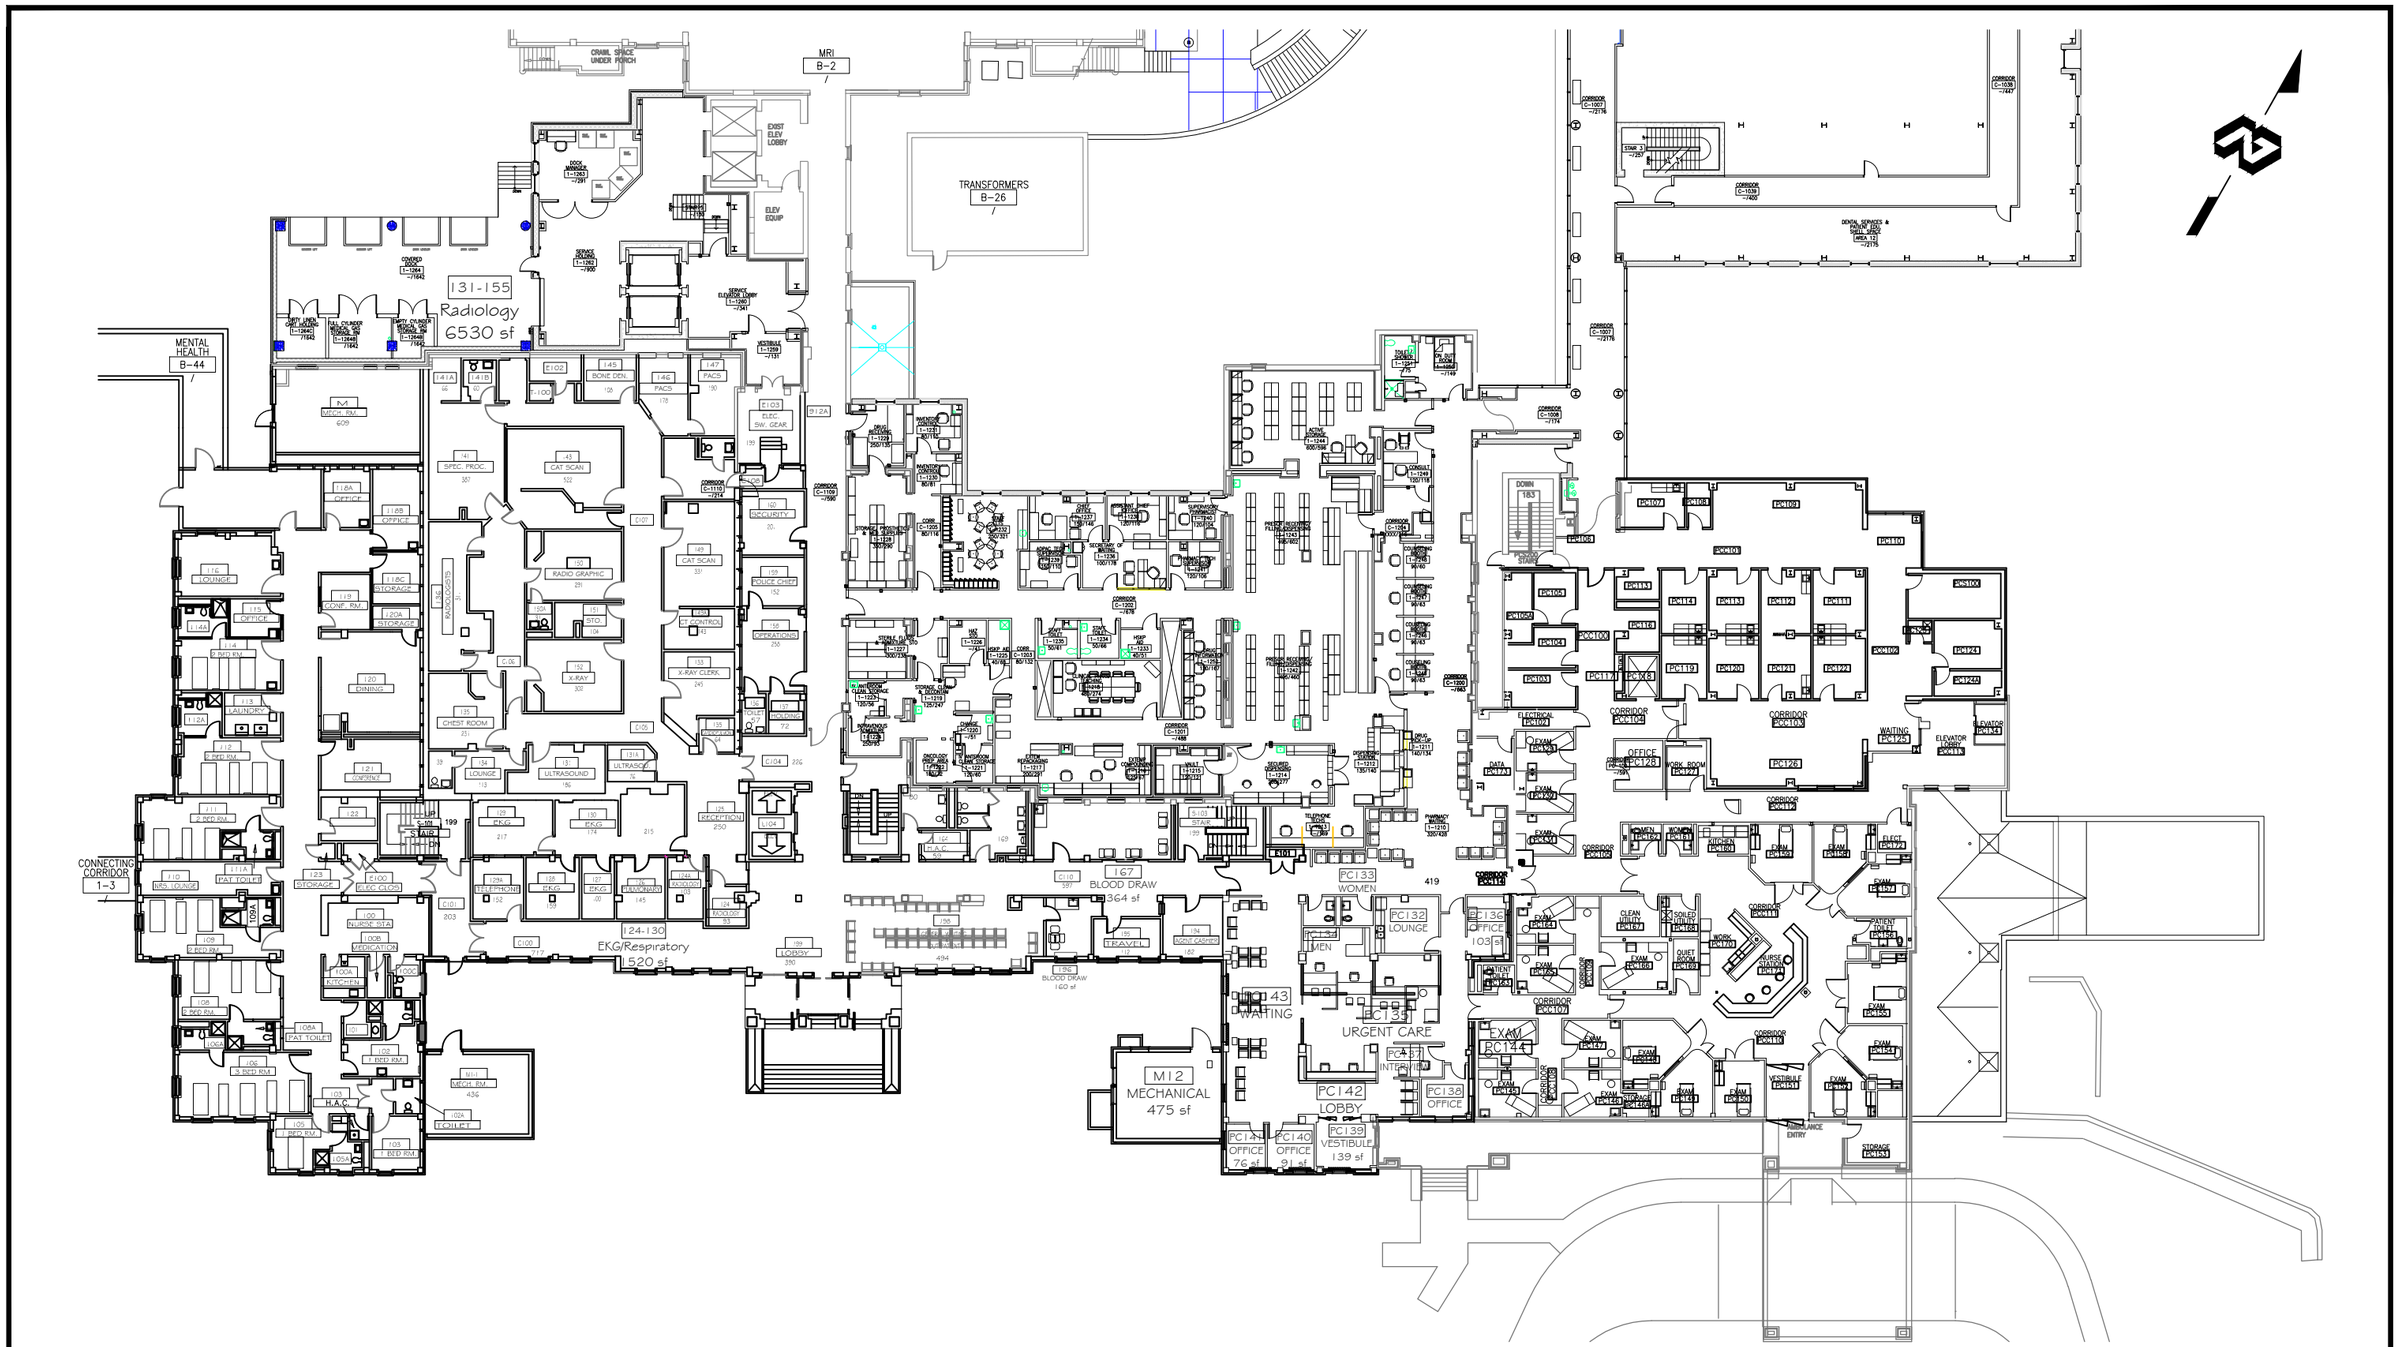

Notes and/or Revisions:	Date

CUSTOM VA FORM 08-6231B, MAY 2012

Approved: VHSO Facility Manager

Approved: Engineering Service Chief

Project Title: Hospital Building

One inch or not to scale!

0 1

Scale: 1/32"=1'-0"

Drawing Title: FIRST FLOOR PLAN

Location: Fayetteville, Arkansas

Checked: ENG

Drawn: JCH

Date: 10-29-12

Project Number: N/A

Building Number: ONE (01)

Drawing Number: AS101

Sheet 1 of 1

Engineering Service

VETERANS HEALTH CARE SYSTEM OF THE OZARKS