Vacated Space
Social Work 1390 sf
Nuclear Med 650 sf
Ultrasound 330 sf

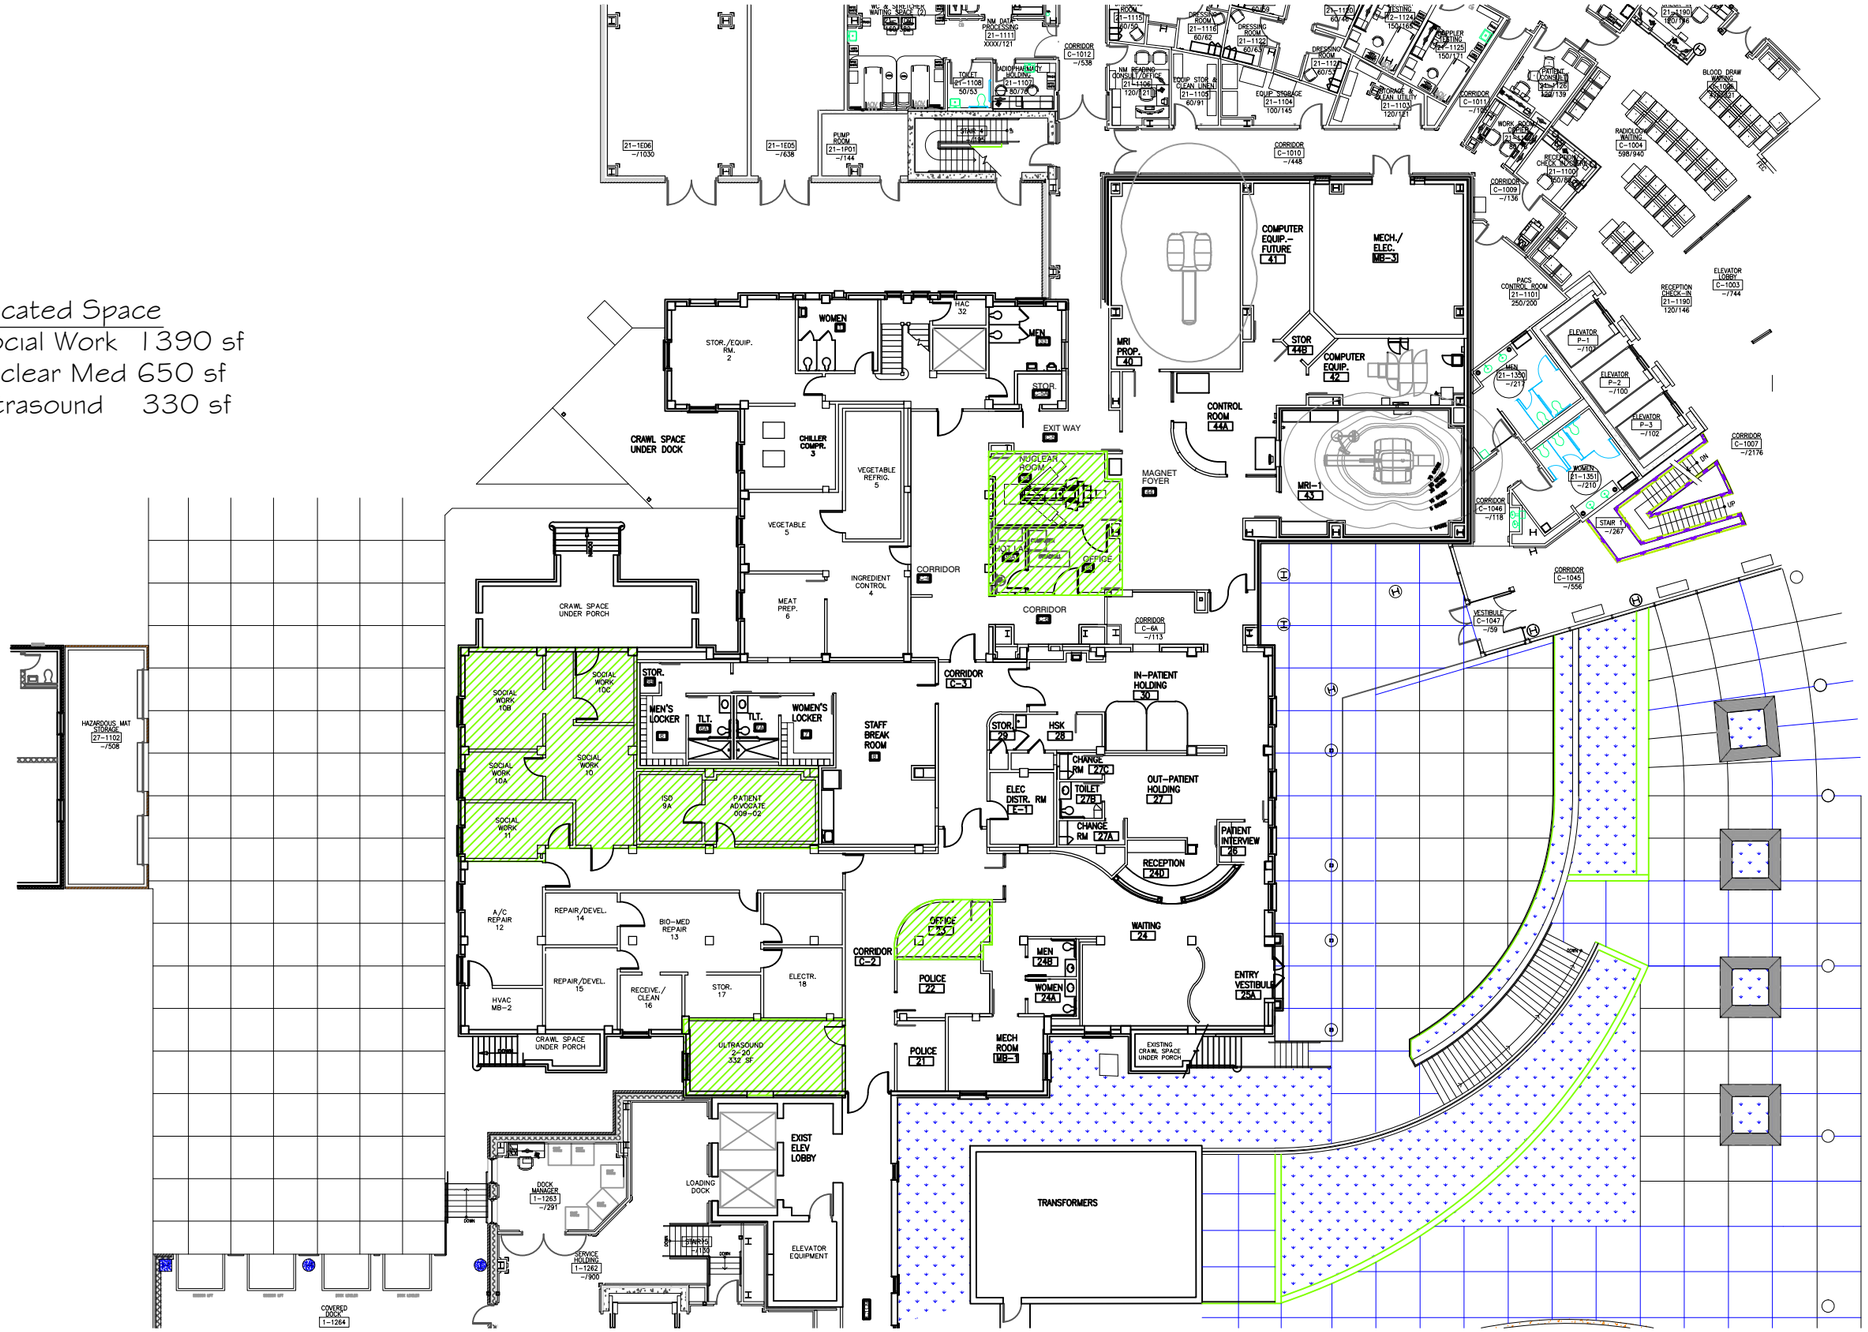

Notes and/or Revisions:	Date

CUSTOM VA FORM 08–6231B, MAY 2012

Approved: VHSO Facility Manager

Approved: Engineering Service Chief

Project Title: MRI Building

One inch or not to scale! 0 1

Scale: NONE

Drawing Title: FIRST FLOOR PLAN

Location: Fayetteville, Arkansas

Checked: ENG | Drawn: JCH | Date: 11-7-12

Project Number: N/A

Building Number: TWO (02)

Drawing Number: AS101

Sheet 1 of 1

Engineering Service

VETERANS HEALTH CARE SYSTEM OF THE OZARKS