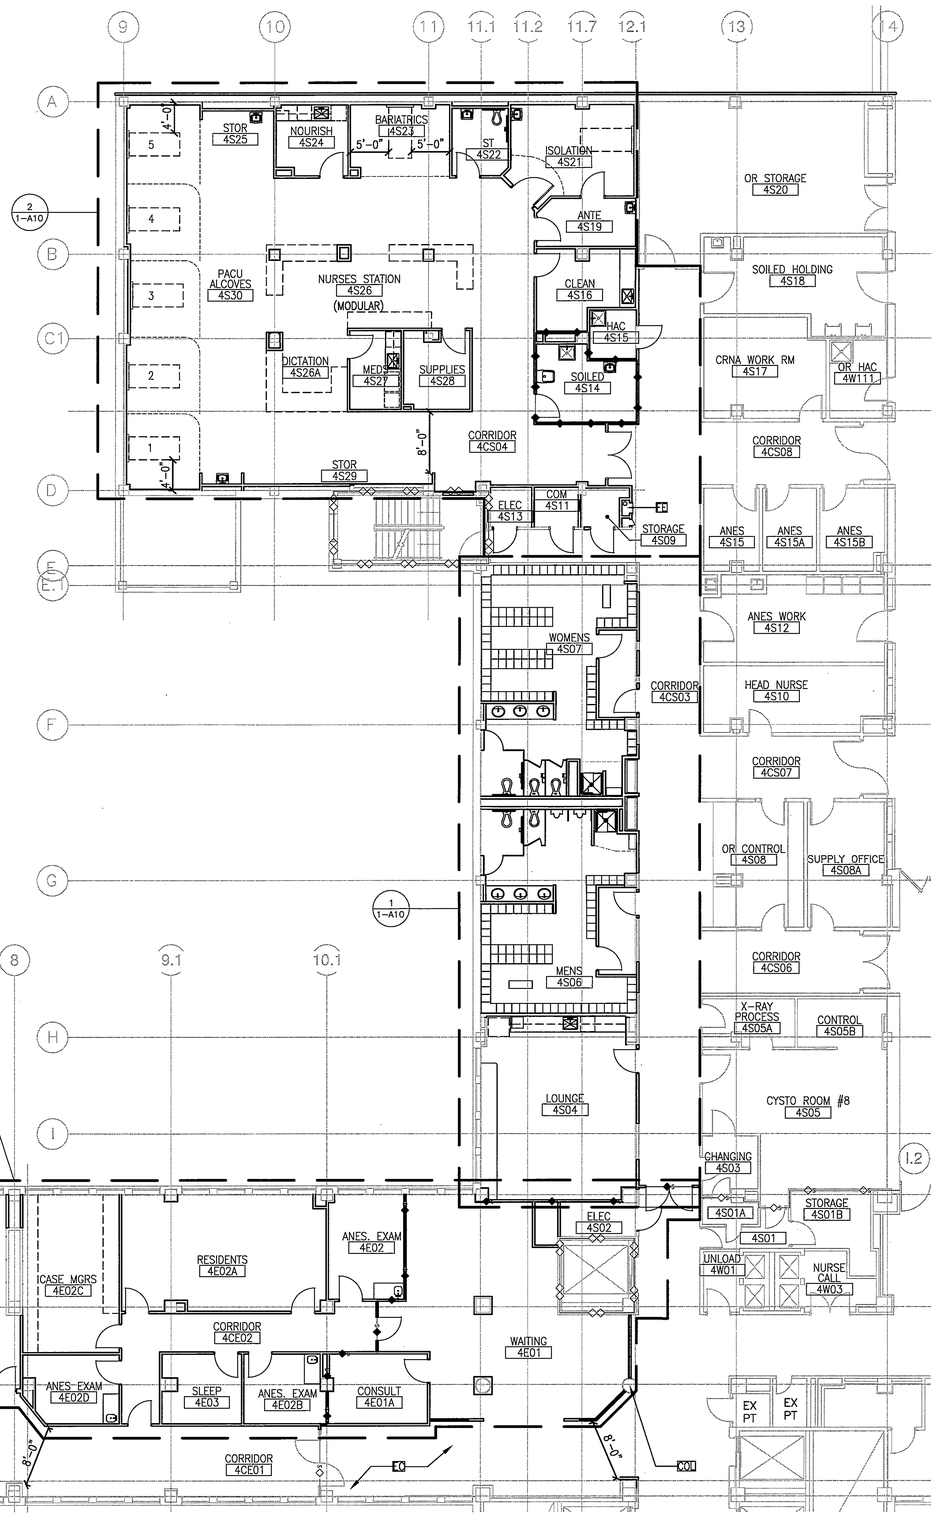

FOURTH FLOOR NEW WORK PLAN
1/8" = 1'-0"
1 / 1-A7

GENERAL NOTES

A. CONTRACTOR TO MAINTAIN INTERIM LIFE SAFETY CODE STANDARDS DURING CONSTRUCTION PER TJC. (ILSM) PROGRAM

B. MAINTAIN INTEGRITY OF EXISTING SMOKE BARRIERS AS REQUIRED TO MEET RATING

C. EXISTING STAIR CONSTRUCTION TO BE MAINTAINED AS EXISTING 2 HOUR CONSTRUCTION

LEGEND

- SCOPE OF WORK LIMITS
- FIRE RESISTIVE RATED LINE, 2 HOUR (EXISTING WALL)
- FIRE RESISTIVE RATED LINE, 1 HOUR
- FIRE-RATED, SMOKE BARRIER LINE, 1 HOUR (EXISTING WALL)
- FIRE-RATED, SMOKE BARRIER LINE, 1 HOUR

KEYNOTE LEGEND

KEY	DESCRIPTION
EC	CORRIDOR 4EC01 TO BE COMPLETED UNDER SEPARATE CONTRACT TO EXISTING SMOKE PARTITION
COL	SEE COLUMN DETAILS B6 & C7/1-A25
FE	PROVIDE NEW FIRE EXTINGUISHER ENCLOSURE. PROVIDE ACCESS TO EXISTING STANDPIPE SHUT OFF VALVE AND FIRE EXTINGUISHER FROM INSIDE NEW ENCLOSURE.

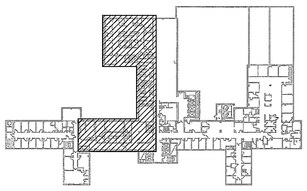

KEY PLAN
NOT TO SCALE
FULLY SPRINKLERED BUILDING
BID DOCUMENTS

Revisions:	Date

CONSULTANTS:

KZFDESIGN
700 BROADWAY STREET
CINCINNATI, OH 45202-6010
PHONE: 513.621.6211
FAX: 513.621.6530

STATE OF OHIO
ALAN B. SULLIVAN
13784
REGISTERED ARCHITECT

ARCHITECT/ENGINEERS:

PARADIGM
ENGINEERS AND CONSTRUCTORS
PO BOX 436223 Louisville, Kentucky 40253 – PH: 502.339.8511 – www.paradigmusa.com

Drawing Title: FOURTH FLOOR PLAN

Approved: Project Director

Project Title: SURGICAL SUPPORT AND LOCKERS

Location: IOWA CITY VAMC
601 HIGHWAY 6 WEST, IOWA CITY, IOWA 52246-2208

Date: 07-13-12 | Checked: SULLIVAN | Drawn: SAID/BRUNNER

Project Number: 636A8-11-011

Building Number: 1

Drawing Number: 1-A7

Office of Construction and Facilities Management

Department of Veterans Affairs

VA FORM 08-6231

three inches = one foot
one and one half inches = one foot
one inch = one foot
three quarters inch = one foot
one half inch = one foot
three eighths inch = one foot
one quarter inch = one foot
one eighth inch = one foot