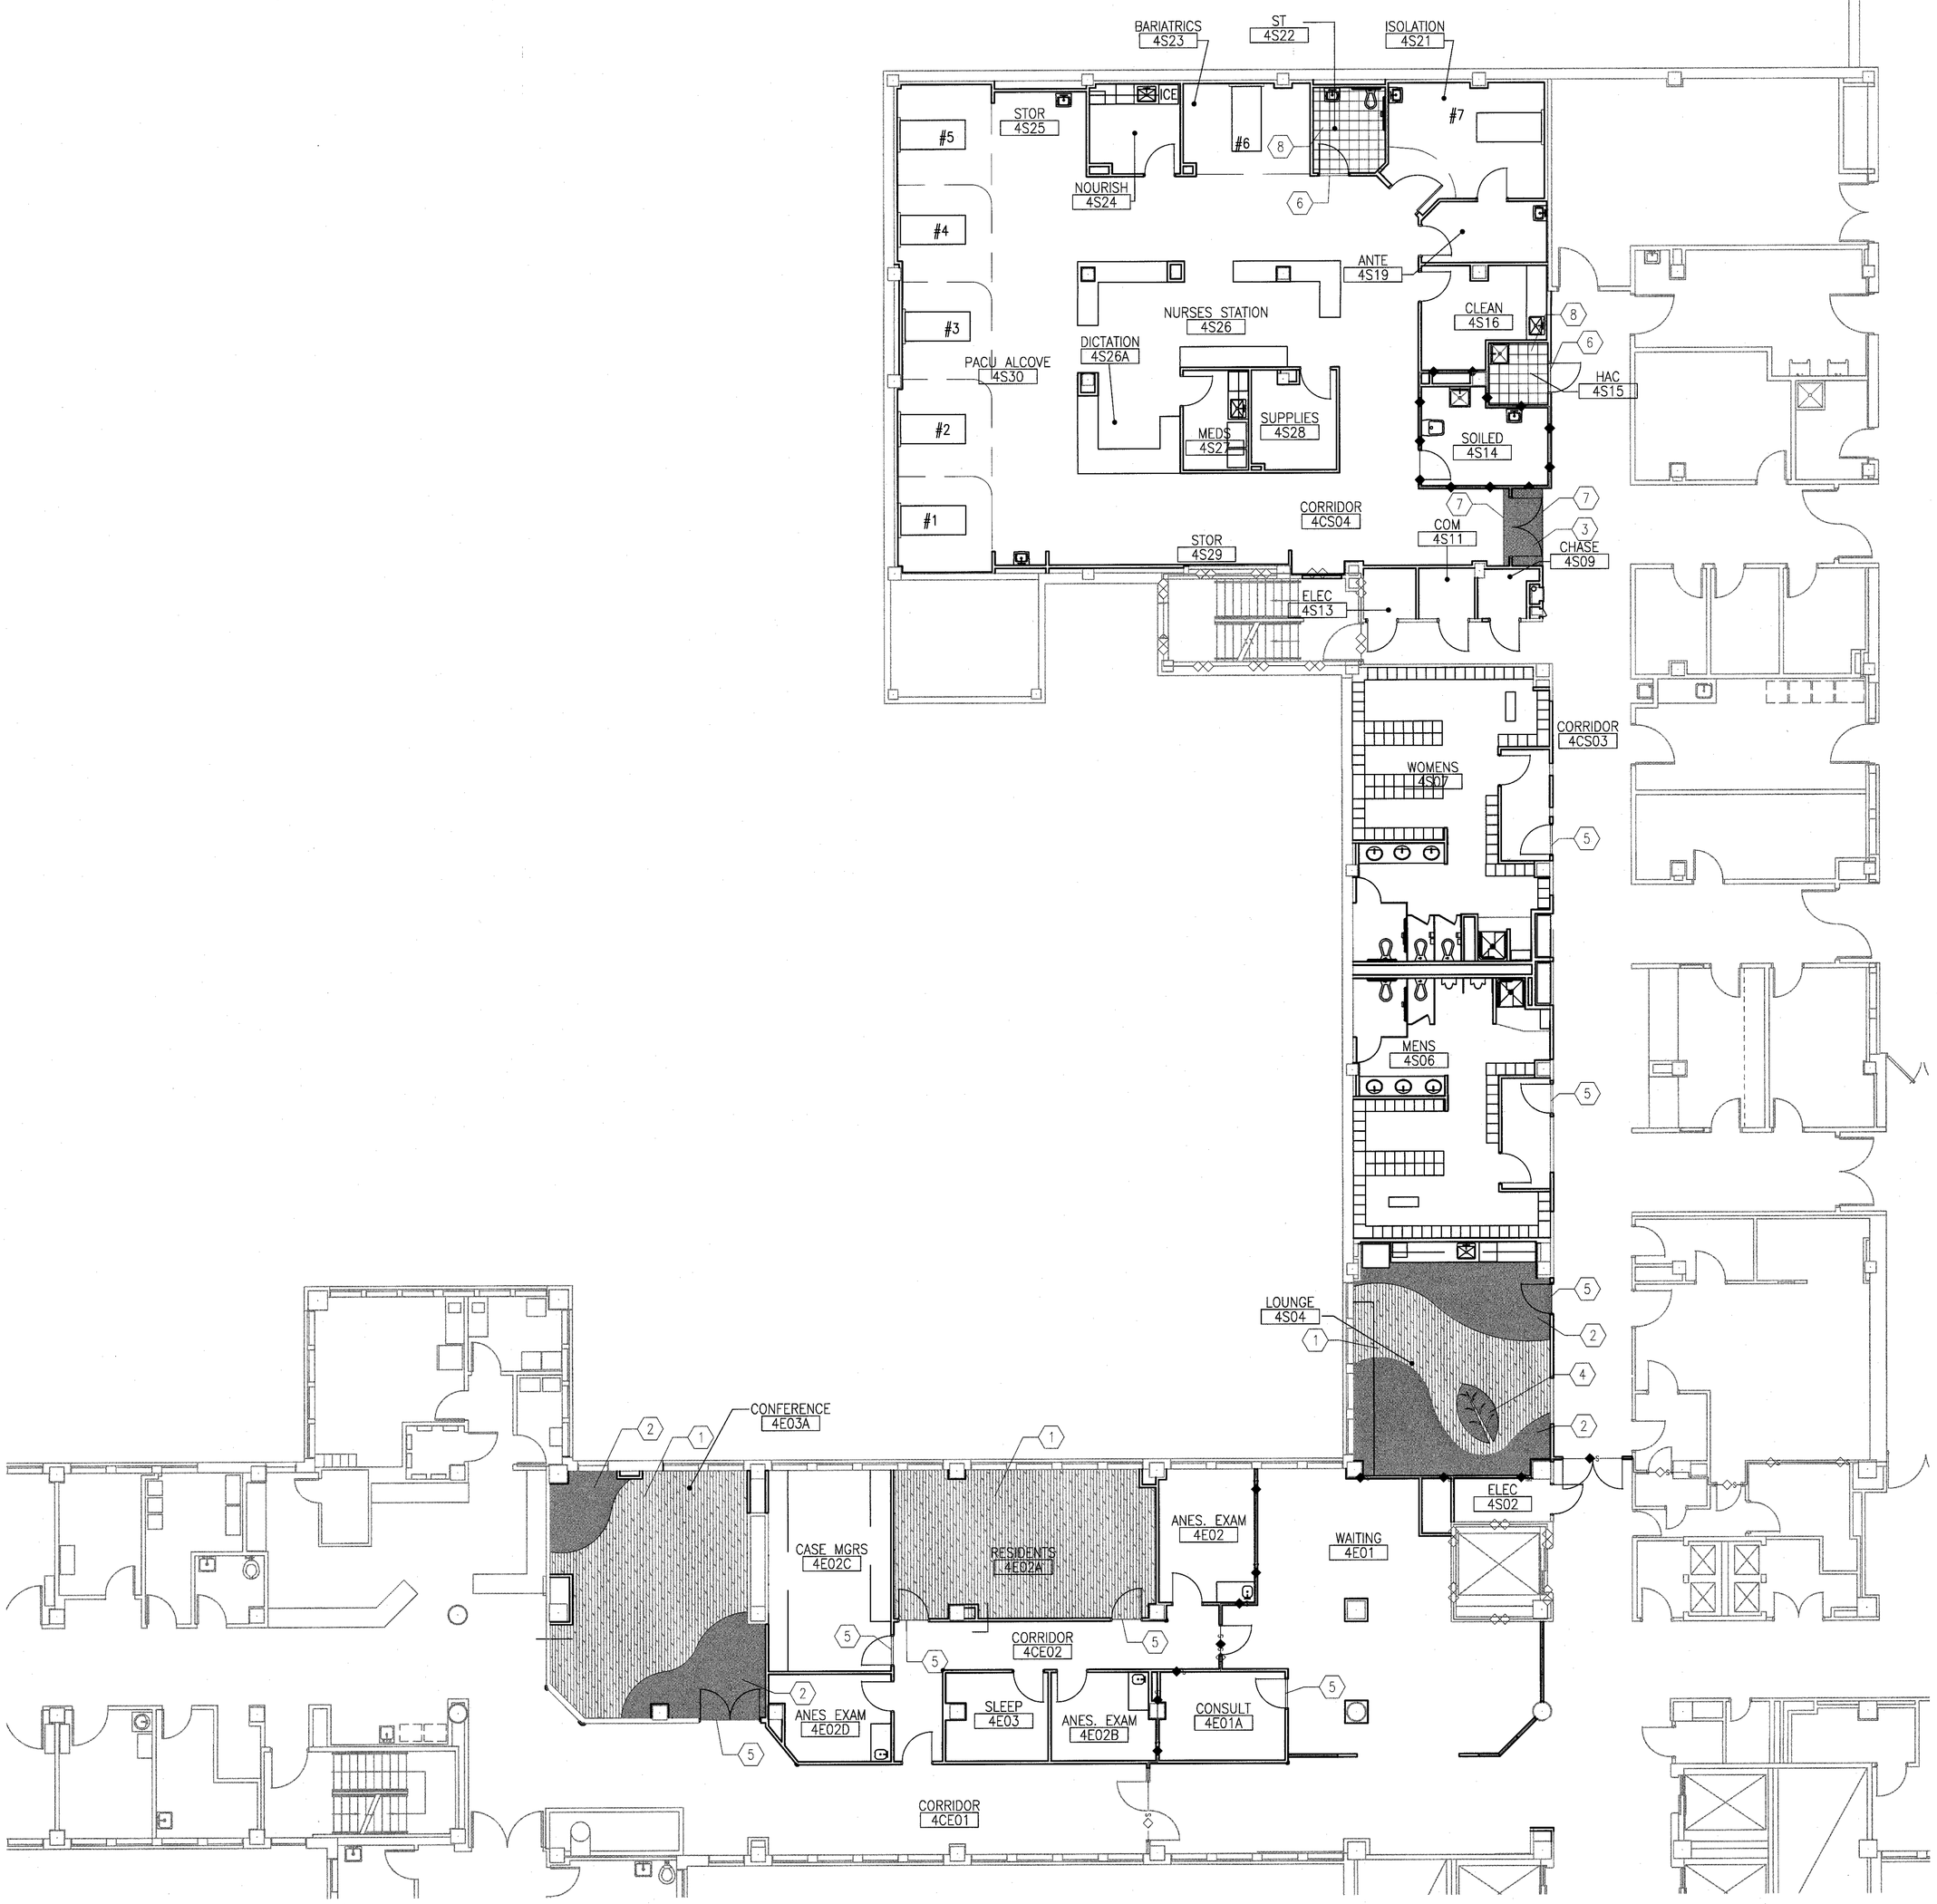

FLOOR FINISH PLAN
1/8" = 1'-0"
C4 / 1-A21

KEY NOTES:

1. INSTALL VINYL PLANK LV-1, SEE 1-A25 FINISH SCHEDULE.
2. INSTALL VINYL PLANK LV-2, SEE 1-A25 FINISH SCHEDULE.
3. INSTALL 4' SHEET VINYL ACCENT VSF-2, SEE FINISH SCHEDULE 1-A25
4. TECKNOFLOR LEAF DESIGN LV-2, CONTACT REP. FOR DESIGN.
5. VINYL TRANSITION
6. NEW MARBLE TRANSITION STRIP.
7. TRANSITION STRIP.
8. PORCELAIN FLOOR TILE, SEE FINISH SCHEDULE 1-A25.

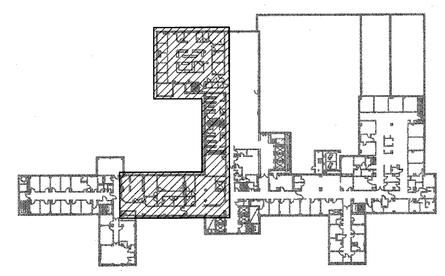

KEY PLAN
NOT TO SCALE
N

FULLY SPRINKLERED BUILDING
BID DOCUMENTS

CONSULTANTS:

ARCHITECT/ENGINEERS:

PARADIGM
ENGINEERS AND CONSTRUCTORS
PO BOX 436223 Louisville, Kentucky 40253 – PH: 502.339.8511 – www.paradigmuso.com

19 July 2012
STATE OF KENTUCKY
BLAINE CAMIEL VAN GANSBEKE 24,788
LICENSED PROFESSIONAL ENGINEER

Revisions | Date

Drawing Title: FINISH PLAN - FOURTH FLOOR

Approved: Project Director

Project Title: SURGICAL SUPPORT AND LOCKERS

Location: IOWA CITY VAMC
601 HIGHWAY 6 WEST, IOWA CITY, IOWA 52246-2208

Date: 07-13-12 | Checked: BVG | Drawn: DML

Project Number: 636A8-11-011

Building Number: 1

Drawing Number: 1-A21

Office of Construction and Facilities Management
Department of Veterans Affairs

VA FORM 08-6231