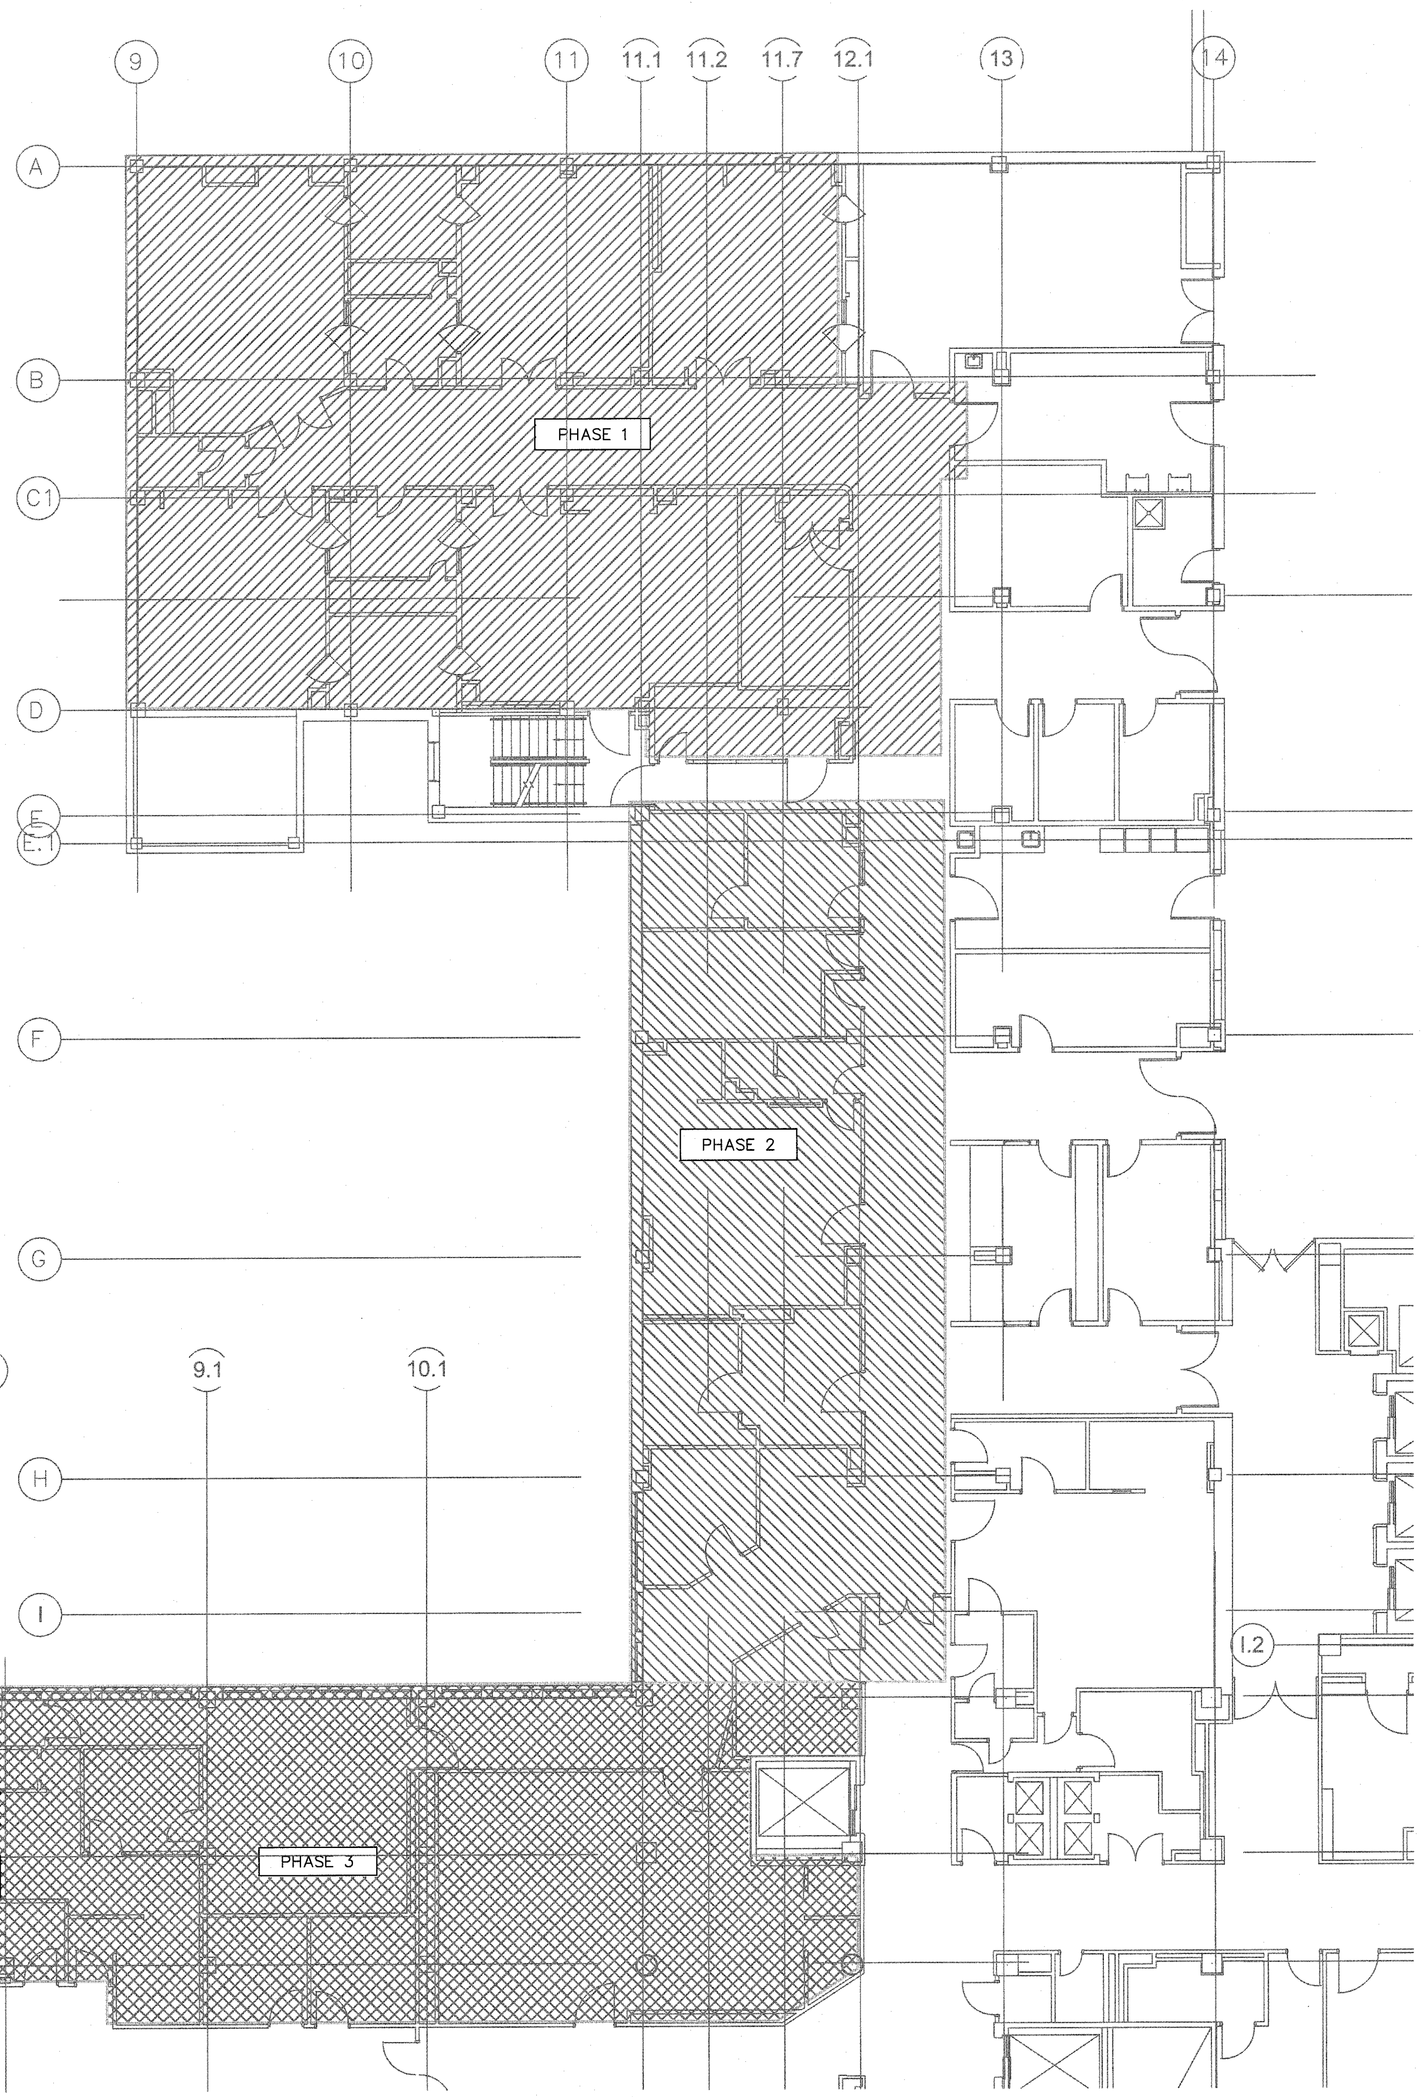

FOURTH FLOOR ELECTRICAL PHASING PLAN
1/8" = 1'-0"
1 / 1-E18

PHASE 1

REMOVE ALL EXISTING ELECTRICAL LIGHTING, POWER, ETC. COMPONENTS LOCATED IN THIS AREA, UNLESS OTHERWISE NOTED ON RESPECTIVE AREA PLANS.
INSTALL NEW ELECTRICAL LIGHTING, POWER, ETC. COMPONENTS LOCATED IN THIS AREA.

PHASE 2

REMOVE ALL EXISTING ELECTRICAL LIGHTING, POWER, ETC. COMPONENTS LOCATED IN THIS AREA, UNLESS OTHERWISE NOTED ON RESPECTIVE AREA PLANS.
INSTALL NEW ELECTRICAL LIGHTING, POWER, ETC. COMPONENTS LOCATED IN THIS AREA.

PHASE 3

REMOVE ALL EXISTING ELECTRICAL LIGHTING, POWER, ETC. COMPONENTS LOCATED IN THIS AREA, UNLESS OTHERWISE NOTED ON RESPECTIVE AREA PLANS.
INSTALL NEW ELECTRICAL LIGHTING, POWER, ETC. COMPONENTS LOCATED IN THIS AREA.

NOTES

1. REFER TO SHEET 1–E1 FOR LEGEND, ABBREVIATIONS, SCHEDULES AND GENERAL NOTES.
2. REFER TO SHEET 1–A6 FOR WORK AREA LOCATIONS AND RESPECTIVE ELECTRICAL AREA PLANS FOR MORE DETAILS.

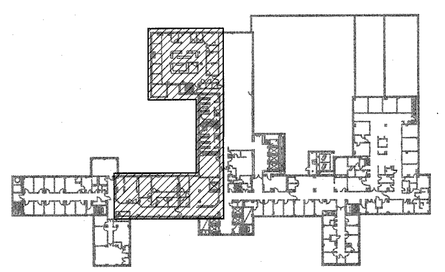

KEY PLAN
NOT TO SCALE
N

FULLY SPRINKLERED BUILDING
BID DOCUMENTS

Revisions: | Date

CONSULTANTS:

KERRY LEE PICKETT 36602-006 REGISTERED PROFESSIONAL ENGINEER — STATE OF WISCONSIN

ARCHITECT/ENGINEERS:

PARADIGM
ENGINEERS AND CONSTRUCTORS
PO BOX 436223 Louisville, Kentucky 40253 – PH: 502.339.8511 – www.paradigmusa.com

BLAINE CAMIEL VAN GANSBEKE 24,788 LICENSED PROFESSIONAL ENGINEER — STATE OF KENTUCKY — 2 July 2012

Drawing Title: ELECTRICAL PHASING PLAN FOURTH FLOOR
Approved: Project Director
Project Title: SURGICAL SUPPORT AND LOCKERS
Location: IOWA CITY VAMC, 601 HIGHWAY 6 WEST, IOWA CITY, IOWA 52246-2208
Date: 07-13-12 | Checked: KLP | Drawn: MPS
Project Number: 636A8-11-011
Building Number: 1
Drawing Number: 1-E15

Office of Construction and Facilities Management
Department of Veterans Affairs

VA FORM 08-6231

one inch = one foot
three quarters inch = one foot
one half inch = one foot
three eighths inch = one foot
one quarter inch = one foot
one eighth inch = one foot
three inches = one foot
one and one half inches = one foot