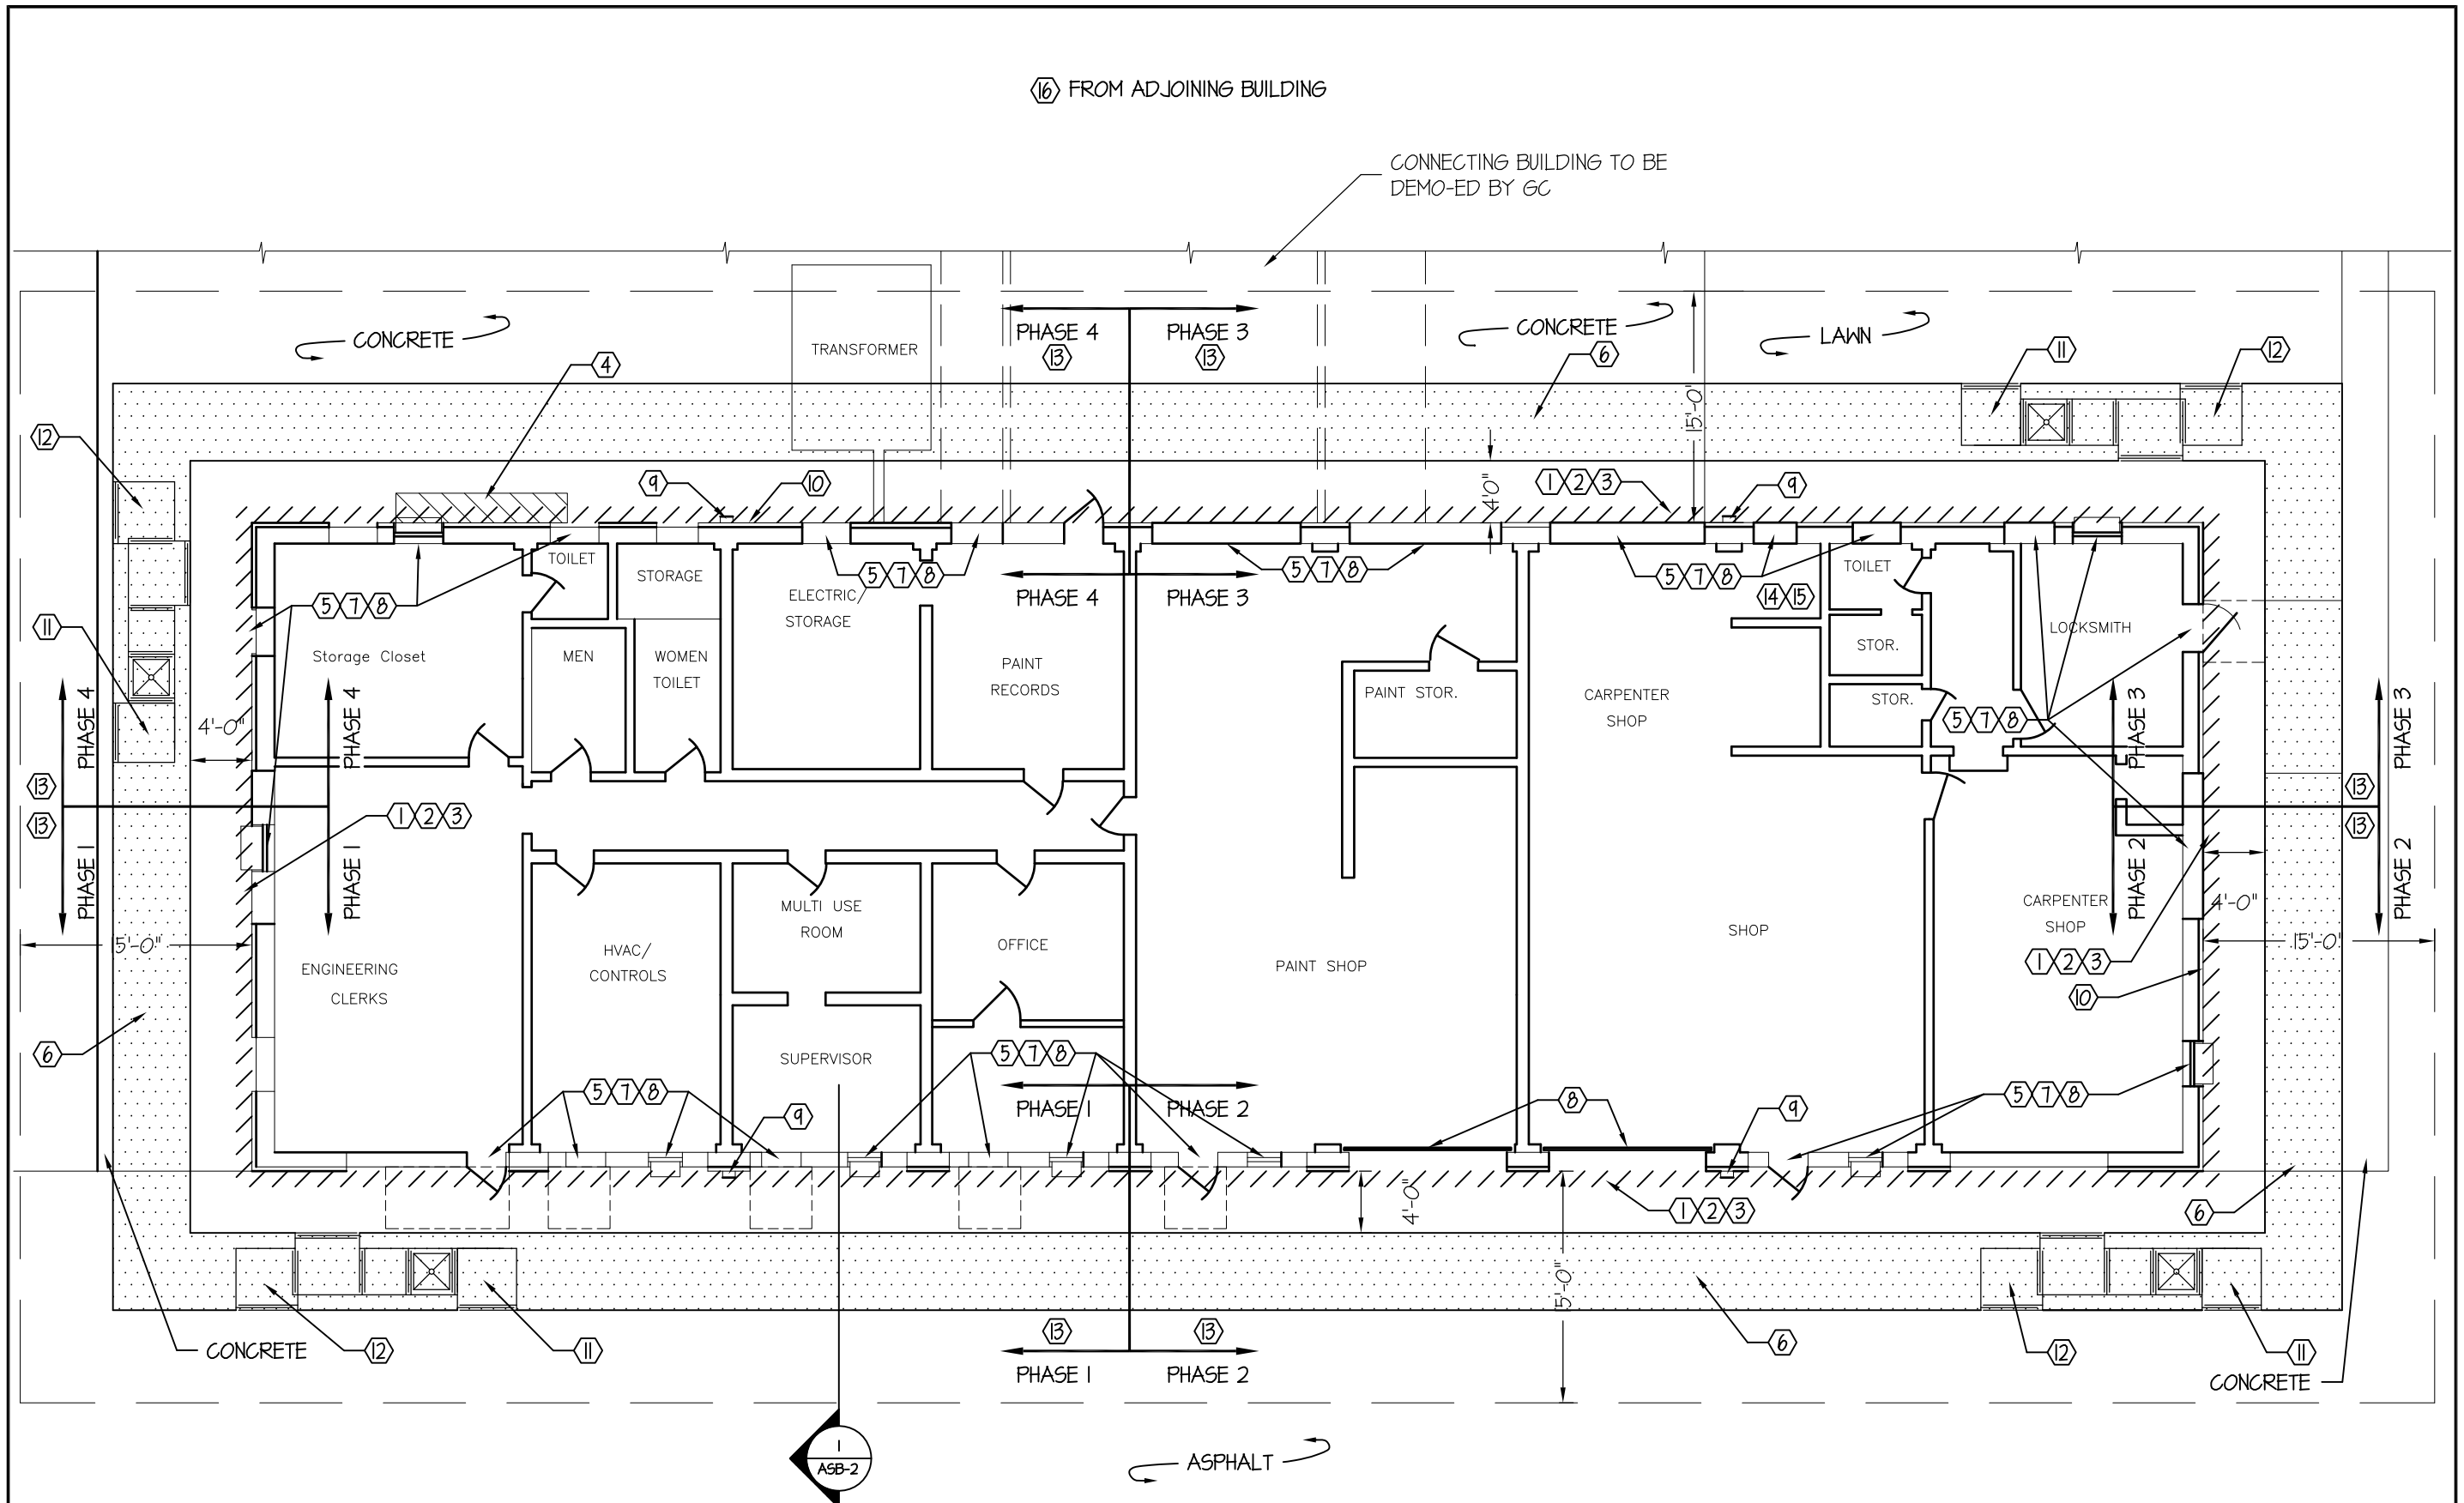

BUILDING #15 ABATEMENT PLAN

MARION VA MEDICAL CENTER

0' 4' 8' 12'

SCALE: 3/32" = 1'-0"

KENT A. METZGER, P.E
PROJECT DESIGNER
IDPH LIC. #100-01041

Revisions		
No.	Date	Revisions

Date: MARCH 27, 2009
Drawn By: KAM
Checked By: MEM
Project No: 09-1022

KAM Solutions, P.C.
2417 Marshall Avenue
P.O. Box 1756
SOLUTIONS Mattoon, Illinois 61938
CONSULTING ENGINEERS (217) 235-0298 FAX (217) 235-0299

ASBESTOS & LEAD PAINT ABATEMENT
BLDG. #15 EXTERIOR
VA MEDICAL CENTER - MARION
MARION, WILLIAMSON COUNTY, ILLINOIS

KENT A. METZGER
062-044722B
LICENSED PROFESSIONAL ENGINEER OF ILLINOIS
LIC. EXP.: 11/30/09
DATE SIGNED.: 03/27/09

sheet no.
ASB-1