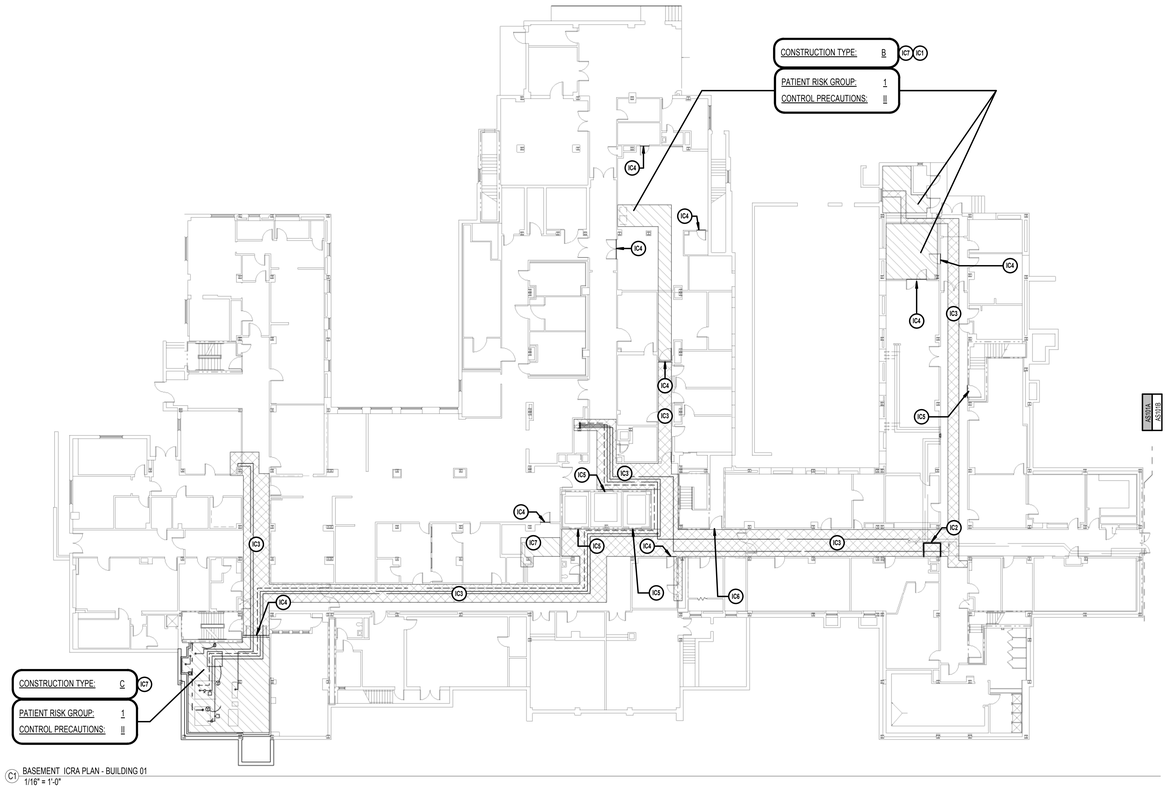

C1 BASEMENT ICRA PLAN - BUILDING 01
1/16" = 1'-0"

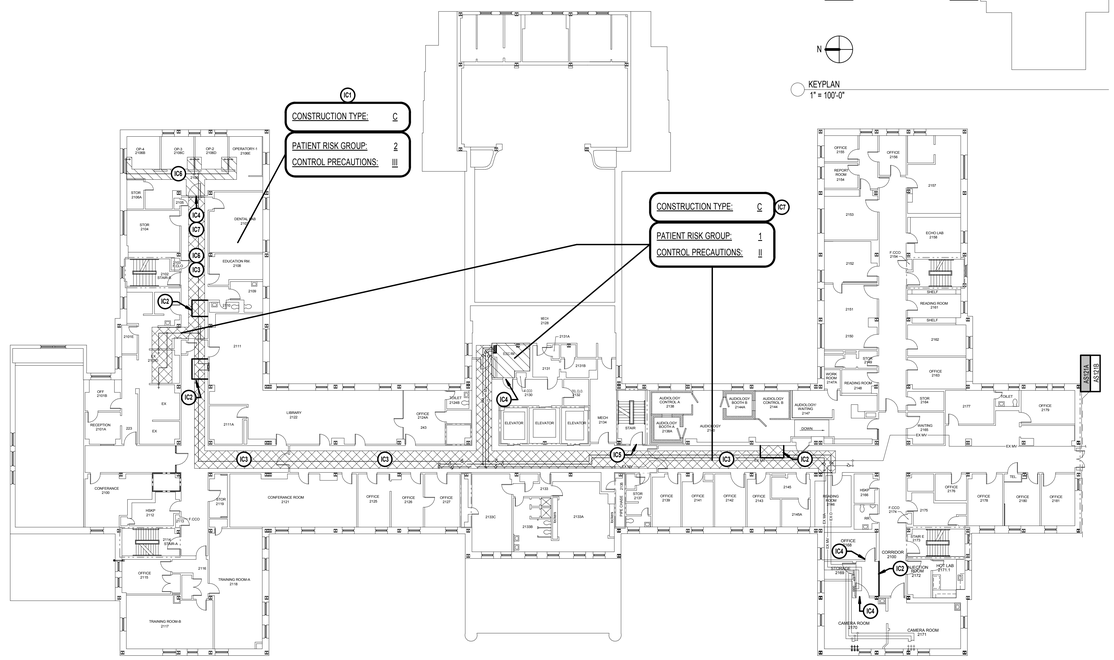

C6 SECOND FLOOR ICRA PLAN - BUILDING 01
1/16" = 1'-0"

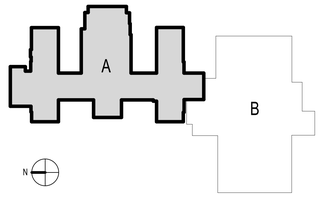

KEYPLAN
1" = 100'-0"

GENERAL NOTES

1. SEE SHEET G002 FOR NOTES PERTAINING TO DEMOLITION, CONTRACTOR'S RESPONSIBILITIES, AND ARCHITECTURAL GENERAL NOTES.
2. SEE SHEET G002 FOR PARTITION TYPES AND DETAILS.
3. SEE SHEET G002 FOR INFECTION CONTROL REQUIREMENTS.
4. SEE SHEET G103 FOR LAJ VA CLARKSBURG SPECIFIC ICRA PLAN GENERAL NOTES, ICRA CONSTRUCTION NOTES AND ICRA COMPLETION OF PROJECT NOTES.
5. PRIOR TO COMMENCING ANY WORK CONTRACTOR SHALL COORDINATE WITH COTR AND DIRECTION CONTROL OFFICER AND OBTAIN APPROVAL OF SAFETY AND INFECTION CONTROL PROGRAM.

ICRA KEYNOTES

- (K1) PROVIDE INFECTION CONTROL PRECAUTIONS/CONTAINMENT SYSTEM AS REQUIRED BY HOSPITAL INFECTION CONTROL REPRESENTATIVE FOR ALL AREAS OUTSIDE LIMIT OF WORK.
- (K2) GENERAL CONTRACTOR TO PROVIDE TEMPORARY PARTITION TYPE T1. SEE SHEET G002.
- (K3) GENERAL CONTRACTOR TO PROVIDE TEMPORARY PARTITION/CONTAINMENT AS REQUIRED BY MEDICAL CENTER FOR WORK TO BE PERFORMED IN CORRIDORS.
- (K4) GENERAL CONTRACTOR TO PROVIDE DUST PROTECTION IN FRONT OF EXISTING DOOR/WINDOW DURING CONSTRUCTION AS REQUIRED TO PREVENT MOVEMENT OF DUST AND AS APPROVED BY COTR AND HOSPITAL INFECTION CONTROL REPRESENTATIVE.
- (K5) GENERAL CONTRACTOR TO PROVIDE DUST PROTECTION IN FRONT OF EXISTING ELEVATOR/STAIR DURING CONSTRUCTION AS REQUIRED TO PREVENT MOVEMENT OF DUST AND AS APPROVED BY COTR AND HOSPITAL INFECTION CONTROL REPRESENTATIVE.
- (K6) WORK IN THIS AREA TO BE PERFORMED ON EVENINGS AND/OR WEEKENDS. GENERAL CONTRACTOR TO COORDINATE WORK WITH COTR AND END USER IN ORDER TO LIMIT DEPARTMENT DOWN TIME. AREA DISTURBED SHALL BE PROPERLY PATCHED/FINISHED AS NOT TO SHOW TRACE OF WORK PERFORMED AT COMMENCEMENT OF NEXT WORK DAY.
- (K7) GENERAL CONTRACTOR TO PROVIDE INFECTION CONTROL PRECAUTIONS/ CONTAINMENT AS REQUIRED BY HOSPITAL INFECTION CONTROL REQUIREMENTS FOR AREAS WITHIN LIMIT OF WORK.

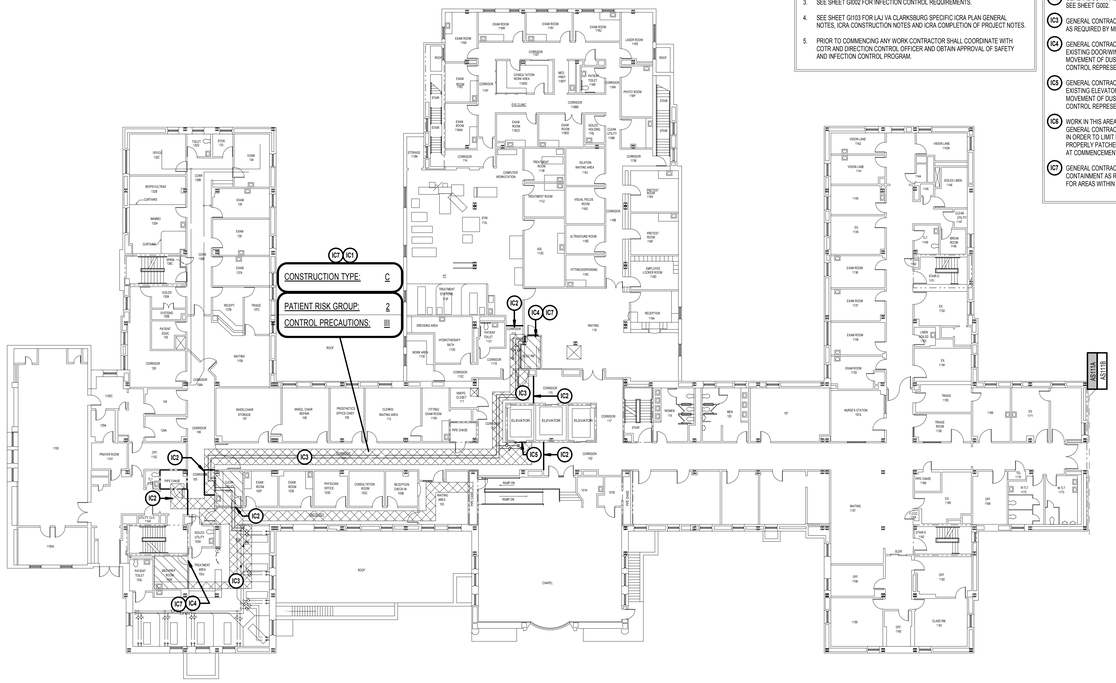

F1 FIRST FLOOR ICRA PLAN - BUILDING 01
1/16" = 1'-0"

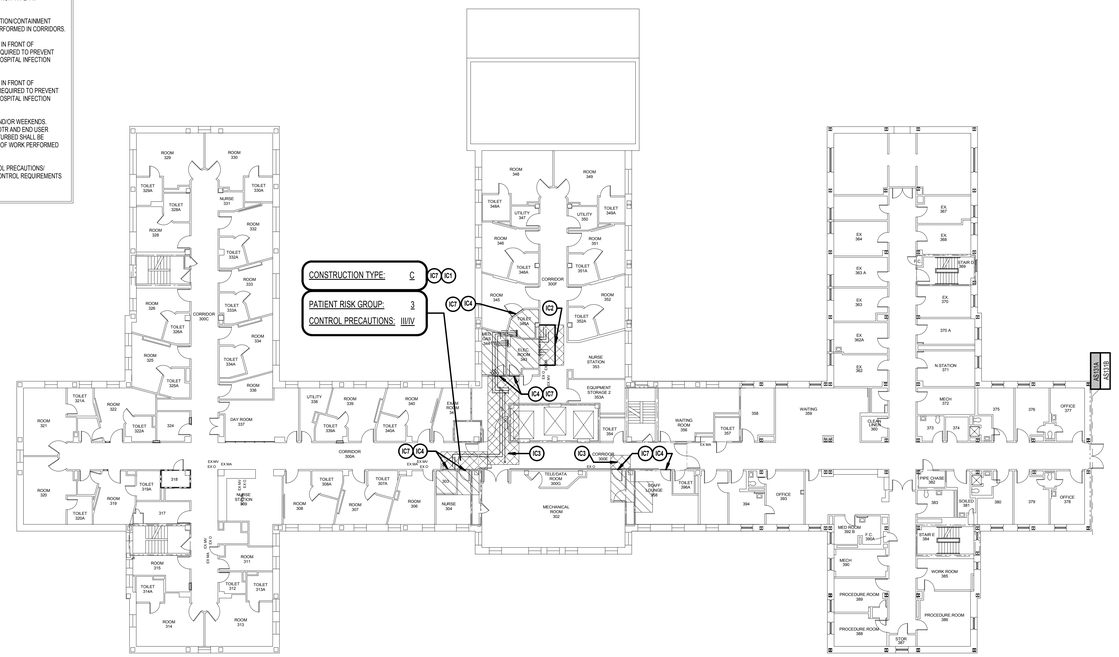

F6 THIRD FLOOR ICRA PLAN - BUILDING 01
1/16" = 1'-0"

100% CONSTRUCTION DOCUMENTS

CONSULTANTS:

H.F. LENZ COMPANY
Engineers
Planners
Surveyors
Energy Consultants
1407 Scalp Avenue Johnstown, PA 15904
Phone: 814-269-9300 FAX: 814-269-9301
cadd@hflenz.com www.hflenz.com

Revisions	Date

ARCHITECT:

ARRAY
healthcare facilities solutions

2520 Renaissance Boulevard, Suite 110
King of Prussia, PA 19406

t: 610.270.0599
f: 610.270.0995
www.arrayhfs.com

Project Number	Scale
3439.02	As indicated

Drawing Title: ICRA PLANS - BUILDING 01

Approved: Project Director

Project Title: LAJ VA CLARKSBURG - MEDICAL GAS UPGRADE

Location: 1 Med Center Drive, Clarksburg, WV

Date: 07/20/2012 | Checked: EBC | Drawn: EBC

VA Project Number: VA244-P-1491

Building Number: 01

Drawing Number: GI101

Dwg. 3 of 44

Office of Facilities Management

Department of Veterans Affairs

VA FORM 08-6231, OCT 1978