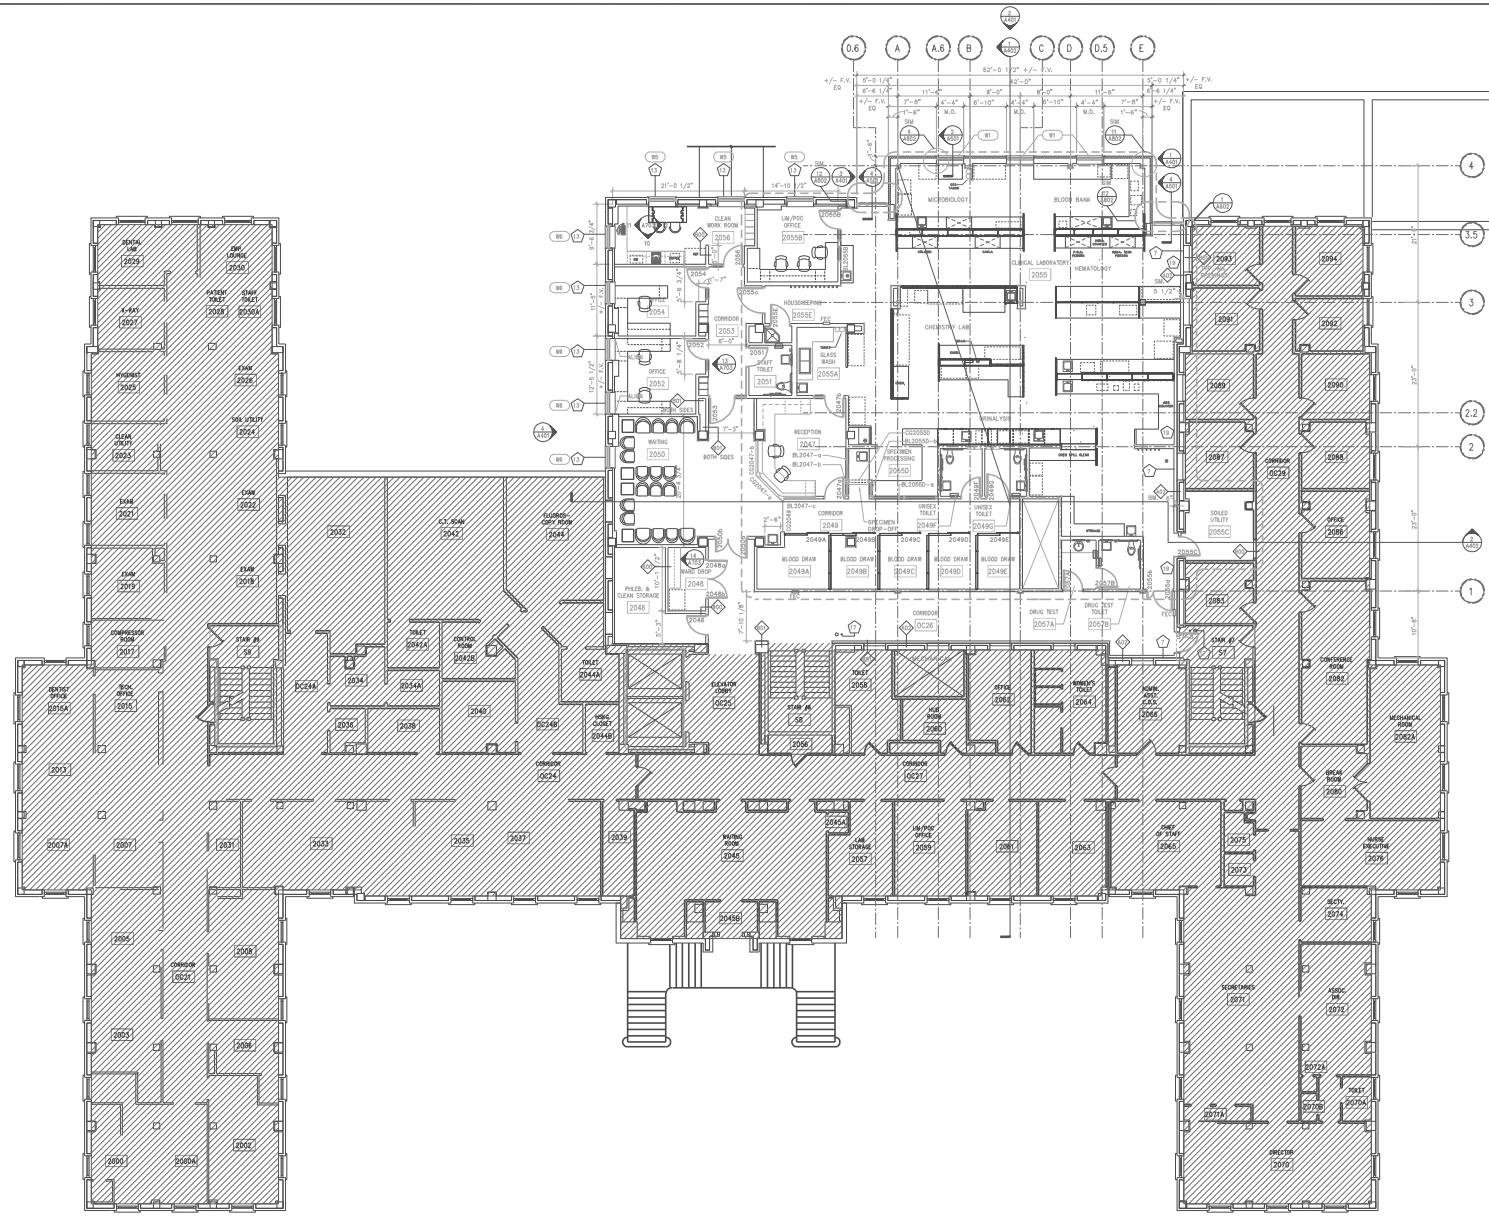

SECOND FLOOR PLAN

SCALE: 1/8" = 1'-0"

GENERAL PLAN NOTES:

1. GENERAL CONTRACTOR SHALL SEQUENCE WORK AND COORDINATE WITH ALL TRADES.
2. ALL PARTITION DIMENSIONS ARE TO FACE OF FINISH, U.N.O.
3. ALL PARTITIONS ARE TYPE "P1" U.N.O.
4. GENERAL CONTRACTOR SHALL PROVIDE BLOCKING FOR ALL WALL MOUNTED EQUIPMENT INCLUDING RE-USED OR OWNER FURNISHED ITEMS.
5. WHERE ITEMS ARE REMOVED FROM PARTITIONS AND OTHER SURFACES THAT ARE TO REMAIN, FILL ALL HOLES AND PATCH ALL SURFACES TO MATCH SURROUNDING CONSTRUCTION.
6. PATCH ALL OPENINGS WHERE DUCTS AND PIPES ARE REMOVED. REFER TO HVAC AND PLUMBING DWGS FOR LOCATIONS.
7. VERIFY WITH OWNER THE EXACT HEIGHT AND LOCATION OF ALL WALL-MOUNTED AND CEILING MOUNTED EQUIPMENT.
8. ITEMS SHOWN SCREENED (HALF-TONE LINE WEIGHT) ARE EXISTING TO REMAIN. ITEMS WITH SOLID LINES REPRESENT WORK TO BE PROVIDED BY CONTRACTOR.
9. GENERAL CONTRACTOR SHALL COORDINATE WITH OWNER THE AVAILABILITY OF ANY OWNER FURNISHED ITEMS REQUIRING THE GENERAL CONTRACTOR TO INSTALL (O.F.C.I).
10. ALL FURNITURE, EQUIPMENT, AND SHELVING SHOWN SCREENED ON THE PLAN SHALL BE OWNER FURNISHED AND OWNER INSTALLED, UNLESS NOTED OTHERWISE.
11. PROVIDE RECESSED FIRE EXTINGUISHER CABINETS PER CODE.
12. REFER TO SHEET A003 FOR SCHEDULE OF INTERIOR FINISHES.
13. REFER TO SHEET SERIES A700 FOR INTERIOR ELEVATIONS.
14. AREAS SHOWN CROSS HATCHED ARE EXISTING TO REMAIN. NO WORK UNLESS NOTED OTHERWISE.
15. SEE DETAILS 1&2/A801 FOR TYPICAL COLUMN ENCLOSURE TO BE PROVIDED AT ALL EXISTING CONC. COLUMNS W/IN WORK AREA.
16. GC TO COORDINATE ALL FLOOR OPENINGS.

SPECIFIC PLAN NOTES:

SOME ITEMS BELOW MAY NOT APPLY TO THIS DRAWING.

1. PROVIDE WALL MTD. STORAGE SHELVING.
2. RATED COLUMN ENCLOSURE, TYPICAL.
3. INFILL EXISTING WINDOW OPENING WITH MASONRY TO MATCH EXISTING CONSTRUCTION.
4. SECURITY WINDOW
5. PROVIDE BLOCKING FOR ALL OFCI WALL-MOUNTED FURNITURE, FIXTURES AND ACCESSORIES.
6. PROVIDE CG-2 FULL HEIGHT CORNER GUARDS AT OUTSIDE CORNERS OF ALL COLUMN ENCLOSURES AND WHERE INDICATED. SEE A003 FOR TYPE, MATERIAL AND COLOR. REFER TO 1/A706 FOR TYPICAL DETAIL.
7. BUILDING EXPANSION JOINT. REFER TO STRUCTURAL DRAWINGS FOR COORDINATION.
8. PROVIDE FLOOR GRINDING AND/OR LEVELING AT THIS ROOM AS REQ'D TO RESOLVE FLOOR HEIGHT DIFFERENCES AT REMOVED WALL. REFER TO STRUCTURAL DRAWINGS FOR COORDINATION.
9. PROVIDE CG-1 CORNER GUARD. SEE A003 FOR TYPE, MATERIAL AND COLOR. TYP. AT OUTSIDE CORNERS WHERE SHOWN ON PLAN. REFER TO 7/A706 FOR TYPICAL DETAIL.
10. NOT USED
11. PROVIDE WP-1 WALL PROTECTION TO 36" A.F.F. INCLUDE TOP CAP, DIVIDERS AND CORNER ACCESSORIES AS REQUIRED. REFER TO 1/A902 FOR TYPICAL DETAIL.
12. PROVIDE HR-1 HANDRAIL THROUGHOUT CORRIDOR. REFER TO 1 & 2/A705 FOR TYPICAL DETAIL.
13. PROVIDE ALUM. STOREFRONT WINDOW TO CLOSELY MATCH EXISTING ADJACENT WINDOWS. SEE DETAILS 1,2&3/A802
14. RELOCATED INTERFACE PANEL (MTV-OPERATOR FOR WELL SYSTEM) COORD. LOCATION W/ RESIDENT ENGINEER
15. PROVIDE RESILIENT REDUCER TRANSITION TO MATCH RESILIENT BASE.
16. PROVIDE APPROPRIATE TRANSITION TO EXISTING FLOORING CONDITIONS. MATCH HEAT WELDED SEAM COLOR TO RESILIENT FLOORING.
17. EXISTING FIRE SUPPRESSION PIPES.
18. ADD 3/4" FT. PLYWD. BACKER TO FURRED WALL FOR INSTALLATION OF SMART BOARD.
19. WALL THICKNESS AS REQUIRED TO BYPASS SPRAY-ON COLUMN FIREPROOFING OR EXISTING STONE WINDOW SILL.
20. PROVIDE SECURE AFTER-HOURS DEPOSITORY.
21. REPLACE SYSTEMS PANEL FABRIC ON EXISTING SYSTEMS FURNITURE PARTITIONS WITH FAB-1.

SECOND FLOOR

KEY PLAN

FULLY SPRINKLERED

Revisions:	Date
CONSTRUCTION DOCS (VA LEGAL / TECHNICAL REVIEW)	07/18/2012
CONSTRUCTION DOCS (BID DRAWINGS)	01/18/2012

CONSULTANTS:

ARNOLD AND O'SHERIDAN INC
CONSULTING ENGINEERS
MILWAUKEE, WISCONSIN
BROOKFIELD, WISCONSIN
PROJECT NUMBER 10128

ARCHITECT/ENGINEERS:

STRANG
ARCHITECTURE
ENGINEERING
INTERIOR DESIGN
STRANG INC.
6401 UNIVERSITY AVENUE
MADISON, WISCONSIN 53705
T/ 608 274 2000
F/ 608 274 9374

Drawing Title: SECOND FLOOR PLAN

Approved: Project Director

Project Title: VA MEDICAL CENTER CLINICAL ADDITION B-400

Location: 500 E. VETERANS ST., TOMAH, WI

Date: 01/18/2012 | Checked: JG | Drawn: DJL

Project Number: VA 676-321

Building Number: B400

Drawing Number: 54660 A202

Dwg. 9 of 33

Office of Construction and Facilities Management

Department of Veterans Affairs

VA FORM 08-6231