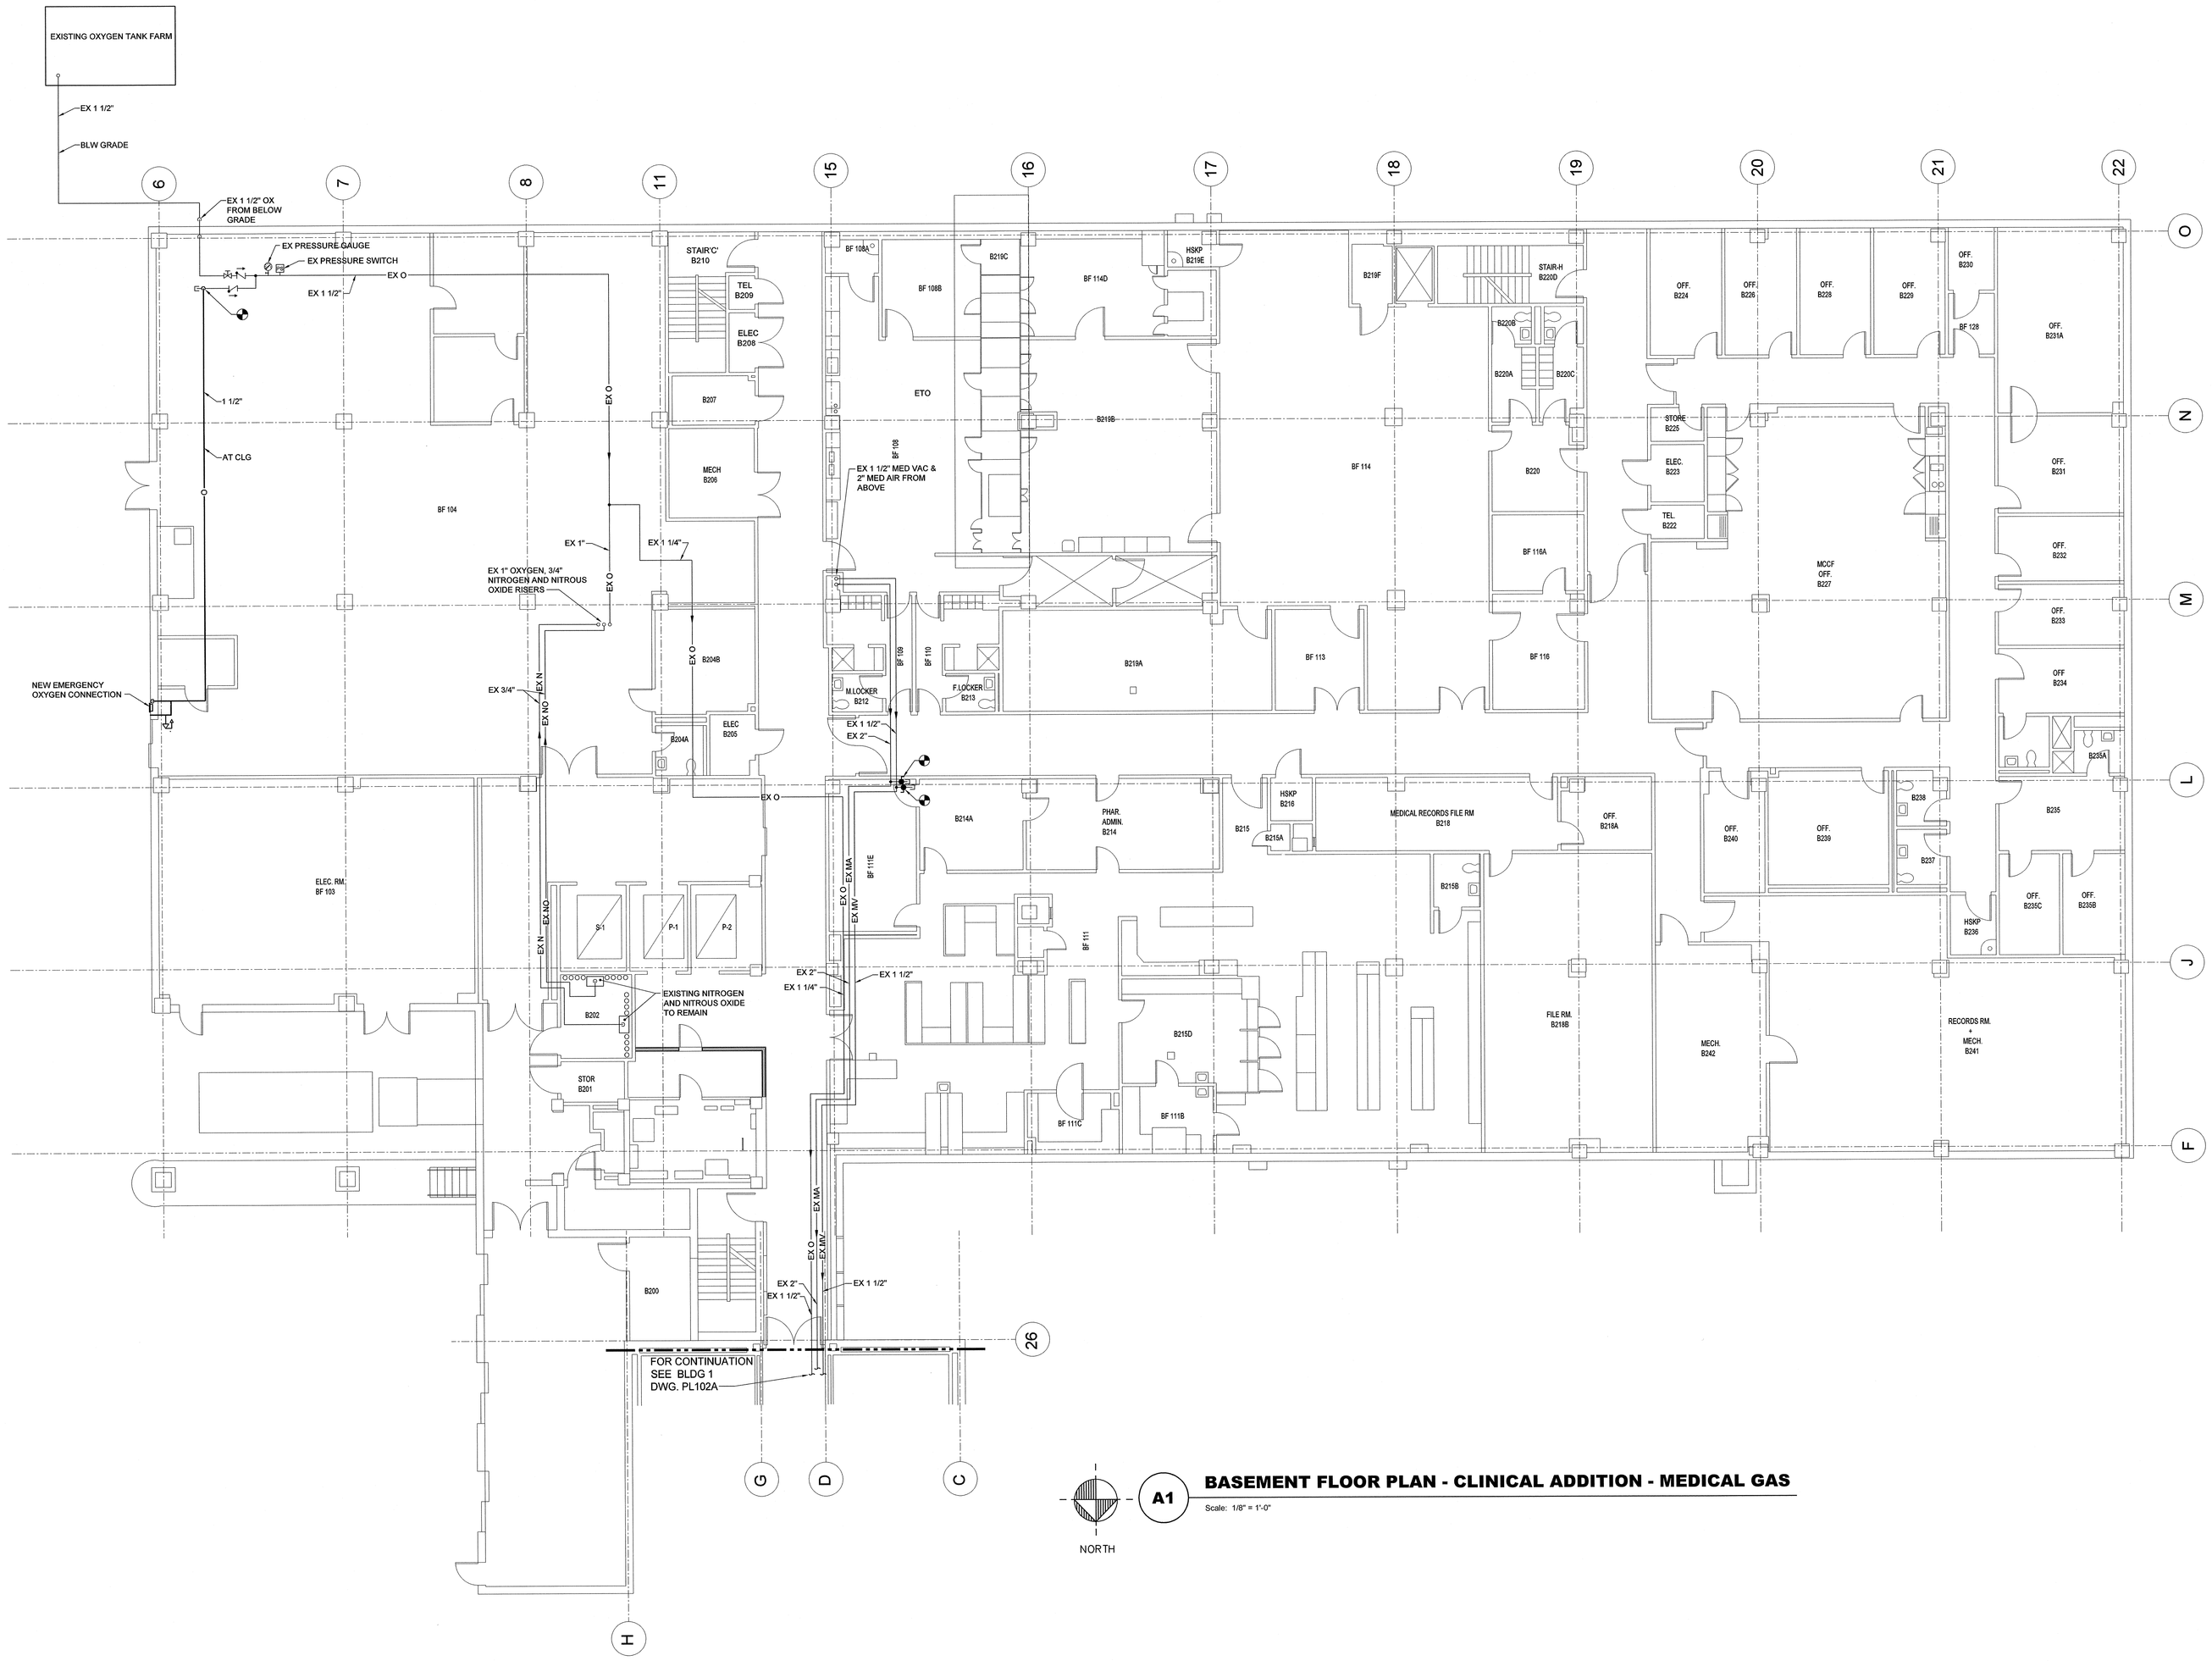

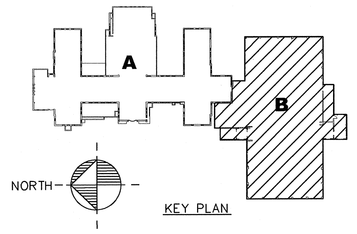

A1 BASEMENT FLOOR PLAN - CLINICAL ADDITION - MEDICAL GAS

Scale: 1/8" = 1'-0"

100% CONSTRUCTION DOCUMENTS

CONSULTANTS:

H.F. LENZ COMPANY
Engineers
Planners
Surveyors
Energy Consultants
1407 Scalp Avenue Johnstown, PA 15904
Phone: 814-269-9000 FAX: 814-269-9001
cad@hflenz.com www.hflenz.com

TIMOTHY M. EARHART REGISTERED 14706 STATE OF PENNSYLVANIA PROFESSIONAL ENGINEER

ARCHITECT:
ARRAY
healthcare facilities solutions
2520 Renaissance Boulevard, Suite 110
King of Prussia, PA 19406
t: 610.270.0599
f: 610.270.0995
www.arrayhfs.com

Project Number	Scale

Drawing Title: BASEMENT FLOOR PLAN- CLINICAL ADDITION - MEDICAL GAS

Approved: Project Director

Project Title: MEDICAL GAS SYSTEM REPLACEMENT PROJECT

VA Project Number: VA244-P-1491

Building Number: 02

Location: VAMC, CLARKSBURG

Drawing Number: PL102B

Date: 7/20/2012 | Checked: TME | Drawn: JLJ

Dwg. 23 of 44

Office of Facilities Management

Department of Veterans Affairs