*** NO MEDICAL GAS DEMOLITION ON THIS FLOOR**

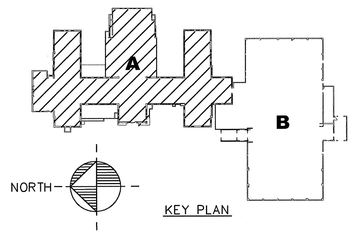

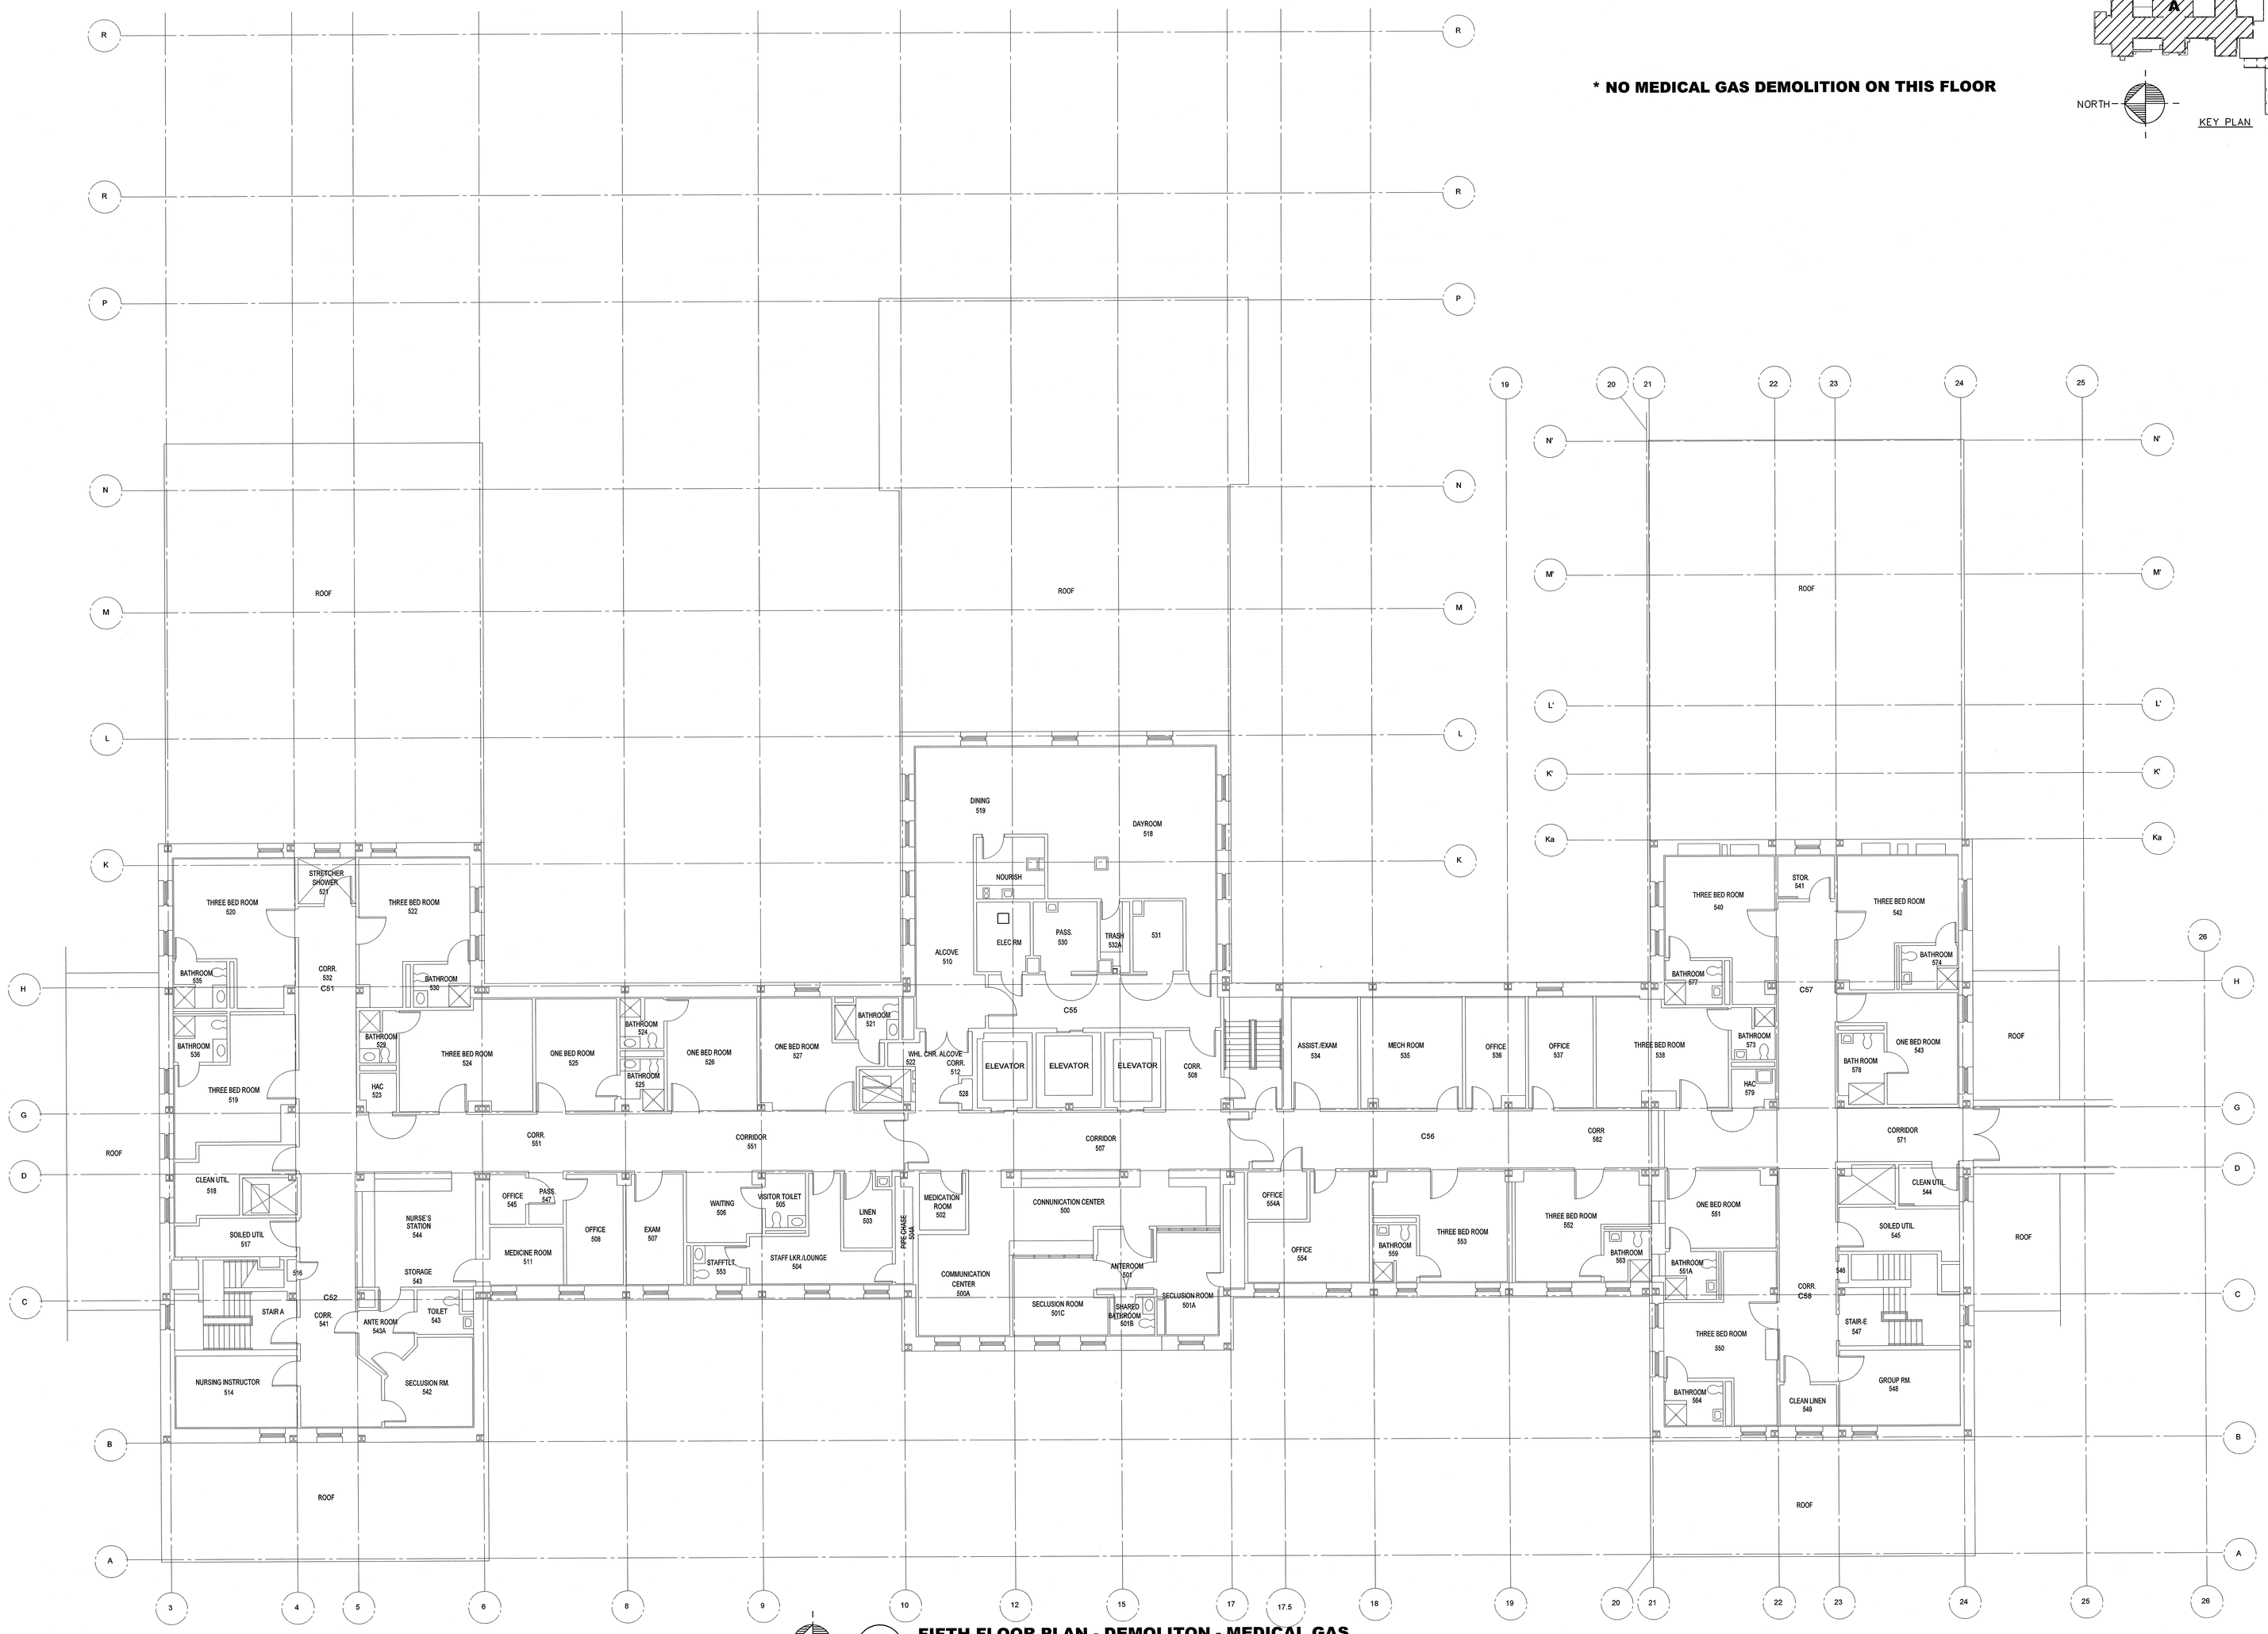

100% CONSTRUCTION DOCUMENTS

CONSULTANTS:

H.F. LENZ COMPANY
Engineers
Planners
Surveyors
Energy Consultants
1407 Scalp Avenue Johnstown, PA 15904
Phone: 814-269-6300 FAX: 814-269-9001
cadd@hflenz.com www.hflenz.com

TIMOTHY M. EARNEST REGISTERED PROFESSIONAL ENGINEER 14788 COMMONWEALTH OF PENNSYLVANIA

ARCHITECT:

ARRAY
healthcare facilities solutions

2620 Renaissance Boulevard, Suite 110
King of Prussia, PA 19406

t: 610.270.0599
f: 610.270.0995
www.arrayhfs.com

Project Number	Scale

Drawing Title: FIFTH FLOOR DEMOLITION PLAN- BUILDING 1 -MEDICAL GAS

Approved: Project Director

Project Title: MEDICAL GAS SYSTEM REPLACEMENT PROJECT

Location: VAMC, CLARKSBURG

Date: 7/20/2012 | Checked: TME | Drawn: JLJ

VA Project Number: VA244-P-1491

Building Number: 01

Drawing Number: **PL151A**

Dwg. 38 of 44

Office of Facilities Management

Department of Veterans Affairs