FINISH LEGEND

FINISH	MANUFACTURER	STYLE	COLOR
ACOUSTICAL CEILING TILE			
ACT-1 (2X2)	ARMSTRONG	1911 - ULTIMA HIGH WASHABILITY	WHITE
CHAIR RAILS			
CR-1	IN PRO CORP	2700 W/END CAPS	0351_RIVER ROCK
CR-2	IN PRO CORP	900 W/END CAPS, STAINLESS STEEL BRCKETS	0351_RIVER ROCK
CORNER GUARDS			
CG-1	IN PRO CORP	154 - 3"X3"X8'	PYRAMID_0275
CG-2	IN PRO CORP	168 - 2"X2"X8'	PYRAMID_0275
LUXURY VINYL TILE			
LVT-1 (FIELD)	AMTICO	6" WOOD PLANK	CLASSIC WALNUT
LVT-2 (ACCENT)	AMTICO	4" WOOD PLANK	CLASSIC WALLNUT
PAINT			
PNT-1 (FIELD)	PPG PITTSBURG PAINTS	EGGSHELL	516_BONE WHITE
PNT-2 (ACCENT)	PPG PITTSBURG PAINTS	EGGSHELL	412-4_WOOLEN VEST
PNT-3 (ACCENT)	PPG PITTSBURG PAINTS	EGGSHELL	454-5_BARITONE
PNT-4 (ACCENT)	PPG PITTSBURG PAINTS	EGGSHELL	315-5_EARTHY OCHER
PNT-5 (DOOR FRAME)	PPG PITTSBURG PAINTS	SEMI GLOSS	515-6_PATCHES
PNT-6 (GWB SOFFITS)	PPG PITTSBURG PAINTS	FLAT	TBD
PLASTIC LAMINATE CASEWORK			
LAM-1	WILSONART		SKYLINE WALNUT_7964K-12
PRIVACY CURTAINS			
PCF-1	IN PRO SHIELD MODULAR PANEL	TUDOR	SAND DUNE
PVC EDGEBANDING- 3MM			
PYC-1 (PL-1)		TO MATCH LAMINATE	
SOLID SURFACE COUNTERTOP			
SSC-1	DUPONT CORIAN	REVERSED BEVEL EDGE	BURIED BEACH
SSC-2	DUPONT CORIAN	REVERSED BEVEL EDGE	LAVA ROCK
STONE MOSAIC TILE			
SMT-1	DALE TILE	MANISCALCO	Q203_SLICED OLIVE PEBBLES
TRANSITION STRIPS			
TS-1			
VINYL BASE			
VB-1	JOHNSONITE	REVEAL 6" MW-150-F6	WETLANDS
VINYL COVE BASE			
VCB-1	JOHNSONITE	6" BASE	WETLANDS
VINYL COMPOSITE TILE			
VCT-1	AZROCK CORTINA	16"X16"	CAMEL #CG410
WALL PROTECTION			
WP-1	IN PRO CORP		5E012_BASE COLOR = OATMEAL 0209
WOOD STAIN			
WS-1	SHERWIN WILLIAMS	WOOD CLASSICS	SW-3134-K WEATHERED TEAK

1

FINISH SCHEDULE

ROOM NUMBER	ROOM NAME	FLOOR FINISH	BASE FINISH	NORTH WALL FINISH	EAST WALL FINISH	SOUTH WALL FINISH	WEST WALL FINISH	CEILING FINISH	CEILING HEIGHT	REMARKS
AG13	KITCHENETTE	LVT-1	VB-1	PNT-1	PNT-1	PNT-1	PNT-1	ACT-1	8'0"	2, 3
AG13A	EXAM ROOM #6	LVT-1	VCB-1	PNT-1	PNT-1	PNT-1, PNT-3	PNT-3	ACT-1	8'0"	1, 3
AG13B	COAT CLOSET	LVT-1	VCB-1	PNT-1	PNT-1	PNT-1	PNT-1	ACT-1	8'0"	1, 3
AG13C	EXAM ROOM #5	LVT-1	VCB-1	PNT-1	PNT-4	PNT-4	PNT-1	ACT-1	8'0"	1, 3
AG13D	EXAM ROOM #4	LVT-1	VCB-1	PNT-1	PNT-2	PNT-2	PNT-1	ACT-1	8'0"	1, 3
AG13E	EXAM ROOM #7	LVT-1	VCB-1	PNT-4	PNT-1	PNT-1	PNT-4	ACT-1	8'0"	1, 3
AG13F	EXAM ROOM #3	LVT-1	VCB-1	PNT-3	PNT-3	PNT-1	PNT-1	ACT-1	8'0"	1, 3
AG13G	EXAM ROOM #8	LVT-1	VCB-1	PNT-1	PNT-1	PNT-2	PNT-2	ACT-1	8'0"	1, 3
AG13H	EXAM ROOM #9	LVT-1	VCB-1	PNT-3	PNT-1	PNT-1	PNT-3	ACT-1	8'0"	3
AG13I	EXAM ROOM #2	LVT-1	VCB-1	PNT-1	PNT-4	PNT-4	PNT-1	ACT-1	8'0"	1, 3
AG13J	EXAM ROOM #1	LVT-1	VCB-1	PNT-2	PNT-2	PNT-1	PNT-1	ACT-1	8'0"	1, 3
AG13K	CORRIDOR	LVT-1	VB-1	PNT-2, PNT-3, CR-2, WP-1	PNT-1, PNT-2, CR-2, WP-1	PNT-1, CR-2, WP-1	PNT-1, CR-2, WP-1	ACT-1	8'0"	1, 3
AG14	DIABETIC COORDINATOR OFFICE	VCT-1	VCB-1	PNT-1	PNT-1	PNT-1	PNT-1	ACT-1	8'0"	3
AG15A	VACANT SHELL	-	-	-	-	-	-	EXPOSED	-	-
CG18	WAITING	LVT-1, LVT-2	VB-1	PNT-2, CR-1	PNT-1, PNT-3, CR-1	PNT-1	PNT-1, PNT-2, SMT-1, CR-1	ACT-1	8'0"	1, 2, 3
CG18A	RECEPTION	LVT-1	VCB-1	PNT-1	PNT-1	PNT-2	PNT-1	ACT-1	8'0"	1, 2, 3
CG18B	WORK ROOM	LVT-1	VCB-1	PNT-1, PNT-4	PNT-1	PNT-1	PNT-4	ACT-1	8'0"	1, 2, 3
CG18C	SHELL	-	-	-	-	-	-	EXISTING	-	

KEYED NOTES

#1 REFER TO DRAWING AS701 FOR PAINT ACCENT WALL, TILE WALL, AND CHAIR RAIL LOCATIONS

#2 PAINT VERTICAL SURFACE OF SOFFIT TO MATCH WALL COLOR BELOW, PAINT HORIZONTAL SURFACE PNT-6

#3 REFER TO DRAWING AS701 FOR FLOOR PATTERNS

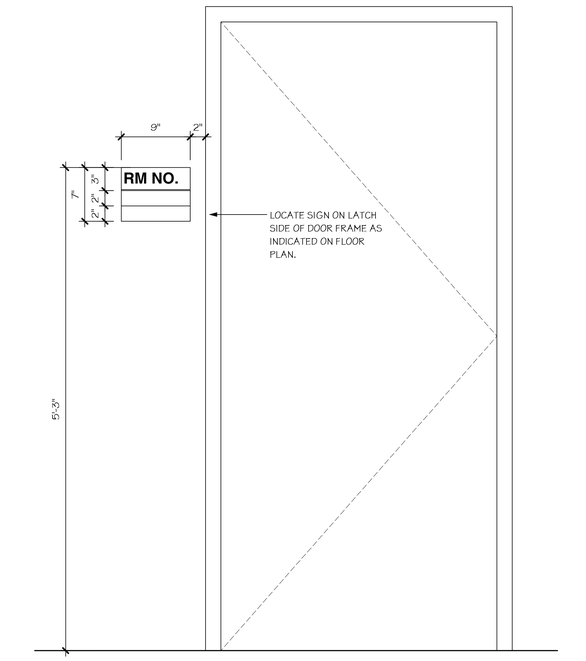

1 **TYPICAL ROOM SIGN DETAIL**
Scale: 1 1/2" = 1'-0"

Scale: As Noted

Revisions:	Date

CONSULTANTS:

AMENDMENT #1
01.17.13

ARCHITECT/ENGINEERS:

dwyer ARCHITECTURAL

SYRACUSE
313 East Willow Street
Suite 107
Syracuse, NY 13203
ph: 315.473.1800

ROCHESTER
1344 University Avenue
Suite 140
Rochester, NY 14607
ph: 585.461.4771

IPD: Engineering
INTEGRATED PROJECT DELIVERY
ONE WEBSTER'S LANDING
SYRACUSE, NEW YORK 13202
315.423.0185

Drawing Title: FINISH SCHEDULE, NOTES, AND SIGNAGE DETAILS

Approved: Project Director

Project Title: SYRACUSE VA MEDICAL CENTER
RENOVATE FOR COMPENSATION & PENSION CLINIC

Location: 800 IRVING AVENUE, SYRACUSE NY 13210

Date: 01.17.13 | Checked: KAD | Drawn: JJK

Project Number: VA# 528A7-13-702
DWYER# 12-001.1

Building Number

Drawing Number: AS602
Dwg. 11 of 33

VA HEALTHCARE NETWORK UPSTATE NEW YORK

VA FORM 08-6231

three inches = one foot 6"
one and one half inches = one foot 1 0 6"
one inch = one foot 2 0 6"
three quarters inch = one foot 2 0 6"
one half inch = one foot 4 0
three eighths inch = one foot 4 0
one quarter inch = one foot 8 4 0
one eighth inch = one foot 16 8 4 0