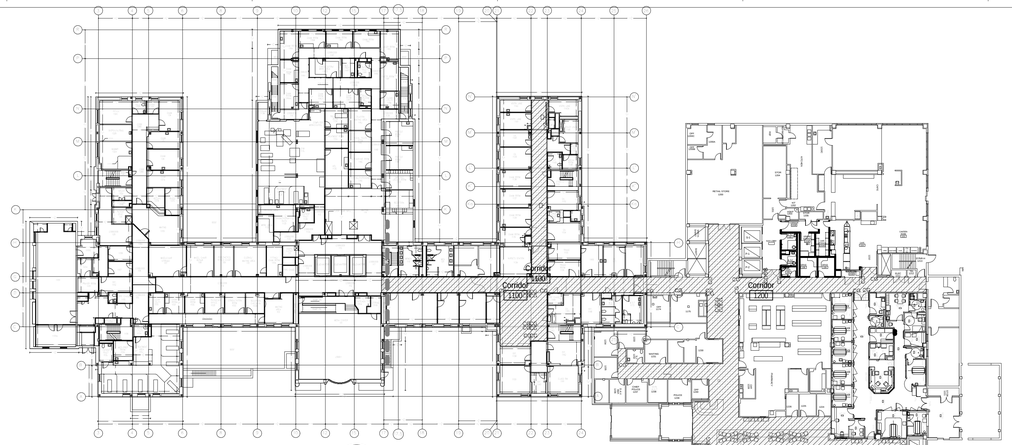

1 A000 Level 1 Plan / Scope
1/32" = 1'-0"

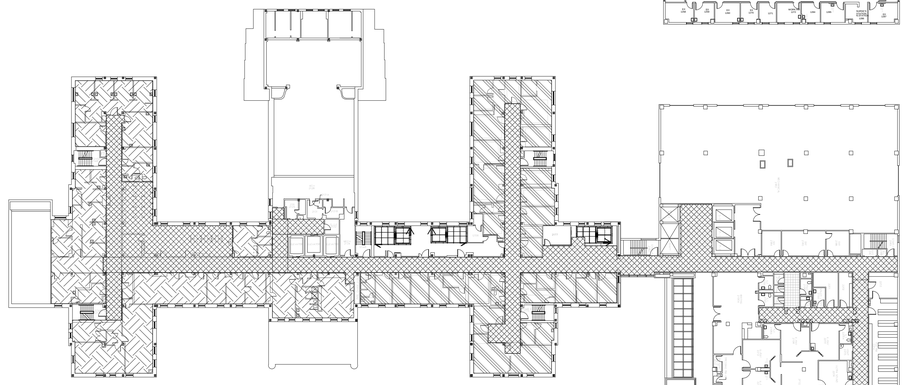

2 A000 Level 2 Plan / Scope
1/32" = 1'-0"

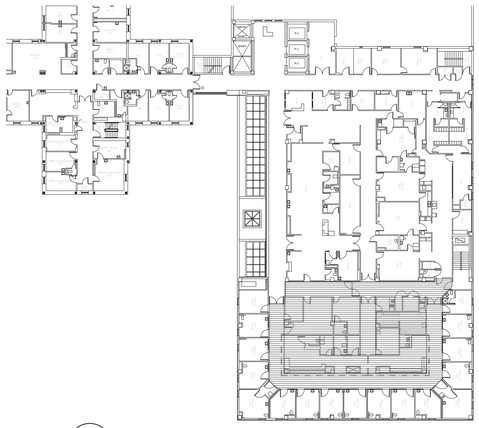

3 A000 Level 3 Plan / Scope
1/32" = 1'-0"

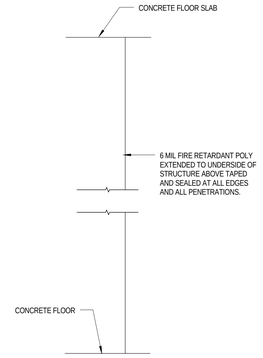

4 A000 ICRA Temporary Barrier
1 1/2" = 1'-0"

PARTITION TYPE P1

1 1/2"=1'-0"

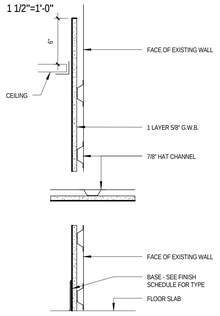

PARTITION
AS DETAILED
SEE GENERAL NOTE 8.

Symbol	Level / Phase
	LEVEL 1 / PHASE 1
	LEVEL 2 / PHASE 2
	LEVEL 2 / PHASE 3
	LEVEL 2 / PHASE 4
	LEVEL 3 / PHASE 5

Light Fixture Key

WALL MOUNTED FIXTURE CONNECTED TO NORMAL POWER SYSTEM. SEE BELOW FOR DETAILS,SIZE,LAMPS ETC.

WALL MOUNTED FIXTURE CONNECTED TO EMERGENCY OR STANDBY POWER SYSTEM. SEE BELOW FOR DETAILS,SIZE,LAMPS ETC.

Light Fixture

Description
WALL MOUNTED DIRECT/INDIRECT FLUORESCENT IN 4', 8' OR 12' LENGTHS AS DICTATED IN FIXTURE RUN. 2 LAMPS PER 8' SECTION TO ISLOLATE THE UP AND DOWN LIGHT COMPONENTS. DOWNLIGHT SHALL HAVE LOUVERS WITH WHITE PERFORATED BLADES (PERPENDICULAR TO THE LAMP). PROVIDE WITH TAPERED END CAPS AT EACH END OF CONTINUOUS RUN AND AT EACH END OF FIXTURES MOUNTED INDIVIDUALLY. PROVIDE DUST COVERS FOR ALL FIXTURES.

Manufacturer
CORELITE

Catalog Number
AW-W-E-2-T8 - (SEE REMARKS) - SU-WA-(LENGTH AS REQUIRED)-ET

Lamps
QUANTITY:2
TYPE: 32 WT8 PER 4' LENGTH

Remarks
FIXTURES CONNECTED TO AN EMERGENCY LIGHTING CIRCUIT SHALL BE PROVIDED WITH (2) SINGLE LAMP BALLASTS TO PERMIT SEPARATE CONTROL OF THE UPLIGHT AND DOWNLIGHT. THE UPLIGHT SHALL BE SWITCHED, THE DOWNLIGHT SHALL BE UNSWITCHED. WIRING USING A MASTER/SLAVE ARRANGEMENT IS NOT PERMITTED. FIXTURES CONNECTED TO A NORMAL POWER CIRCUIT SHALL BE EQUIPPED A SINGLE (2) LAMP BALLAST.

GENERAL NOTES:

1. DO NOT SCALE DRAWINGS TO DETERMINE INTENDED DIMENSIONS OR TO LAY OUT WORK.
2. FIELD VERIFY EXISTING CONDITIONS. REPORT DISCREPANCIES BETWEEN ACTUAL CONDITIONS AND CONTRACT DOCUMENTS TO THE ARCHITECT IN WRITING AND OBTAIN CLARIFICATION PRIOR TO SUBMITTING PROPOSALS OR COMMENCING WORK.
3. DIMENSIONS ARE TO THE FACE OF FINISHED WALL SURFACE UNLESS NOTED OTHERWISE.
4. UNLESS NOTED OR SHOWN OTHERWISE, DUCTWORK, PIPING, CONDUIT AND STRUCTURAL ELEMENTS ARE NOT TO BE EXPOSED WITHIN FINISHED SPACES.
5. REPLACE OR PATCH DAMAGED FIRE PROOFING MATERIAL THAT HAS BEEN DAMAGED OR REMOVED DUE TO DEMOLITION WORK OR OTHER CONSTRUCTION ACTIVITY, REFER TO THE PROJECT MANUAL AND THE FIREPROOFING SCHEDULE FOR MATERIAL SPECIFICATIONS AND SPECIFIC DESIGN REQUIREMENTS FOR EACH ASSEMBLY AFFECTED.
6. MECHANICAL AND/OR ELECTRICAL WORK REQUIRED TO COMPLETE THIS PROJECT MAY REQUIRE WORK IN PORTIONS OF THE EXISTING BUILDING BEYOND THE GENERAL CONTRACT LIMIT LINES OF ARCHITECTURAL WORK. REMOVAL AND RESTORATION OF EXISTING BUILDING ELEMENTS OR FINISHES, REPAIRS TO DAMAGED FINISHES, THE ERECTION AND REMOVAL OF TEMPORARY PARTITIONS AND/OR SIGNAGE ASSOCIATED WITH THIS WORK MUST BE COMPLETED TO THE SATISFACTION OF THE OWNER AS PART OF THIS PROJECT
7. ALL WALLS WITH STRUCTURAL GLAZED TILE TO RECEIVE NEW GYPSUM BOARD ON METAL FURRING. SEE 'P TYPE 1'.
8. WHERE NEW PARTITIONS ABUT AND ALIGN WITH EXISTING PARTITIONS OR OTHER SURFACES, FINISHED SURFACES SHALL BE IN THE SAME PLANE.
9. PROVIDE REDUCER STRIPS OR TRANSITION STRIPS WHERE FINISH FLOORING MATERIALS HAVE DIFFERENT THICKNESSES AND/OR DIFFERENT MATERIALS ABUT.
10. PROVIDE 6"HIGH, 16GA. SHEET METAL REINFORCEMENT FOR WALL MOUNTED EQUIPMENT UNLESS NOTED OTHERWISE TO BE OF MORE SUBSTANTIAL REINFORCEMENT
11. WOOD USED FOR FRAMING AND BLOCKING SHALL BE FIRE-RETARDANT TREATED WOOD, U.L. LABELED.
12. RESTORE EXISTING FINISH SURFACES DAMAGED AS A RESULT OF CONSTRUCTION ACTIVITIES ASSOCIATED WITH THIS PROJECT.
13. DISCREPANCIES IN THE DOCUMENTS ARE TO BE REPORTED TO THE ARCHITECT IMMEDIATELY. UNLESS OTHERWISE DIRECTED THE HIGHER DEGREE OF PERFORMANCE, THE BETTER QUALITY, OR GREATER QUANTITY OF WORK AS INTERPRETED BY THE ARCHITECT SHALL APPLY.
14. EXISTING LIGHTING IN ROOMS OTHER THAN CORRIDORS IS TO REMAIN.
15. ALL SWITCHES,OUTLETS,FIRE ALARM FIXTURES AND DEVICES ON WALLS TO RECEIVE P TYPE 1 ARE TO RECEIVE EXTENSION PLATES FOR FLUSH MOUNTING OF DEVICES OR SWITCHES.

ICRA / PHASING PLAN GENERAL NOTES:

1. G.C. SHALL ATTEND THE "NOTICE TO PROCEED" MEETING READY TO SUBMIT THE FOLLOWING: SCHEDULE OF VALUES BASED ON THE AIA G702/G703 INVOICING FORMAT,COST LOADED PROJECT SCHEDULE,OSHA 30 CERTIFICATION FOR SUPERVISION, SAFETY AND INFECTION CONTROL PROGRAM.
2. G.C. IS TO FOLLOW VA / ICRA SECTION 01 00 00 - L8 FOR INFECTION CONTROL PROCEDURES.
3. G.C. IS TO COORDINATE WITH THE VA FOR OFF-HOURS ACCESS TO THE FLOORS ABOVE AND BELOW THE WORK AREA NEEDED FOR MECHANICAL TIE-INS. TEMPORARY ICRA BARRIERS ARE TO BE INSTALLED AROUND ALL WORK AREAS PRIOR TO CONSTRUCTION.
4. ITEMS DELINEATED UNDER THE PHASE NOTES ARE NOT ALL INCLUSIVE OF WORK TO BE PERFORMED. G.C. IS RESPONSIBLE FOR PERFORMING ALL WORK SHOWN IN THE CONTRACT DOCUMENTS IN THE WORK AREA DESIGNATED.
5. G.C. IS TO INFORM AND COORDINATE WITH THE VA AND ARCHITECT / ENGINEER OF ANY CONFLICTS THAT MAY ARISE IN CONSTRUCTION AREAS.
6. FOLLOW ALL FIRE SAFETY CODES AS OUTLINED IN SPECIFICATION SECTION 01-00-00-1.5.
7. REFER TO THE DOOR SCHEDULE FOR ICRA BARRIER HM FRAME/DOOR/HARDWARE SET TYPES.
8. PAINT ALL HARD WALL ICRA BARRIERS WHITE AND MAINTAIN CLEAN APPEARANCE.
9. THE G.C. MUST PROVIDE A TWO WEEK NOTICE OF ANY WORK TO BE PERFORMED OFF HOURS OR ANY DELIVERIES, STAIRWELL CLOSURES AND SHUTDOWN SCHEDULES. CONTRACTOR MUST BE FLEXIBLE ON DAILY SCHEDULING DUE TO SURGERIES, MEDICAL PROCEDURES, ETC. AND MAY BE REQUIRED TO STOP TASKS TO ACCOMMODATE THESE ISSUES. SOME TASKS MAY HAVE TO TAKE PLACE DURING OFF HOURS OR WEEKENDS.
10. PERSONAL REQUIREMENTS:
    A. CLOTHING SHALL BE FREE OF LOOSE SOIL AND DEBRIS UPON EXITING THE CONSTRUCTION ZONE. LONG PANTS AND SLEEVED SHIRTS WILL BE WORN IN THE CONSTRUCTION AREA.
    B. PERSONNEL ENTERING STERILE/INVASIVE PROCEDURE AREAS WILL BE PROVIDED WITH A DISPOSABLE JUMP SUIT, HEAD COVERING, AND SHOE COVERING, WHICH MUST BE REMOVED PRIOR TO LEAVING THE AREA.
        1. TOOLS AND EQUIPMENT MUST BE DAMP-WIPED PRIOR TO ENTRY AND EXIT FROM THE STERILE AND INVASIVE PROCEDURE AREAS.
        2. TOOLS AND EQUIPMENT SOILED WITH BLOOD AND BODY FLUIDS WILL BE CLEANED WITH AN APPROVED GERMICIDE (E.G.CAVICIDE).
        3. PROVIDE COORDINATION OVERLAY DRAWINGS FOR EACH DISCLIPLINE SHOWING LOCATIONS AND FIT BELOW DECK AND ABOVE CEILING HEIGHT.

ICRA TRAFFIC CONTROL NOTES

1. DESIGNATED ENTRY AND EXIT PROCEDURES WILL BE DEFINED (IN CONJUNCTION WITH ANY NECESSARY INTERIM LIFE SAFETY MEASURES) FOR EACH CONSTRUCTION PROJECT WHERE APPLICABLE .
2. ALL EGRESS PATHWAYS WILLBE FREE OF DEBRIS.
3. UNAUTHORIZED PERSONNEL WILL NOT BE PERMITTED TO ENTER THE CONSTRUCTION ZONE. ALL PERSONNEL MUST BE ISSUED A CONSTRUCTION BADGE FROM THE VA PRIOR TO ENTERING THE SITE.
4. ONLY DESIGNATED ELEVATORS WILL BE USED FOR CONSTRUCTION ACTIVITIES DURING SCHEDULED TIMES.
5. CONTRACTOR TO PROVIDE CONSTRUCTION DOORS WITH PUSH BUTTON CIPHER LOCKS WITH CORE LOCKS TO MATCH EXISTING VA FACILITY SYSTEM. CONTRACTOR WILL USE COMBINATION SYSTEM TO ENTER CONSTRUCTION ZONES AND VA WILL PROVIDE CORE AND USE THEIR KEYS TO ENTER THE SPACE. ALL CONSTRUCTION AREA ENTRANCES WILL BE FITTED WITH LOCKABLE FIRE RATED DOORS AND WILL REMAIN LOCKED FROM ENTRY INTO THE CONSTRUCTION ZONE. PANIC BARS TO STAIRWELLS MUST BE MAINTAINED. LOCK CORES MUST BE COMPATIBLE WITH THE VA CORE SYSTEM.
6. INTERIM FIRE ALARM DEVICES SHALL BE MAINTAINED DURING CONSTRUCTION. COORDINATE WITH THE COR AND THE FIRE PROTECTION SPECIALIST.

Floor Plan Key

PROJECT AREA

HANDRAIL/CRASHRAIL/SHEET WALL PROTECTION. SEE 2/AF100

EXISTING PARTITION TO REMAIN

DOOR AND FRAME - SEE INTERIOR FINISH NOTE 1.

SELECTIVE DEMOLITION - GENERAL NOTES:

1. REMOVE AND REPLACE ALL CEILING TILE WITHIN THE PROJECT AREA. VERIFY CEILING GRID SIZE TO DETERMINE CEILING TILE SIZE AND TYPE. PAINT CEILING TILE GRID. PAINT EXISTING BULKHEADS. SEE PLANS AND DRAWING AF100.
2. NOT USED
3. REMOVE ALL CORNER GUARDS, HANDRAILS, CRASH RAILS AND WALL PROTECTION WITHIN THE PROJECT AREA. PATCH AREAS AFFECTED AND PREPARE TO ACCEPT NEW ITEMS/FINISHES AS REQUIURED.
4. REPORT DISCREPANCIES BETWEEN ACTUAL CONDITIONS AND CONTRACT DOCUMENTS TO THE ARCHITECT IN WRITING AND OBTAIN WRITTEN CLARIFICATION PRIOR TO COMMENCING WORK.
5. PROTECT EXISTING CONSTRUCTION AND FINISHES SCHEDULED TO REMAIN. REPAIR DAMAGES RESULTING FROM CONSTRUCTION ACTIVITIES ASSOCIATED WITH THIS PROJECT.
6. REPLACE DISTURBED OR DAMAGED FIREPROOFING TO MAINTAIN REQUIRED RATINGS.
7. PROPOSED DEMOLITION AND RESTORATION OF EXISTING CONSTRUCTION SCHEDULED TO REMAIN FOR THE PURPOSE OF FACILITATING THE COMPLETION OF CONTRACT WORK SHALL BE APPROVED BY THE OWNER IN ADVANCE AND COMPLETED AT NO ADDITIONAL COST.
8. PROVIDE SHORING AND BRACING AS REQUIRED TO MAINTAIN THE STRUCTURAL INTEGRITY OF EXISTING CONSTRUCTION TO REMAIN.
9. OPENINGS IN EXISTING CONCRETE ARE TO BE SAW-CUT OR CORE DRILLED.
10. REMOVE ALL EXTRANEOUS MATERIALS FROM FLOORS, WALLS AND CEILINGS UNLESS SPECIFICALLY SCHEDULED TO REMAIN.
11. PROPERLY PREPARE ANY SURFACE SCHEDULED TO RECEIVE NEW FINISH MATERIAL, INCLUDING THE REMOVAL OF ANY EXISTING FINISH MATERIAL.
12. REMOVE EXISTING LIGHT FIXTURES IN ALL CORRIDOR AREAS WITHIN THE PROJECT AREA. USE EXISTING POWER AND CIRCUITS TO WIRE TO NEW WALL MOUNTED LIGHT FIXTURES. GC AND ELECTRICAL CONTRACTOR TO COORDINATE.
13. REMOVE EXISTING SIGNAGE ON ALL WALLS WITHIN THE PROJECT AREA. STORE AND REPLACE AFTER NEW FINISHES ARE INSTALLED.
14. REMOVE ALL SWITCH AND OUTLET COVERS IN PROJECT AREA. REPLACE AFTER NEW FINISHES ARE INSTALLED.

ICRA CONSTRUCTION NOTES:

1. ISOLATE HVAC SYSTEM IN THE AREA WHERE WORK IS BEING PERFORMED TO PREVENT CONTAMONATION OF THE DUCT. SEE SPECIFICATION SECTION 01 00 00 - L8 FOR AIR QUALITY REQUIREMENTS.
2. FIRE SPRINKLER PROTECTION MUST REMAIN ACTIVE AT ALL TIMES. SPRIKLER HEAD PROTECTION CAGES MUST BE USED DURING CONSTRUCTION.
3. COMPLETE ALL CRITICAL BARRIERS TO SEAL AREA FROM NON-WORK AREA BEFORE CONSTRUCTION BEGINS. BARRIER WALLS MUST MEET OR EXCEED UL465.
4. MAINTAIN NEGATIVE AIR PRESSURE WITHIN WORK SITE UTILIZING 'HEPA' EQUIPPED AIR FILTRATION UNITS RATED AT 95% CAPTURE RATE OF 03 MICRONS.
5. SEAL ALL EXISTING HOLES, PIPES, CONDUITS, AND PUNCTURES WITH FIRE RATED CAULKING OR MATERIALS, PER CODE REQUIREMENTS.
6. CLEANING:
    A. THE CONSTRUCTION ZONE AND ADJACENT ENTRY AREAS SHALL BE MAINTAINED IN A CLEAN AND SANITARY MANNER BY THE CONTRACTORS AND WILL BE SWEPT AND MOPPED DAILY OR MORE FREQUENTLY AS NEEDED TO MINIMIZE DUST GENERATION. ALL VACUUM CLEANERS OR SHOP VACUUMS MUST BE 'HEPA' FILTERED UNITS.
    B. ENVIRONMENTAL MANAGEMENT SERVICES WILL BE RESPONSIBLE FOR THE ROUTINE CLEANING OF ADJACENT AREAS INCLUDING STAIRWELLS. CLEANING OF HALLWAYS FOR MATERIALS DELIVERY WILL BE SUPPORTED BY ENVIRONMENTAL MANAGEMENT SERVICES. THE CONTRACTOR WILL BE RESPONSIBLE FOR COORDINATING THIS CLEANING IMMEDIATELY UPON IDENTIFICATION OF A NEED.
7. CONSTRUCT AN ANTEROOM AND REQUIRE ALL PERSONNEL TO PASS THROUGH THIS ROOM SO THEY CAN BE VACUUMED USING A 'HEPA' VACUUM CLEANER BEFORE LEAVING THE WORKSITE OR THEY MAY WEAR CLOTH PAPER COVERALLS THAT ARE REMOVED EACH TIME THEY LEAVE THE WORK AREA.
8. INSTALL CONTACT MATS/WALK-OFF MATS WITHIN THE ANTEROOM JUST OUTSIDE THE CONSTRUCTION ZONE. THE MAT MUST BE LARGE ENOUGH TO COVER THE ENTIRE THRESHOLD OF THE EXIT.
9. CONTAIN CONSTRUCTION WASTE BEFORE TRANSPORT THROUGH CORRIDORS AND SERVICES IN TIGHTLY COVERED CONTAINERS. CLEAN AND SANITIZE EXPOSED CONTAINER PARTS PRIOR TO LEAVING ANTEROOM OR CONSTRUCTION ZONE.
    1. SMOKE DETECTORS MUST BE SEALED DURING CONSTRUCTION ACTIVITIES, AND OPERATIONAL DURING OFF HOURS. PULL STATION MUST BE ACTIVE AT ALL TIMES.
    2. WHEN USING DEMOLITION CHUTES, THE CUT OPENING MUST BE CLOSED WHEN NOT IN USE.THE OPENING SHALL HAVE FALL PROTECTION RAILS AND TIE OFF AS NECESSARY. THE CHUTE AND DAMPER SHALL BE SPRAYED WITH FINE MIST WATER AS NECESSARY. THE DUMPSTER SHALL BE FULLY COVERED AT ALL TIMES, EXCEPT FOR MAINTENANCE AND MANUAL FILL.
    3. CONTROL COLLECTION AND DISPOSAL MUST BE PROVIDED FOR ANY DRAIN LIQUID OR SLUDGE ENCOUNTERED WHEN DEMOLISHING PLUMBING. ALL ISSUES WHILE WORKING ON A SPECIFIC LINE, SUCH AS CLOGGED LINES OR OTHER DAMAGE THAT EXTENDS OUTSIDE THE CONSTRUCTION WORK ZONE ARE THE RESPONSIBILITY OF THE CONTRACTOR TO RETURN TO A FULLY FUNCTIONAL SYSTEM.

UPON COMPLETION OF THE PROJECT

1. DO NOT REMOVE THE BARRIERS FROM WORK AREA UNTIL COMPLETED PROJECT IS INSPECTED BY THE COTR AND AUTHORIZED.
2. REMOVE BARRIER MATERIALS CAREFULLY TO MINIMIZE SPREADING OF DIRT AND DEBRIS ASSOCIATED WITH CONSTRUCTION. UTILIZE ZIP WALLS TO REMOVE HARD BARRIERS.
3. VACUUM WORK AREA WITH DISINFECTANT.
4. WET MOP WITH DISINFECTANT.
5. REMOVE ISOLATION OF HVAC SYSTEM IN AREAS WHERE WORK IS BEING PERFORMED.
6. WATER SUPPLY LINES WILL BE FLUSHED BEFORE PLACING NEWLY RENOVATED OR CONSTRUCTED AREAS INTO SERVICE. COTR,INFECTION CONTROL, SAFETY OFFICE AND PLUMBING SHOP WILL BE NOTIFIED PRIOR TO THE SCHEDULED DATE FOR THE FLUSHING PROCEDURE.

CORNER DETAIL - PARTITION TYPE P1

3"=1'-0"

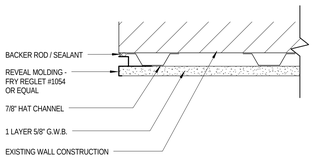

Project North True North

100% CONSTRUCTION DOCUMENT SUBMISSION

Revisions:	Date

CONSULTANTS:

ARCHITECT/ENGINEERS:

architecture
planning
interior design
IKM Incorporated
One PPG Place
Pittsburgh, PA 15222
412-281-1337
www.ikminc.com

Drawing Title: General Notes, Partition Type, Schedules,Phasing Plans

Approved: Project Director

Project Title: Interior Finishes Building One

Location: VAMC Clarksburg West Virginia

Date: 31 AUGUST 2012

Checked

Drawn

VA Project Number: 540-11-102
IKM Project Number: 11-186

Building Number

Drawing Number: A000

Dwg. of

Office of Construction and Facilities Management

Department of Veterans Affairs

VA FORM 08-6231