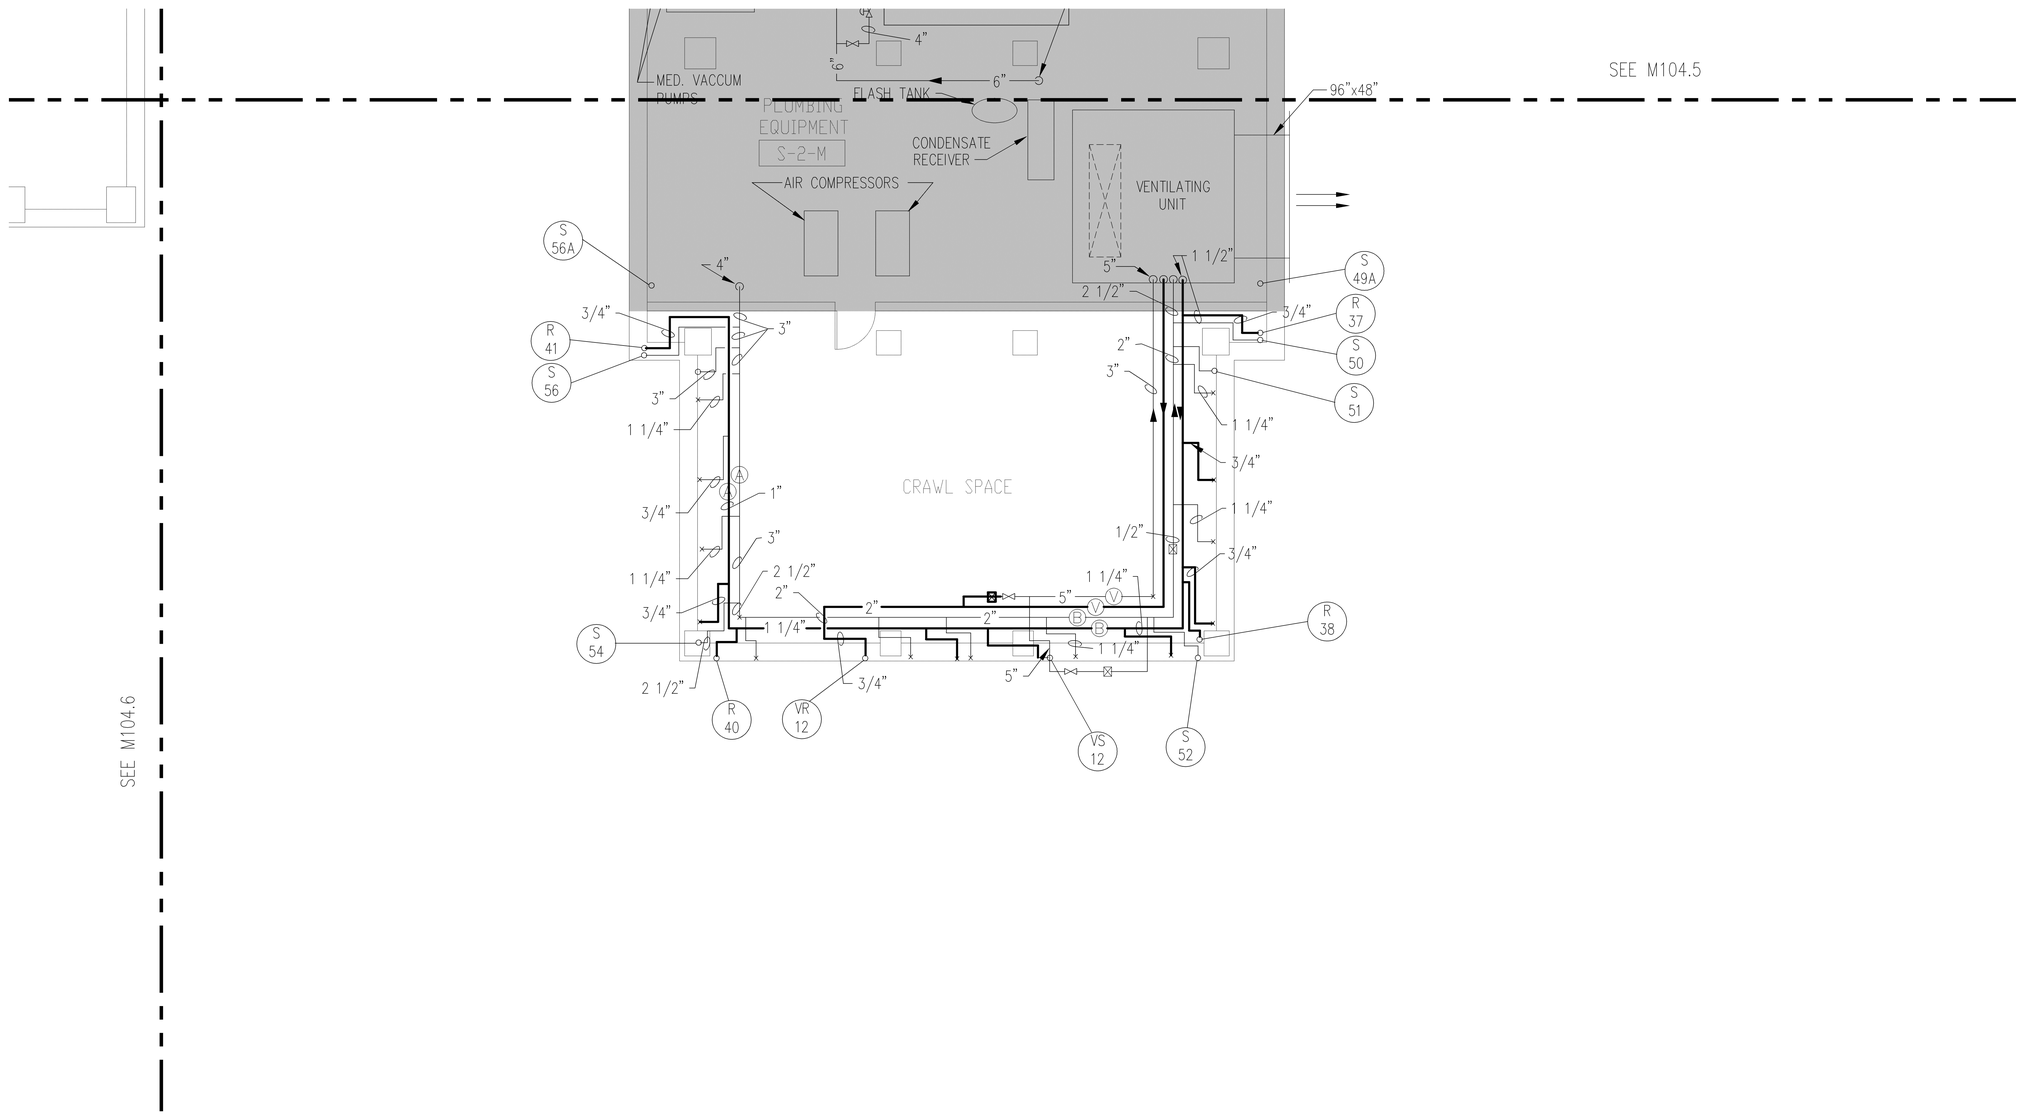

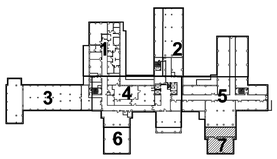

Revisions	Date

FLETCHER THOMPSON
ARCHITECTURE / ENGINEERING / INTERIOR DESIGN
SHELTON, CONNECTICUT
203-225-6500

Professional Seal

Drawing Title: BUILDING 2 PIPE SPACE SUB-GRD STEAM SYSTEM RECONSTURCTION PLAN

Project Title: STEAM SYSTEM REPAIRS B-1 & B-2 CRAWL SPACES

Date: 04/24/09

Project No.: V.A.: 689-08-101 F.T.: 5080790.06

Approved: Project Manager

Building Number: TWO

Checked: M. SHAH

Drawn: B. KLEIN

Approved: Service Chief

Location: VA WEST HAVEN, CT HEALTHCARE SYSTEM

Drawing No.: M104.7

VACHS, WEST HAVEN

VA Department of Veterans Affairs