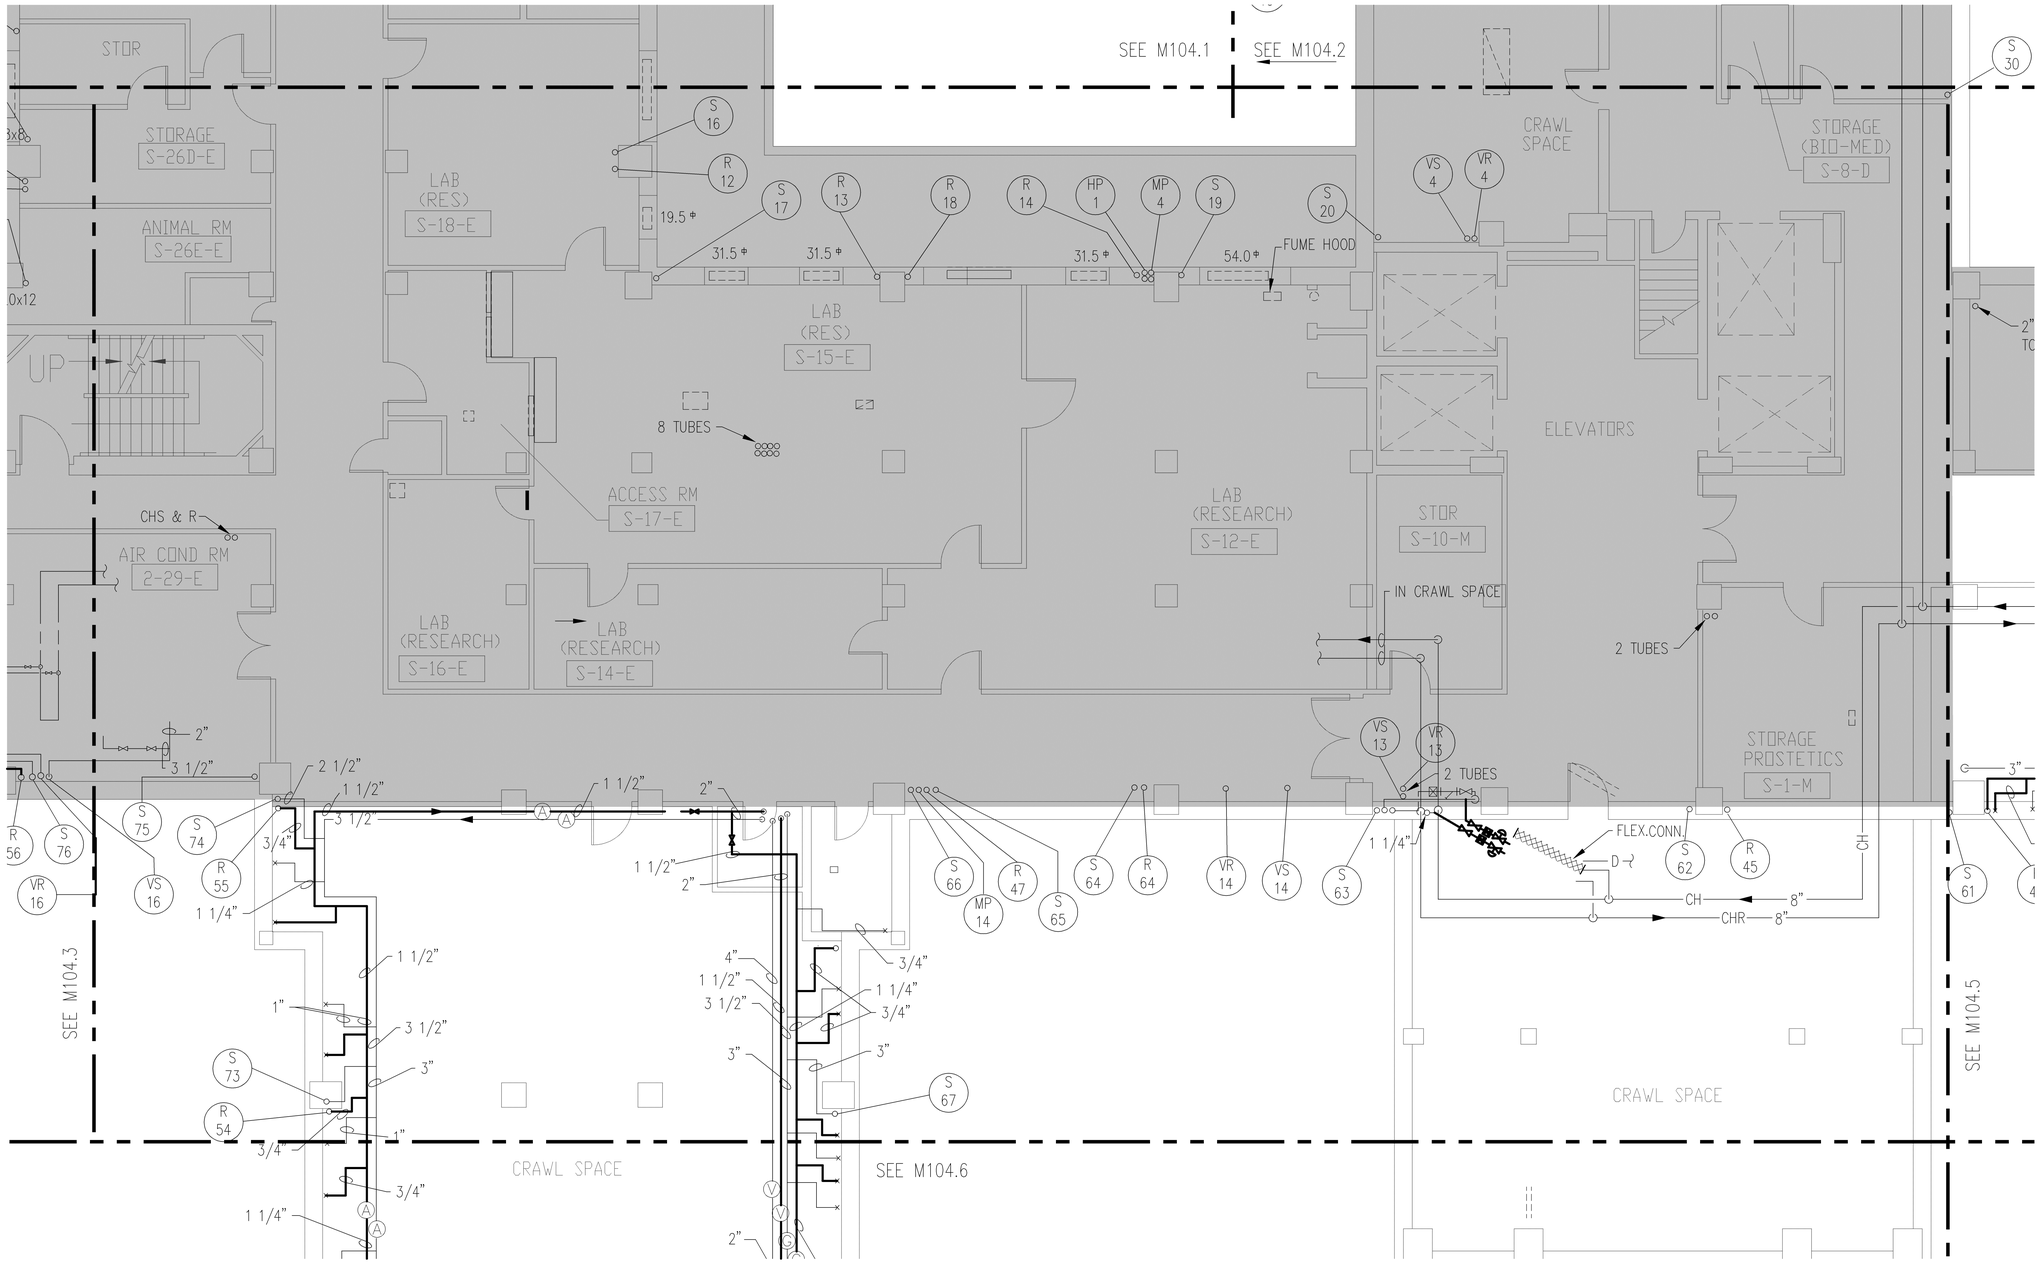

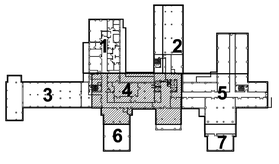

Revisions	Date

FLETCHER THOMPSON
ARCHITECTURE / ENGINEERING / INTERIOR DESIGN
SHELTON, CONNECTICUT
203-225-6500

Professional Seal

Drawing Title
BUILDING 2
PIPE SPACE SUB-GRD
STEAM SYSTEM RECONSTURCTION PLAN

Project Title
STEAM SYSTEM REPAIRS B-1 & B-2
CRAWL SPACES

Date 04/24/09

Project No.
V.A.: 689-08-101
F.T.: S080790.06

Approved: Project Manager

Building Number TWO

Checked M. SHAH

Drawn B. KLEIN

Approved: Service Chief

Location VA WEST HAVEN, CT HEALTHCARE SYSTEM

Drawing No. M104.4

VACHS, WEST HAVEN

VA Department of Veterans Affairs