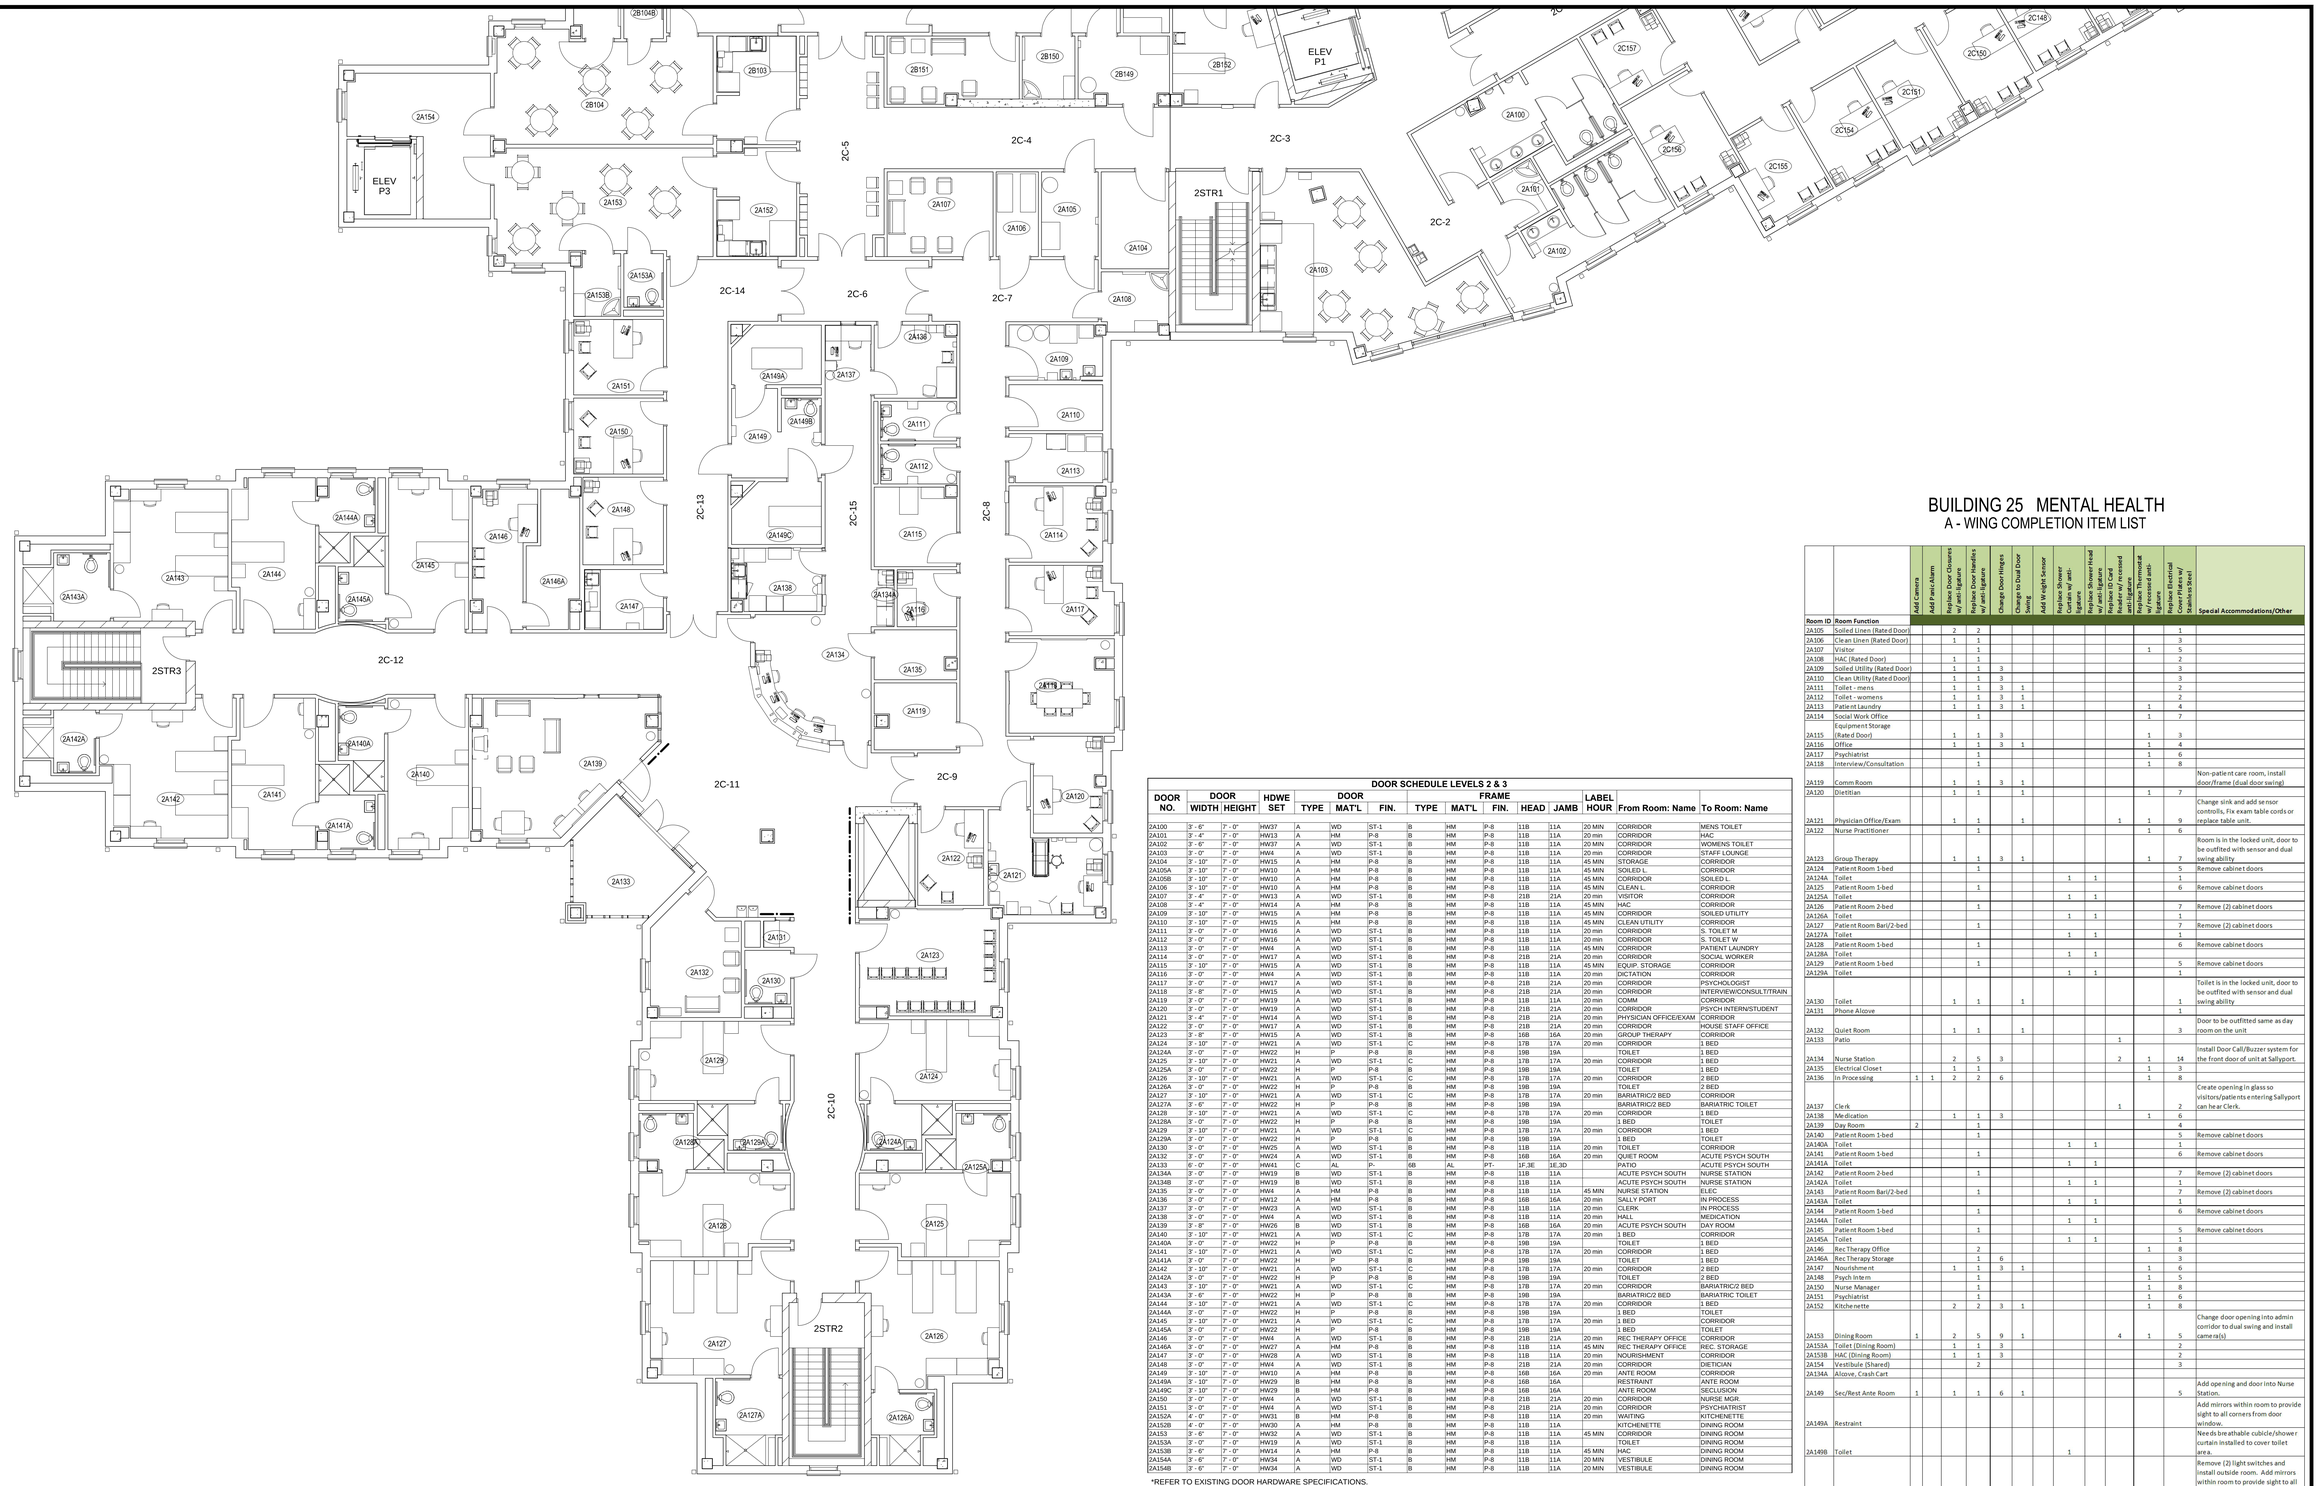

BUILDING 25 MENTAL HEALTH
A - WING COMPLETION ITEM LIST

Room ID	Room Function	Add Camera	Add Panic-Alarm	Replace Door Closures w/ anti-ligature	Replace Door Handles w/ anti-ligature	Change Door Hinges	Change to Dual Door Swing	Add Vit Weight Sensor	Replace Shower Curtain w/ anti-ligature	Replace Shower Head w/ anti-ligature	Replace ID Card Reader w/ recessed anti-ligature	Replace Thermostat w/ recessed anti-ligature	Replace Electrical Cover Plates w/ Quarter-Turn	Special Accommodations/Other
2A105	Soiled Linen (Rated Door)			2	2								1	
2A106	Clean Linen (Rated Door)			1	1								3	
2A107	Visitor				1							1	5	
2A108	HAC (Rated Door)			1	1								2	
2A109	Soiled Utility (Rated Door)			1	1	3							3	
2A110	Clean Utility (Rated Door)			1	1	3							3	
2A111	Toilet - mens			1	1	3	1						2	
2A112	Toilet - womens			1	1	3	1						2	
2A113	Patient Laundry			1	1	3	1					1	4	
2A114	Social Work Office				1							1	7	
2A115	Equipment Storage (Rated Door)			1	1	3						1	3	
2A116	Office			1	1	3	1					1	4	
2A117	Psychiatrist				1							1	6	
2A118	Interview/Consultation				1							1	8	
2A119	Comm Room			1	1	3	1							Non-patient care room, install door/frame (dual door swing)
2A120	Dietitian			1	1		1					1	7	
2A121	Physician Office/Exam			1	1		1				1	1	9	Change sink and add sensor controlls, Fix exam table cords or replace table unit.
2A122	Nurse Practitioner				1							1	6	
2A123	Group Therapy			1	1	3	1					1	7	Room Is in the locked unit, door to be outfitted with sensor and dual swing ability
2A124	Patient Room 1-bed				1								5	Remove cabinet doors
2A124A	Toilet									1	1		1	
2A125	Patient Room 1-bed				1								6	Remove cabinet doors
2A125A	Toilet									1	1			
2A126	Patient Room 2-bed				1								7	Remove (2) cabinet doors
2A126A	Toilet									1	1		1	
2A127	Patient Room Bari/2-bed				1								7	Remove (2) cabinet doors
2A127A	Toilet									1	1		1	
2A128	Patient Room 1-bed				1								6	Remove cabinet doors
2A128A	Toilet									1	1		1	
2A129	Patient Room 1-bed				1								5	Remove cabinet doors
2A129A	Toilet									1	1		1	
2A130	Toilet			1	1		1						1	Toilet Is in the locked unit, door to be outfitted with sensor and dual swing ability
2A131	Phone Alcove												1	
2A132	Quiet Room			1	1		1						3	Door to be outfitted same as day room on the unit
2A133	Patio										1			
2A134	Nurse Station			2	5	3					2	1	14	Install Door Call/Buzzer system for the front door of unit at Sallyport.
2A135	Electrical Closet			1	1							1	3	
2A136	In Processing	1	1	2	2	6						1	8	
2A137	Clerk										1		2	Create opening in glass so visitors/patients entering Sallyport can hear Clerk.
2A138	Medication			1	1	3						1	6	
2A139	Day Room	2			1								4	
2A140	Patient Room 1-bed				1								5	Remove cabinet doors
2A140A	Toilet									1	1		1	
2A141	Patient Room 1-bed				1								6	Remove cabinet doors
2A141A	Toilet									1	1			
2A142	Patient Room 2-bed				1								7	Remove (2) cabinet doors
2A142A	Toilet									1	1		1	
2A143	Patient Room Bari/2-bed				1								7	Remove (2) cabinet doors
2A143A	Toilet									1	1		1	
2A144	Patient Room 1-bed				1								6	Remove cabinet doors
2A144A	Toilet									1	1			
2A145	Patient Room 1-bed				1								5	Remove cabinet doors
2A145A	Toilet									1	1		1	
2A146	Rec Therapy Office				2							1	8	
2A146A	Rec Therapy Storage					1	6						3	
2A147	Nourishme nt			1	1	3	1					1	6	
2A148	Psych Intern				1							1	5	
2A150	Nurse Manager				1							1	8	
2A151	Psychiatrist				1							1	6	
2A152	Kitchenette			2	2	3	1					1	8	
2A153	Dining Room	1		2	5	9	1				4	1	5	Change door opening into admin corridor to dual swing and install camera(s)
2A153A	Toilet (Dining Room)			1	1	3							2	
2A153B	HAC (Dining Room)			1	1	3							2	
2A154	Vestibule (Shared)				2								3	
2A134A	Alcove, Crash Cart													
2A149	Sec/Rest Ante Room	1		1	1	6	1						5	Add opening and door into Nurse Station.
2A149A	Restraint													Add mirrors within room to provide sight to all corners from door window.
2A149B	Toilet											1		Needs breathable cubicle/shower curtain installed to cover toilet area.
2A149C	Seclusion												2	Remove (2) light switches and install outside room. Add mirrors within room to provide sight to all corners from door window.
	TOTALS	5	1	31	63	72	14	0	13	12	9	22	267	

DOOR SCHEDULE LEVELS 2 & 3

DOOR NO.	DOOR WIDTH	DOOR HEIGHT	HDWE SET	DOOR TYPE	DOOR MAT'L	DOOR FIN.	FRAME TYPE	FRAME MAT'L	FRAME FIN.	FRAME HEAD	FRAME JAMB	LABEL HOUR	From Room: Name	To Room: Name
2A100	3' - 6"	7' - 0"	HW37	A	WD	ST-1	B	HM	P-8	11B	11A	20 MIN	CORRIDOR	MENS TOILET
2A101	3' - 4"	7' - 0"	HW13	A	HM	P-8	B	HM	P-8	11B	11A	20 min	CORRIDOR	HAC
2A102	3' - 6"	7' - 0"	HW37	A	WD	ST-1	B	HM	P-8	11B	11A	20 MIN	CORRIDOR	WOMENS TOILET
2A103	3' - 0"	7' - 0"	HW4	A	WD	ST-1	B	HM	P-8	11B	11A	20 min	CORRIDOR	STAFF LOUNGE
2A104	3' - 10"	7' - 0"	HW15	A	HM	P-8	B	HM	P-8	11B	11A	45 MIN	STORAGE	CORRIDOR
2A105A	3' - 10"	7' - 0"	HW10	A	HM	P-8	B	HM	P-8	11B	11A	45 MIN	SOILED L	CORRIDOR
2A105B	3' - 10"	7' - 0"	HW10	A	HM	P-8	B	HM	P-8	11B	11A	45 MIN	CORRIDOR	SOILED L
2A106	3' - 10"	7' - 0"	HW10	A	HM	P-8	B	HM	P-8	11B	11A	45 MIN	CLEAN L	CORRIDOR
2A107	3' - 4"	7' - 0"	HW13	A	WD	ST-1	B	HM	P-8	21B	21A	20 min	VISITOR	CORRIDOR
2A108	3' - 4"	7' - 0"	HW14	A	HM	P-8	B	HM	P-8	11B	11A	45 MIN	HAC	CORRIDOR
2A109	3' - 10"	7' - 0"	HW15	A	HM	P-8	B	HM	P-8	11B	11A	45 MIN	CORRIDOR	SOILED UTILITY
2A110	3' - 10"	7' - 0"	HW15	A	HM	P-8	B	HM	P-8	11B	11A	45 MIN	CLEAN UTILITY	CORRIDOR
2A111	3' - 0"	7' - 0"	HW16	A	WD	ST-1	B	HM	P-8	11B	11A	20 min	CORRIDOR	S. TOILET M
2A112	3' - 0"	7' - 0"	HW16	A	WD	ST-1	B	HM	P-8	11B	11A	20 min	CORRIDOR	S. TOILET W
2A113	3' - 0"	7' - 0"	HW4	A	WD	ST-1	B	HM	P-8	11B	11A	45 MIN	CORRIDOR	PATIENT LAUNDRY
2A114	3' - 0"	7' - 0"	HW17	A	WD	ST-1	B	HM	P-8	21B	21A	20 min	CORRIDOR	SOCIAL WORKER
2A115	3' - 10"	7' - 0"	HW15	A	WD	ST-1	B	HM	P-8	11B	11A	45 MIN	EQUIP. STORAGE	CORRIDOR
2A116	3' - 0"	7' - 0"	HW4	A	WD	ST-1	B	HM	P-8	11B	11A	20 min	DICTATION	CORRIDOR
2A117	3' - 0"	7' - 0"	HW17	A	WD	ST-1	B	HM	P-8	21B	21A	20 min	CORRIDOR	PSYCHOLOGIST
2A118	3' - 8"	7' - 0"	HW15	A	WD	ST-1	B	HM	P-8	21B	21A	20 min	CORRIDOR	INTERVIEW/CONSULT/TRAIN
2A119	3' - 0"	7' - 0"	HW19	A	WD	ST-1	B	HM	P-8	11B	11A	20 min	COMM	CORRIDOR
2A120	3' - 0"	7' - 0"	HW19	A	WD	ST-1	B	HM	P-8	21B	21A	20 min	CORRIDOR	PSYCH INTERN/STUDENT
2A121	3' - 4"	7' - 0"	HW14	A	WD	ST-1	B	HM	P-8	21B	21A	20 min	PHYSICIAN OFFICE/EXAM	CORRIDOR
2A122	3' - 0"	7' - 0"	HW17	A	WD	ST-1	B	HM	P-8	21B	21A	20 min	CORRIDOR	HOUSE STAFF OFFICE
2A123	3' - 8"	7' - 0"	HW15	A	WD	ST-1	B	HM	P-8	16B	16A	20 min	GROUP THERAPY	CORRIDOR
2A124	3' - 10"	7' - 0"	HW21	A	WD	ST-1	C	HM	P-8	17B	17A	20 min	CORRIDOR	1 BED
2A124A	3' - 0"	7' - 0"	HW22	H	P	P-8	B	HM	P-8	19B	19A		TOILET	1 BED
2A125	3' - 10"	7' - 0"	HW21	A	WD	ST-1	C	HM	P-8	17B	17A	20 min	CORRIDOR	1 BED
2A125A	3' - 0"	7' - 0"	HW22	H	P	P-8	B	HM	P-8	19B	19A		TOILET	1 BED
2A126	3' - 10"	7' - 0"	HW21	A	WD	ST-1	C	HM	P-8	17B	17A	20 min	CORRIDOR	2 BED
2A126A	3' - 0"	7' - 0"	HW22	H	P	P-8	B	HM	P-8	19B	19A		TOILET	2 BED
2A127	3' - 10"	7' - 0"	HW21	A	WD	ST-1	C	HM	P-8	17B	17A	20 min	BARIATRIC/2 BED	CORRIDOR
2A127A	3' - 6"	7' - 0"	HW22	H	P	P-8	B	HM	P-8	19B	19A		BARIATRIC/2 BED	BARIATRIC TOILET
2A128	3' - 10"	7' - 0"	HW21	A	WD	ST-1	C	HM	P-8	17B	17A	20 min	CORRIDOR	1 BED
2A128A	3' - 0"	7' - 0"	HW22	H	P	P-8	B	HM	P-8	19B	19A		1 BED	TOILET
2A129	3' - 10"	7' - 0"	HW21	A	WD	ST-1	C	HM	P-8	17B	17A	20 min	CORRIDOR	1 BED
2A129A	3' - 0"	7' - 0"	HW22	H	P	P-8	B	HM	P-8	19B	19A		1 BED	TOILET
2A130	3' - 0"	7' - 0"	HW25	A	WD	ST-1	B	HM	P-8	11B	11A	20 min	TOILET	CORRIDOR
2A132	3' - 0"	7' - 0"	HW24	A	WD	ST-1	B	HM	P-8	16B	16A	20 min	QUIET ROOM	ACUTE PSYCH SOUTH
2A133	6' - 0"	7' - 0"	HW41	C	AL	P-	6B	AL	PT-	1F-3E	1E-3D		PATIO	ACUTE PSYCH SOUTH
2A134A	3' - 0"	7' - 0"	HW19	B	WD	ST-1	B	HM	P-8	11B	11A		ACUTE PSYCH SOUTH	NURSE STATION
2A134B	3' - 0"	7' - 0"	HW19	B	WD	ST-1	B	HM	P-8	11B	11A		ACUTE PSYCH SOUTH	NURSE STATION
2A135	3' - 0"	7' - 0"	HW4	A	HM	P-8	B	HM	P-8	11B	11A	45 MIN	NURSE STATION	ELEC
2A136	3' - 0"	7' - 0"	HW12	A	HM	P-8	B	HM	P-8	16B	16A	20 min	SALLY PORT	IN PROCESS
2A137	3' - 0"	7' - 0"	HW23	A	WD	ST-1	B	HM	P-8	11B	11A	20 min	CLERK	IN PROCESS
2A138	3' - 0"	7' - 0"	HW4	A	WD	ST-1	B	HM	P-8	11B	11A	20 min	HALL	MEDICATION
2A139	3' - 8"	7' - 0"	HW26	B	WD	ST-1	B	HM	P-8	16B	16A	20 min	ACUTE PSYCH SOUTH	DAY ROOM
2A140	3' - 10"	7' - 0"	HW21	A	WD	ST-1	C	HM	P-8	17B	17A	20 min	1 BED	CORRIDOR
2A140A	3' - 0"	7' - 0"	HW22	H	P	P-8	B	HM	P-8	19B	19A		TOILET	1 BED
2A141	3' - 10"	7' - 0"	HW21	A	WD	ST-1	C	HM	P-8	17B	17A	20 min	CORRIDOR	1 BED
2A141A	3' - 0"	7' - 0"	HW22	H	P	P-8	B	HM	P-8	19B	19A		TOILET	1 BED
2A142	3' - 10"	7' - 0"	HW21	A	WD	ST-1	C	HM	P-8	17B	17A	20 min	CORRIDOR	2 BED
2A142A	3' - 0"	7' - 0"	HW22	H	P	P-8	B	HM	P-8	19B	19A		TOILET	2 BED
2A143	3' - 10"	7' - 0"	HW21	A	WD	ST-1	C	HM	P-8	17B	17A	20 min	CORRIDOR	BARIATRIC/2 BED
2A143A	3' - 6"	7' - 0"	HW22	H	P	P-8	B	HM	P-8	19B	19A		BARIATRIC/2 BED	BARIATRIC TOILET
2A144	3' - 10"	7' - 0"	HW21	A	WD	ST-1	C	HM	P-8	17B	17A	20 min	CORRIDOR	1 BED
2A144A	3' - 0"	7' - 0"	HW22	H	P	P-8	B	HM	P-8	19B	19A		1 BED	TOILET
2A145	3' - 10"	7' - 0"	HW21	A	WD	ST-1	C	HM	P-8	17B	17A	20 min	1 BED	CORRIDOR
2A145A	3' - 0"	7' - 0"	HW22	H	P	P-8	B	HM	P-8	19B	19A		1 BED	TOILET
2A146	3' - 0"	7' - 0"	HW4	A	WD	ST-1	B	HM	P-8	21B	21A	20 min	REC THERAPY OFFICE	CORRIDOR
2A146A	3' - 0"	7' - 0"	HW27	A	HM	P-8	B	HM	P-8	11B	11A	45 MIN	REC THERAPY OFFICE	REC. STORAGE
2A147	3' - 0"	7' - 0"	HW28	A	WD	ST-1	B	HM	P-8	11B	11A	20 min	NOURISHMENT	CORRIDOR
2A148	3' - 0"	7' - 0"	HW4	A	WD	ST-1	B	HM	P-8	21B	21A	20 min	CORRIDOR	DIETICIAN
2A149	3' - 10"	7' - 0"	HW10	A	HM	P-8	B	HM	P-8	16B	16A	20 min	ANTE ROOM	CORRIDOR
2A149A	3' - 10"	7' - 0"	HW29	B	HM	P-8	B	HM	P-8	16B	16A		RESTRAINT	ANTE ROOM
2A149C	3' - 10"	7' - 0"	HW29	B	HM	P-8	B	HM	P-8	16B	16A		ANTE ROOM	SECLUSION
2A150	3' - 0"	7' - 0"	HW4	A	WD	ST-1	B	HM	P-8	21B	21A	20 min	CORRIDOR	NURSE MGR.
2A151	3' - 0"	7' - 0"	HW4	A	WD	ST-1	B	HM	P-8	21B	21A	20 min	CORRIDOR	PSYCHIATRIST
2A152A	4' - 0"	7' - 0"	HW31	B	HM	P-8	B	HM	P-8	11B	11A	20 min	WAITING	KITCHENETTE
2A152B	4' - 0"	7' - 0"	HW30	A	HM	P-8	B	HM	P-8	11B	11A		KITCHENETTE	DINING ROOM
2A153	3' - 6"	7' - 0"	HW32	A	WD	ST-1	B	HM	P-8	11B	11A	45 MIN	CORRIDOR	DINING ROOM
2A153A	3' - 0"	7' - 0"	HW19	A	WD	ST-1	B	HM	P-8	11B	11A		TOILET	DINING ROOM
2A153B	3' - 6"	7' - 0"	HW14	A	HM	P-8	B	HM	P-8	11B	11A	45 MIN	HAC	DINING ROOM
2A154A	3' - 6"	7' - 0"	HW34	A	WD	ST-1	B	HM	P-8	11B	11A	20 MIN	VESTIBULE	DINING ROOM
2A154B	3' - 6"	7' - 0"	HW34	A	WD	ST-1	B	HM	P-8	11B	11A	20 MIN	VESTIBULE	DINING ROOM

*REFER TO EXISTING DOOR HARDWARE SPECIFICATIONS.

SCALE: 1/8" = 1'-0"

Revisions	Date

NOTES:

Approved:

PROGRAM MANAGER, PROJECTS _____

SAFETY/INDUSTRIAL HYGIENE _____

HEALTH SYSTEM SPECIALIST _____

MAINTENANCE SUPERVISOR _____

MAINTENANCE FOREMAN _____

MAINTENANCE FOREMAN _____

Drawing Title: BUILDING 25 MENTAL HEALTH SECOND FLOOR (A-WING)

Project Title: COMPLETION ITEMS ACUTE PSYCH UNIT

Approved: Service Engineer

Approved: Service Director

Building Number: B25

Checked

Drawn

Location: VAMC BILOXI, MS

Date: 12/12/12

Project No.: 520-13-122

DRAWING NO.: 25-AR2

Dwg. 1 Of 1

Office of Facilities

Department of Veterans Affairs

VA FORM 08-6231, DEC 1989