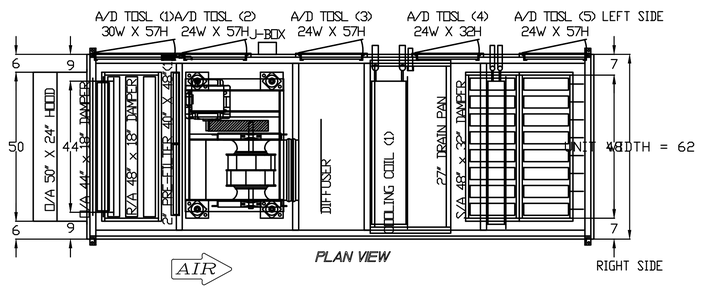

2 AHU-1 DETAIL
1/8"=1'-0"

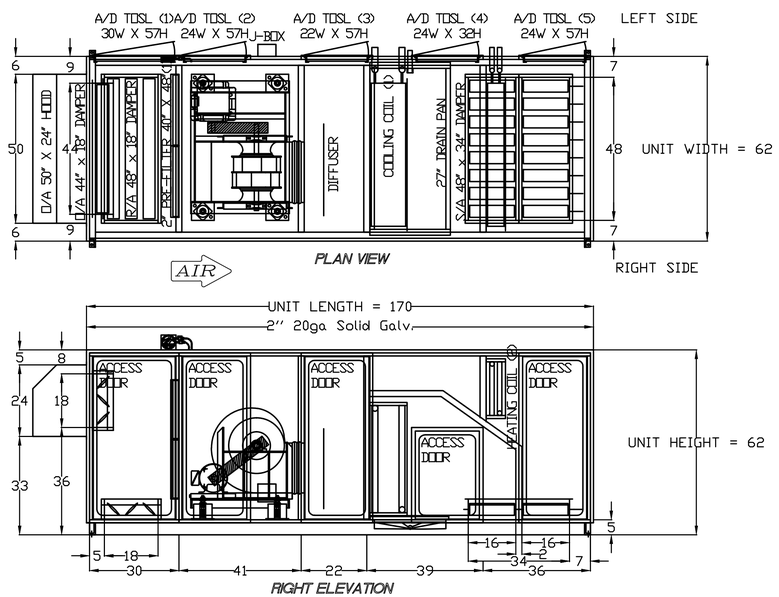

2 AHU-2 DETAIL
1/8"=1'-0"

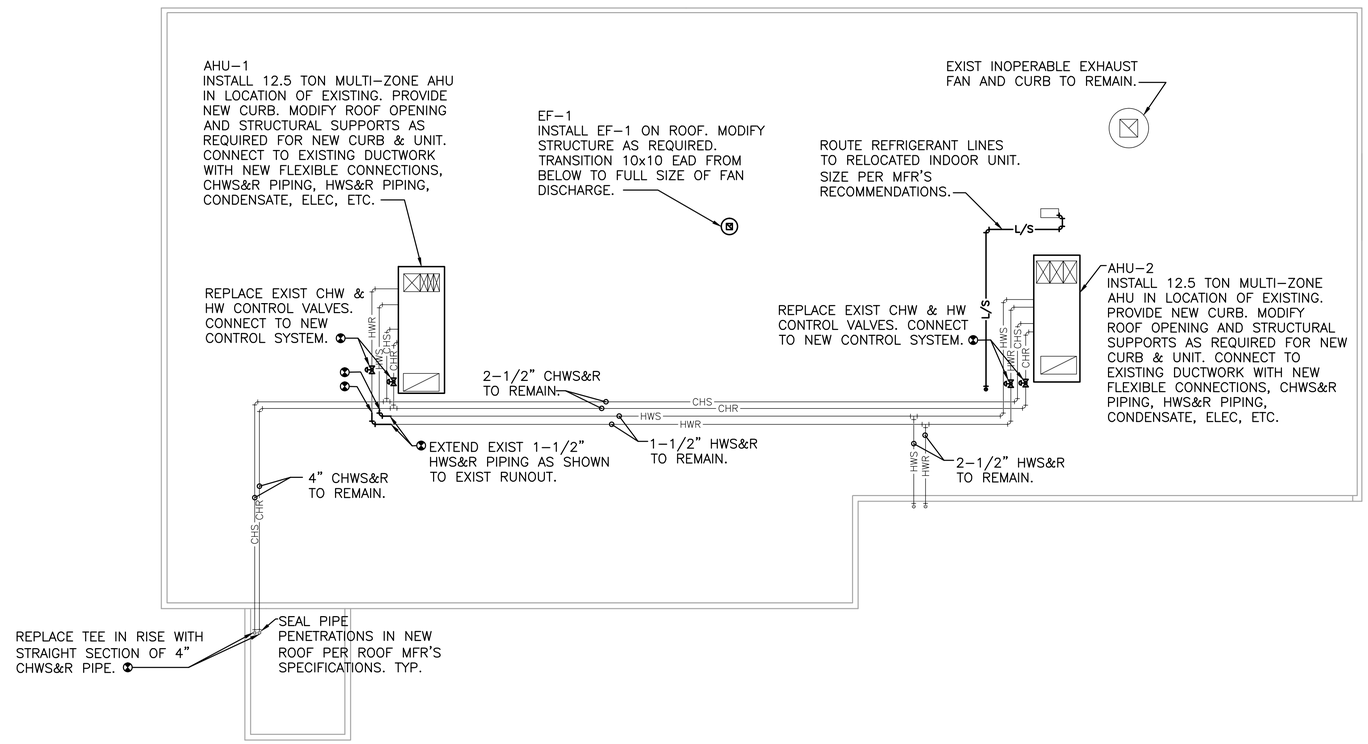

1 ROOF PLAN - MECHANICAL
1/8"=1'-0"

STATE OF LOUISIANA
Jason Randall Creasy Needham
Licensed No. 36919
1/18/13
PROFESSIONAL ENGINEER

Revisions		
No.	Date	Remarks

Hernandez Consulting
ALBERT ARCHITECTURE

JBHM ARCHITECTS, P.A.

Allen&Hoshall
engineering since 1915

Approved:	
Title	Signature

Drawing Title: MECHANICAL – ROOF PLAN

Approved: Service Engineer

Approved: Service Director

Project Title: Southeast VA Health Care System (SLVHCS) A&E Design Urgent Care

Building Number

Location: 1601 Perdido Street, New Orleans, LA

Date: January 18, 2013

Project No.: VA256-C-0231

Checked: WLP

Drawn: WLP

DRAWING NO.: M201

Dwg. 1 OF 1

Office of Facilities

Department of Veterans Affairs