


1 MI101 **BLDG 01 - PARTIAL BASEMENT FLOOR PLAN**

SCALE: 3/16"=1'-0"

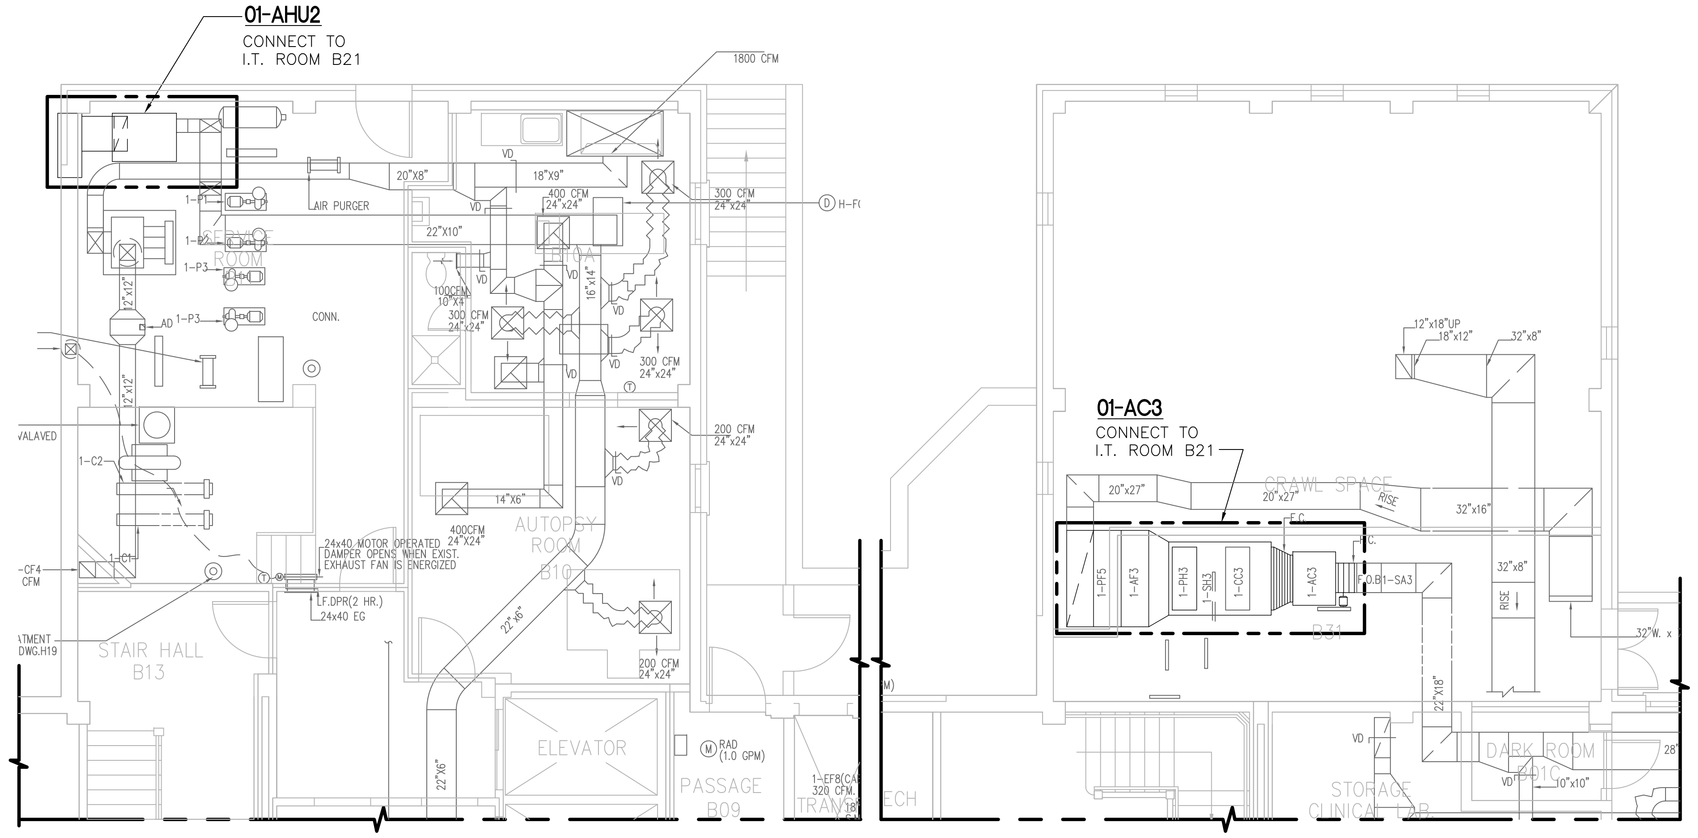


4 MI101 **BLDG 01 - PARTIAL GROUND FLOOR PLAN**

SCALE: 3/16"=1'-0"

**NOTES:**

1. LOCATION OF ALARM PANEL BUILDING NO. 1, ROOM G31.

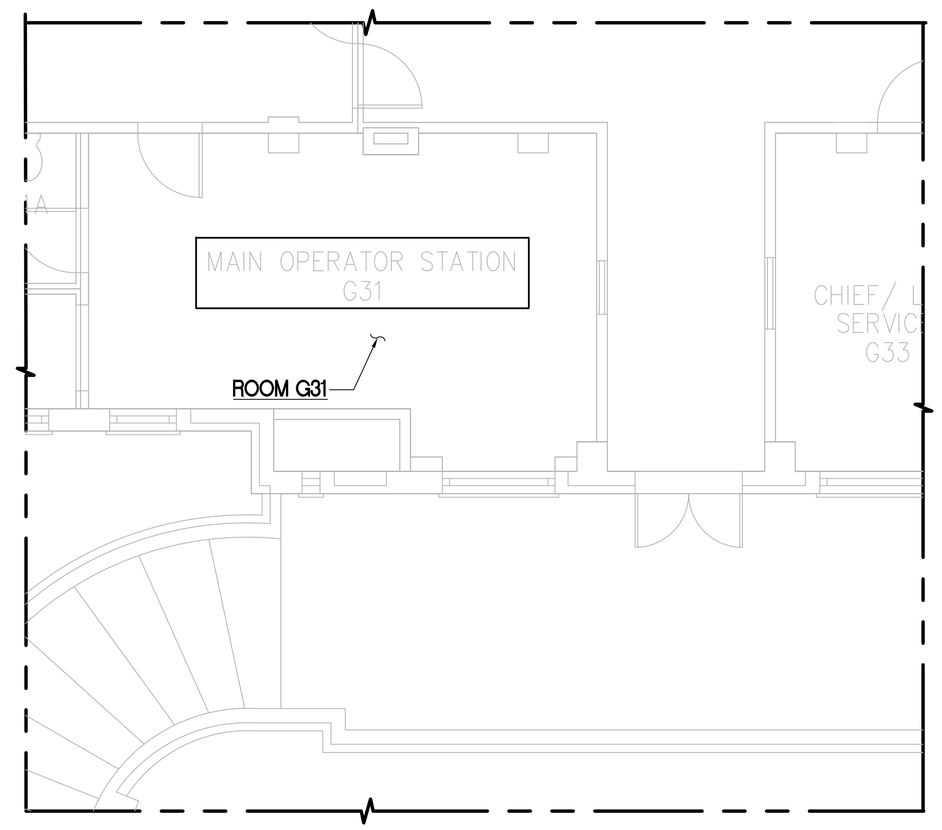**LEGENDS:**

| | |
|---|---|
| ——— | EXISTING CONSTRUCTION |
| ——— | NEW CONSTRUCTION |
| —— T —— | TELEPHONE LINE |
| —— IC —— | INTRANET COMM. LINE |
| —— CAT5 —— | CAT-5 ETHERNET LINE |




**ALARM LADDER DIAGRAM**




2 MI101 **BLDG 01 - PARTIAL PENTHOUSE PLAN (01-AHU1)**

SCALE: 3/16"=1'-0"

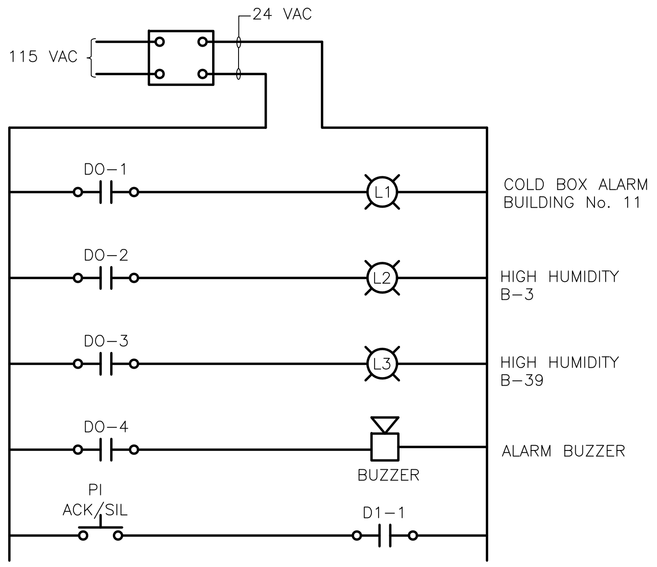


3 MI101 **PARTIAL ROOF PLAN - AS-BUILT AHU**

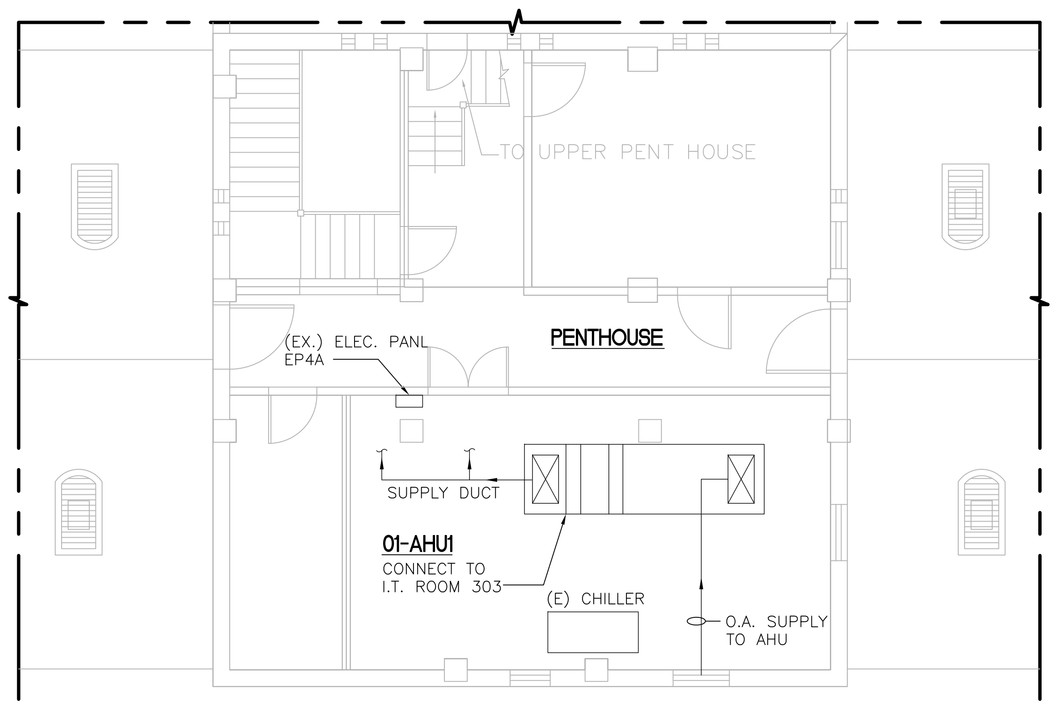SCALE: 3/16"=1'-0"

**ALARM PANEL CONNECTION DETAIL**

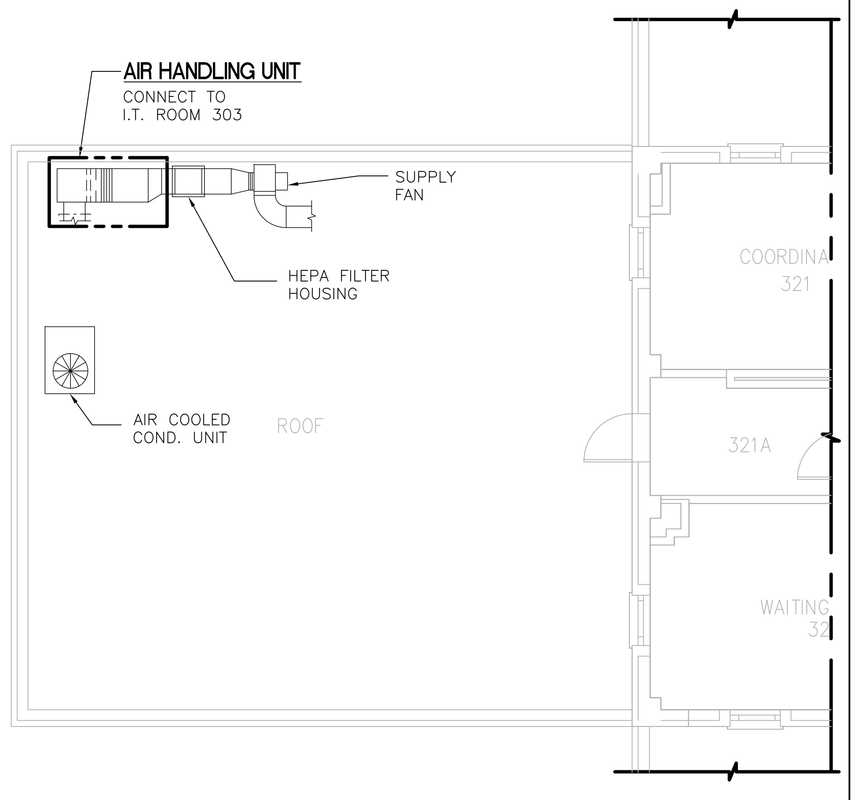


**FRONT PANEL LAYOUT**




**NAME PLATE LIST**

| No. | SIZE | COLOR | DESCRIPTION |
|---|---|---|---|
| 1 | 1"X6" | WHITE ON RED | ALARM PANEL |
| 2 | 1"X4" | WHITE ON BLACK | COLD BOX ALARMS |
| 3 | 1"X4" | WHITE ON BLACK | HIGH HUMIDITY B-3 |
| 4 | 1"X4" | WHITE ON BLACK | HIGH HUMIDITY B-39 |
| 5 | 1"X4" | WHITE ON BLACK | ALARM BUZZER |
| 6 | 1"X4" | WHITE ON RED | ALARM ACK/ SILENCE |

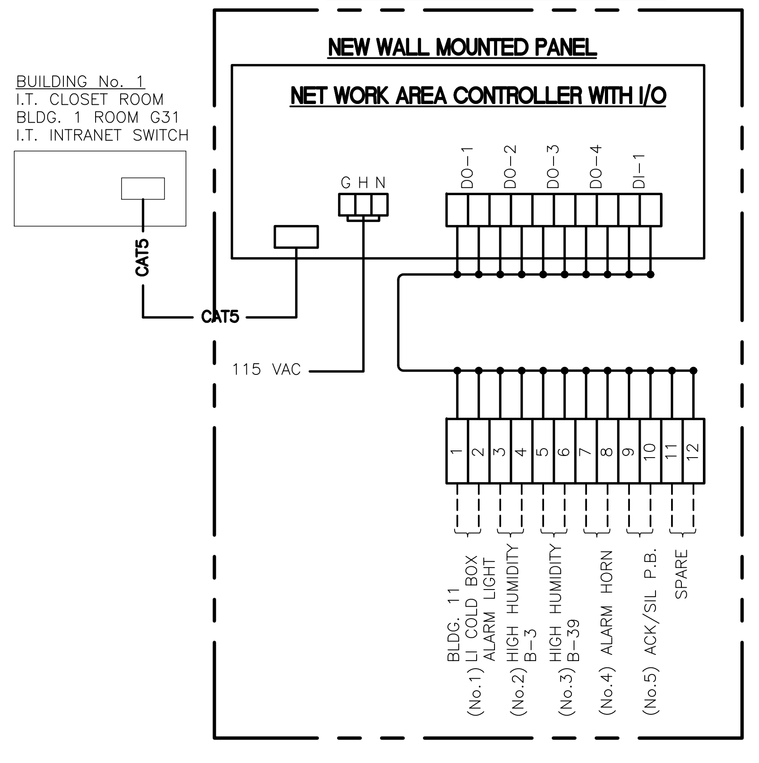


KEY PLAN

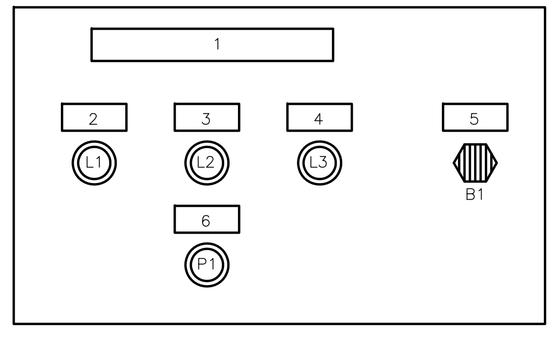FINAL CONSTRUCTION DOCUMENTS

| Revisions | Date |
|---|---|
| | |

A/E SEAL

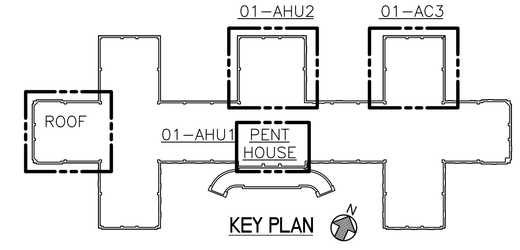A/E ADDRESS

CHU AND GASSMAN, INC
1528 WALNUT ST., SUITE 625, PHILADELPHIA, PA 19102
T. (215) 356-0912 F. (732) 563-4549
559 UNION AVENUE, MIDDLESEX, NJ 08846
T. (732) 563-4550 F. (732) 563-4549

| | |
|---|---|
| Drawing Title | INSTRUMENTATION BLDG 01 EQUIPMENT AND ALARM PANEL LOCATION PLAN MODIFICATIONS |
| Approved: Chief Engineering Service | Michael Carcanague |
| Drawn | T. CHU |
| Approved: Medical Center Director | Gary W. Devansky |
| Checked | W. KEITH |
| Project Title | VAMC WEB BASED DIRECT DIGITAL CONTROL SYSTEM |
| Building Number | 01 |
| Location | COATESVILLE, PENNSYLVANIA |
| Date | 6/7/2012 |
| Project No. | 542-07-109 |
| DRAWING No. | 01MI101 |
| Dwg. | 5 Of 17 |

VA