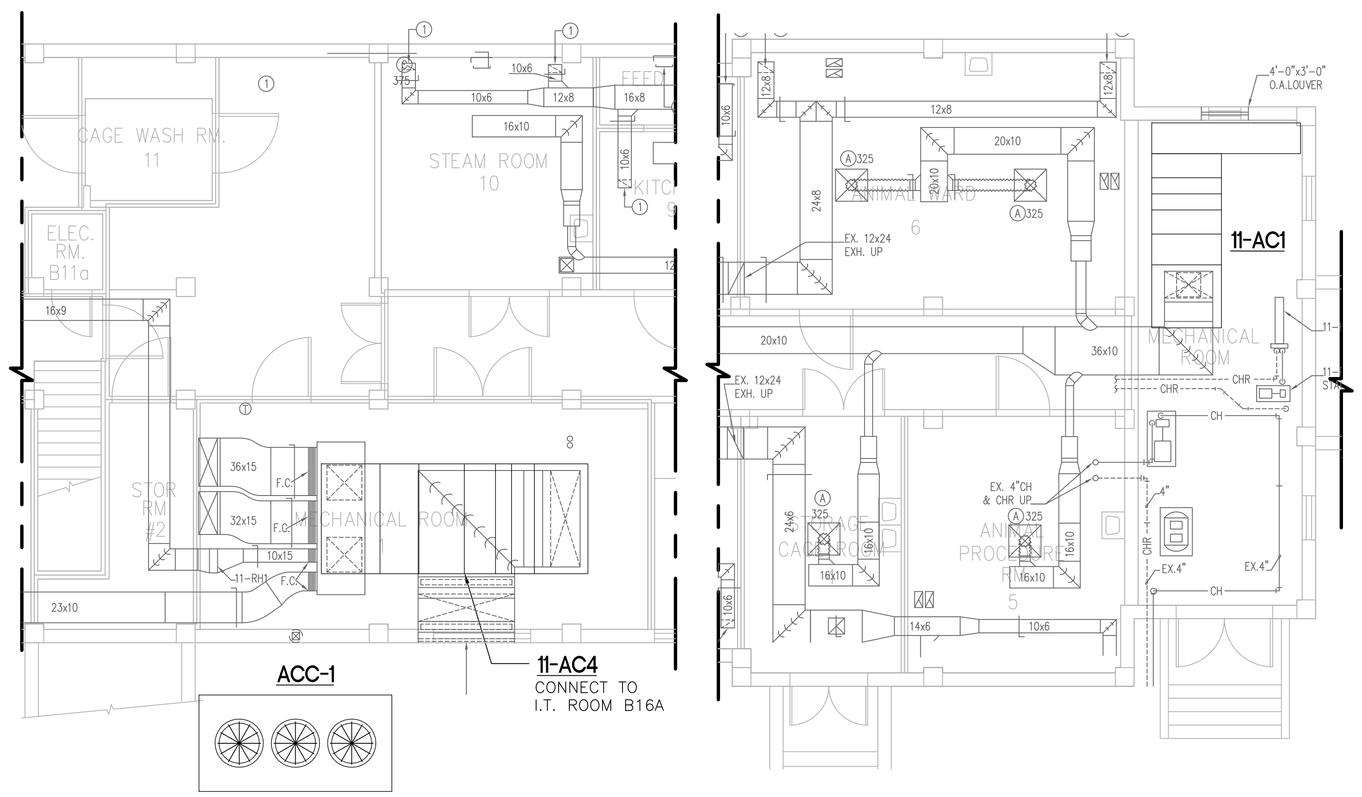

1 / M1101 BLDG 11 - PARTIAL BASEMENT EQUIPMENT LOCATION PLAN (11-AC1 AND 11-AC4)

SCALE: 3/16"=1'-0"

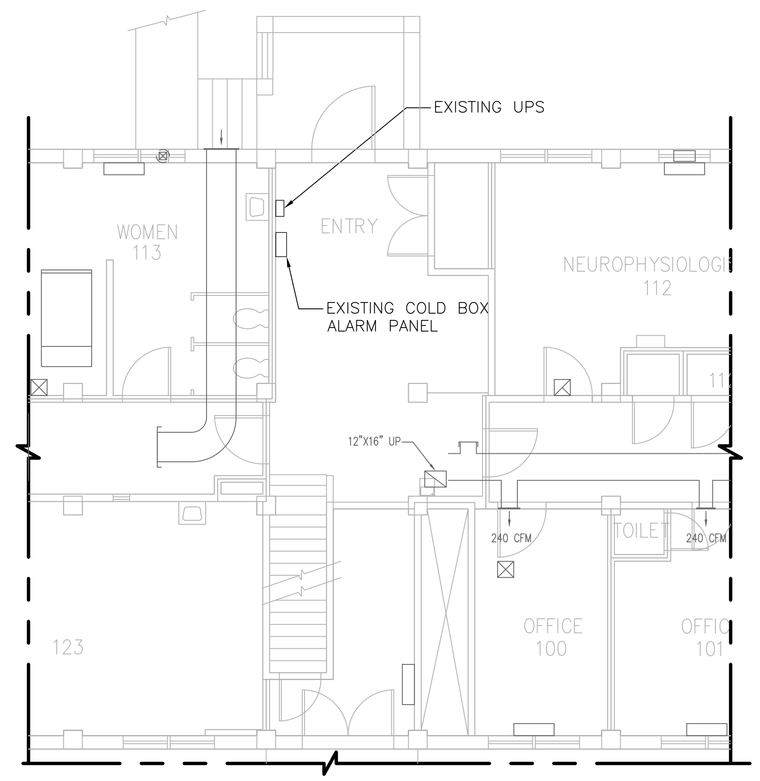

3 / M1101 BLDG 11 - PARTIAL FIRST FLOOR PLAN

SCALE: 3/16"=1'-0"

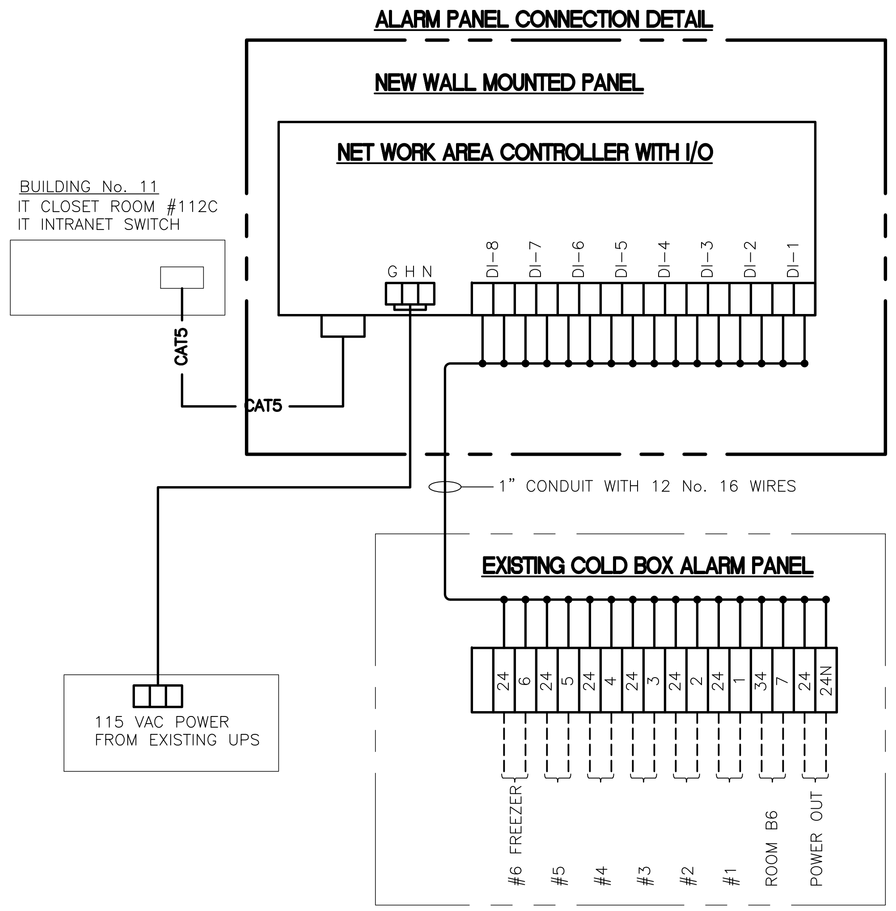

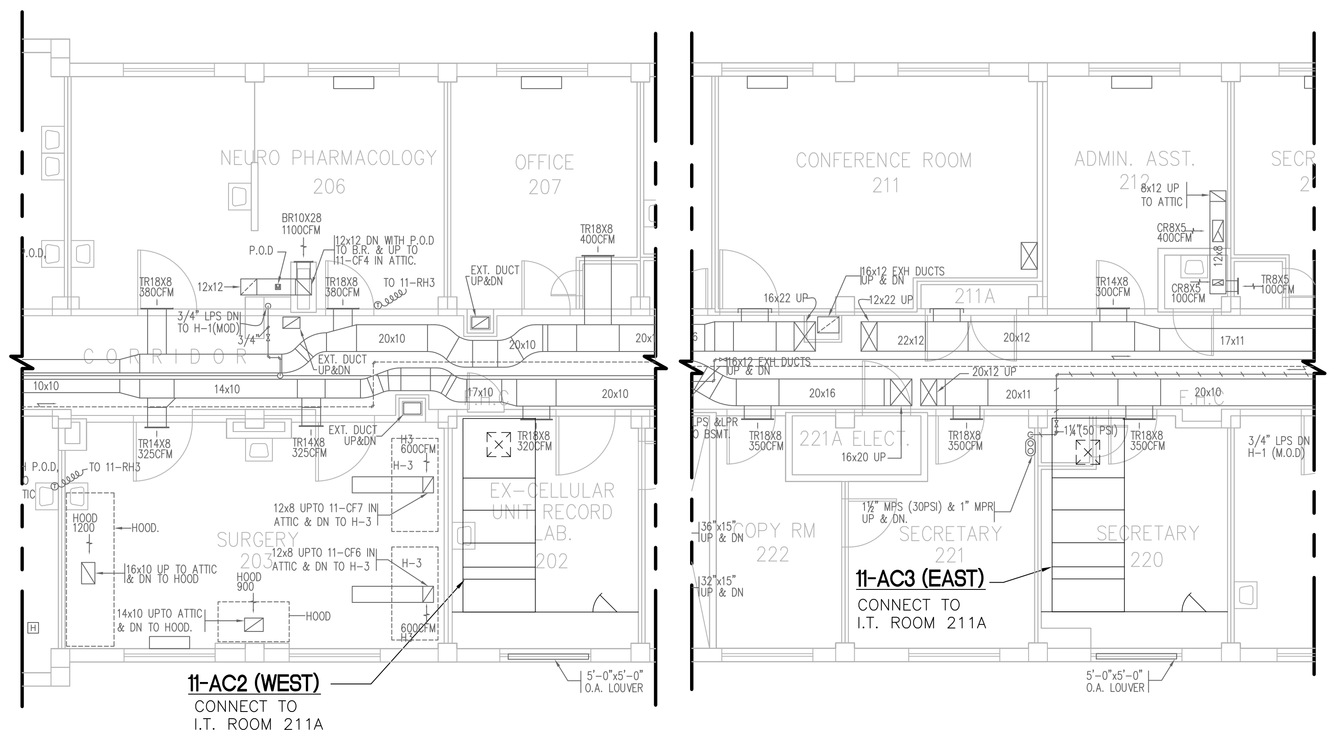

3 / M1101 BLDG 11 - PARTIAL SECOND FLOOR EQUIPMENT LOCATION PLAN (11-AC2 AND 11-AC3)

SCALE: 3/16"=1'-0"

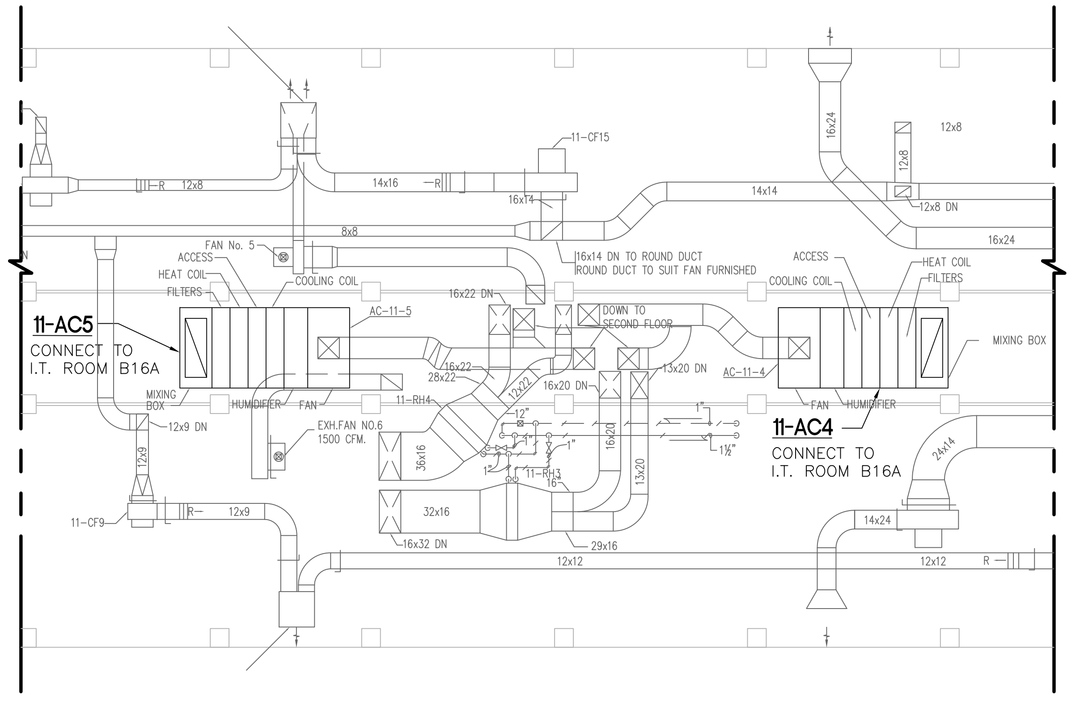

4 / M1101 BLDG 11 - PARTIAL ATTIC EQUIPMENT LOCATION PLAN (11-AC4 AND 11-AC5)

SCALE: 3/16"=1'-0"

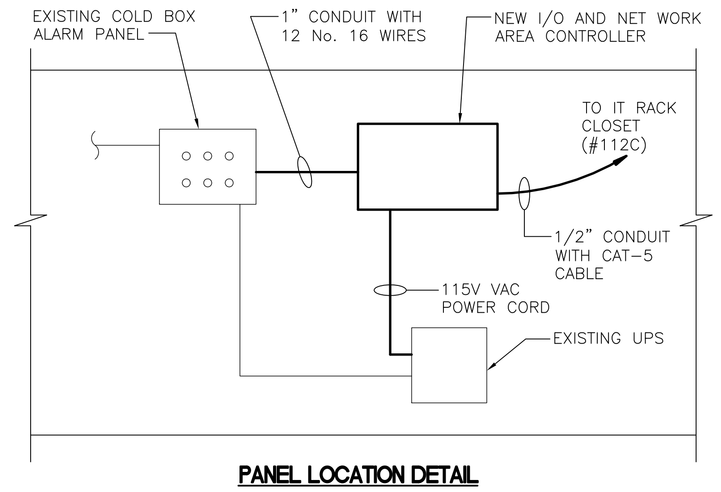

PANEL LOCATION DETAIL

LEGENDS:

- EXISTING CONSTRUCTION
- NEW CONSTRUCTION
- T — TELEPHONE LINE
- IC — INTRANET COMM. LINE
- CAT5 — CAT-5 ETHERNET LINE

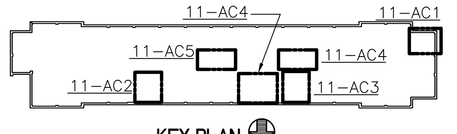

KEY PLAN

Revisions	Date

A/E SEAL

A/E ADDRESS

CHU AND GASSMAN, INC
1528 WALNUT ST., SUITE 625, PHILADELPHIA, PA 19102
T. (215) 356-0912 F. (732) 563-4549
559 UNION AVENUE, MIDDLESEX, NJ 08846
T. (732) 563-4550 F. (732) 563-4549

FINAL CONSTRUCTION DOCUMENTS

Drawing Title: INSTRUMENTATION BLDG 11 EQUIPMENT LOCATION PLAN AND ALARM PANEL MODIFICATIONS		Project Title: VAMC WEB BASED DIRECT DIGITAL CONTROL SYSTEM	Date: 6/7/2012
			Project No.: 542-07-109
Approved: Chief Engineering Service: Michael Carcanague	Drawn: T. CHU	Building Number: 11	DRAWING No.: 11MI101
Approved: Medical Center Director: Gary W. Devansky	Checked: W. KEITH	Location: COATESVILLE, PENNSYLVANIA	Dwg. 10 Of 17

VA