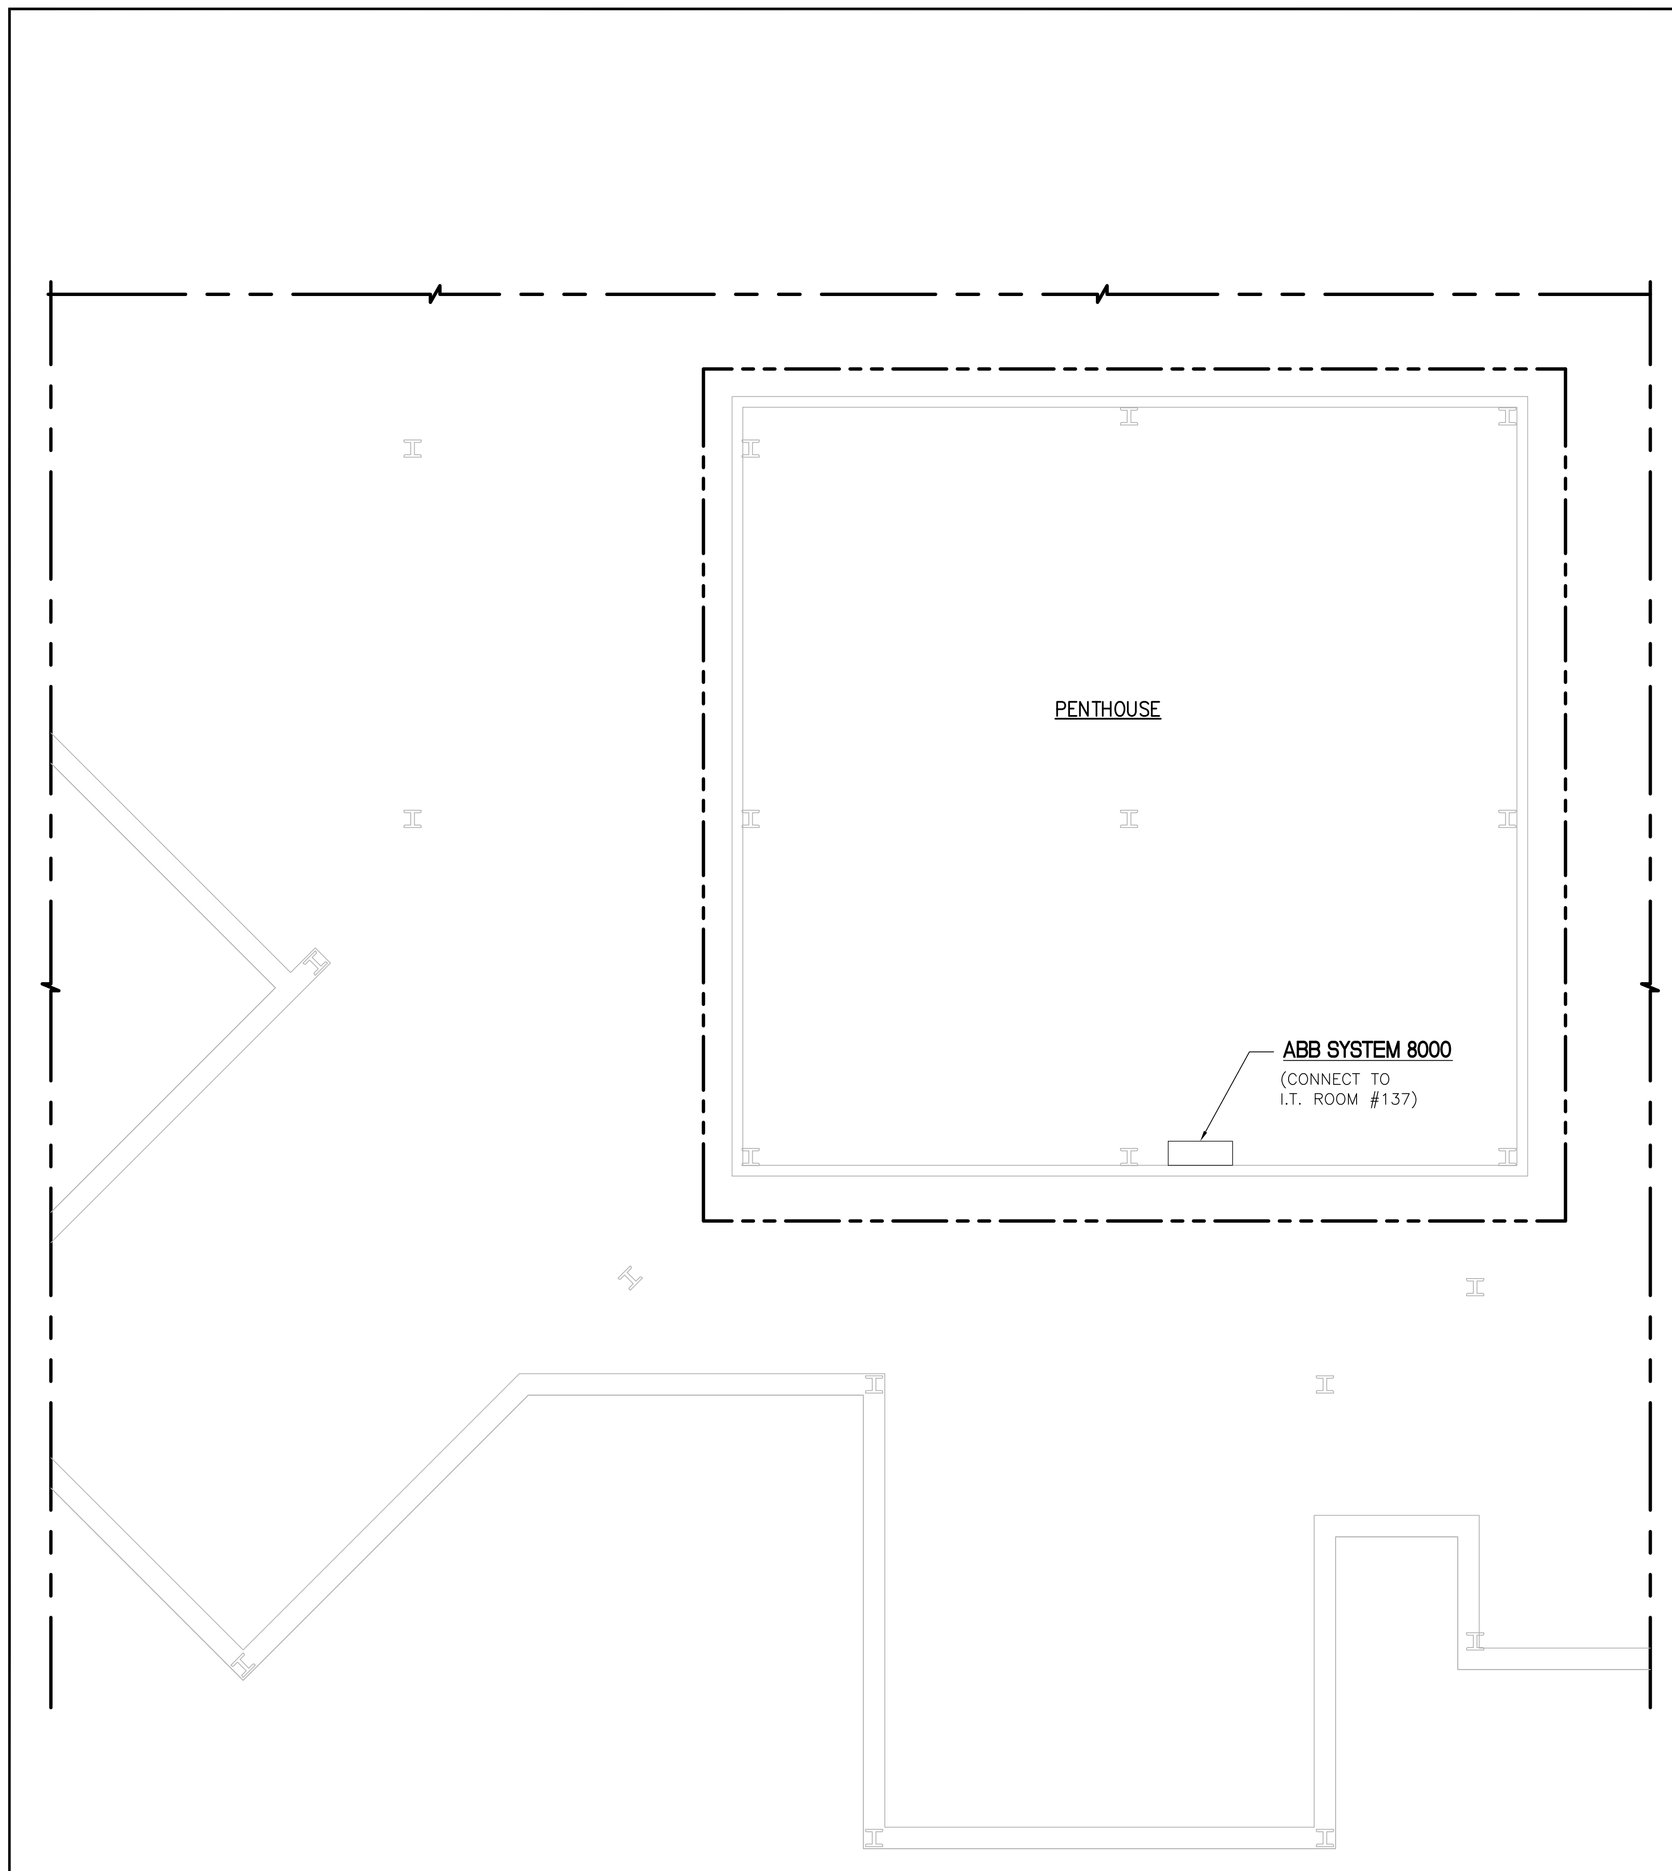

1 / M1101 **BLDG 139 - PARTIAL PENTHOUSE FLOOR PLAN**

SCALE: 3/16"=1'-0"

LEGENDS:

- EXISTING CONSTRUCTION
- NEW CONSTRUCTION
- T — TELEPHONE LINE
- IC — INTRANET COMM. LINE
- CAT5 — CAT-5 ETHERNET LINE

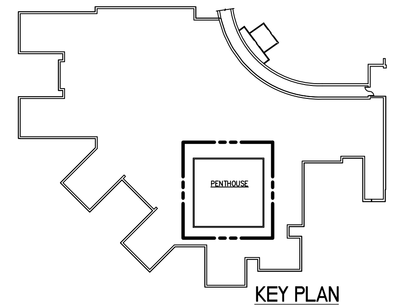

KEY PLAN

FINAL CONSTRUCTION DOCUMENTS

Revisions	Date

A/E SEAL

A/E ADDRESS

CHU AND GASSMAN, INC
1528 WALNUT ST., SUITE 625, PHILADELPHIA, PA 19102
T. (215) 356-0912 F. (732) 563-4549
559 UNION AVENUE, MIDDLESEX, NJ 08846
T. (732) 563-4550 F. (732) 563-4549

Drawing Title: INSTRUMENTATION BLDG 139 ABB SYSTEM PANEL LOCATION PLAN MODIFICATIONS

Approved: Chief Engineering Service: Michael Carcanague

Drawn: T. CHU

Approved: Medical Center Director: Gary W. Devansky

Checked: W. KEITH

Project Title: VAMC WEB BASED DIRECT DIGITAL CONTROL SYSTEM

Building Number: 139

Location: COATESVILLE, PENNSYLVANIA

Date: 6/7/2012

Project No.: 542-07-109

DRAWING No.: 139MI101

Dwg. 16 of 17

VA