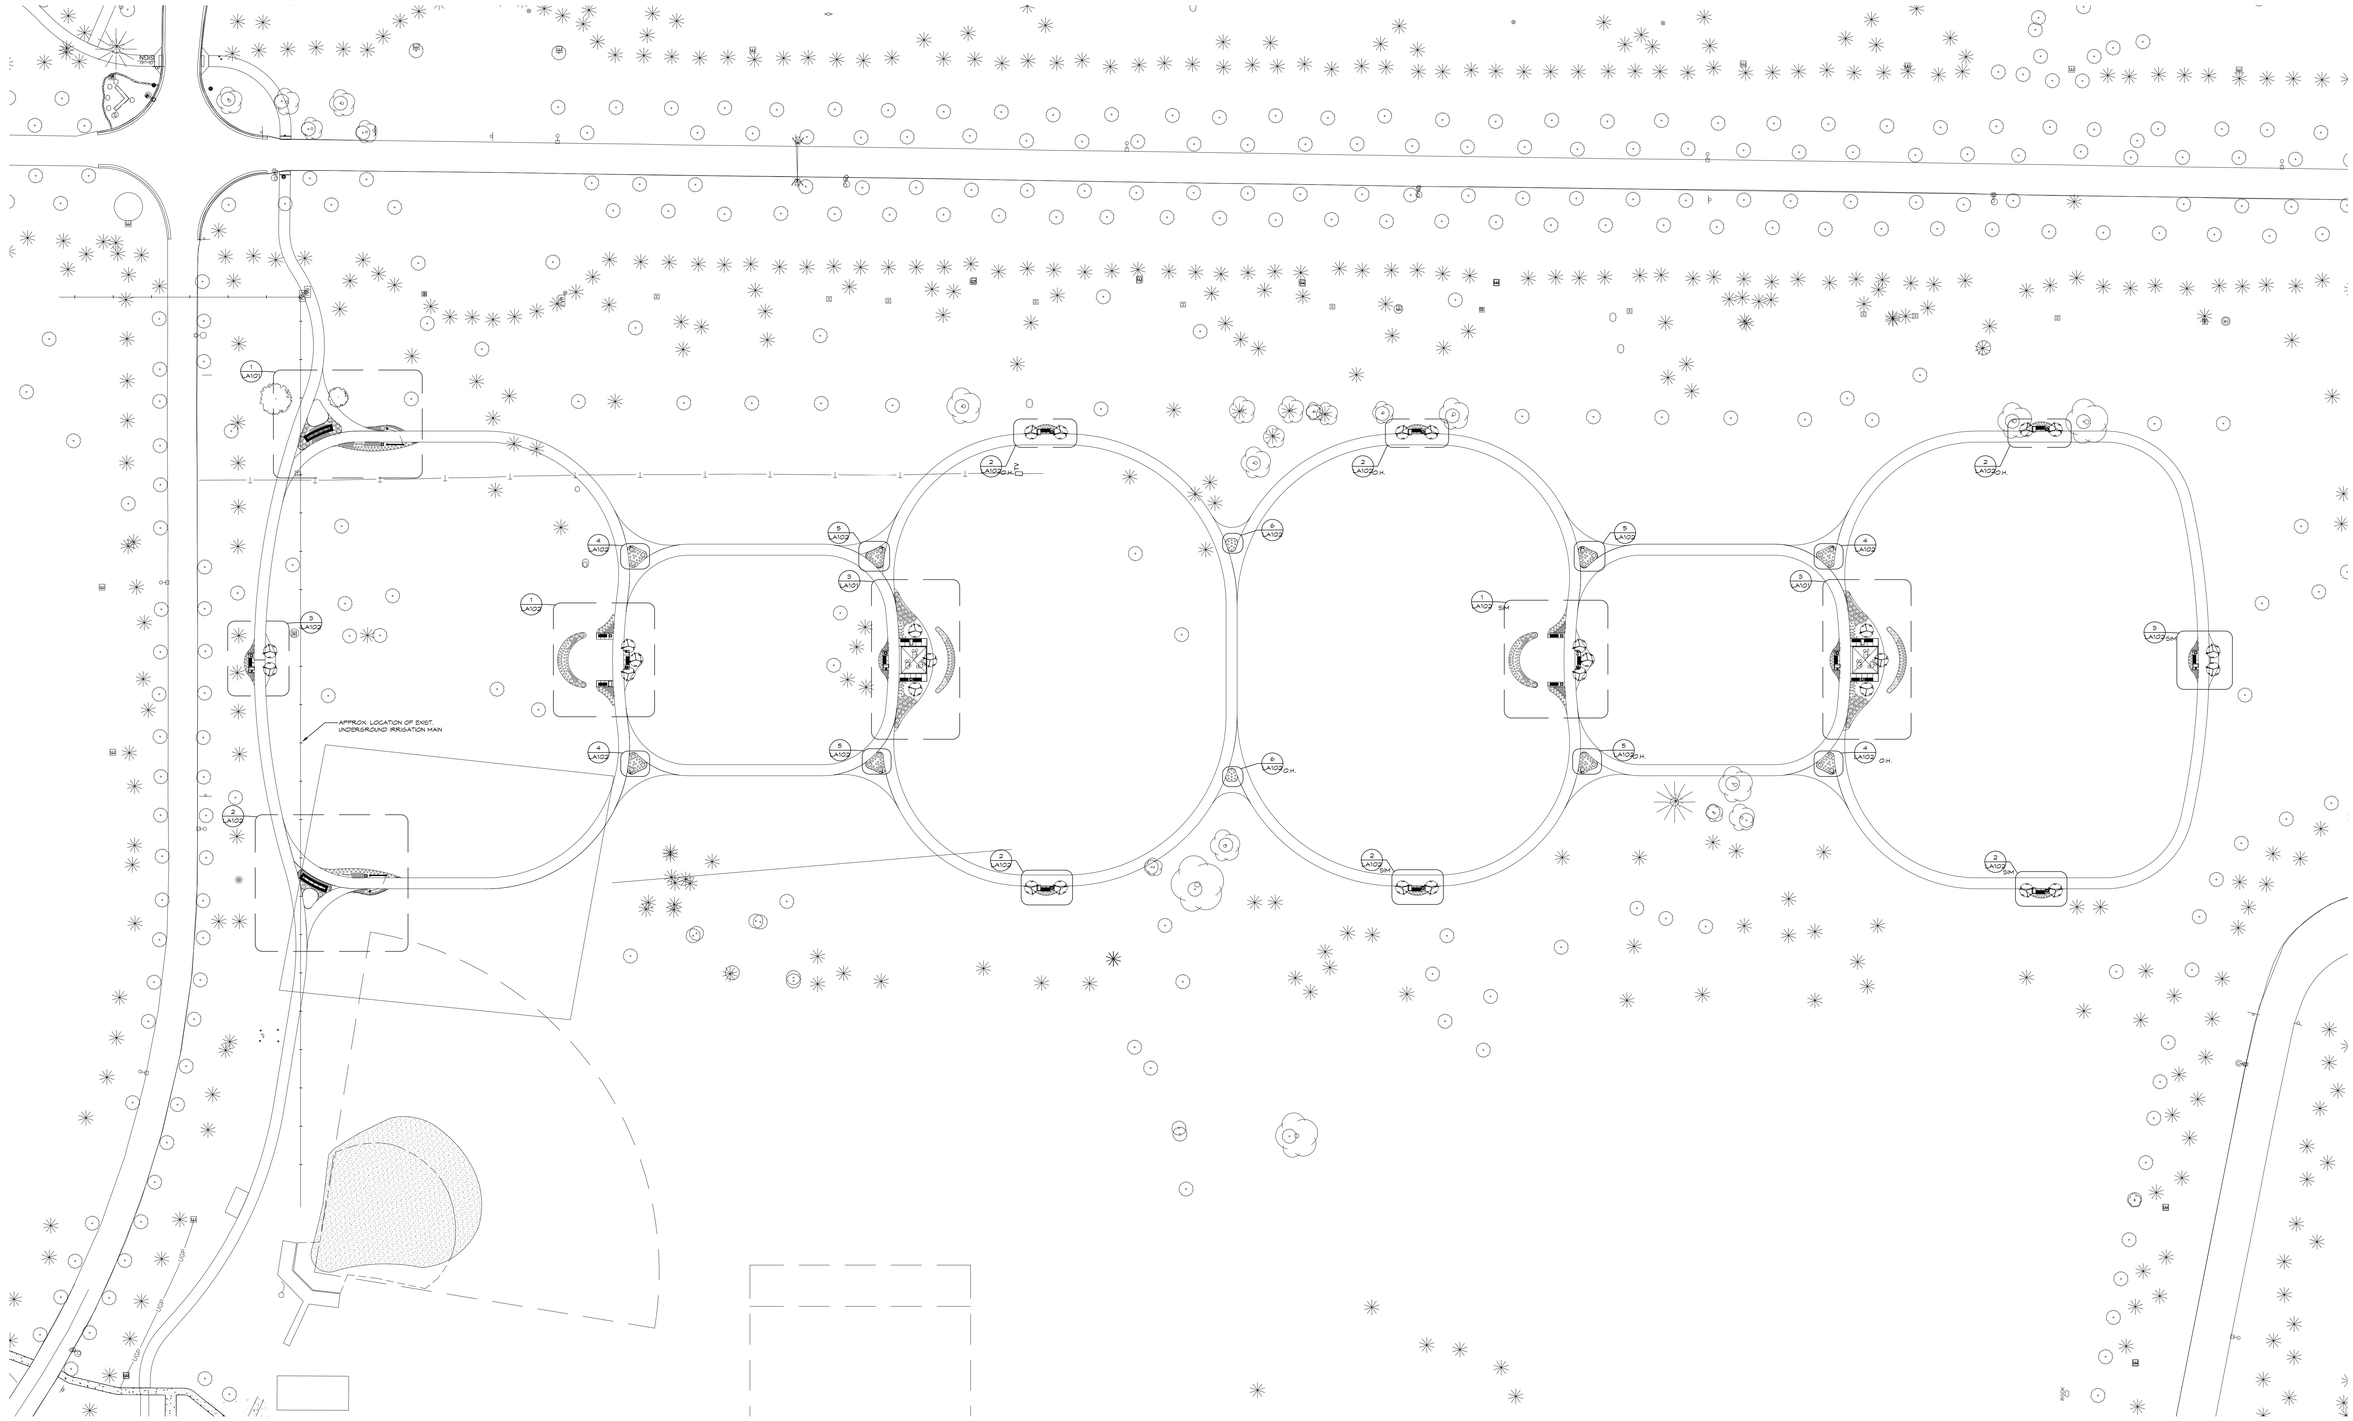

1 LA100 SITE PLAN
SCALE: 1" = 50'

100% CD'S - FOR CONSTRUCTION

Scale: As Shown

Revisions:	Date

Design Tree
ENGINEERING AND LAND SURVEYING

Alexandria Office
120 17th Avenue W.
Alexandria, MN 56308
(320) 762-1290

St. Cloud Office
3339 West St. Germain, Suite 250
St. Cloud, MN 56301
(320) 217-5557

JLG architects

Alexandria
525 Broadway Street
Alexandria, MN 56308
phone 320.759.9030
facsimile 320.759.9062

www.jlgarchitects.com

copyright © 2012

STAMP/SEAL:

I HEREBY CERTIFY THAT THIS PLAN, SPECIFICATION, OR REPORT WAS PREPARED BY ME OR UNDER MY DIRECT SUPERVISION, AND THAT I AM A DULY LICENSED LANDSCAPE ARCHITECT UNDER THE LAWS OF THE STATE OF MINNESOTA.

#45845

NAME: DAN MILLER REG. NO.
DATE: 10/16/12

Drawing Title: OVERALL LANDSCAPE PLAN

Approved Project Director:

Project Title: CREATE CAMPUS WALKING PATH

Location: ST.CLOUD VA HEALTH CARE SYSTEM

Date	Checked	Drawn
10/8/12	JJR	BAP

Project Number: 02212002

Building Number:

Drawing Number: LA100

Dwg. of

VAMC SAINT CLOUD MN

VA FORM 08-6231

G:\11050_VA_IRQ_StCloud\11050_walking path\Design Documents\4 Construction Documents\Landscape Architecture\Design_F.dwg 10-17-12 05:45:21 PM dbarnett

one eighth inch = one foot
one quarter inch = one foot
three eighths inch = one foot
one half inch = one foot
three quarters inch = one foot
one inch = one foot
one and one half inches = one foot
three inches = one foot