VAMC-MWV SITE PLAN

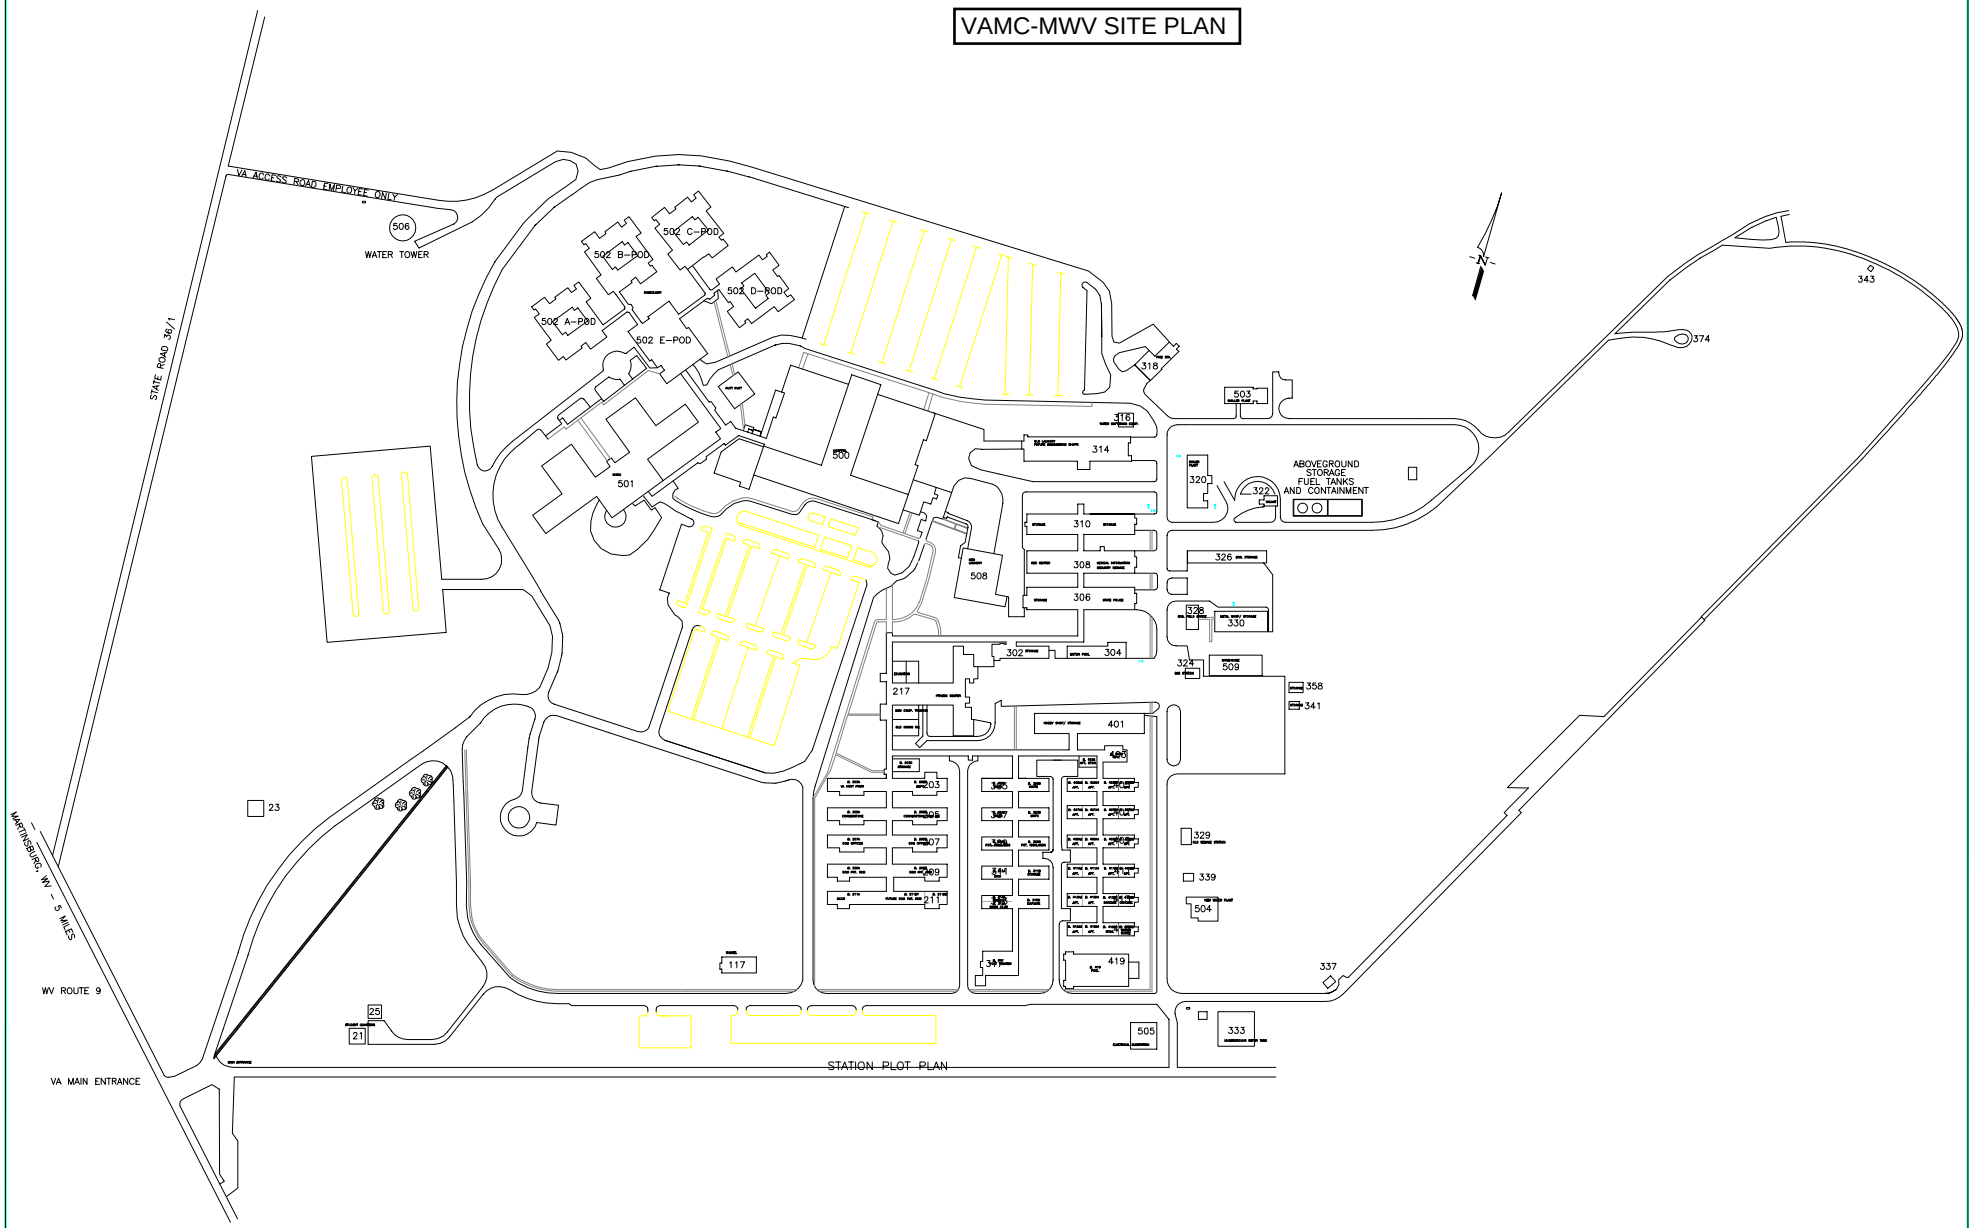

Revisions	Date
-	-

Professional Seal

Drawing Title	SITE PLAN
Approved:	
Approved:	
Project Title	SITE PLAN
Building Number	-
Checked	-
Drawn	-
Location	VAMC, MARTINSBURG, WV
Date	3/7/2008
Project No.	-
Drawing No.	-
Dwg.	1 of 1

VAMC, MARTINSBURG

VA Department of Veterans Affairs

VA FORM 08-6231, OCT 1978