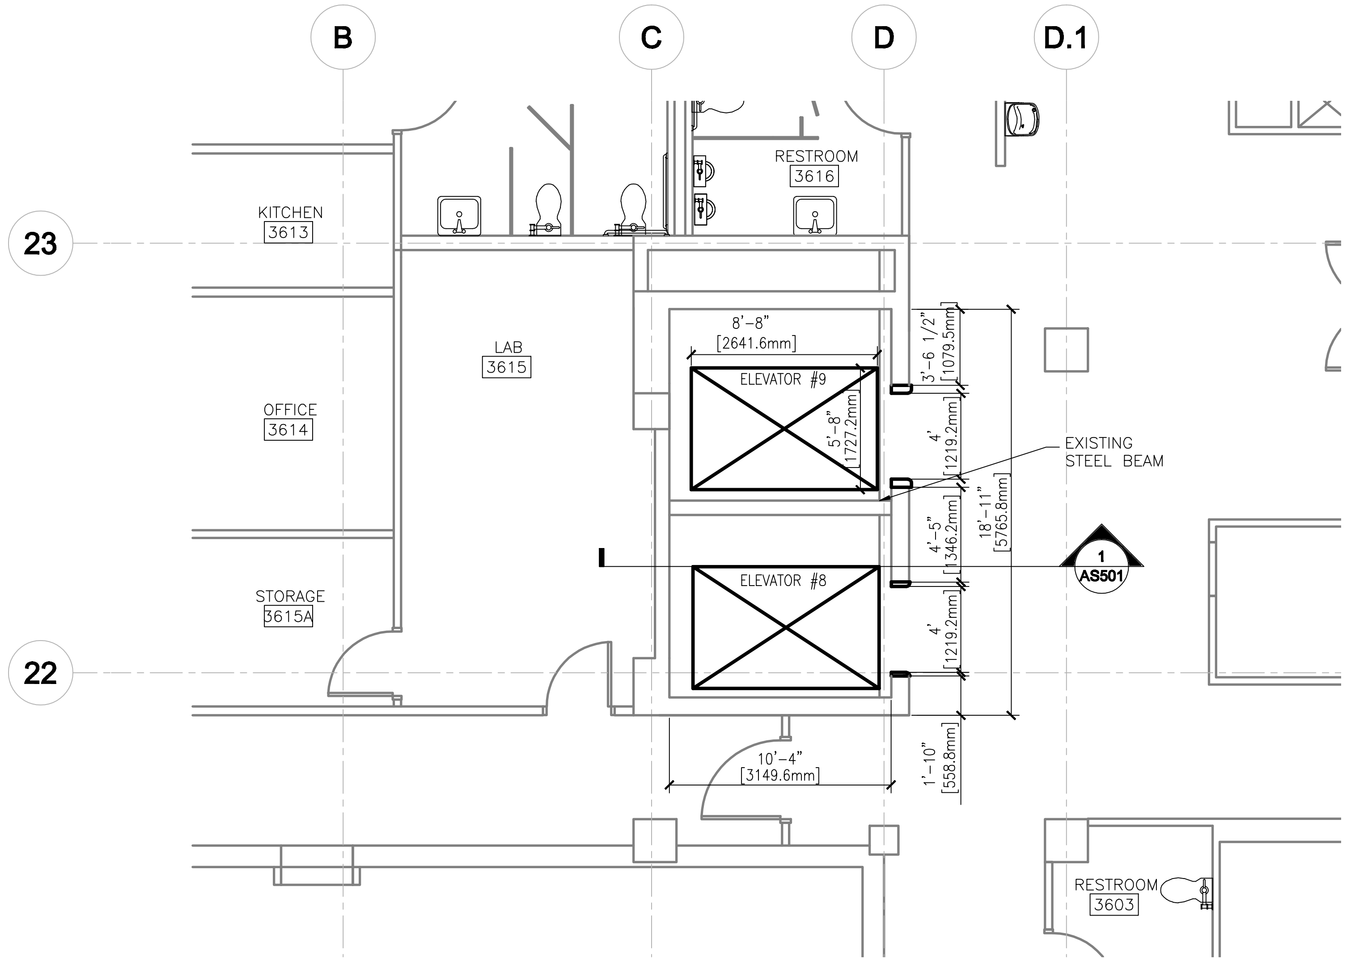

1 AD402 THIRD FLOOR PLAN – EXIST./DEMO
SCALE: 1/4" = 1'-0"

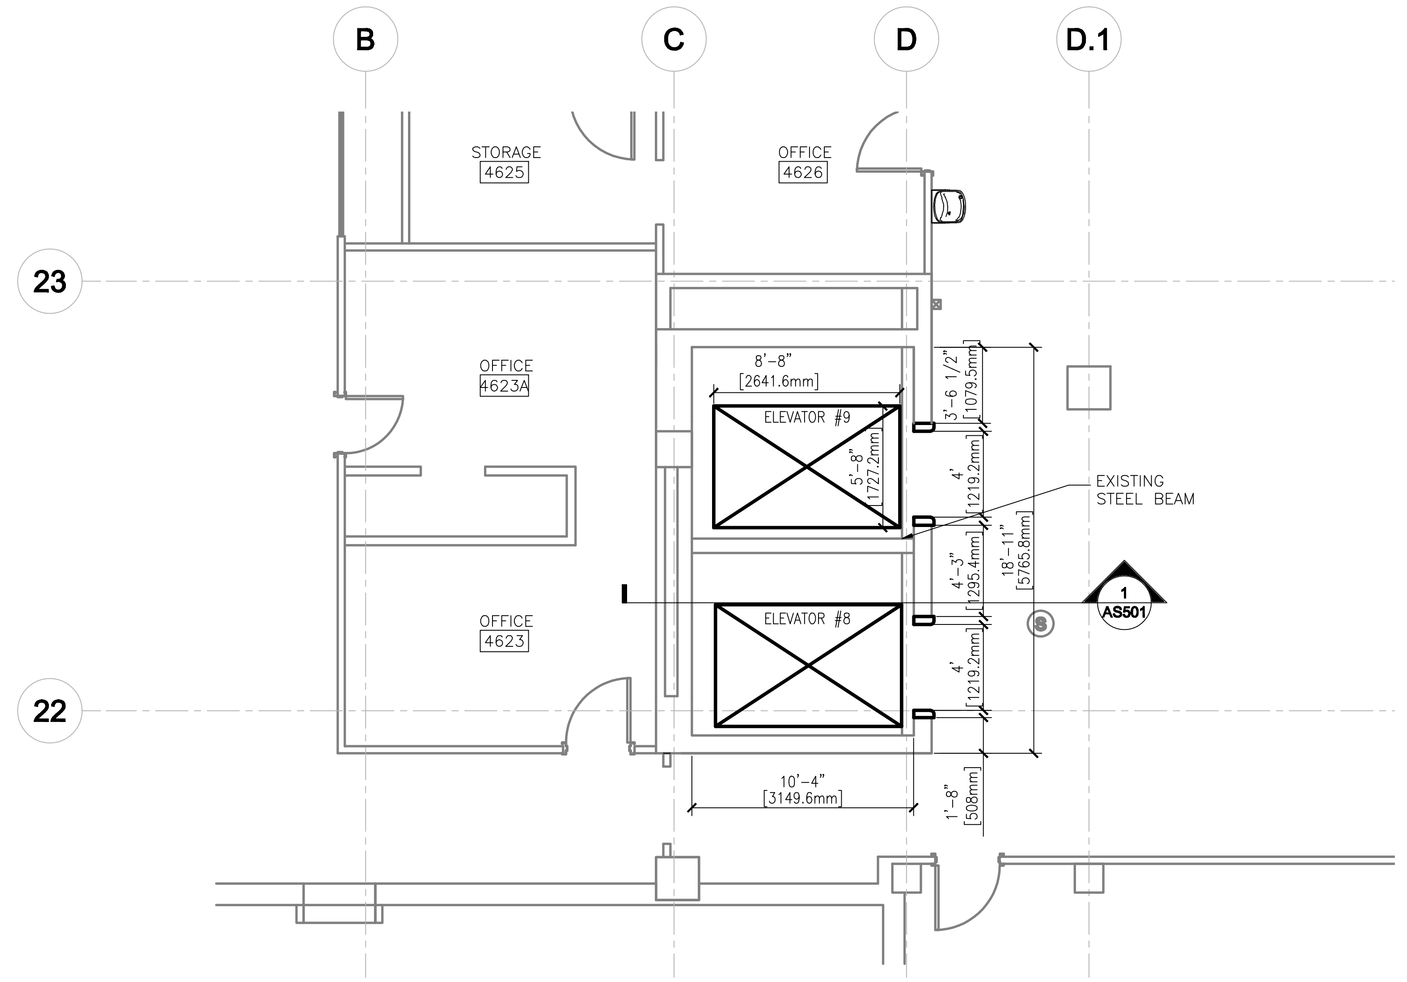

2 AD402 FOURTH FLOOR PLAN – EXIST./DEMO
SCALE: 1/4" = 1'-0"

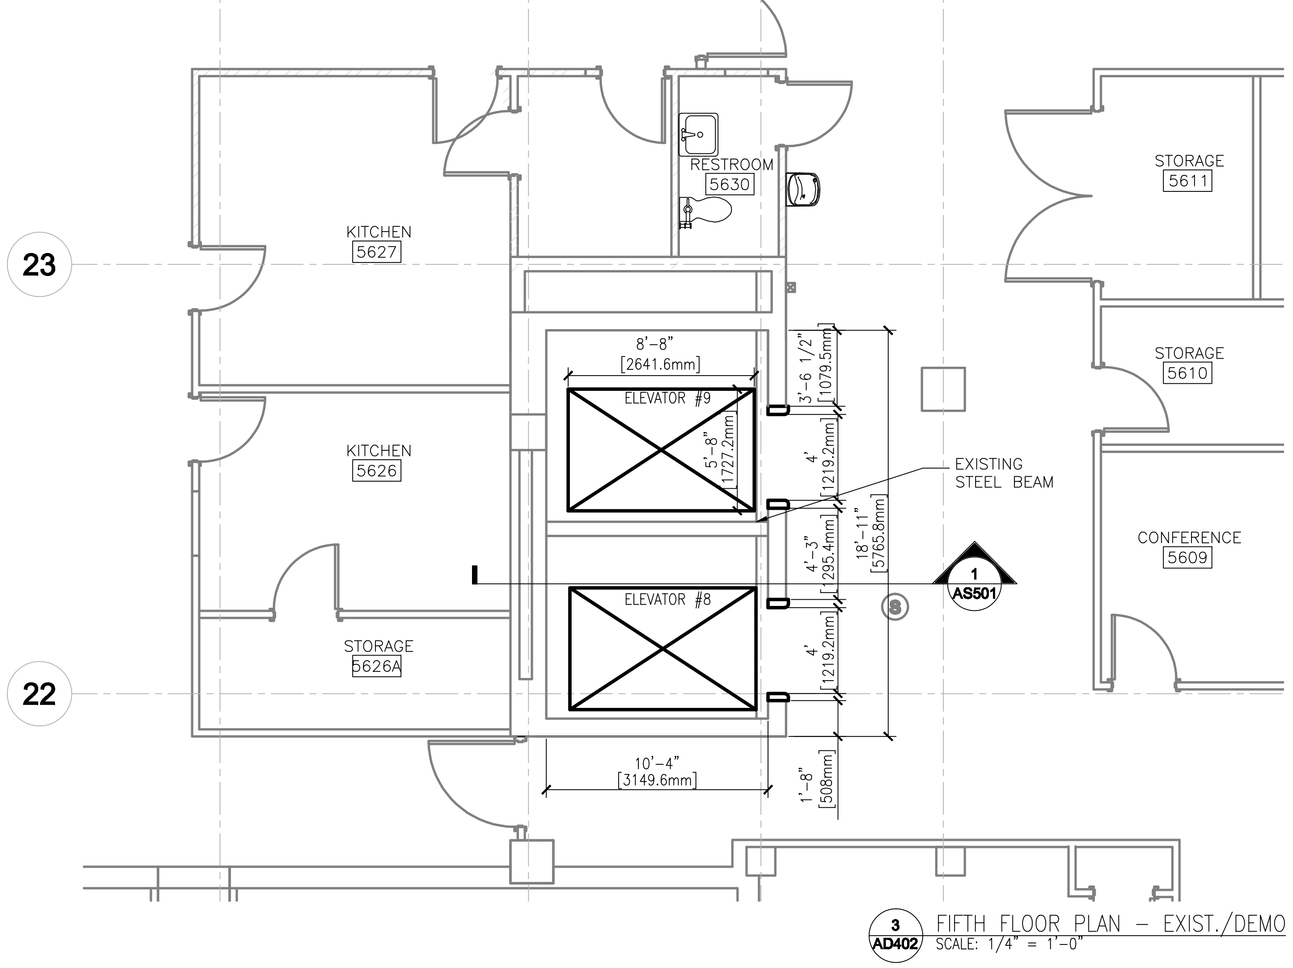

3 AD402 FIFTH FLOOR PLAN – EXIST./DEMO
SCALE: 1/4" = 1'-0"

GENERAL NOTES:

1. ALL ITEMS TO BE DEMOLISHED SHALL BE DISPOSED OF PROPERLY OFFSITE AS REQUIRED

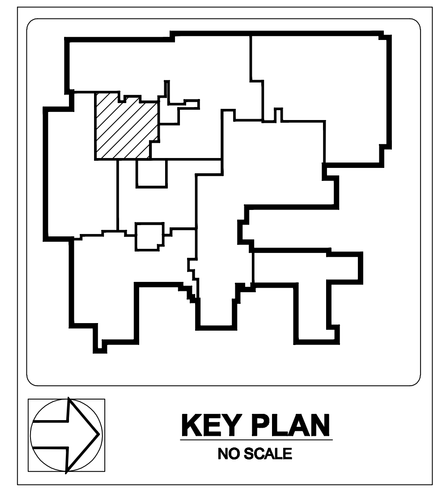

KEY PLAN
NO SCALE

READY TO ADVERTISE SUBMITTAL

Revisions:	Date

CONSULTANTS:

ARCHITECT/ENGINEERS:

POND
Architects • Engineers • Planners
3500 Parkway Lane
Suite 600
Norcross, Ga. 30092
Phone 678-336-7740
Fax 678-336-7744
Web www.pondco.com

Copyright © 2011 by Pond & Company. All rights reserved. No copying or duplication of these documents is allowed without the express written agreement of Pond & Company

Drawing Title: ENLARGED ELEVATOR CORE PLANS – 3RD, 4TH AND 5TH FLOOR DEMO

Approved: Project Director

Project Title: Birmingham VA Replacement of Elevators Eight and Nine

Location: 700 South 19th St. Birmingham, AL

Date: FEBRUARY 2, 2011 | Checked: DRW | Drawn: DJH

Project Number: 521-10-114

Building Number: 1A

Drawing Number: AD402

Dwg. 4 of 18

Office of Construction and Facilities Management

Department of Veterans Affairs

VA FORM 08-6231