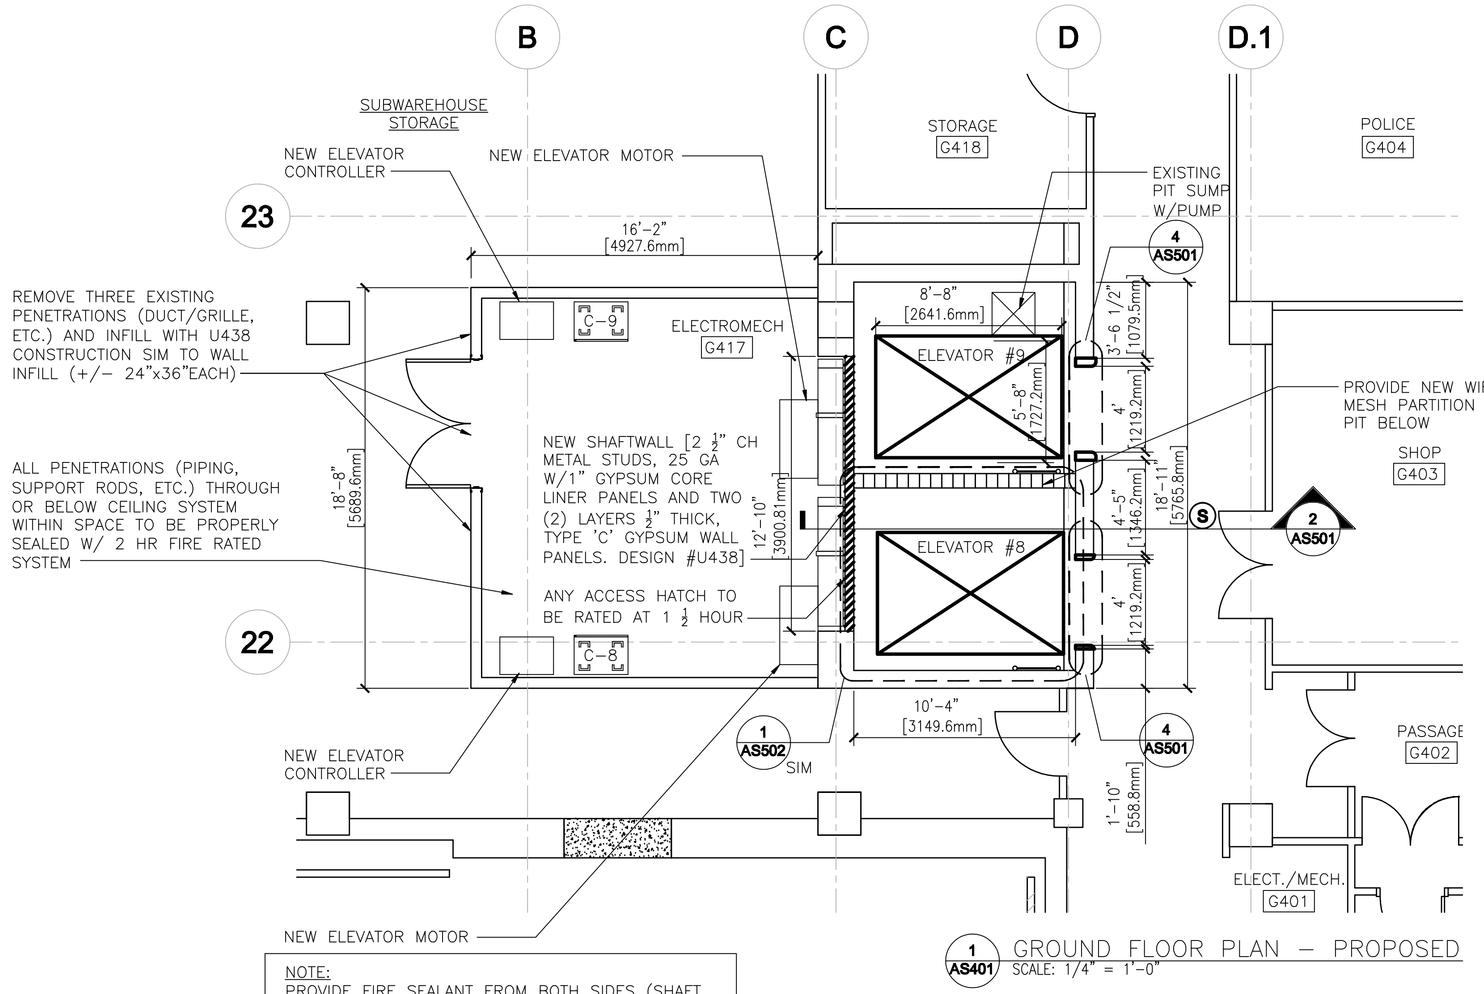

NOTE:
PROVIDE FIRE SEALANT FROM BOTH SIDES (SHAFT SIDE AND EQUIPMENT ROOM) AT ALL PENETRATIONS BETWEEN EQUIPMENT ROOM TO ELEVATOR SHAFT

1 AS401 GROUND FLOOR PLAN – PROPOSED
SCALE: 1/4" = 1'-0"

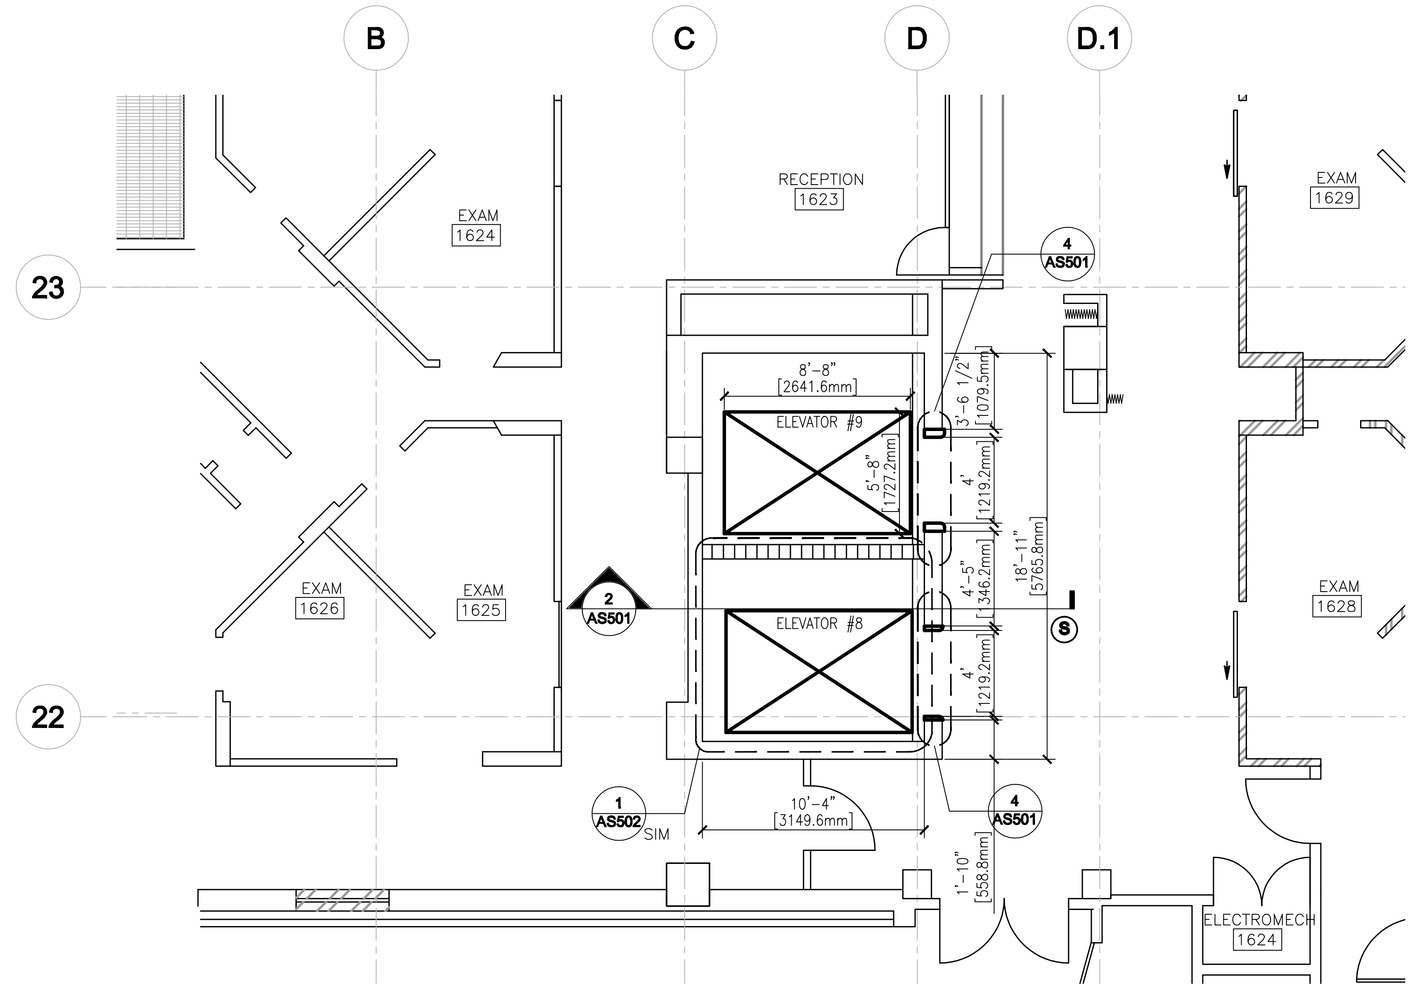

2 AS401 FIRST FLOOR PLAN – PROPOSED
SCALE: 1/4" = 1'-0"

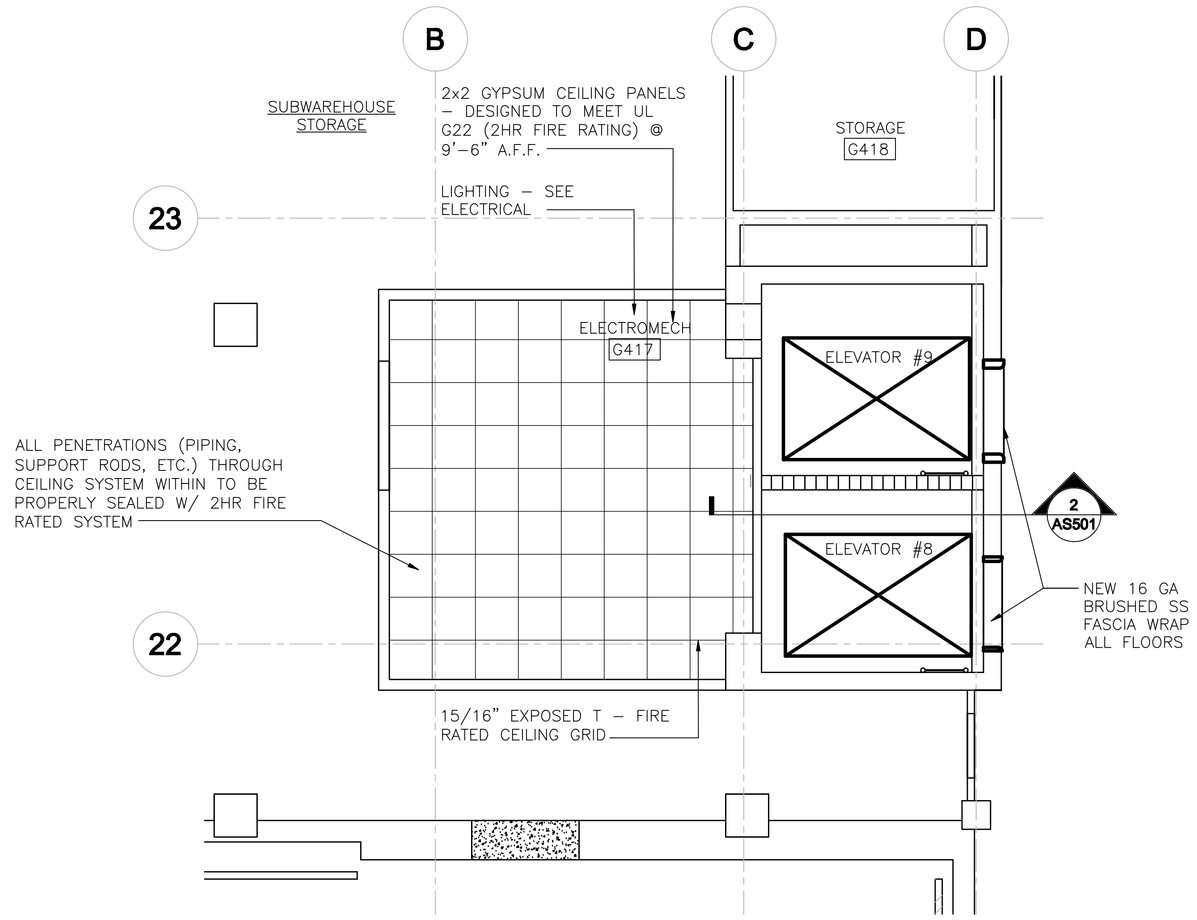

4 AS401 GROUND FLOOR REFLECTED CEILING PLAN – PROPOSED
SCALE: 1/4" = 1'-0"

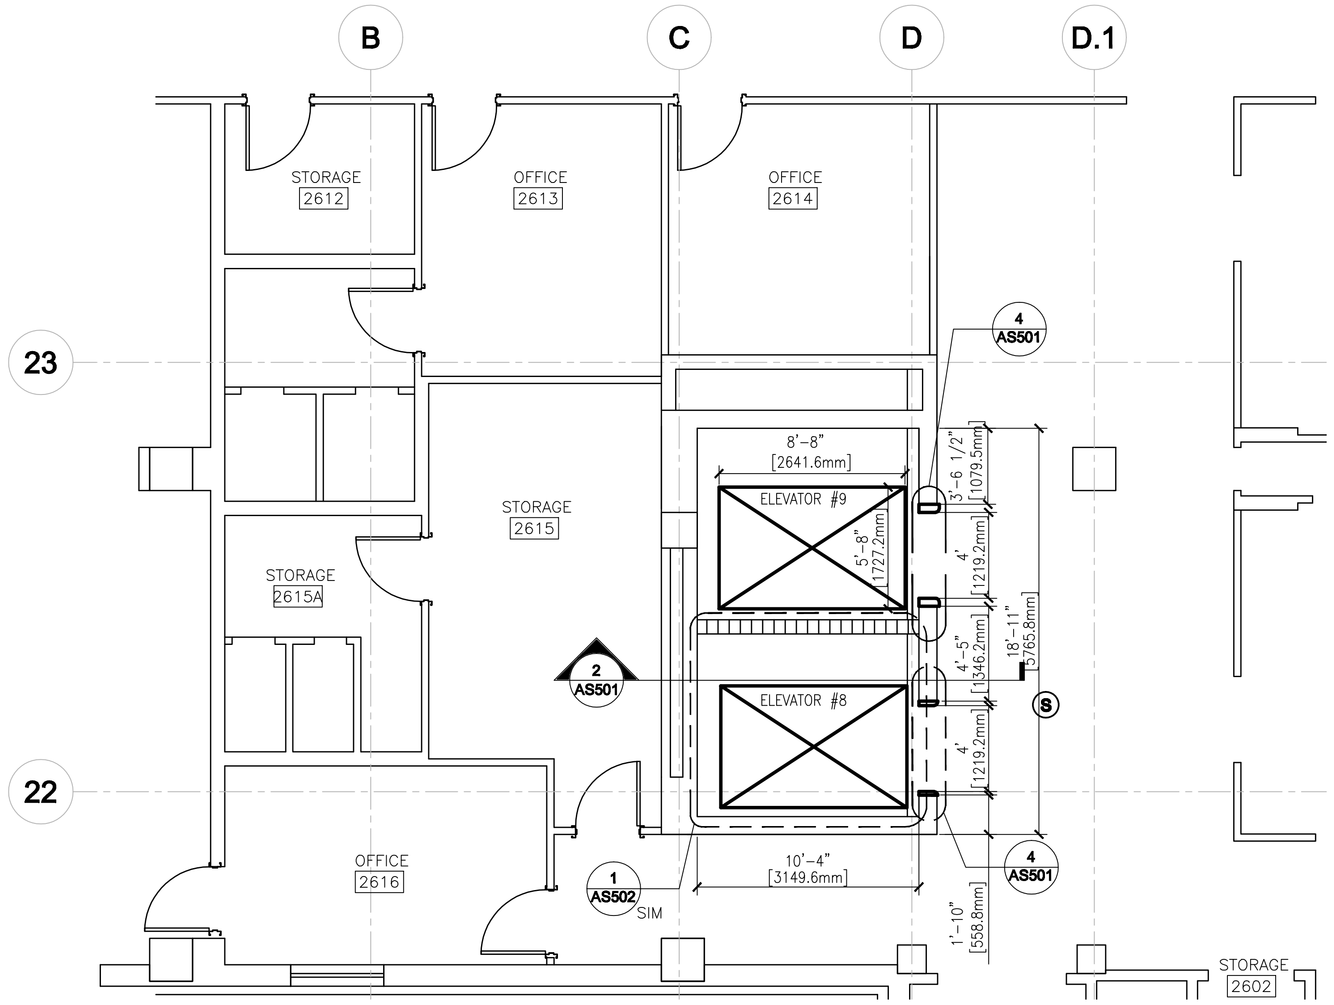

3 AS401 SECOND FLOOR PLAN – PROPOSED
SCALE: 1/4" = 1'-0"

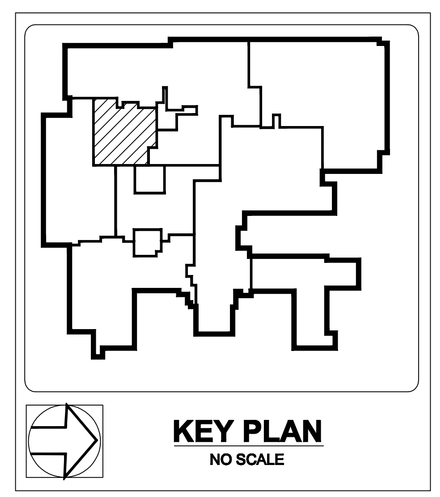

KEY PLAN
NO SCALE

READY TO ADVERTISE SUBMITTAL

Revisions:	Date

CONSULTANTS:

ARCHITECT/ENGINEERS:

POND
Architects • Engineers • Planners
3500 Parkway Lane
Suite 600
Norcross, Ga. 30092
Phone 678-336-7740
Fax 678-336-7744
Web www.pondco.com

Copyright © 2011 by Pond & Company. All rights reserved. No copying or duplication of these documents is allowed without the express written agreement of Pond & Company

Drawing Title: ENLARGED ELEVATOR CORE PLANS – GROUND, 1ST AND 2ND FLOOR

Approved: Project Director

Project Title: Birmingham VA Replacement of Elevators Eight and Nine

Location: 700 South 19th St. Birmingham, AL

Date: FEBRUARY 2, 2011 | Checked: DRW | Drawn: DJH

Project Number: 521-10-114

Building Number: 1A

Drawing Number: AS401 Dwg. 6 of 18

Office of Construction and Facilities Management

Department of Veterans Affairs

VA FORM 08-6231