'C L E M E N T J . Z A B L O C K I V A M E D I C A L C E N T E R'

5000 W. NATIONAL AVE.
MILWAUKEE, WI

ZABLOCKI CAMPUS - SITE REPLACEMENT OF EXTERIOR SIGNAGE
PROJECT NO.: 695-09-195

CAMPUS MAP

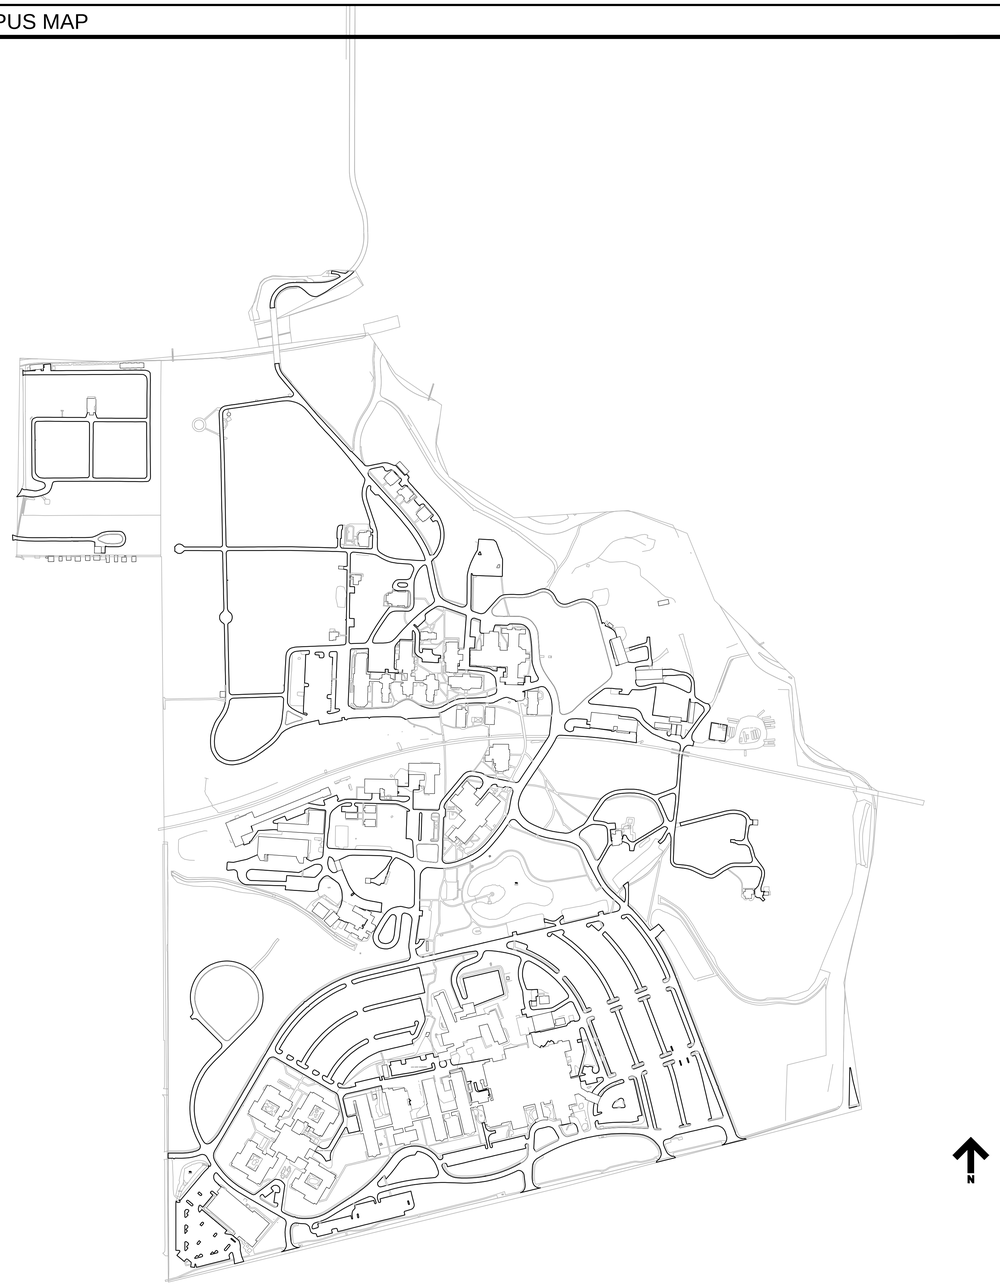

PROJECT TEAM

PROJECT LEADER/STRUCTURAL ENGINEER

CHEQUAMEGON BAY ENGINEERING, INC.

MILWAUKEE, WI

933 N. MAYFAIR RD.,
SUITE 109
MILWAUKEE, WI, 53226

PHONE: (414) 258-6004
FAX: (414) 258-6154

CIVIL ENGINEER

CHEQUAMEGON BAY ENGINEERING, INC.

MILWAUKEE, WI

933 N. MAYFAIR RD.,
SUITE 109
MILWAUKEE, WI, 53226

PHONE: (414) 258-6004
FAX: (414) 258-6154

SIGNAGE

POBLOCKI SIGN COMPANY, LLC

MILWAUKEE, WI

922 S. 70th Street
WEST ALLIS, WI, 53214

PHONE: (414) 453-4010
FAX: (414) 453-3070

ELECTRICAL

ARNOLD & O'SHERIDAN, INC.

BROOKFIELD, WI

4125 N. 124Th Street
BROOKFIELD, WI, 53005

PHONE: (262) 790-5343
FAX: (262) 783-5121

SHEET INDEX

DRAWING SHEET INDEX	
SHEET NO.	SHEET TITLE
G100	TITLE SHEET, PROJECT INFORMATION & SHEET INDEX
C001	BID SCHEDULE EXHIBIT
PHASE 1 PLANS	
C100	SITE SIGNAGE PLAN - PHASE 1 - EAST
C100.1	SITE SIGNAGE PLAN - PHASE 1 - WEST
C100.2	SITE SIGNAGE PLAN - PHASE 1 - REGULATORY - EAST
C100.3	SITE SIGNAGE PLAN - PHASE 1 - REGULATORY - WEST
PHASE 2 PLANS	
C200	SITE SIGNAGE PLAN - PHASE 2 - SOUTH WEST
C200.1	SITE SIGNAGE PLAN - PHASE 2 - NORTH WEST
C200.2	SITE SIGNAGE PLAN - PHASE 2 - NORTH EAST
C200.3	SITE SIGNAGE PLAN - PHASE 2 - SOUTH EAST
C200.4	SITE SIGNAGE PLAN - PHASE 2 - REGULATORY - SOUTH WEST
C200.5	SITE SIGNAGE PLAN - PHASE 2 - REGULATORY - NORTH WEST
C200.6	SITE SIGNAGE PLAN - PHASE 2 - REGULATORY - NORTH EAST
C200.7	SITE SIGNAGE PLAN - PHASE 2 - REGULATORY - SOUTH EAST
SIGNAGE SHEETS	
C300	SITE SIGNAGE PLAN - MAIN IDENTIFICATION SIGNS
C400	SITE SIGNAGE PLAN - DIRECTIONAL SIGNS
C500	SITE SIGNAGE PLAN - BUILDING & PARKING IDENTIFICATION SIGNS
C600	SITE SIGNAGE PLAN - REGULATORY SIGNS
C700	OFF SITE SIGNAGE
C800	TRANSFORMER LOCATIONS - PHASE 1
C800.1	TRANSFORMER LOCATIONS - PHASE 2
C800.2	ELECTRICAL ENCLOSURES
C800.3	JUNCTION BOXES
C800.4	ELECTRICAL PANELS
C800.5	ELECTRICAL PULL BOXES
C800.6	ELECTRICAL SIGNAL BOXES
C900	SITE SIGNAGE PLAN - SIGN SCHEDULE
C900.1	SITE SIGNAGE PLAN - SIGN SCHEDULE
C900.2	SITE SIGNAGE PLAN - SIGN SCHEDULE
C900.3	SITE SIGNAGE PLAN - REGULATORY SIGN SCHEDULE
C900.4	SITE SIGNAGE PLAN - REGULATORY SIGN SCHEDULE
C900.5	SITE SIGNAGE PLAN - REGULATORY SIGN SCHEDULE
C900.6	SITE SIGNAGE PLAN - REGULATORY SIGN SCHEDULE
ELECTRICAL	
E000	ELECTRICAL SYMBOLS, SHEET INDEX AND OVERALL SITE
E100	ELECTRICAL SITE
E101	ELECTRICAL SITE
FOUNDATIONS	
S200	ENLARGED FOUNDATION PLANS & DETAILS

LOCATION MAP

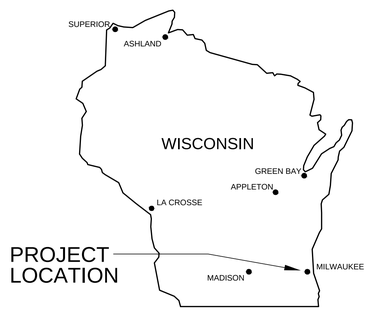

DRAWINGS MUST BE PRINTED IN COLOR

FINAL BID DOCUMENTS

Revisions:	Date

Dept. of Veterans Affairs
Medical Center
5000 W. National Avenue
Milwaukee, WI

CONSULTANTS:

Poblocki Sign Company, LLC
922 S 70th Street| West Allis, WI 53214
T: 414-453-4010 | www.Poblocki.com

ARNOLD AND O'SHERIDAN INC
CONSULTING ENGINEERS
MADISON, WISCONSIN
(608) 821-8800
BROOKFIELD, WISCONSIN
(262) 783-5130
WWW.ARNOLDANDOSHERIDAN.COM

PROJECT LEADER/STRUCTURAL ENGINEER:

CHEQUAMEGON BAY ENGINEERING, INC.
© CBE 2002-2012

ASHLAND, WI
211 6TH STREET WEST
ASHLAND, WI, 54806
PHONE: (715) 682-6004
FAX: (715) 682-6025

MILWAUKEE, WI
933 N. MAYFAIR RD.,
SUITE 109
MILWAUKEE, WI, 53226
PHONE: (414) 258-6004
FAX: (414) 258-6154

Drawing Title: Title Sheet Project Information & Sheet Index	Project Title: Site Replacement of Exterior Signage		Project Number: 695-09-195
			Building Number: -
Approved: Project Director	Location: VA Medical Center,Milwaukee, WI		Drawing Number: G100
	Date: 24 August 2012	Checked By: DJC / Drawn By: NLB	

Office of Facilities Management

Department of Veterans Affairs

VA FORM 08-6231, OCT 1978

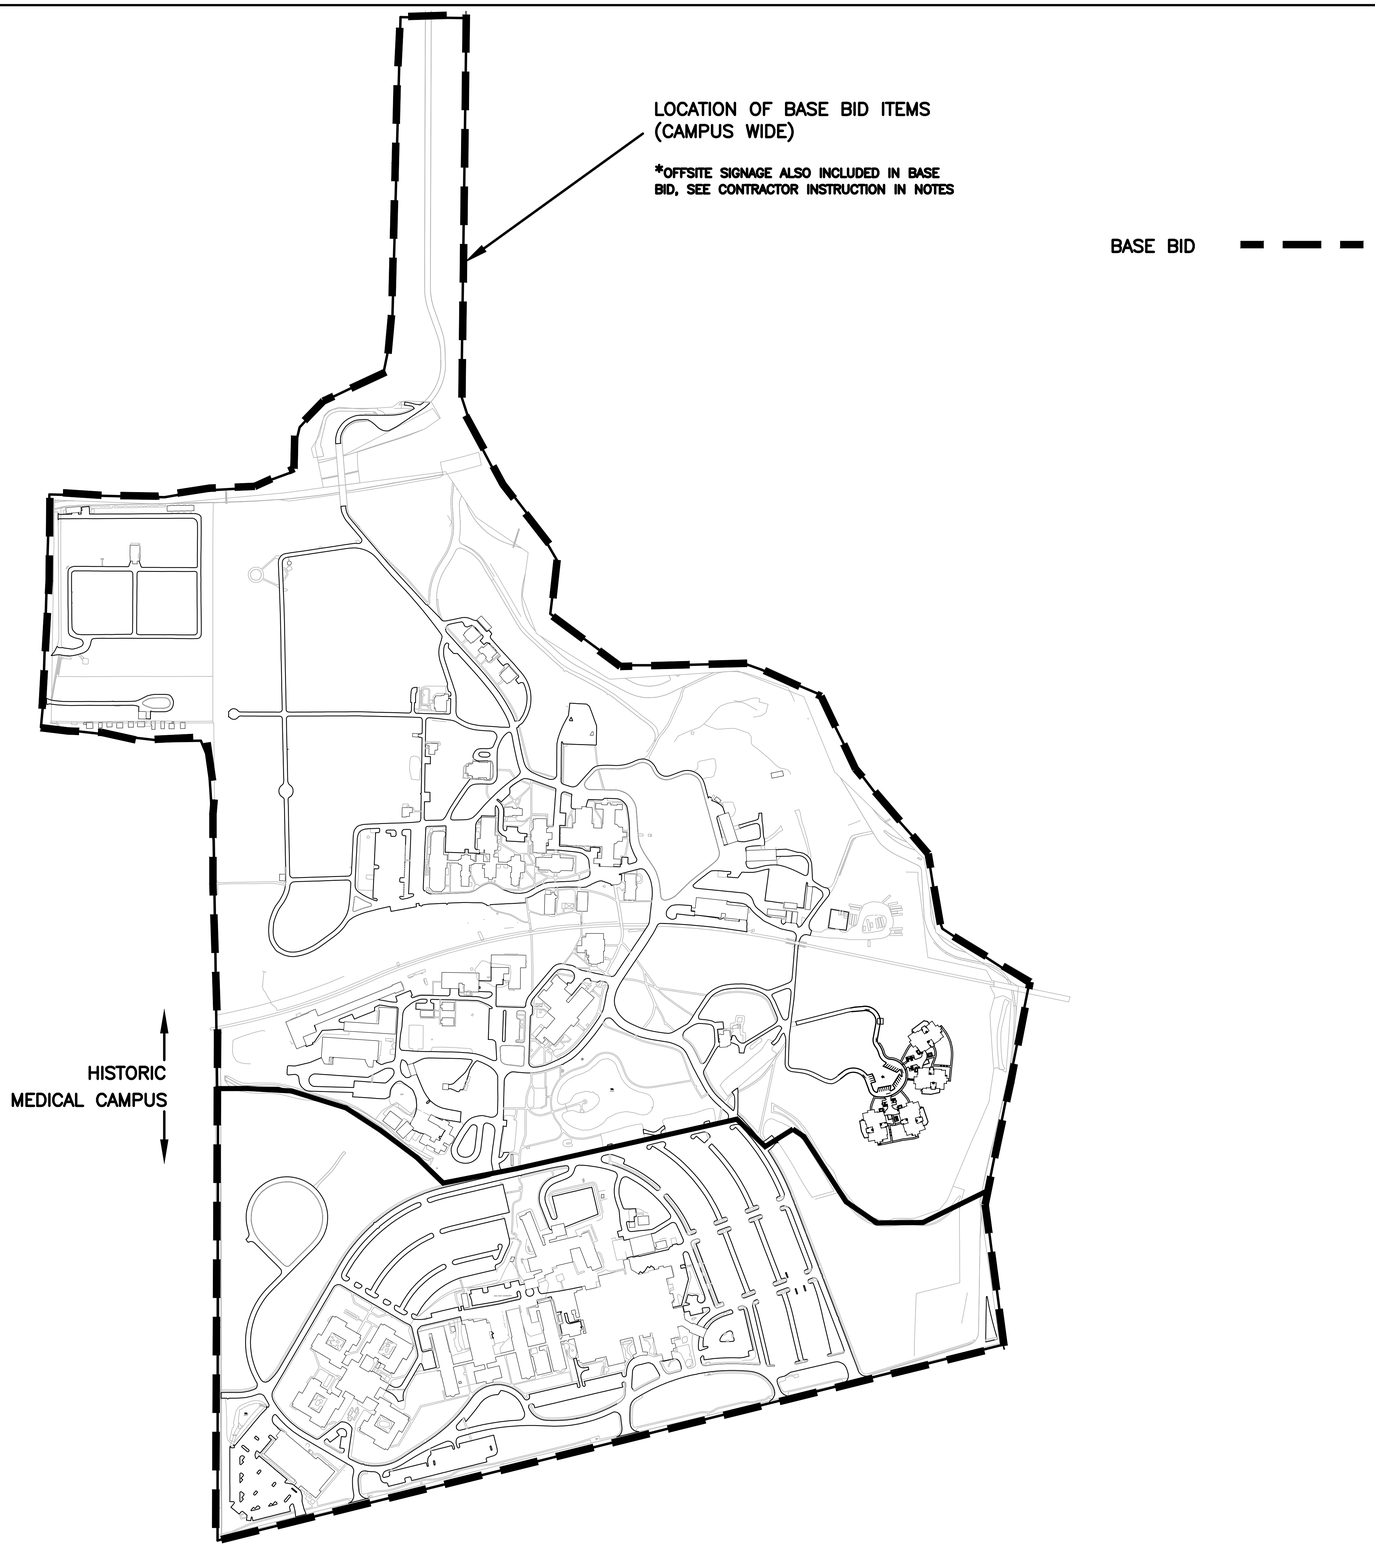

SITE REPLACE EXTERIOR SIGNAGE (CONSTRUCTION)
VA PROJECT NO: 695-09-145

Base Bid:

Work includes all labor, material, tools and equipment necessary for the replacement of the exterior signage and painting of exterior electrical items specified at the Clement J. Zablocki Medical Center, Milwaukee, WI. Construction work includes demolition of existing exterior signage, exterior lighting of certain signage, electronic message boards, painting to match, new numbers to be prepped, painted and matched for all existing transformers, high voltage pedestals and high voltage substations. Signage includes the entire Milwaukee VA grounds and the Cemetery.

Price for Base Bid: $_____

SITE REPLACE EXTERIOR SIGNAGE (CONSTRUCTION)
VA PROJECT NO: 695-09-145

SCOPE OF WORK FOR OFF-SITE (NOT ON VA PROPERTY) SIGNAGE:

1. CONTRACTOR TO PREPARE A DESIGN-BUILD SUBMITTAL TO ADDRESS OFF-SITE SIGNAGE.
   - 1.1. SUBMITTAL SHALL INCLUDE SHOP DRAWINGS WITH SIGNAGE LOCATION MAPS, ELEVATIONS, AND FULL COLOR MOCK-UP LAYOUT.
   - 1.2. INCLUDE 100 HOURS OF PROFESSIONAL STAFF LEVEL OF EFFORT TO ASSIST VA IN COORDINATING WITH PRIVATE PARTIES, MUNICIPALITIES, AND WDOT TO MODIFY OFF-SITE SIGNAGE.
   - 1.3. INCLUDE $10,000 FOR MATERIALS AND PERMITS, AND $20,000 FOR WAGE-RATE SCHEDULED LABOR.

DRAWINGS MUST BE PRINTED IN COLOR

FINAL BID DOCUMENTS

Revisions:	Date

Dept. of Veterans Affairs
Medical Center
5000 W. National Avenue
Milwaukee, WI

CONSULTANTS:

Poblocki Sign Company, LLC
922 S 70th Street | West Allis, WI 53214
T: 414-453-4010 | www.Poblocki.com

ARNOLD AND O'SHERIDAN INC
CONSULTING ENGINEERS
MADISON, WISCONSIN
(608) 821-8000
BROOKFIELD, WISCONSIN
(262) 783-6130
WWW.ARNOLDANDOSHERIDAN.COM

PROJECT LEADER/STRUCTURAL ENGINEER:

CHEQUAMEGON BAY ENGINEERING, INC.
© CBE 2002-2012
ASHLAND, WI
211 6TH STREET WEST
ASHLAND, WI, 54806
PHONE: (715) 682-6004
FAX: (715) 682-6025
MILWAUKEE, WI
933 N. MAYFAIR RD.,
SUITE 109
MILWAUKEE, WI, 53226
PHONE: (414) 258-6004
FAX: (414) 258-6154

Drawing Title	Project Title	Project Number
Bid Schedule Exhibit	Site Replacement of Exterior Signage	695-09-195
		Building Number: -
Approved: Project Director	Location: VA Medical Center,Milwaukee, WI	Drawing Number: C001
	Date: 24 August 2012 / Checked By: DJC / Drawn By: NLB	

Office of Facilities Management

Department of Veterans Affairs

VA FORM 08-6231, OCT 1978

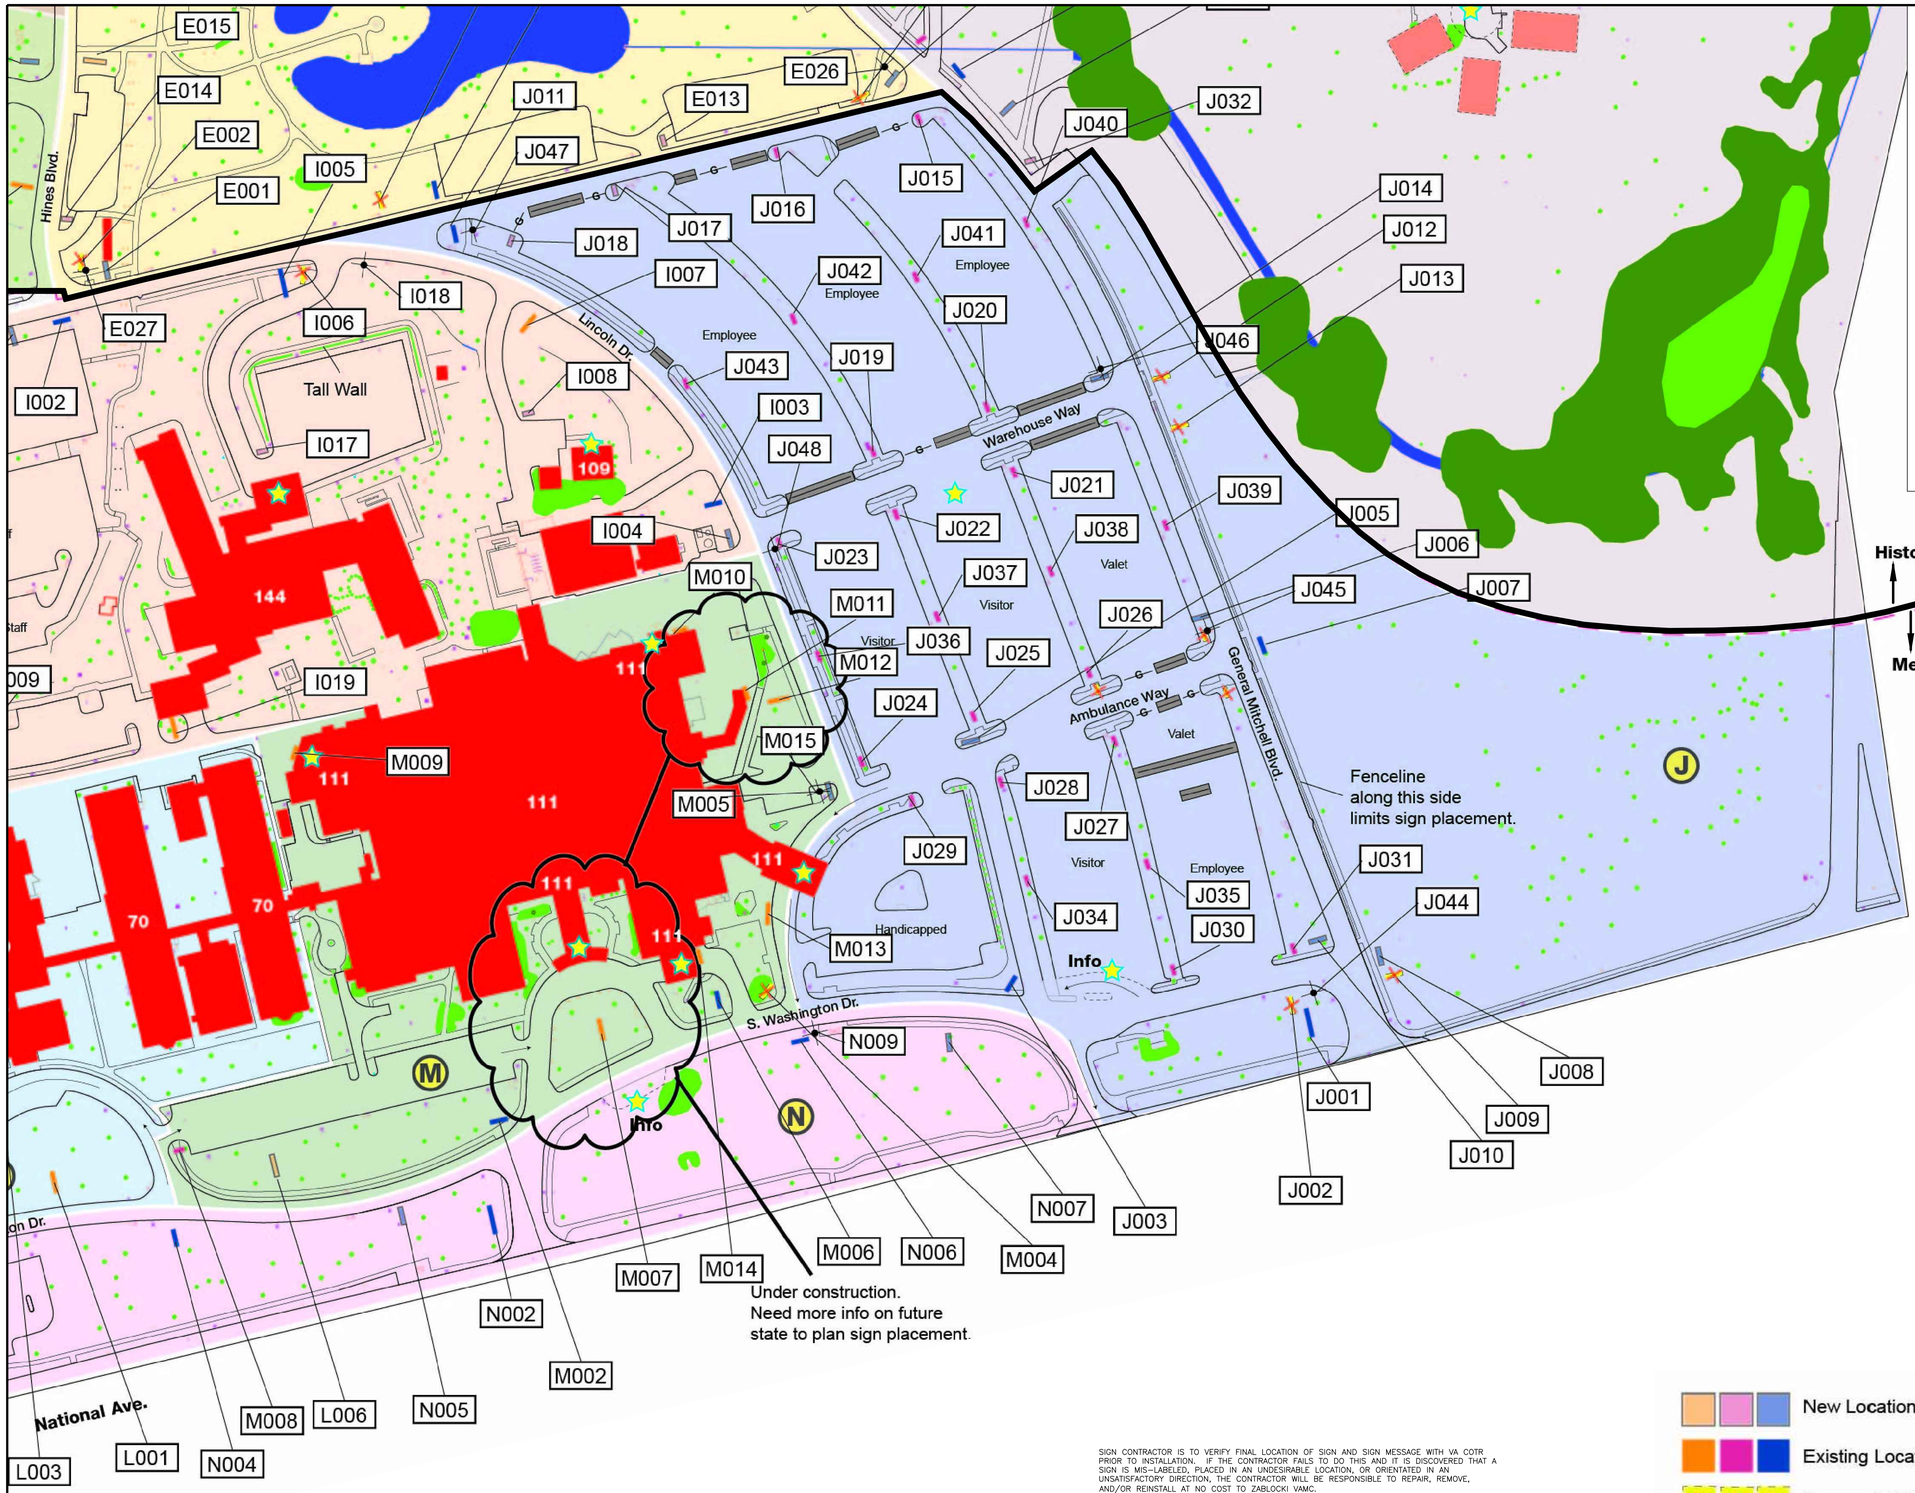

Medical Center

- (H1) Cemetery South / Regional Office
  - Building VBA - VA Regional Office (See Alternate Bid Item 1)
- (I) Spinal / Women's
  - Building 144 - Spinal Cord
  - Building 109 - Women's Resource Center
- (J) Parking
  - Main Visitor Parking
- (K) Mental Health
  - Building 123 - Dom./Residential Rehab.
- (L) Research
  - Building 70 (See Alternate Bid Item 3)
  - Building 70 - Facilities Management (See Alternate Bid Item 3)
- (M) VA Medical Center
  - Building 111 - Warehouse/Receiving East Loading Dock
  - Building 111 - Ambulance
  - Building 111 - Patient Drop-off / Valet / Main Entrance
  - Building 111 - South Entrance
  - Building 111 - Police
- (N) South / Main Entry Corridor
  - I - Information Island (Future)

New Location

Existing Location

Remove Existing, do not replace.

Barricade in parking lot

Gate in parking lot

SIGN CONTRACTOR IS TO VERIFY FINAL LOCATION OF SIGN AND SIGN MESSAGE WITH VA COTR PRIOR TO INSTALLATION. IF THE CONTRACTOR FAILS TO DO THIS AND IT IS DISCOVERED THAT A SIGN IS MIS-LABELED, PLACED IN AN UNDESIRABLE LOCATION, OR ORIENTATED IN AN UNSATISFACTORY DIRECTION, THE CONTRACTOR WILL BE RESPONSIBLE TO REPAIR, REMOVE, AND/OR REINSTALL AT NO COST TO ZABLOCKI VAMC.

DRAWINGS MUST BE PRINTED IN COLOR

FINAL BID DOCUMENTS

Revisions:	Date

Dept. of Veterans Affairs
Medical Center
5000 W. National Avenue
Milwaukee, WI

CONSULTANTS:

Poblocki Sign Company, LLC
922 S 70th Street| West Allis, WI 53214
T: 414-453-4010 | www.Poblocki.com

ARNOLD AND O'SHERIDAN INC
CONSULTING ENGINEERS
MADISON, WISCONSIN
ASHLAND, WISCONSIN
BROOKFIELD, WISCONSIN
(262) 783-4130
WWW.ARNOLDANDOSHERIDAN.COM

PROJECT LEADER/STRUCTURAL ENGINEER:

CHEQUAMEGON BAY ENGINEERING, INC.
© CBE 2002-2012

ASHLAND, WI
211 6TH STREET WEST
ASHLAND, WI, 54806
PHONE: (715) 682-6004
FAX: (715) 682-6025

MILWAUKEE, WI
933 N. MAYFAIR RD., SUITE 109
MILWAUKEE, WI, 53226
PHONE: (414) 258-6004
FAX: (414) 258-6154

Drawing Title: Site Signage plan Phase 1 - East	Project Title: Site Replacement of Exterior Signage	Project Number: 695-09-195	Office of Facilities Management
Approved: Project Director	Location: VA Medical Center,Milwaukee, WI	Building Number: -	
	Date: 24 August 2012 / Checked By: DJC / Drawn By: NLB	Drawing Number: C100	Department of Veterans Affairs

VA FORM 08-6231, OCT 1978

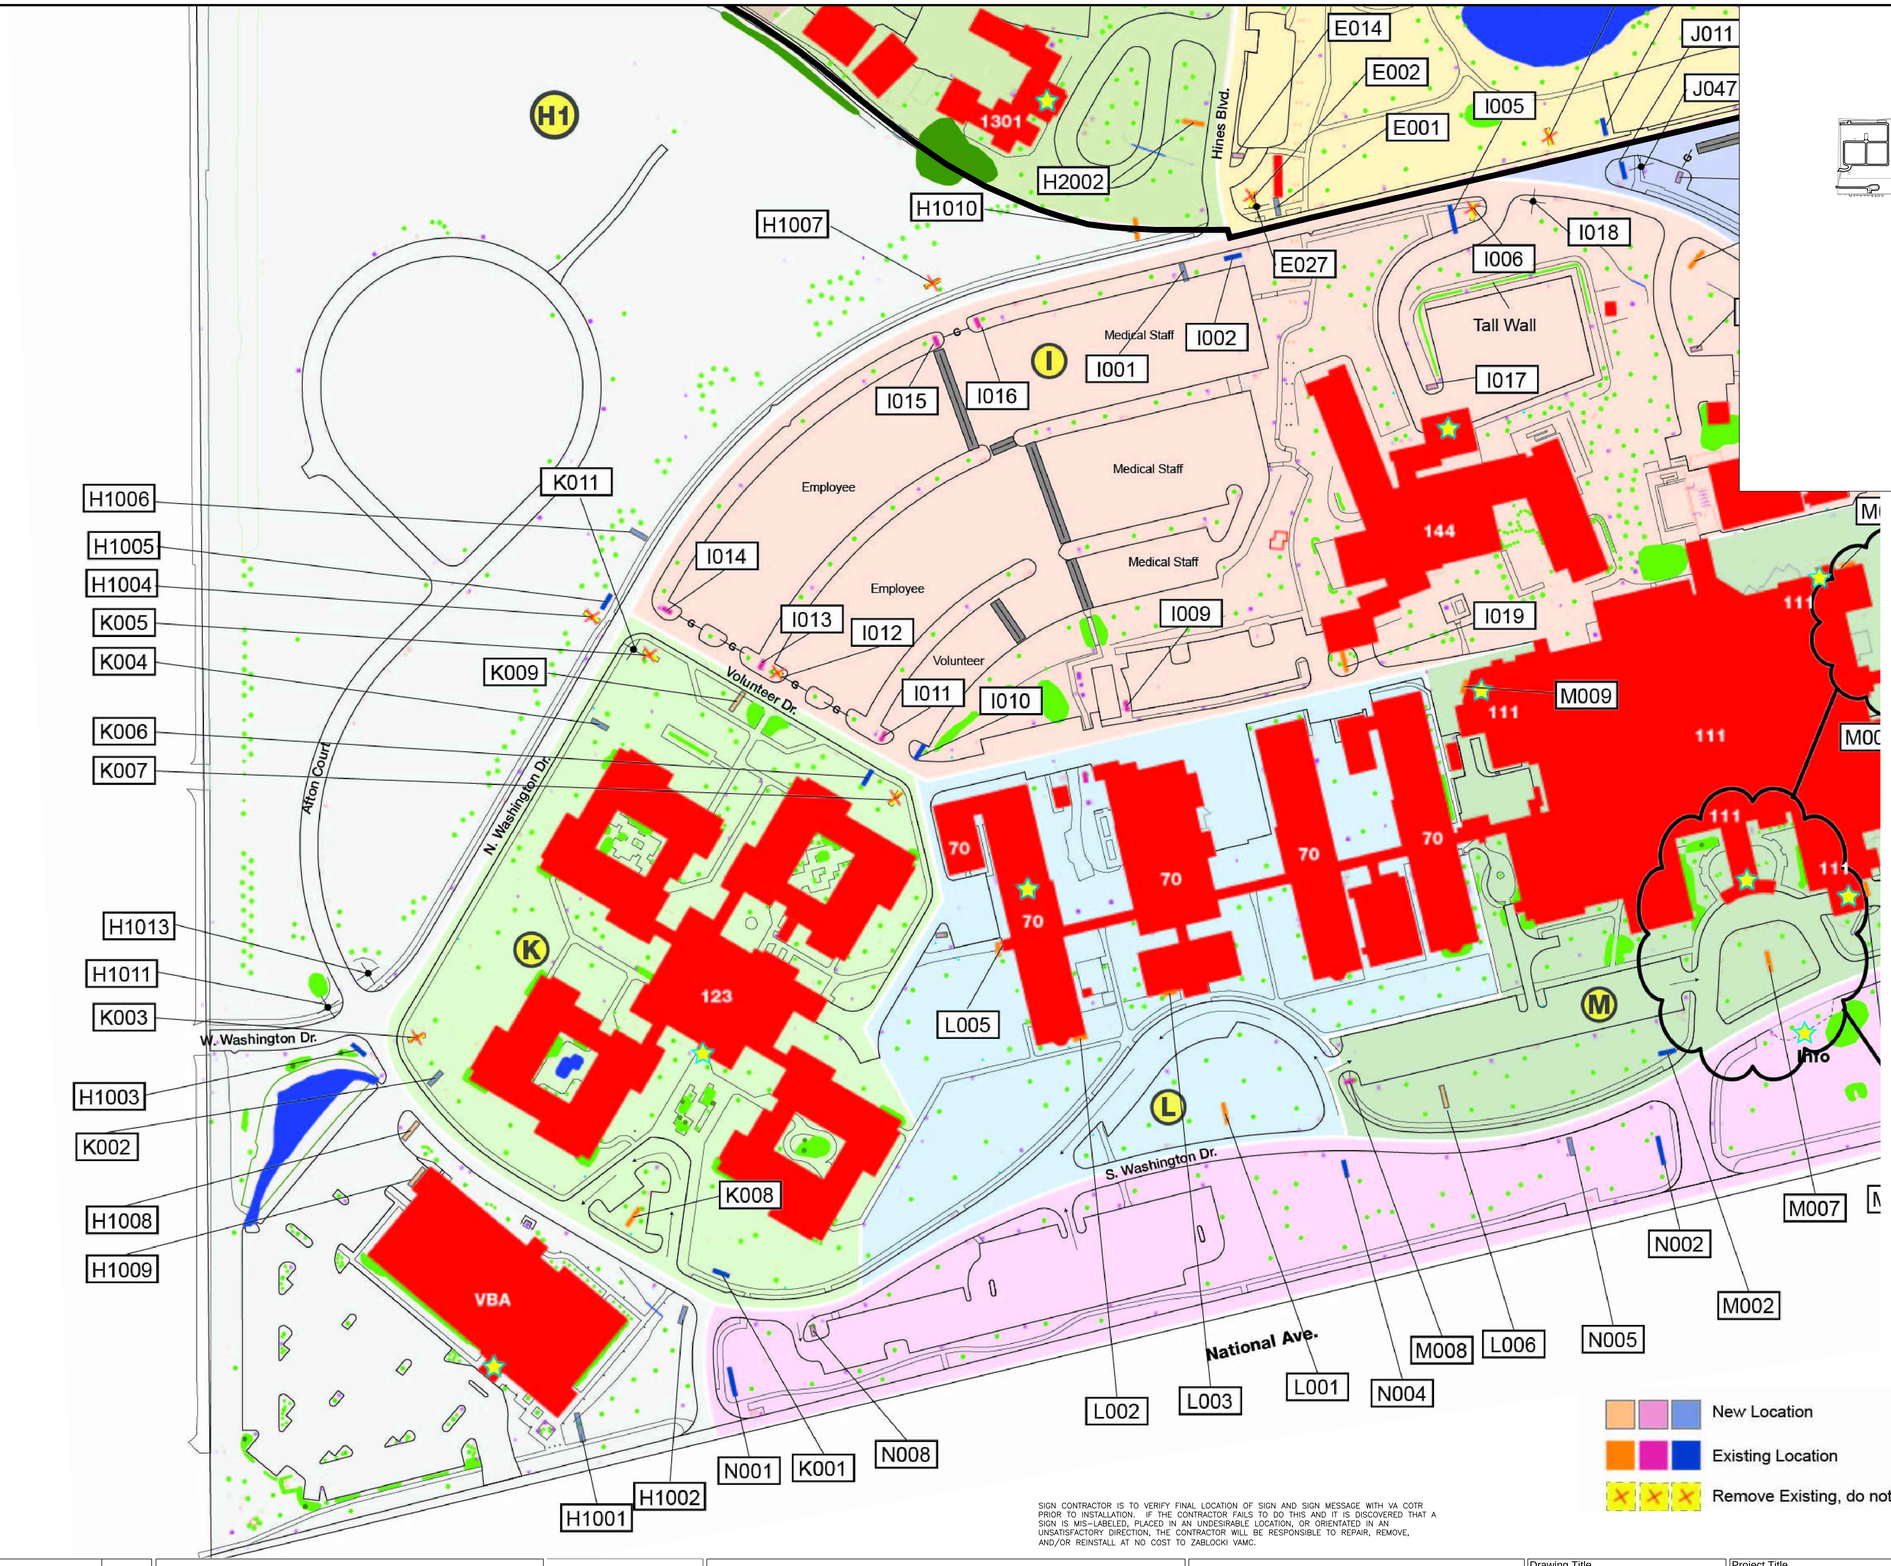

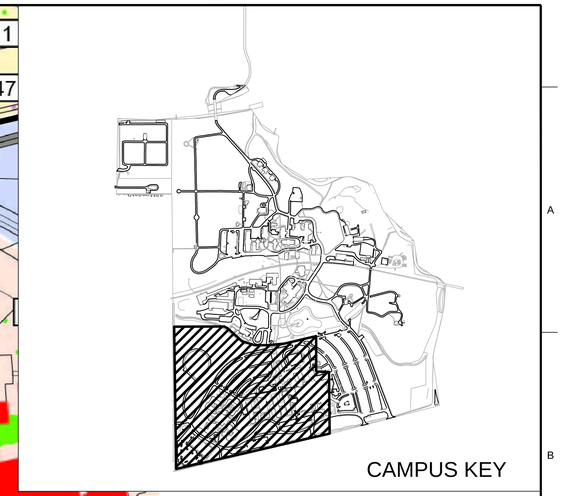

N
W E
S

SCALE IN FEET
35 0 35 70

Medical Center

- **H1 Cemetery South / Regional Office**
  - Building VBA - VA Regional Office (See Alternate Bid Item 1)
- **I Spinal / Women's**
  - Building 144 - Spinal Cord
  - Building 109 - Women's Resource Center
- **J Parking**
  - Main Visitor Parking
- **K Mental Health**
  - Building 123 - Dom./Residential Rehab.
- **L Research**
  - Building 70 (See Alternate Bid Item 3)
  - Building 70 - Facilities Management (See Alternate Bid Item 3)
- **M VA Medical Center**
  - Building 111 - Warehouse/Receiving East Loading Dock
  - Building 111 - Ambulance
  - Building 111 - Patient Drop-off / Valet / Main Entrance
  - Building 111 - South Entrance
  - Building 111 - Police
- **N South / Main Entry Corridor**
  - I - Information Island (Future)

New Location
Existing Location
Remove Existing, do not replace.

Barricade in parking lot
Gate in parking lot

SIGN CONTRACTOR IS TO VERIFY FINAL LOCATION OF SIGN AND SIGN MESSAGE WITH VA COTR PRIOR TO INSTALLATION. IF THE CONTRACTOR FAILS TO DO THIS AND IT IS DISCOVERED THAT A SIGN IS MIS-LABELED, PLACED IN AN UNDESIRABLE LOCATION, OR ORIENTATED IN AN UNSATISFACTORY DIRECTION, THE CONTRACTOR WILL BE RESPONSIBLE TO REPAIR, REMOVE, AND/OR REINSTALL AT NO COST TO ZABLOCKI VAMC.

DRAWINGS MUST BE PRINTED IN COLOR

FINAL BID DOCUMENTS

Revisions:	Date

Dept. of Veterans Affairs
Medical Center
5000 W. National Avenue
Milwaukee, WI

CONSULTANTS:

Poblocki Sign Company, LLC
922 S 70th Street | West Allis, WI 53214
T: 414-453-4010 | www.Poblocki.com

ARNOLD AND O'SHERIDAN INC
CONSULTING ENGINEERS
MADISON, WISCONSIN (608) 821-8500
BROOKFIELD, WISCONSIN (262) 785-4130
WWW.ARNOLDANDOSHERIDAN.COM

PROJECT LEADER/STRUCTURAL ENGINEER:

CHEQUAMEGON BAY ENGINEERING, INC.
© CBE 2002-2012
ASHLAND, WI
211 6TH STREET WEST
ASHLAND, WI. 54806
PHONE: (715) 682-6004
FAX: (715) 682-6025
MILWAUKEE, WI
933 N. MAYFAIR RD., SUITE 109
MILWAUKEE, WI. 53226
PHONE: (414) 258-6004
FAX: (414) 258-6154

Drawing Title: Site Signage plan Phase 1 - West	Project Title: Site Replacement of Exterior Signage	Project Number: 695-09-195	Office of Facilities Management
		Building Number: -	
Approved: Project Director	Location: VA Medical Center,Milwaukee, WI	Drawing Number: C100.1	Department of Veterans Affairs
	Date: 24 August 2012 / Checked By: DJC / Drawn By: NLB		

VA FORM 08-6231, OCT 1978

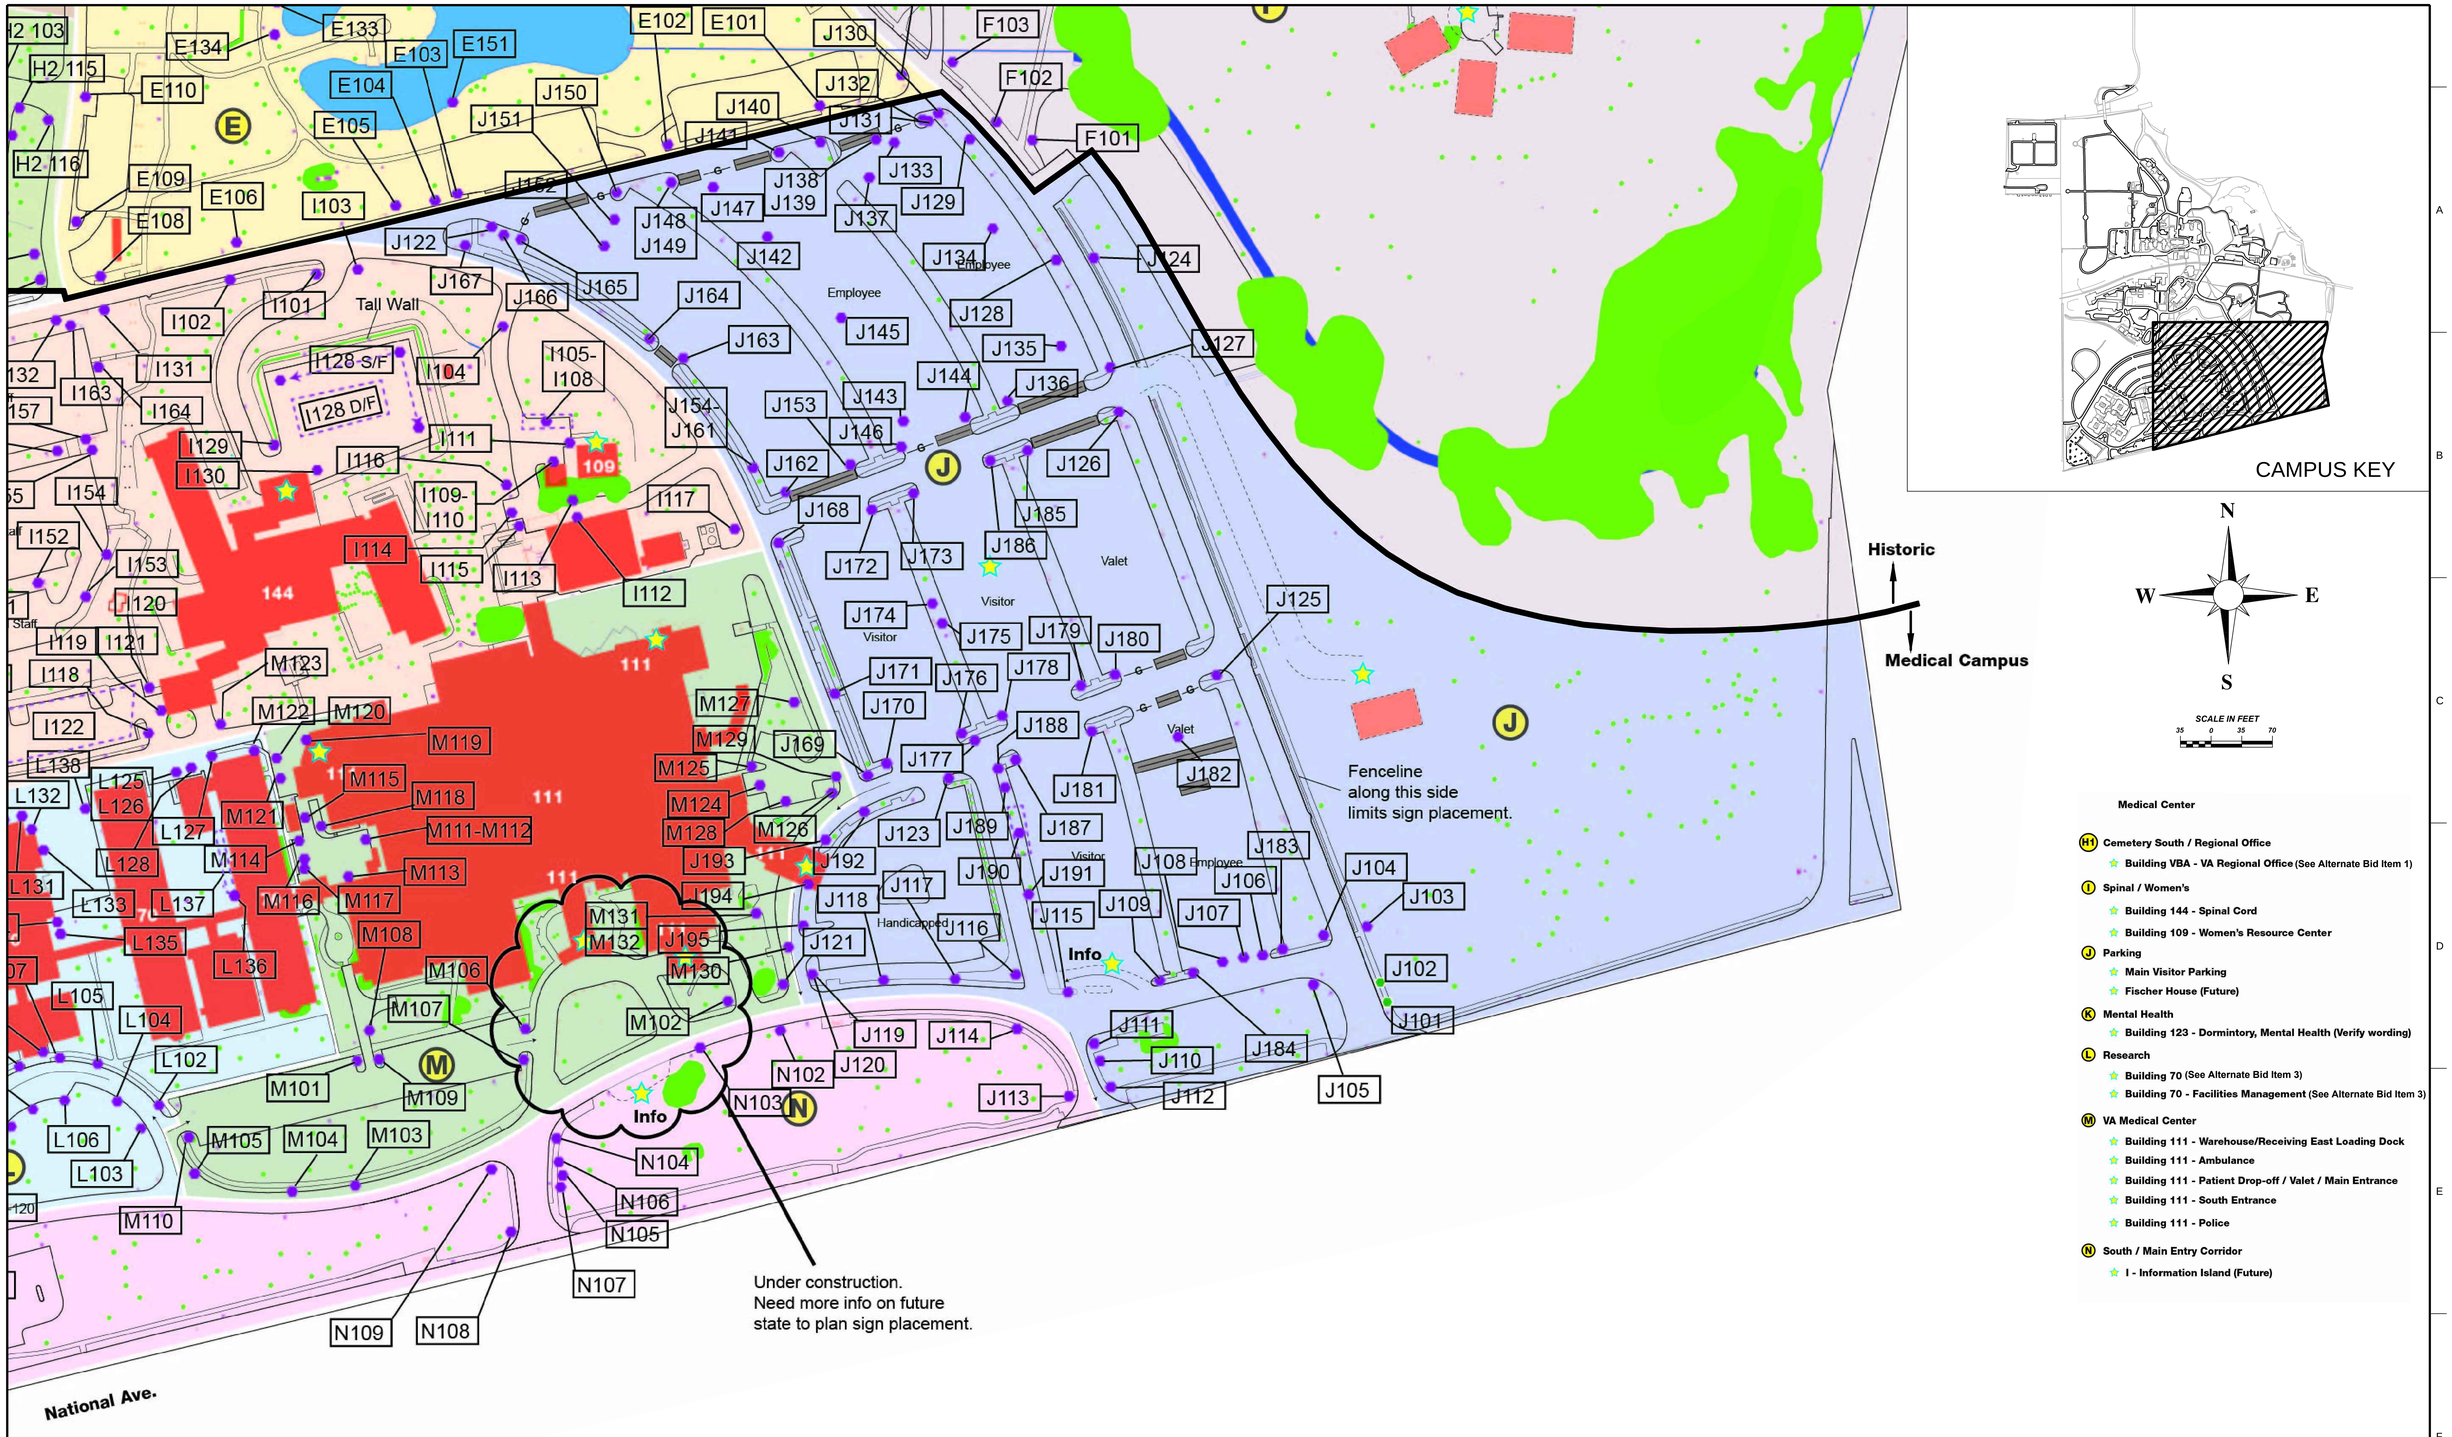

SIGN CONTRACTOR IS TO VERIFY FINAL LOCATION OF SIGN AND SIGN MESSAGE WITH VA COTR PRIOR TO INSTALLATION. IF THE CONTRACTOR FAILS TO DO THIS AND IT IS DISCOVERED THAT A SIGN IS MIS-LABELED, PLACED IN AN UNDESIRABLE LOCATION, OR ORIENTATED IN AN UNSATISFACTORY DIRECTION, THE CONTRACTOR WILL BE RESPONSIBLE TO REPAIR, REMOVE, AND/OR REINSTALL AT NO COST TO ZABLOCKI VAMC.

DRAWINGS MUST BE PRINTED IN COLOR

FINAL BID DOCUMENTS

Revisions: | Date

Dept. of Veterans Affairs
Medical Center
5000 W. National Avenue
Milwaukee, WI

CONSULTANTS:

Poblocki Sign Company, LLC
922 S 70th Street | West Allis, WI 53214
T: 414-453-4010 | www.Poblocki.com

ARNOLD AND O'SHERIDAN INC
CONSULTING ENGINEERS
MADISON, WISCONSIN
(608) 831-8000
BROOKFIELD, WISCONSIN
(262) 783-6130
WWW.ARNOLDANDOSHERIDAN.COM

PROJECT LEADER/STRUCTURAL ENGINEER:

CHEQUAMEGON BAY ENGINEERING, INC.
© CBE 2002-2012
ASHLAND, WI
211 6TH STREET WEST
ASHLAND, WI, 54806
PHONE: (715) 682-6004
FAX: (715) 682-6025
MILWAUKEE, WI
933 N. MAYFAIR RD.,
SUITE 109
MILWAUKEE, WI, 53226
PHONE: (414) 258-6004
FAX: (414) 258-6154

Drawing Title: Site Signage plan Phase 1 Regulatory- East	Project Title: Site Replacement of Exterior Signage	Project Number: 695-09-195	Office of Facilities Management
		Building Number: -	
Approved: Project Director	Location: VA Medical Center,Milwaukee, WI	Drawing Number: C100.2	Department of Veterans Affairs
	Date: 24 August 2012	Checked By: DJC	Drawn By: NLB

VA FORM 08-6231, OCT 1978

SIGN CONTRACTOR IS TO VERIFY FINAL LOCATION OF SIGN AND SIGN MESSAGE WITH VA COTR PRIOR TO INSTALLATION. IF THE CONTRACTOR FAILS TO DO THIS AND IT IS DISCOVERED THAT A SIGN IS MIS-LABELED, PLACED IN AN UNDESIRABLE LOCATION, OR ORIENTATED IN AN UNSATISFACTORY DIRECTION, THE CONTRACTOR WILL BE RESPONSIBLE TO REPAIR, REMOVE, AND/OR REINSTALL AT NO COST TO ZABLOCKI VAMC.

DRAWINGS MUST BE PRINTED IN COLOR

FINAL BID DOCUMENTS

Revisions:	Date

Dept. of Veterans Affairs
Medical Center
5000 W. National Avenue
Milwaukee, WI

CONSULTANTS:

Poblocki Sign Company, LLC
922 S 70th Street | West Allis, WI 53214
T: 414-453-4010 | www.Poblocki.com

ARNOLD AND O'SHERIDAN INC
CONSULTING ENGINEERS
MADISON, WISCONSIN
(608) 821-8800
BROOKFIELD, WISCONSIN
(262) 783-4130
WWW.ARNOLDANDOSHERIDAN.COM

PROJECT LEADER/STRUCTURAL ENGINEER:

CHEQUAMEGON BAY ENGINEERING, INC.
© CBE 2002-2012
ASHLAND, WI
211 6TH STREET WEST
ASHLAND, WI. 54806
PHONE: (715) 682-6004
FAX: (715) 682-6025
MILWAUKEE, WI
933 N. MAYFAIR RD., SUITE 109
MILWAUKEE, WI. 53226
PHONE: (414) 258-6004
FAX: (414) 258-6184

Drawing Title	Project Title	Project Number	Office of Facilities Management
Site Signage plan Phase 1 Regulatory- West	Site Replacement of Exterior Signage	695-09-195	
		Building Number -	
Approved: Project Director	Location VA Medical Center,Milwaukee, WI	Drawing Number C100.3	Department of Veterans Affairs
	Date 24 August 2012 / Checked By: DJC / Drawn By: NLB		

VA FORM 08-6231, OCT 1978

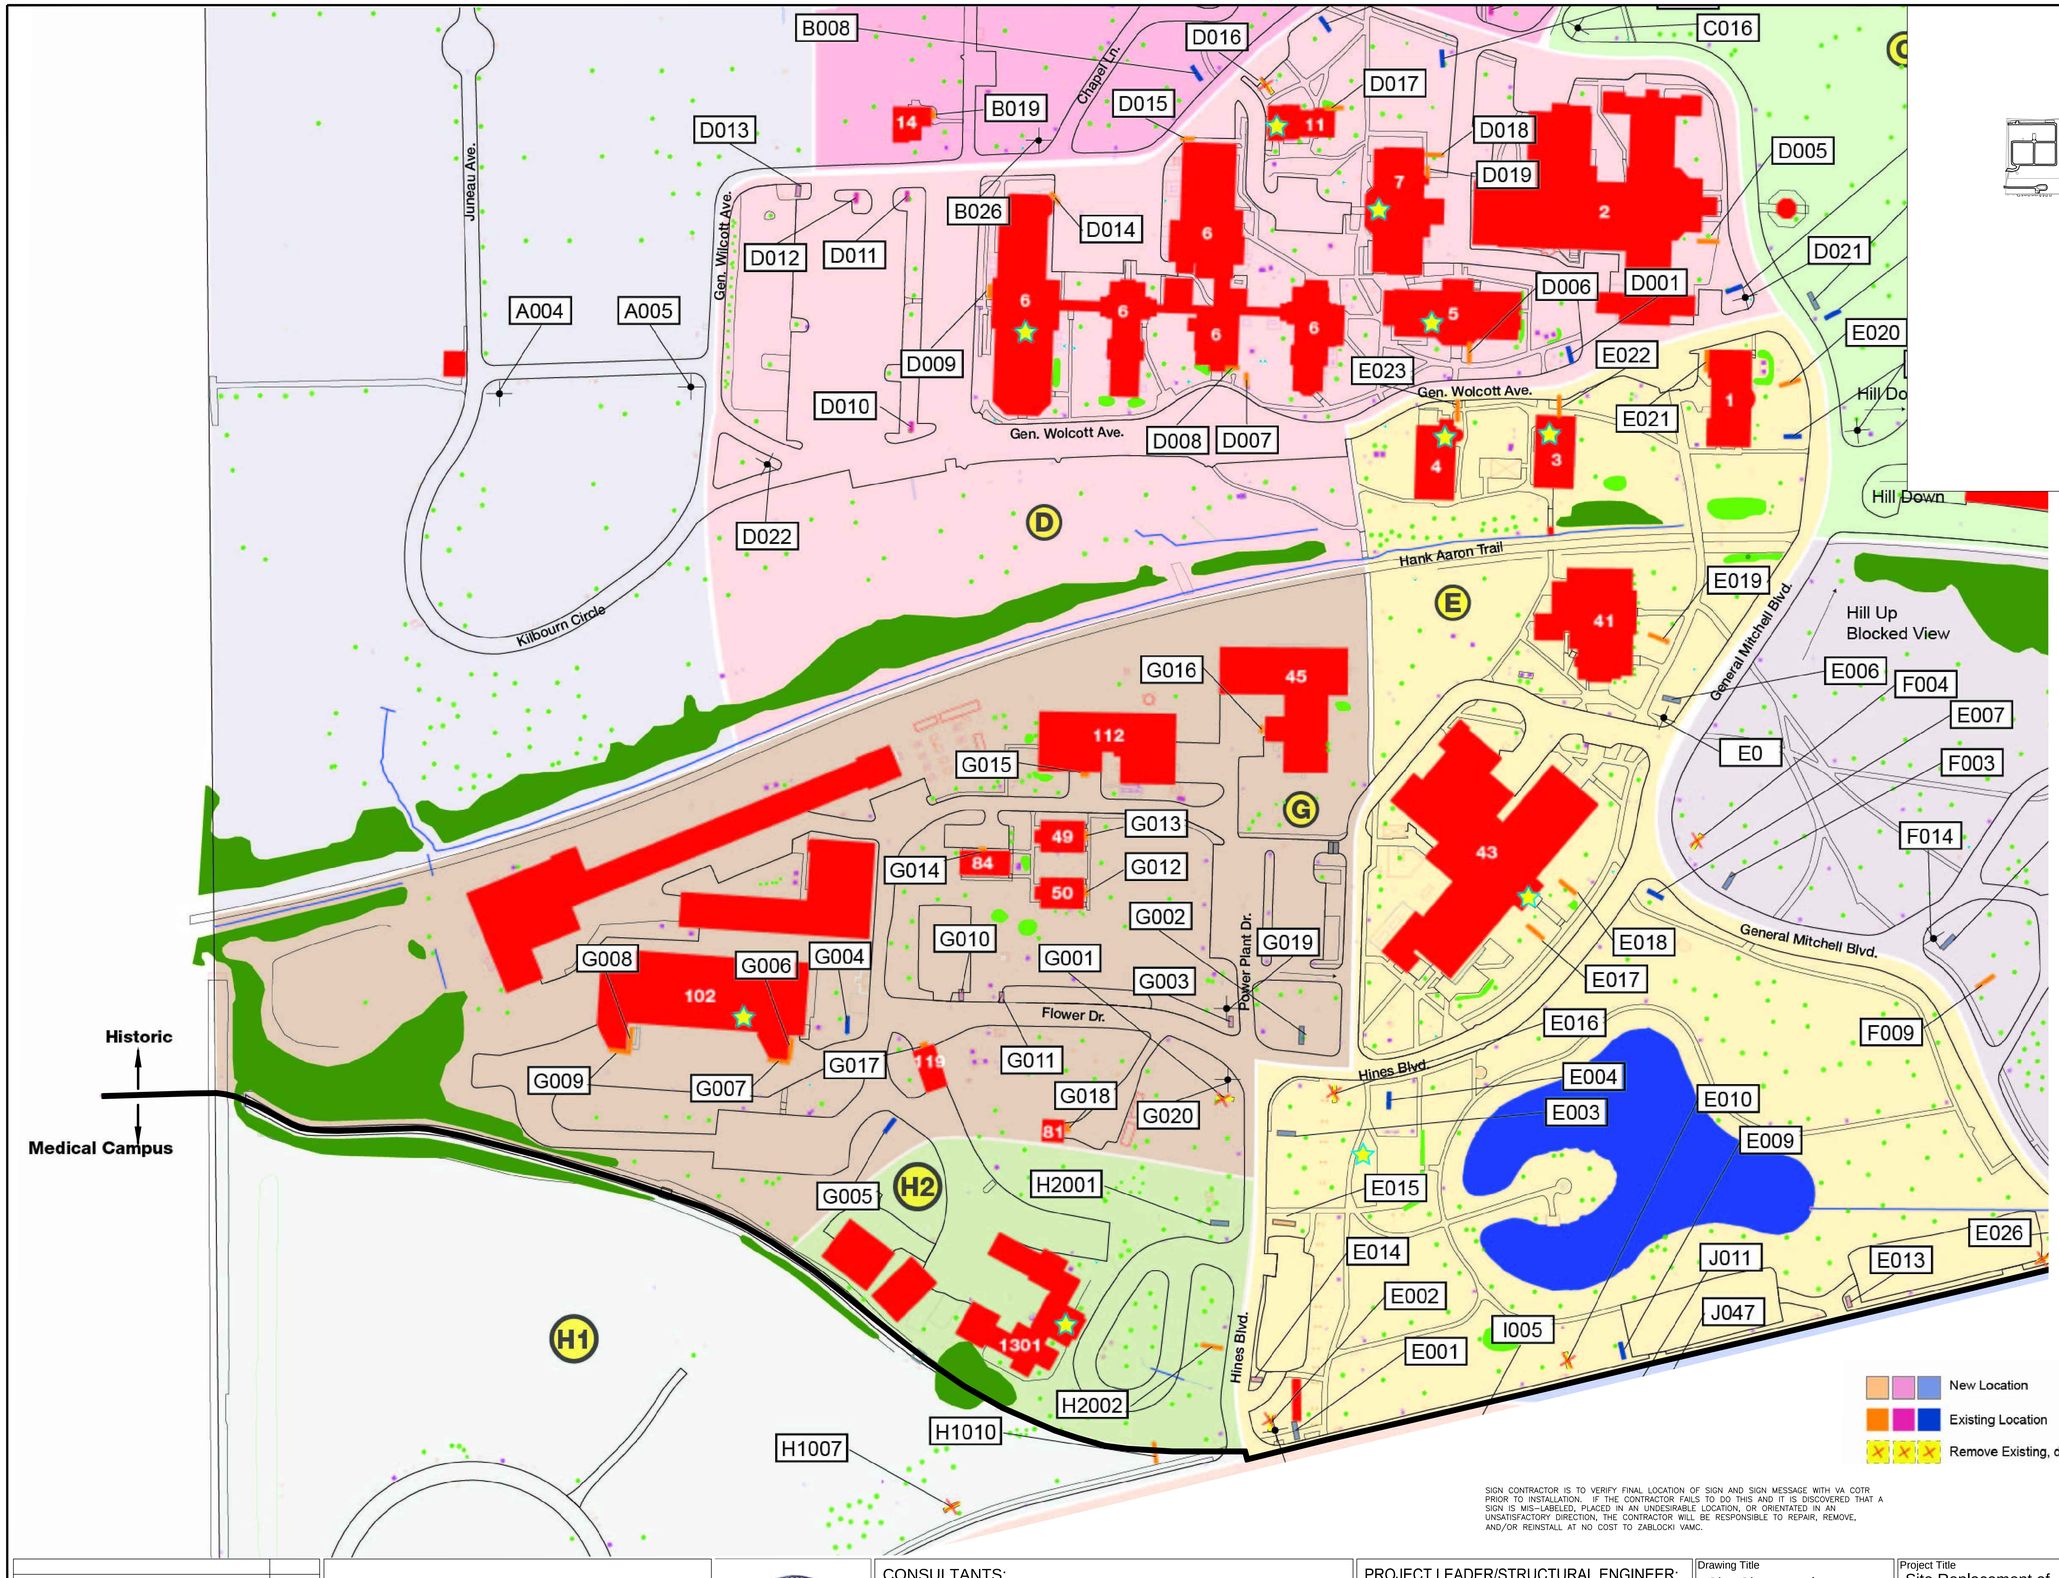

SIGN CONTRACTOR IS TO VERIFY FINAL LOCATION OF SIGN AND SIGN MESSAGE WITH VA COTR PRIOR TO INSTALLATION. IF THE CONTRACTOR FAILS TO DO THIS AND IT IS DISCOVERED THAT A SIGN IS MIS-LABELED, PLACED IN AN UNDESIRABLE LOCATION, OR ORIENTATED IN AN UNSATISFACTORY DIRECTION, THE CONTRACTOR WILL BE RESPONSIBLE TO REPAIR, REMOVE, AND/OR REINSTALL AT NO COST TO ZABLOCKI VAMC.

DRAWINGS MUST BE PRINTED IN COLOR

FINAL BID DOCUMENTS

Revisions:	Date

Dept. of Veterans Affairs
Medical Center
5000 W. National Avenue
Milwaukee, WI

CONSULTANTS:

Poblocki Sign Company, LLC
922 S 70th Street | West Allis, WI 53214
T: 414-453-4010 | www.Poblocki.com

ARNOLD AND O'SHERIDAN INC
CONSULTING ENGINEERS
MADISON, WISCONSIN (608) 821-8500
BROOKFIELD, WISCONSIN (262) 783-4130
WWW.ARNOLDANDOSHERIDAN.COM

PROJECT LEADER/STRUCTURAL ENGINEER:

CHEQUAMEGON BAY ENGINEERING, INC.
© CBE 2002-2012
ASHLAND, WI
211 6TH STREET WEST
ASHLAND, WI. 54806
PHONE: (715) 682-6004
FAX: (715) 682-6025
MILWAUKEE, WI
933 N. MAYFAIR RD.,
SUITE 109
MILWAUKEE, WI. 53226
PHONE: (414) 258-6004
FAX: (414) 258-6154

Drawing Title: Site Signage plan Phase 2 - South West	Project Title: Site Replacement of Exterior Signage	Project Number: 695-09-195	Office of Facilities Management
		Building Number: -	
Approved: Project Director	Location: VA Medical Center,Milwaukee, WI	Drawing Number: C200	Department of Veterans Affairs
	Date: 24 August 2012 / Checked By: DJC	Drawn By: NLB	

VA FORM 08-6231, OCT 1978

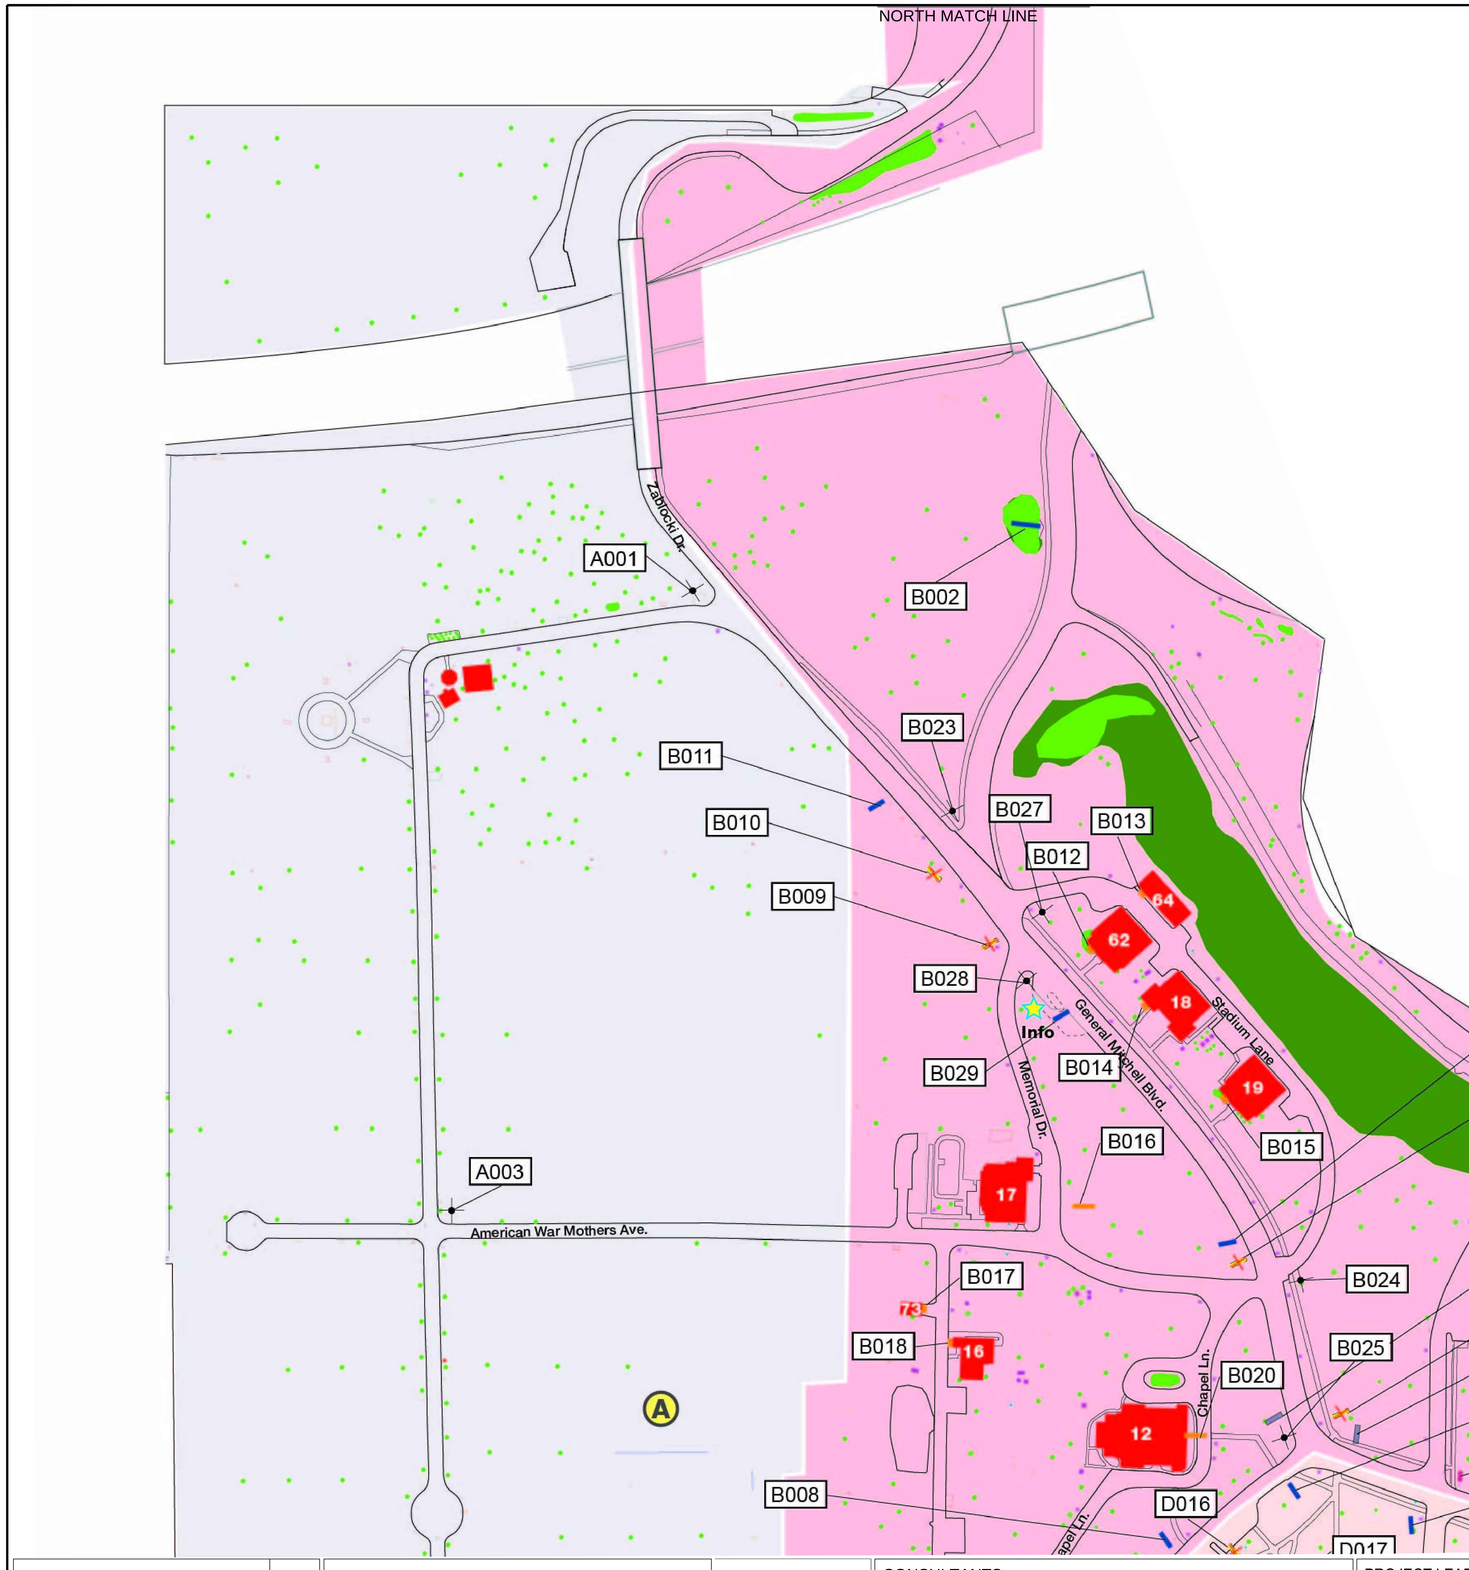

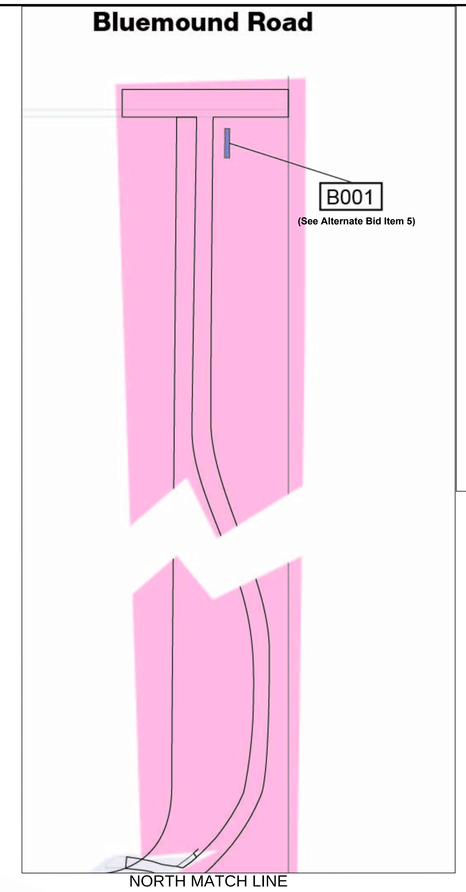

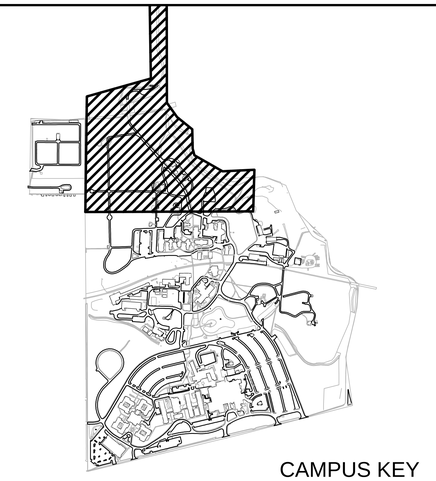

N
W E
S

SCALE IN FEET
35 0 35 70

SIGN CONTRACTOR IS TO VERIFY FINAL LOCATION OF SIGN AND SIGN MESSAGE WITH VA COTR PRIOR TO INSTALLATION. IF THE CONTRACTOR FAILS TO DO THIS AND IT IS DISCOVERED THAT A SIGN IS MIS-LABELED, PLACED IN AN UNDESIRABLE LOCATION, OR ORIENTATED IN AN UNSATISFACTORY DIRECTION, THE CONTRACTOR WILL BE RESPONSIBLE TO REPAIR, REMOVE, AND/OR REINSTALL AT NO COST TO ZABLOCKI VAMC.

Historic

- (A) **Cemetery North**
- (B) **North Residential / North Entry**
  - ☆ **I - Information Island (Future)**
- (C) **Maintenance** (See Alternate Bid Item 2)
- (D) **Historic Core**
  - ☆ **Building 11**
  - ☆ **Building 7 - Therapeutic & Supported Employment Services (TSES) / CWT**
  - ☆ **Building 6**
  - ☆ **Building 5 - Human Resources**
- (E) **Administration / Recreation / Mental Health**
  - ☆ **Building 3 - Wadsworth Library**
  - ☆ **Building 4 - Bowling Alley - Fiscal**
  - ☆ **Building 43**
  - ☆ **Pavillion at Wheeler Lake**
- (F) **South Residential**
  - ☆ **Buildings 146-149 - Assisted Living / CLC**
- (G) **Utility**
  - ☆ **Building 102 - SPS**
- (H2) **Cemetery**
  - ☆ **Building 1301 - Cemetery Office**

New Location
Existing Location
Remove Existing, do not replace.
Barricade in parking lot
Gate in parking lot

DRAWINGS MUST BE PRINTED IN COLOR

FINAL BID DOCUMENTS

Revisions:	Date

Dept. of Veterans Affairs
Medical Center
5000 W. National Avenue
Milwaukee, WI

CONSULTANTS:

Poblocki Sign Company, LLC
922 S 70th Street | West Allis, WI 53214
T: 414-453-4010 | www.Poblocki.com

ARNOLD AND O'SHERIDAN INC
CONSULTING ENGINEERS
MADISON, WISCONSIN
(608) 821-8500
BROOKFIELD, WISCONSIN
(262) 785-6130
WWW.ARNOLDANDOSHERIDAN.COM

PROJECT LEADER/STRUCTURAL ENGINEER:

CHEQUAMEGON BAY ENGINEERING, INC.
© CBE 2002-2012
ASHLAND, WI
211 6TH STREET WEST
ASHLAND, WI. 54806
PHONE: (715) 682-6004
FAX: (715) 682-6025
MILWAUKEE, WI
933 N. MAYFAIR RD.,
SUITE 109
MILWAUKEE, WI. 53226
PHONE: (414) 258-6004
FAX: (414) 258-6184

Drawing Title: Site Signage plan Phase 2 - North West	Project Title: Site Replacement of Exterior Signage		Project Number: 695-09-195
			Building Number: -
Approved: Project Director	Location: VA Medical Center,Milwaukee, WI		Drawing Number: C200.1
	Date: 24 August 2012	Checked By: DJC	Drawn By: NLB

Office of Facilities Management

Department of Veterans Affairs

VA FORM 08-6231, OCT 1978

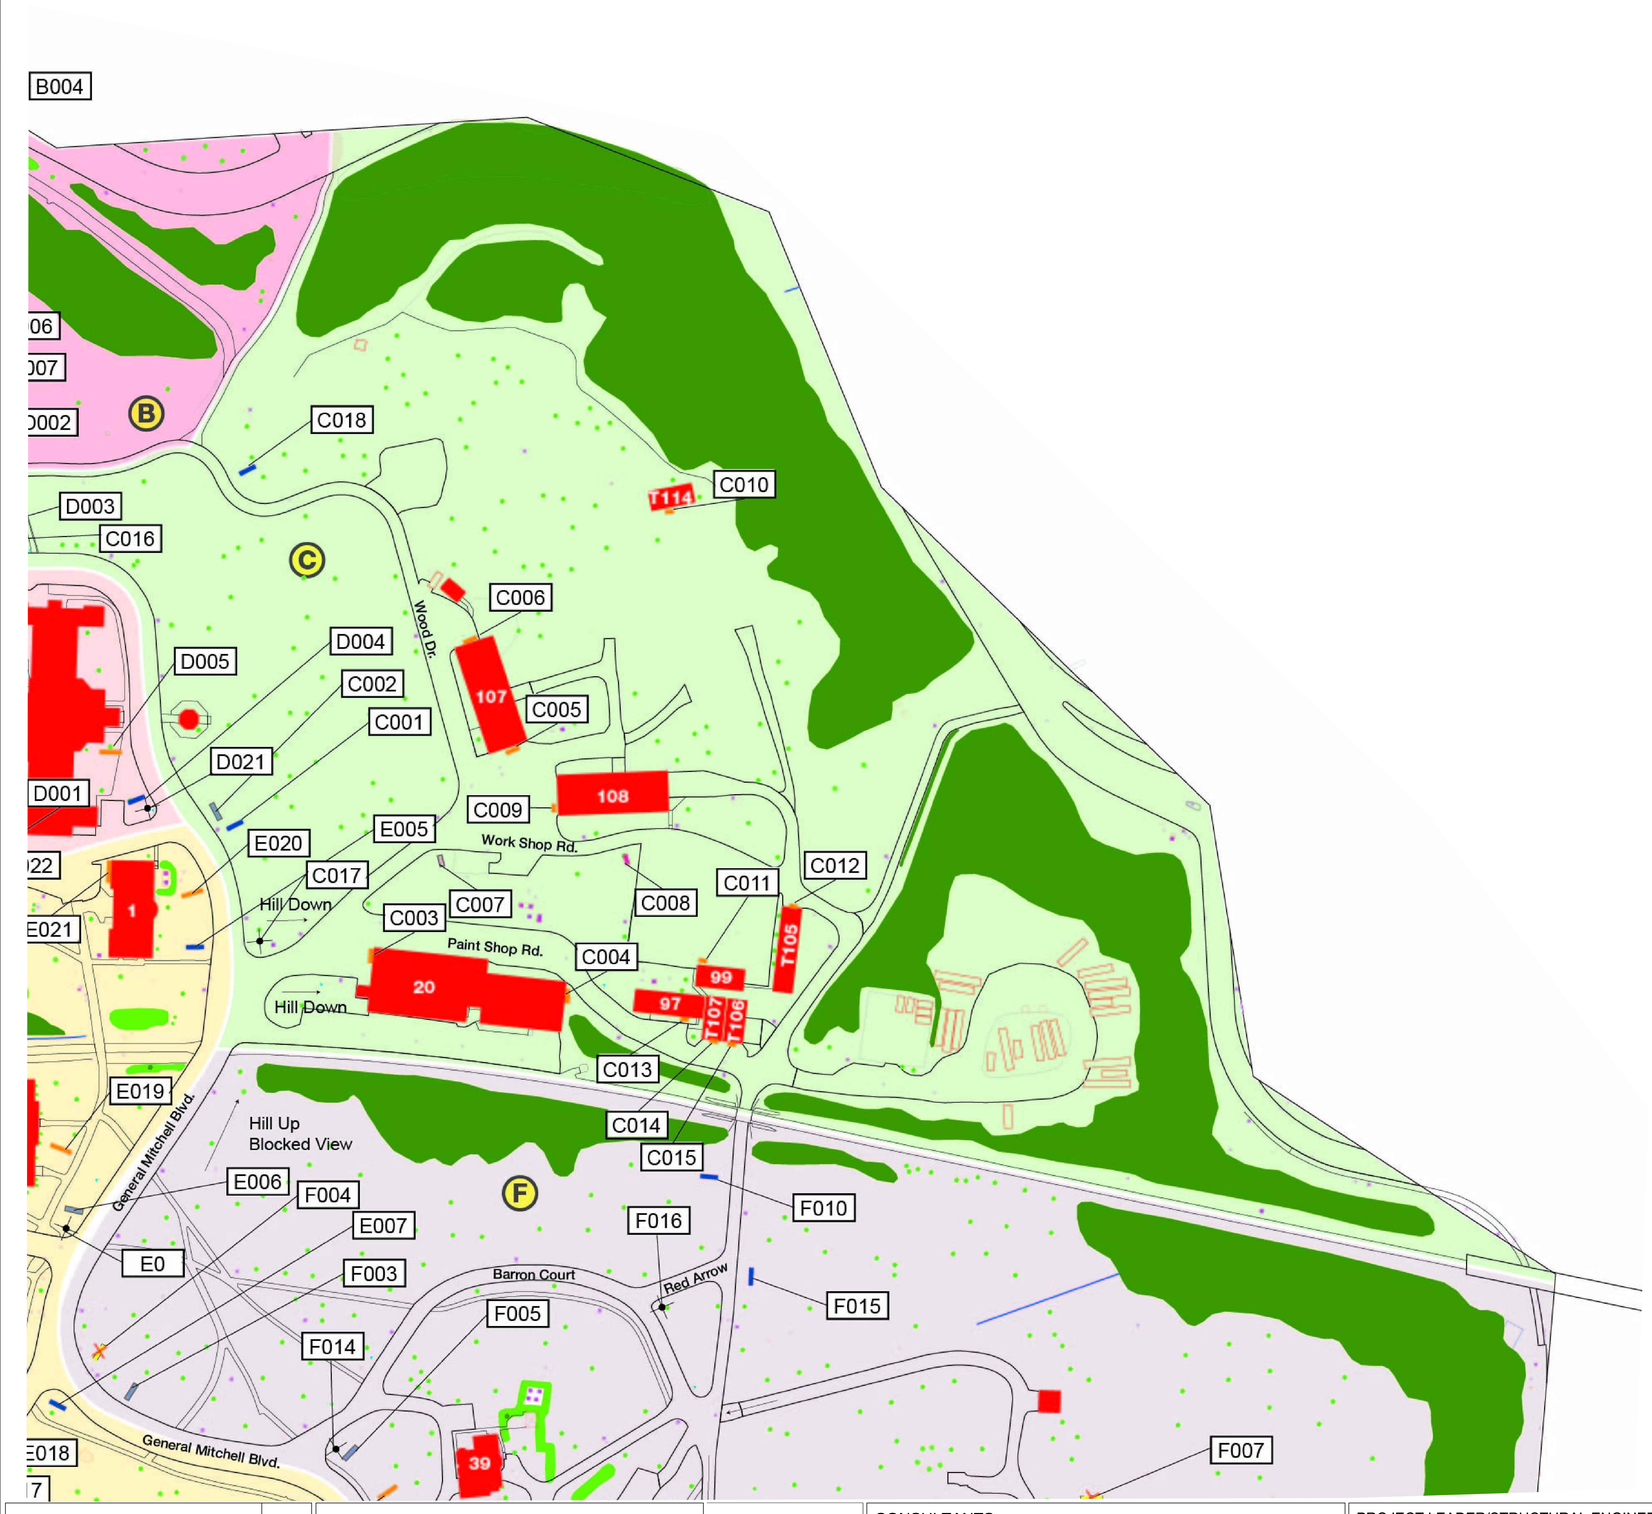

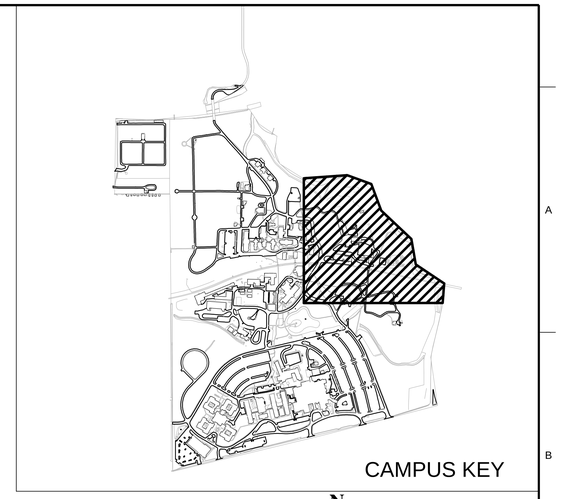

N
W E
S

SCALE IN FEET
35 0 35 70

SIGN CONTRACTOR IS TO VERIFY FINAL LOCATION OF SIGN AND SIGN MESSAGE WITH VA COTR PRIOR TO INSTALLATION. IF THE CONTRACTOR FAILS TO DO THIS AND IT IS DISCOVERED THAT A SIGN IS MIS-LABELED, PLACED IN AN UNDESIRABLE LOCATION, OR ORIENTATED IN AN UNSATISFACTORY DIRECTION, THE CONTRACTOR WILL BE RESPONSIBLE TO REPAIR, REMOVE, AND/OR REINSTALL AT NO COST TO ZABLOCKI VAMC.

Historic

- **A Cemetery North**
- **B North Residential / North Entry**
  - I - Information Island (Future)
- **C Maintenance** (See Alternate Bid Item 2)
- **D Historic Core**
  - Building 11
  - Building 7 - Therapeutic & Supported Employment Services (TSES) / CWT
  - Building 6
  - Building 5 - Human Resources
- **E Administration / Recreation / Mental Health**
  - Building 3 - Wadsworth Library
  - Building 4 - Bowling Alley - Fiscal
  - Building 43
  - Pavillion at Wheeler Lake
- **F South Residential**
  - Buildings 146-149 - Assisted Living / CLC
- **G Utility**
  - Building 102 - SPS
- **H2 Cemetery**
  - Building 1301 - Cemetery Office

New Location
Existing Location
Remove Existing, do not replace.

Barricade in parking lot
Gate in parking lot

DRAWINGS MUST BE PRINTED IN COLOR

FINAL BID DOCUMENTS

Revisions:	Date

Dept. of Veterans Affairs
Medical Center
5000 W. National Avenue
Milwaukee, WI

CONSULTANTS:

Poblocki Sign Company, LLC
922 S 70th Street| West Allis, WI 53214
T: 414-453-4010 | www.Poblocki.com

ARNOLD AND O'SHERIDAN INC
CONSULTING ENGINEERS
MADISON, WISCONSIN
(608) 821-8800
BROOKFIELD, WISCONSIN
(262) 785-4130
WWW.ARNOLDANDOSHERIDAN.COM

PROJECT LEADER/STRUCTURAL ENGINEER:

CHEQUAMEGON BAY ENGINEERING, INC.
© CBE 2003-2012

ASHLAND, WI
211 6TH STREET WEST
ASHLAND, WI. 54806
PHONE: (715) 682-6004
FAX: (715) 682-6025

MILWAUKEE, WI
933 N. MAYFAIR RD.,
SUITE 109
MILWAUKEE, WI. 53226
PHONE: (414) 258-6004
FAX: (414) 258-6154

Drawing Title: Site Signage plan Phase 2 - North East	Project Title: Site Replacement of Exterior Signage	Project Number: 695-09-195	Office of Facilities Management
Approved: Project Director	Location: VA Medical Center,Milwaukee, WI	Building Number: -	
	Date: 24 August 2012 / Checked By: DJC / Drawn By: NLB	Drawing Number: C200.2	Department of Veterans Affairs

VA FORM 08-6231, OCT 1978

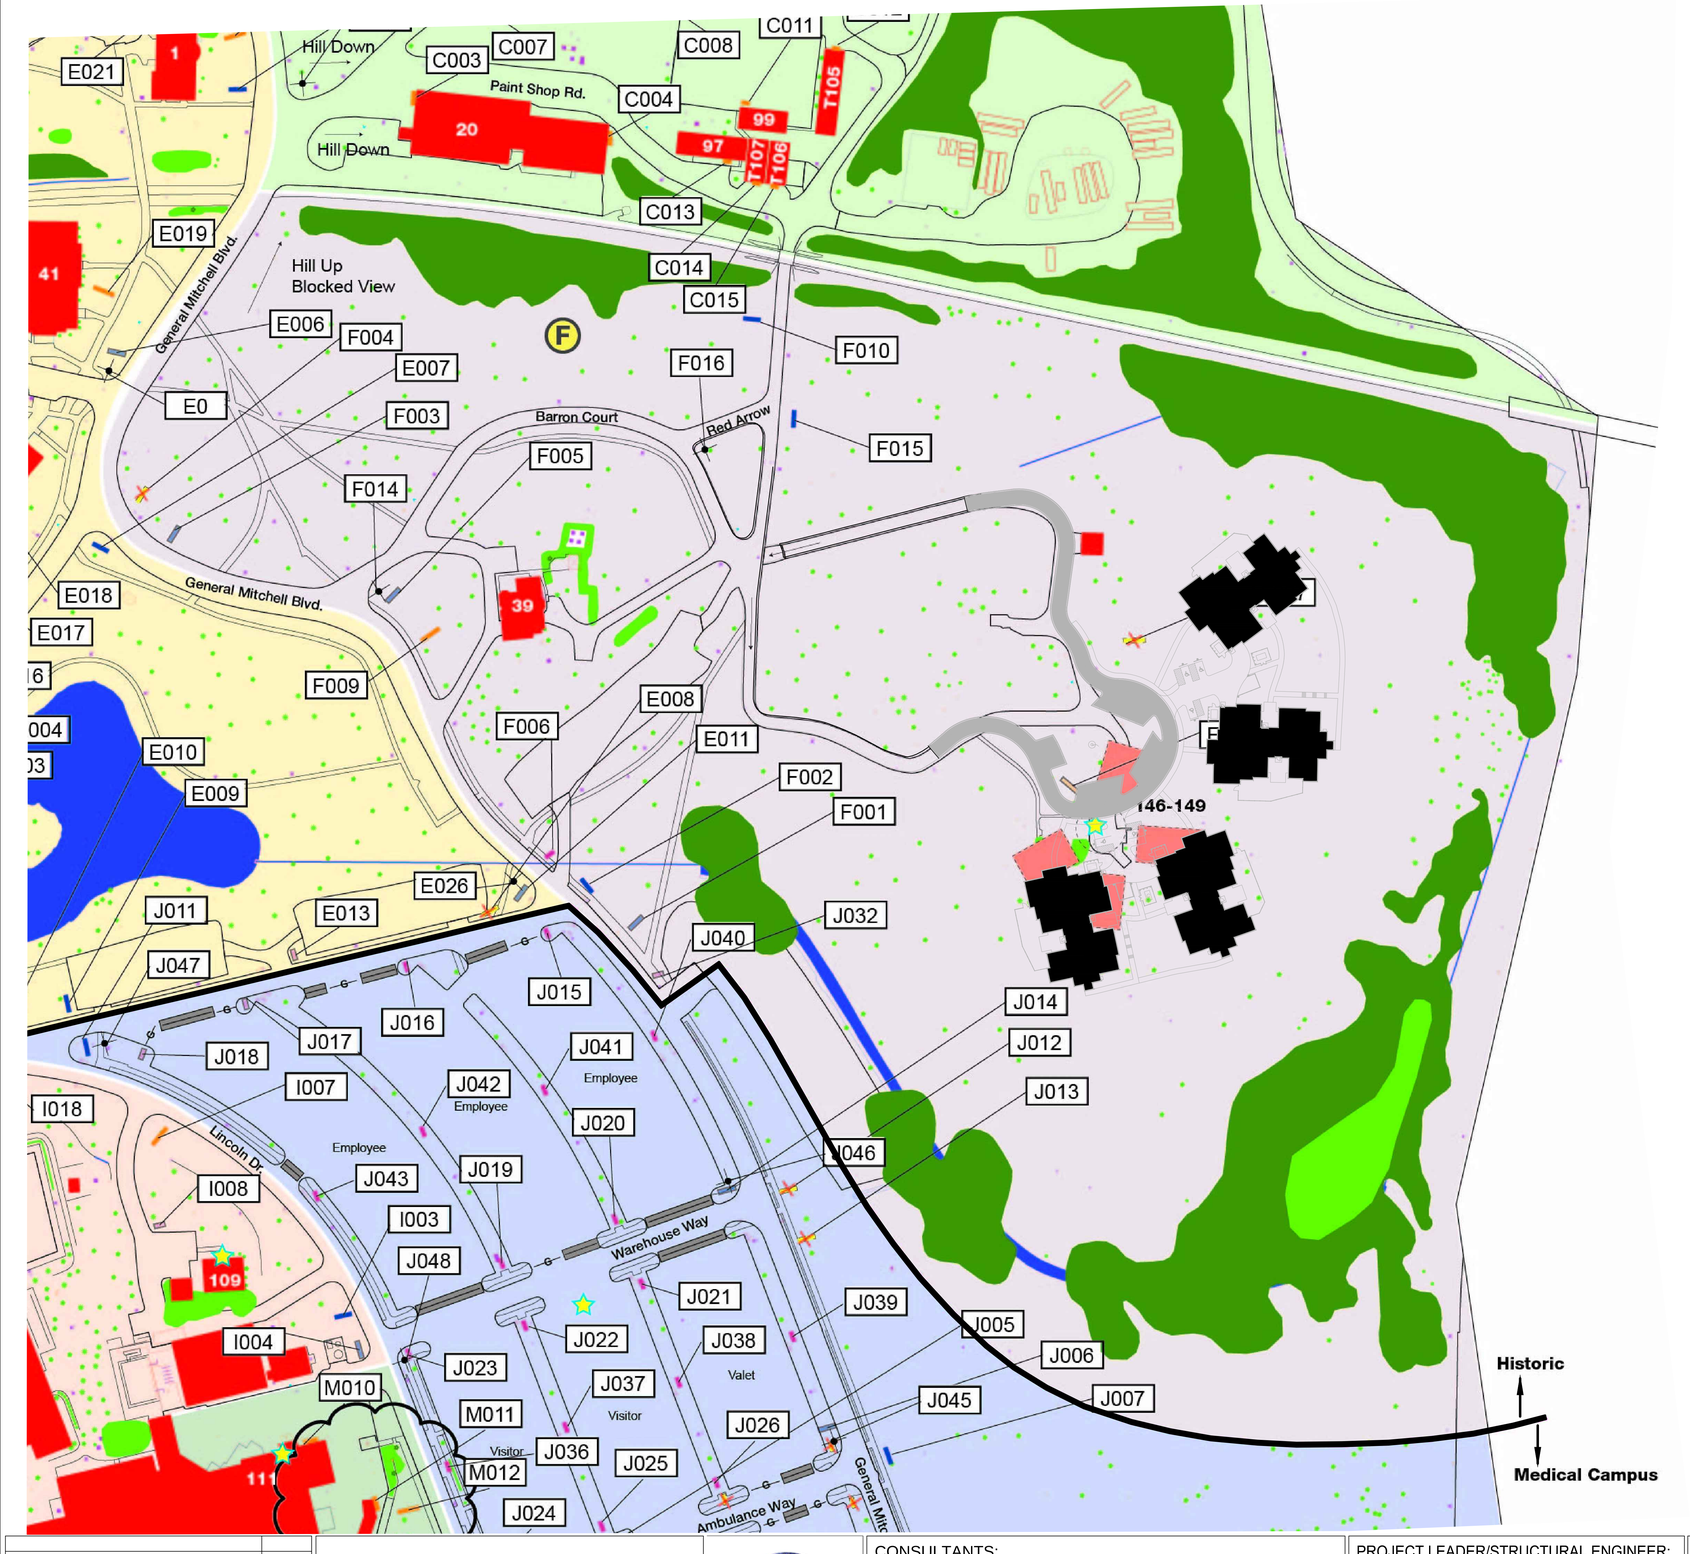

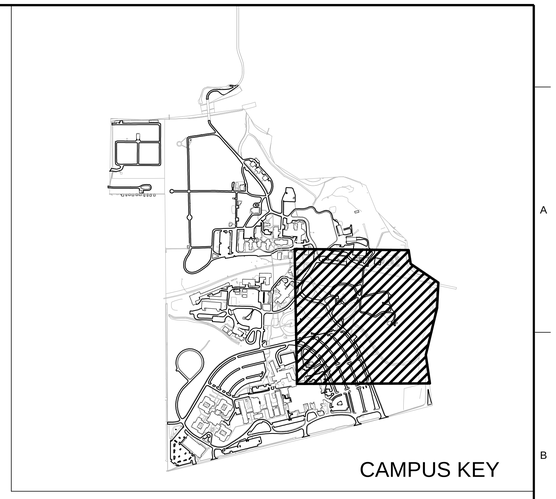

N
W E
S

SCALE IN FEET
35 0 35 70

SIGN CONTRACTOR IS TO VERIFY FINAL LOCATION OF SIGN AND SIGN MESSAGE WITH VA COTR PRIOR TO INSTALLATION. IF THE CONTRACTOR FAILS TO DO THIS AND IT IS DISCOVERED THAT A SIGN IS MIS-LABELED, PLACED IN AN UNDESIRABLE LOCATION, OR ORIENTATED IN AN UNSATISFACTORY DIRECTION, THE CONTRACTOR WILL BE RESPONSIBLE TO REPAIR, REMOVE, AND/OR REINSTALL AT NO COST TO ZABLOCKI VAMC.

Historic

- **A Cemetery North**
- **B North Residential / North Entry**
  - I - Information Island (Future)
- **C Maintenance** (See Alternate Bid Item 2)
- **D Historic Core**
  - Building 11
  - Building 7 - Therapeutic & Supported Employment Services (TSES) / CWT
  - Building 6
  - Building 5 - Human Resources
- **E Administration / Recreation / Mental Health**
  - Building 3 - Wadsworth Library
  - Building 4 - Bowling Alley - Fiscal
  - Building 43
  - Pavillion at Wheeler Lake
- **F South Residential**
  - Buildings 146-149 - Assisted Living / CLC
- **G Utility**
  - Building 102 - SPS
- **H2 Cemetery**
  - Building 1301 - Cemetery Office

New Location
Existing Location
Remove Existing, do not replace.
Barricade in parking lot
Gate in parking lot

DRAWINGS MUST BE PRINTED IN COLOR

FINAL BID DOCUMENTS

Revisions:	Date

Dept. of Veterans Affairs
Medical Center
5000 W. National Avenue
Milwaukee, WI

CONSULTANTS:

Poblocki Sign Company, LLC
922 S 70th Street| West Allis, WI 53214
T: 414-453-4010 | www.Poblocki.com

ARNOLD AND O'SHERIDAN INC
CONSULTING ENGINEERS
MADISON, WISCONSIN (608) 821-8800
BROOKFIELD, WISCONSIN (262) 785-6130
WWW.ARNOLDANDOSHERIDAN.COM

PROJECT LEADER/STRUCTURAL ENGINEER:

CHEQUAMEGON BAY ENGINEERING, INC.
© CBE 2002-2012
ASHLAND, WI
211 6TH STREET WEST
ASHLAND, WI. 54806
PHONE: (715) 682-6004
FAX: (715) 682-6025
MILWAUKEE, WI
933 N. MAYFAIR RD.,
SUITE 109
MILWAUKEE, WI. 53226
PHONE: (414) 258-6004
FAX: (414) 258-6154

Drawing Title: Site Signage plan Phase 2 - South East	Project Title: Site Replacement of Exterior Signage	Project Number: 695-09-195	Office of Facilities Management
Approved: Project Director	Location: VA Medical Center,Milwaukee, WI	Building Number: -	
	Date: 24 August 2012 / Checked By: DJC	Drawing Number: C200.3	Department of Veterans Affairs

VA FORM 08-6231, OCT 1978

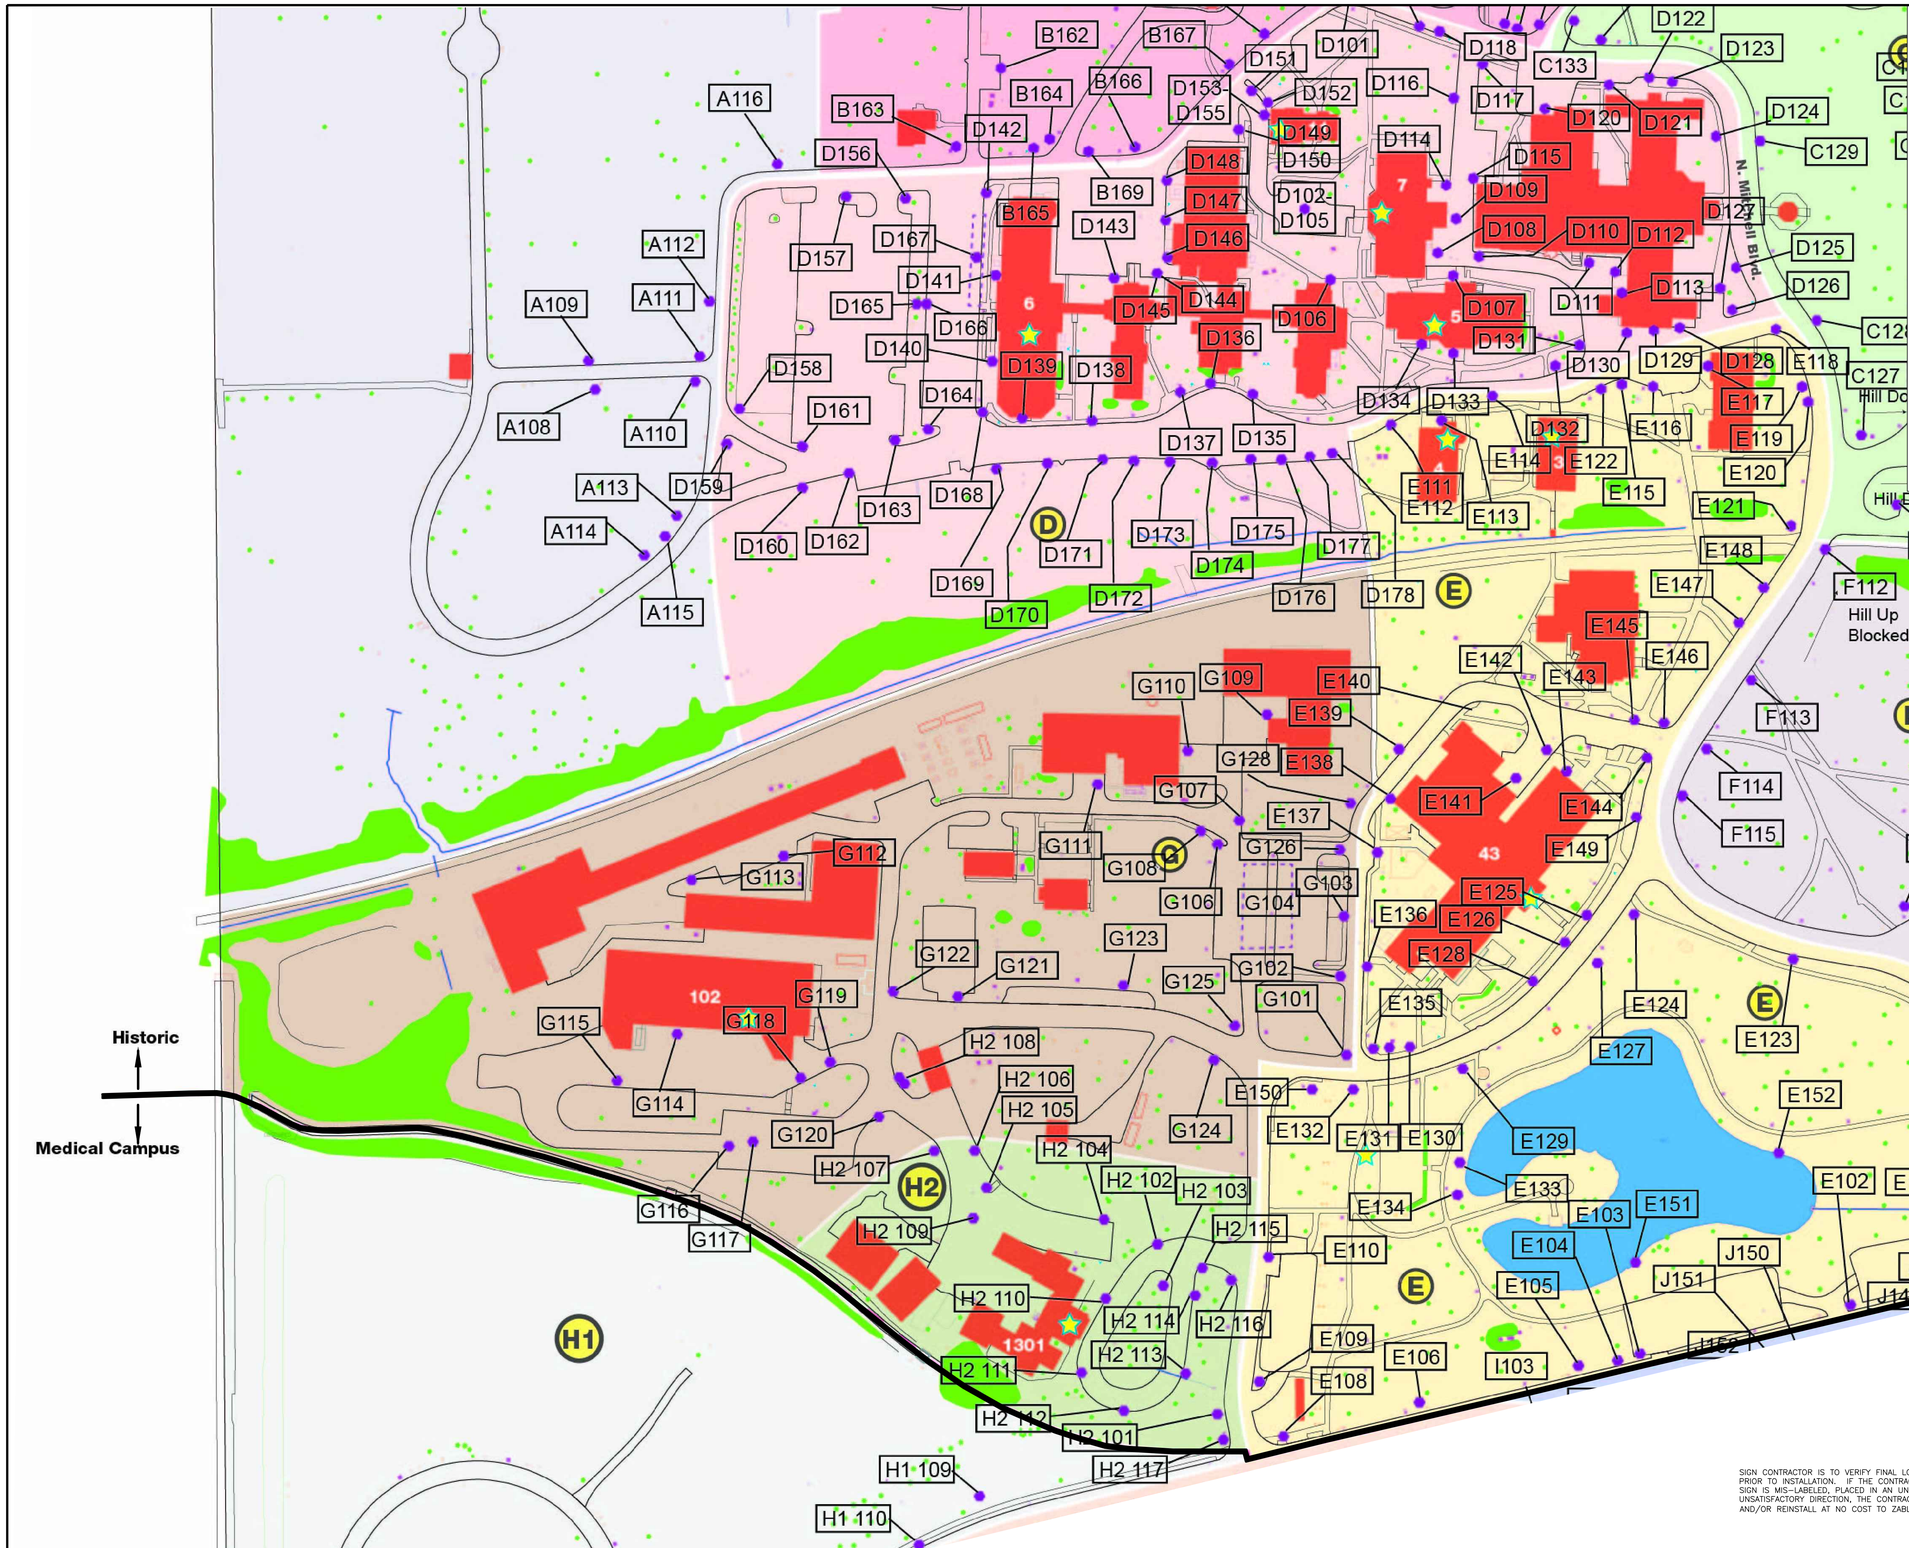

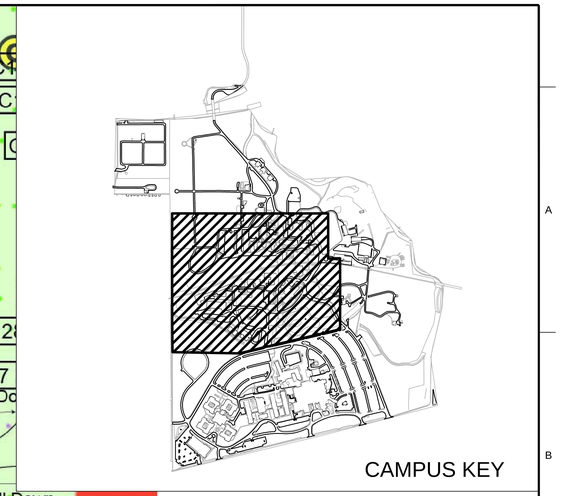

N
W E
S

SCALE IN FEET
35 0 35 70

Historic

- (A) Cemetery North
- (B) North Residential / North Entry
  - I - Information Island (Future)
- (C) Maintenance (See Alternate Bid Item 2)
- (D) Historic Core
  - Building 11 - Transitional Housing
  - Building 7 - CWT
  - Building 6
  - Building 5 - Human Resources
- (E) Administration / Recreation / Mental Health
  - Building 3 - Wadsworth Library
  - Building 4 - Bowling Alley - Fiscal
  - Building 43 - Dormitory, Mental Health (Verify wording)
  - Pavillion at Wheeler Lake
- (F) South Residential
  - Buildings 146-149 - Assisted Living / CLC
- (G) Utility
  - Building 102 - SPS
- (H2) Cemetery
  - Building 1301 - Cemetery Office

SIGN CONTRACTOR IS TO VERIFY FINAL LOCATION OF SIGN AND SIGN MESSAGE WITH VA COTR PRIOR TO INSTALLATION. IF THE CONTRACTOR FAILS TO DO THIS AND IT IS DISCOVERED THAT A SIGN IS MIS-LABELED, PLACED IN AN UNDESIRABLE LOCATION, OR ORIENTATED IN AN UNSATISFACTORY DIRECTION, THE CONTRACTOR WILL BE RESPONSIBLE TO REPAIR, REMOVE, AND/OR REINSTALL AT NO COST TO ZABLOCKI VAMC.

DRAWINGS MUST BE PRINTED IN COLOR

FINAL BID DOCUMENTS

Revisions:	Date

Dept. of Veterans Affairs
Medical Center
5000 W. National Avenue
Milwaukee, WI

CONSULTANTS:

Poblocki Sign Company, LLC
922 S 70th Street | West Allis, WI 53214
T: 414-453-4010 | www.Poblocki.com

ARNOLD AND O'SHERIDAN INC
CONSULTING ENGINEERS
MADISON, WISCONSIN
(608) 821-8800
BROOKFIELD, WISCONSIN
(262) 785-6130
WWW.ARNOLDANDOSHERIDAN.COM

PROJECT LEADER/STRUCTURAL ENGINEER:

CHEQUAMEGON BAY ENGINEERING, INC.
© CBE 2002-2012

ASHLAND, WI
211 6TH STREET WEST
ASHLAND, WI, 54806
PHONE: (715) 682-6004
FAX: (715) 682-6025

MILWAUKEE, WI
933 N. MAYFAIR RD.,
SUITE 109
MILWAUKEE, WI, 53226
PHONE: (414) 258-6004
FAX: (414) 258-6154

Drawing Title: Site Signage plan Phase 2 Regulatory South West	Project Title: Site Replacement of Exterior Signage	Project Number: 695-09-195	Office of Facilities Management
Approved: Project Director	Location: VA Medical Center,Milwaukee, WI	Building Number: -	
	Date: 24 August 2012 / Checked By: DJC	Drawing Number: C200.4	Department of Veterans Affairs

VA FORM 08-6231, OCT 1978

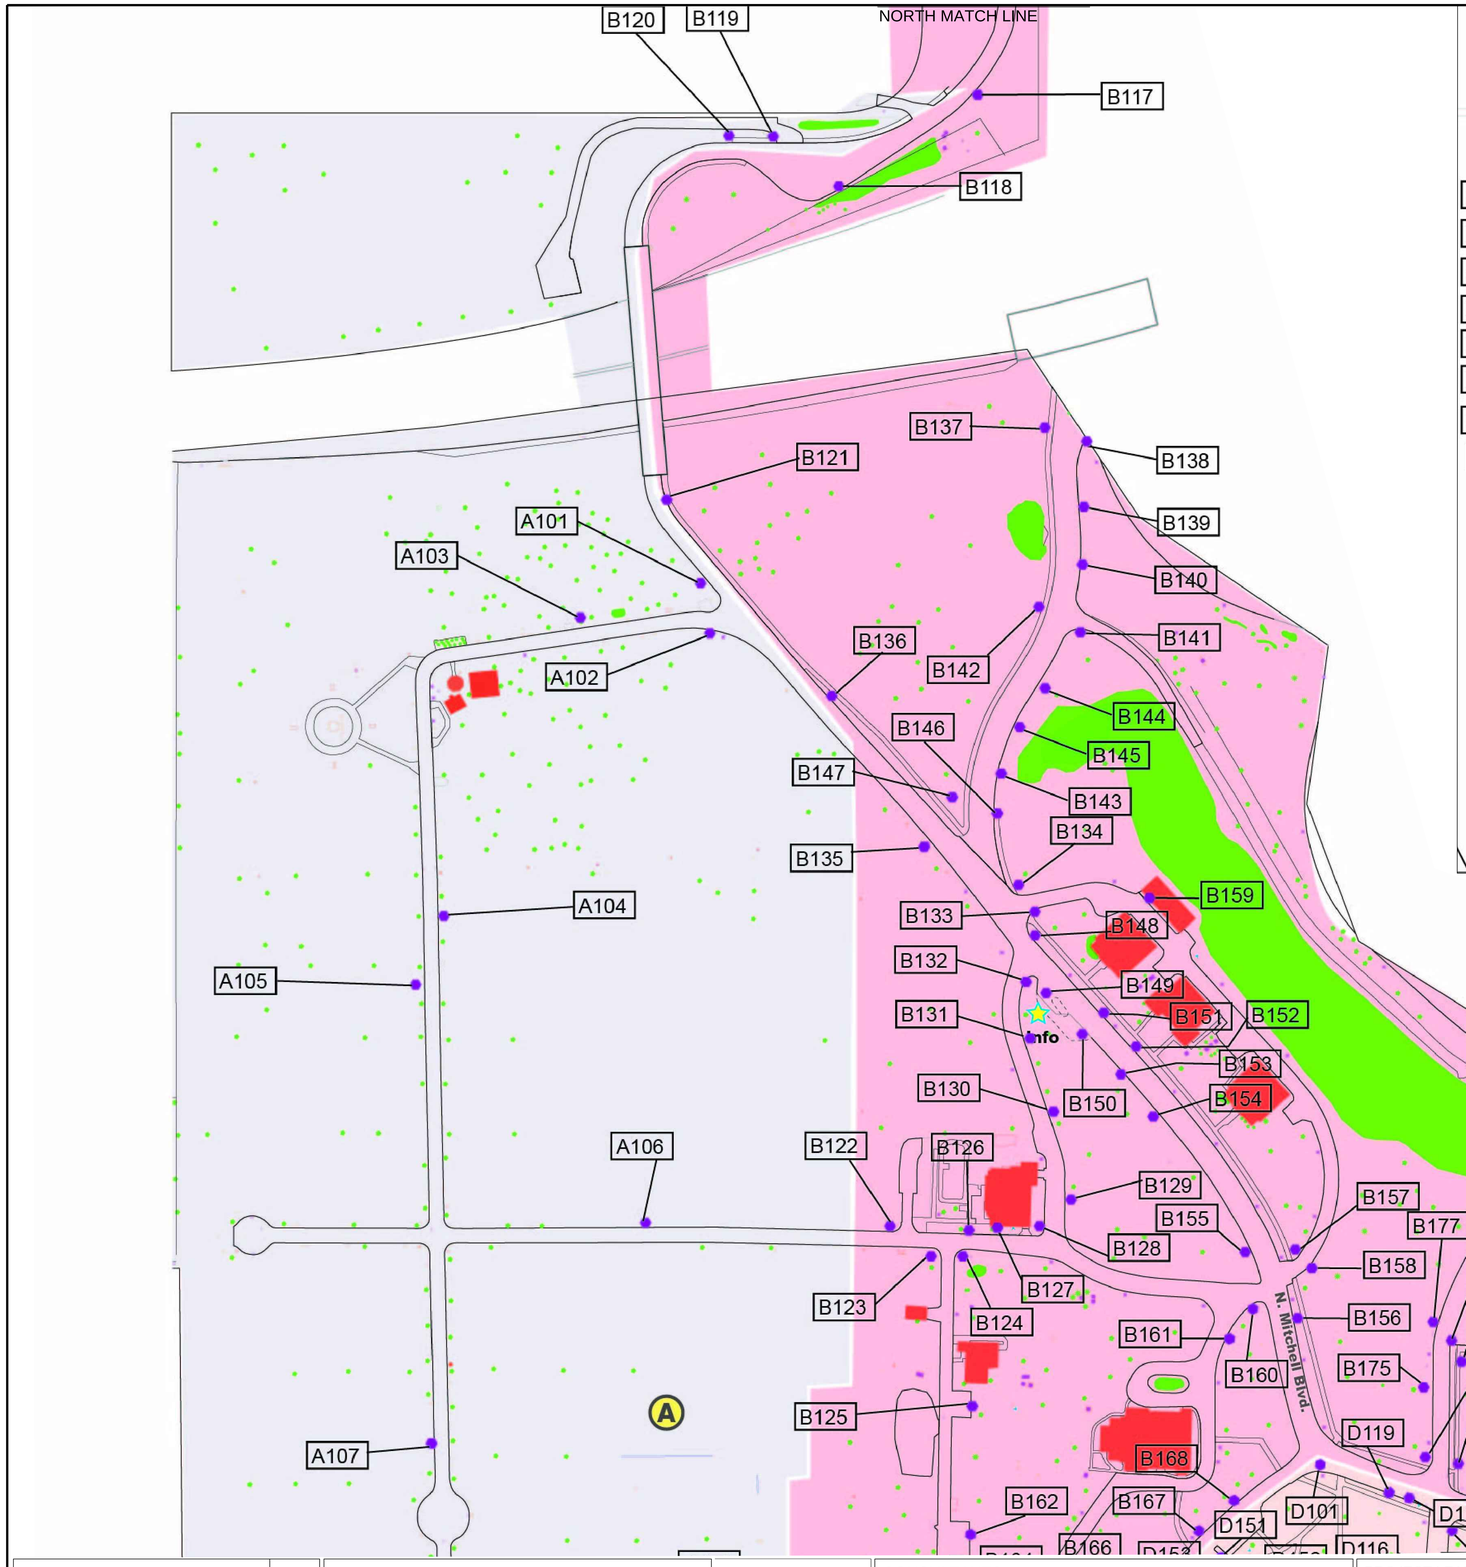

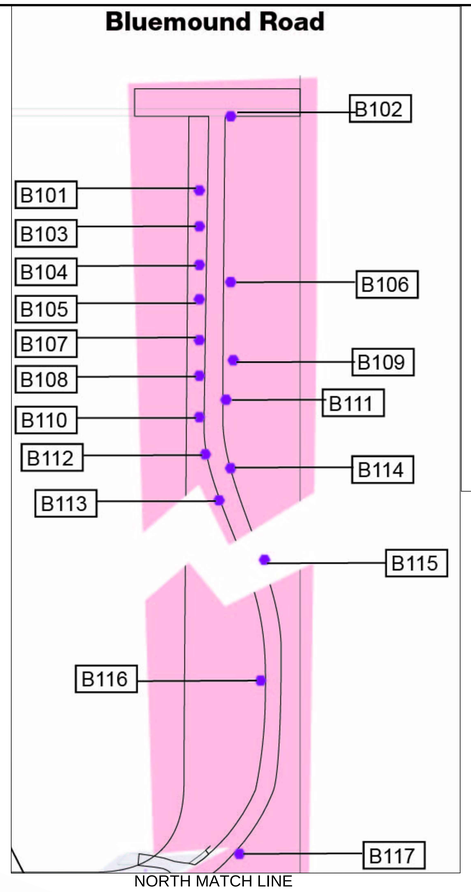

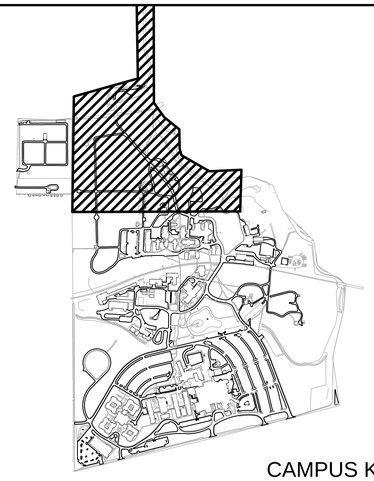

CAMPUS KEY

N
W E
S

SCALE IN FEET
35 0 35 70

Historic

- (A) Cemetery North
- (B) North Residential / North Entry
  - I - Information Island (Future)
- (C) Maintenance (See Alternate Bid Item 2)
- (D) Historic Core
  - Building 11 - Transitional Housing
  - Building 7 - CWT
  - Building 6
  - Building 5 - Human Resources
- (E) Administration / Recreation / Mental Health
  - Building 3 - Wadsworth Library
  - Building 4 - Bowling Alley - Fiscal
  - Building 43 - Dormitory, Mental Health (Verify wording)
  - Pavillion at Wheeler Lake
- (F) South Residential
  - Buildings 146-149 - Assisted Living / CLC
- (G) Utility
  - Building 102 - SPS
- (H2) Cemetery
  - Building 1301 - Cemetery Office

SIGN CONTRACTOR IS TO VERIFY FINAL LOCATION OF SIGN AND SIGN MESSAGE WITH VA COTR PRIOR TO INSTALLATION. IF THE CONTRACTOR FAILS TO DO THIS AND IT IS DISCOVERED THAT A SIGN IS MIS-LABELED, PLACED IN AN UNDESIRABLE LOCATION, OR ORIENTATED IN AN UNSATISFACTORY DIRECTION, THE CONTRACTOR WILL BE RESPONSIBLE TO REPAIR, REMOVE, AND/OR REINSTALL AT NO COST TO ZABLOCKI VAMC.

DRAWINGS MUST BE PRINTED IN COLOR

FINAL BID DOCUMENTS

Revisions:	Date

Dept. of Veterans Affairs
Medical Center
5000 W. National Avenue
Milwaukee, WI

CONSULTANTS:

Poblocki Sign Company, LLC
922 S 70th Street | West Allis, WI 53214
T: 414-453-4010 | www.Poblocki.com

ARNOLD AND O'SHERIDAN INC
CONSULTING ENGINEERS
MADISON, WISCONSIN (608) 821-8900
BROOKFIELD, WISCONSIN (262) 785-4130
WWW.ARNOLDANDOSHERIDAN.COM

PROJECT LEADER/STRUCTURAL ENGINEER:

CHEQUAMEGON BAY ENGINEERING, INC.
© CBE 2003-2012
ASHLAND, WI
211 6TH STREET WEST
ASHLAND, WI. 54806
PHONE: (715) 682-6004
FAX: (715) 682-6025
MILWAUKEE, WI
933 N. MAYFAIR RD.,
SUITE 109
MILWAUKEE, WI. 53226
PHONE: (414) 258-6004
FAX: (414) 258-6154

Drawing Title	Project Title	Project Number
Site Signage plan Phase 2 - Regulatory North West	Site Replacement of Exterior Signage	695-09-195
Approved: Project Director	Location: VA Medical Center,Milwaukee, WI	Building Number: -
	Date: 24 August 2012 / Checked By: DJC / Drawn By: NLB	Drawing Number: C200.5

Office of Facilities Management

Department of Veterans Affairs

VA FORM 08-6231, OCT 1978

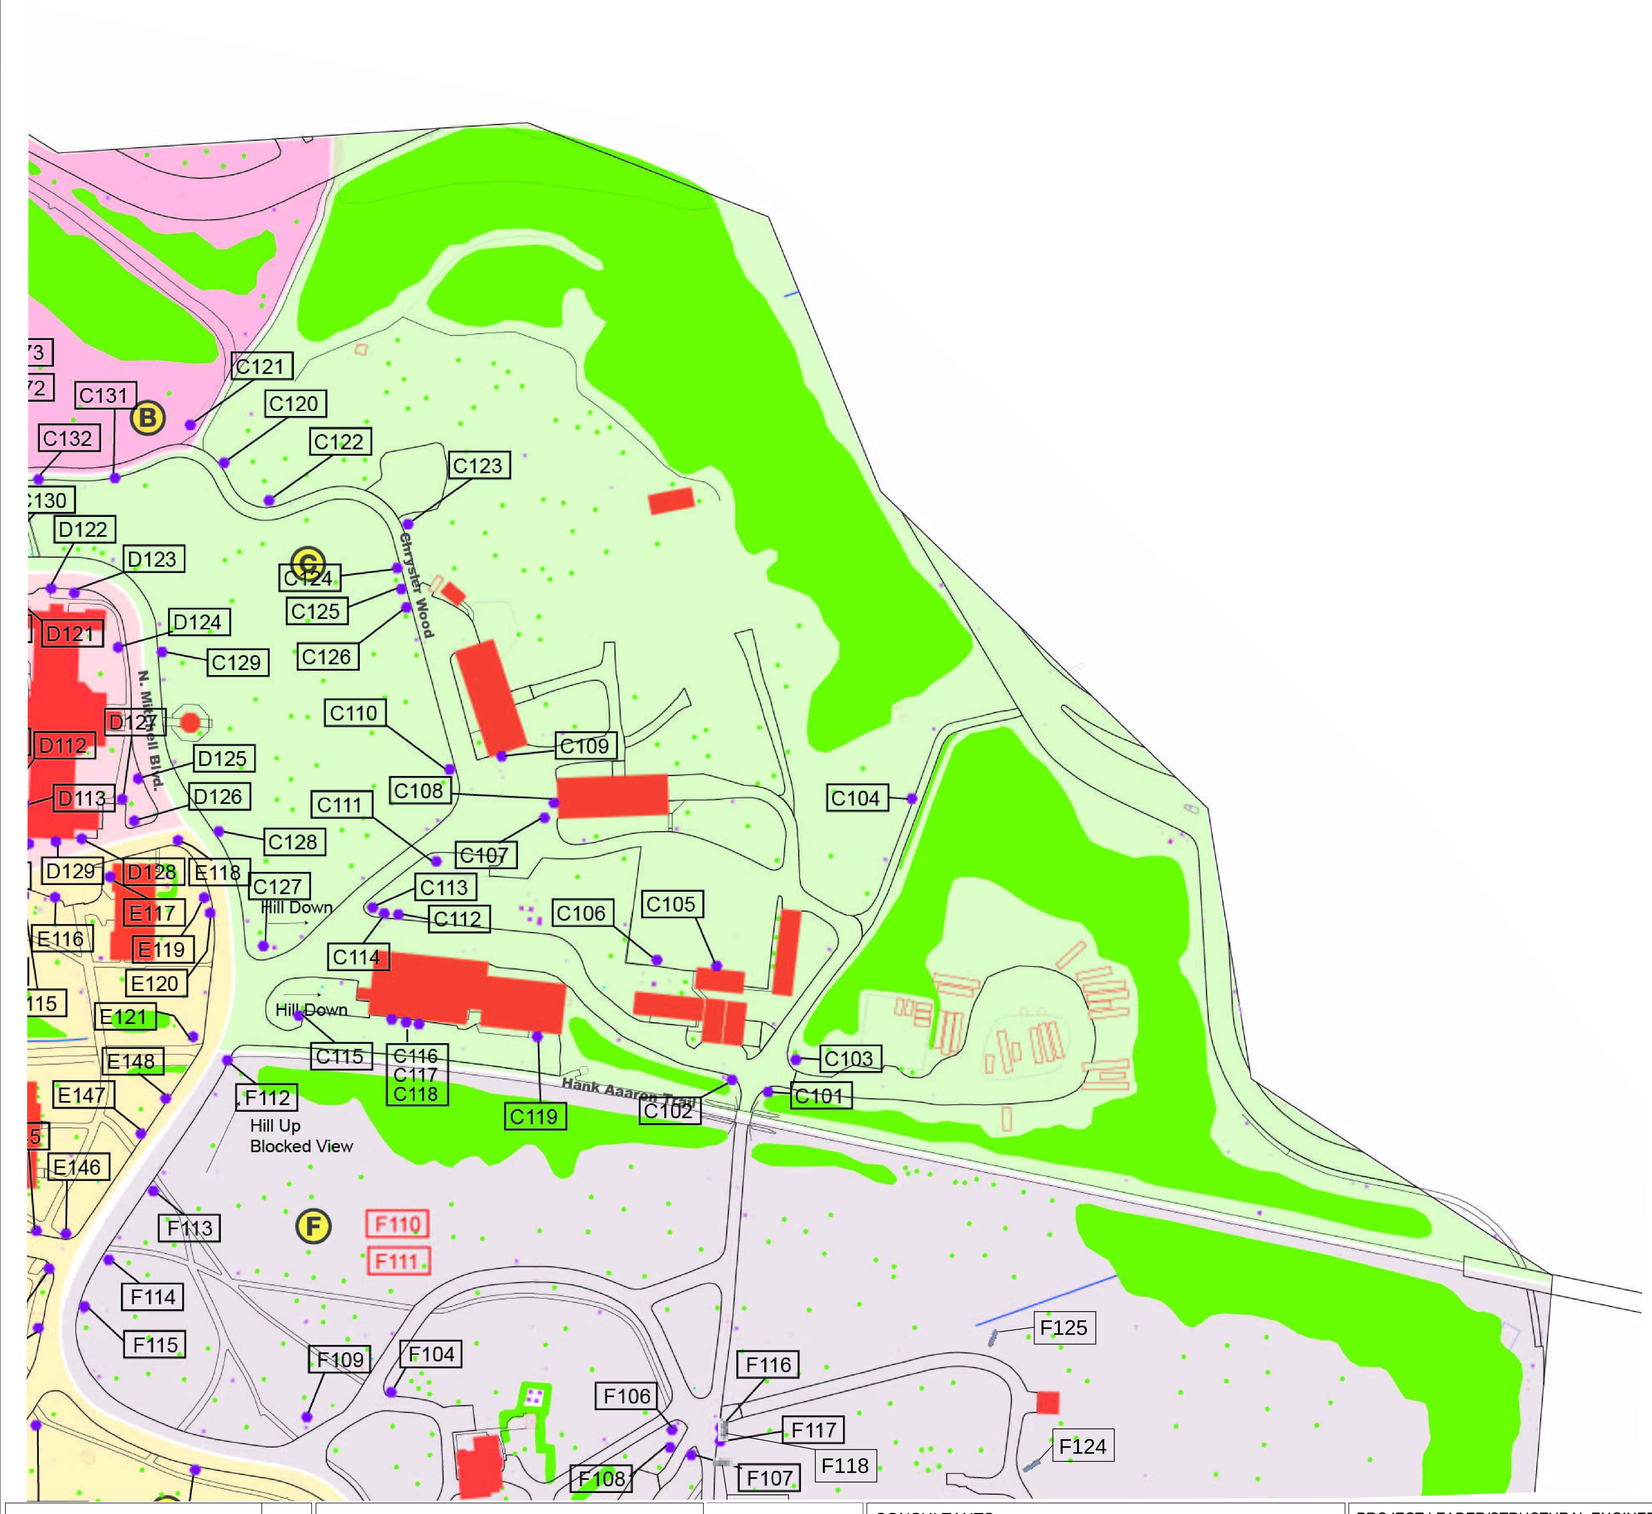

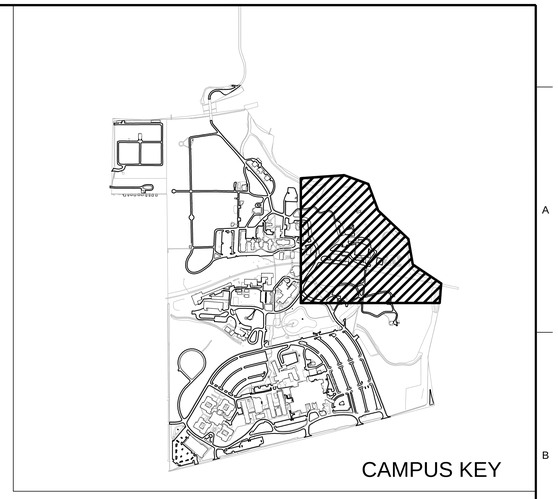

N
W E
S

SCALE IN FEET
35 0 35 70

Historic

- (A) Cemetery North
- (B) North Residential / North Entry
  - ☆ I - Information Island (Future)
- (C) Maintenance (See Alternate Bid Item 2)
- (D) Historic Core
  - ☆ Building 11 - Transitional Housing
  - ☆ Building 7 - CWT
  - ☆ Building 6
  - ☆ Building 5 - Human Resources
- (E) Administration / Recreation / Mental Health
  - ☆ Building 3 - Wadsworth Library
  - ☆ Building 4 - Bowling Alley - Fiscal
  - ☆ Building 43 - Dormitory, Mental Health (Verify wording)
  - ☆ Pavillion at Wheeler Lake
- (F) South Residential
  - ☆ Buildings 146-149 - Assisted Living / CLC
- (G) Utility
  - ☆ Building 102 - SPS
- (H2) Cemetery
  - ☆ Building 1301 - Cemetery Office

SIGN CONTRACTOR IS TO VERIFY FINAL LOCATION OF SIGN AND SIGN MESSAGE WITH VA COTR PRIOR TO INSTALLATION. IF THE CONTRACTOR FAILS TO DO THIS AND IT IS DISCOVERED THAT A SIGN IS MIS-LABELED, PLACED IN AN UNDESIRABLE LOCATION, OR ORIENTATED IN AN UNSATISFACTORY DIRECTION, THE CONTRACTOR WILL BE RESPONSIBLE TO REPAIR, REMOVE, AND/OR REINSTALL AT NO COST TO ZABLOCKI VAMC.

DRAWINGS MUST BE PRINTED IN COLOR

FINAL BID DOCUMENTS

Revisions:	Date

Dept. of Veterans Affairs
Medical Center
5000 W. National Avenue
Milwaukee, WI

CONSULTANTS:

Poblocki Sign Company, LLC
922 S 70th Street| West Allis, WI 53214
T: 414-453-4010 | www.Poblocki.com

ARNOLD AND O'SHERIDAN INC
CONSULTING ENGINEERS
MADISON, WISCONSIN
(608) 821-8800
BROOKFIELD, WISCONSIN
(262) 785-4130
WWW.ARNOLDANDOSHERIDAN.COM

PROJECT LEADER/STRUCTURAL ENGINEER:

CHEQUAMEGON BAY ENGINEERING, INC.
© CBE 2003-2012

ASHLAND, WI
211 6TH STREET WEST
ASHLAND, WI. 54806
PHONE: (715) 682-6004
FAX: (715) 682-6025

MILWAUKEE, WI
933 N. MAYFAIR RD.,
SUITE 109
MILWAUKEE, WI. 53226
PHONE: (414) 258-6004
FAX: (414) 258-6154

Drawing Title: Site Signage plan Phase 2 - Regulatory North East	Project Title: Site Replacement of Exterior Signage	Project Number: 695-09-195	Office of Facilities Management
Approved: Project Director	Location: VA Medical Center,Milwaukee, WI	Building Number: -	
	Date: 24 August 2012 / Checked By: DJC / Drawn By: NLB	Drawing Number: C200.6	Department of Veterans Affairs

VA FORM 08-6231, OCT 1978

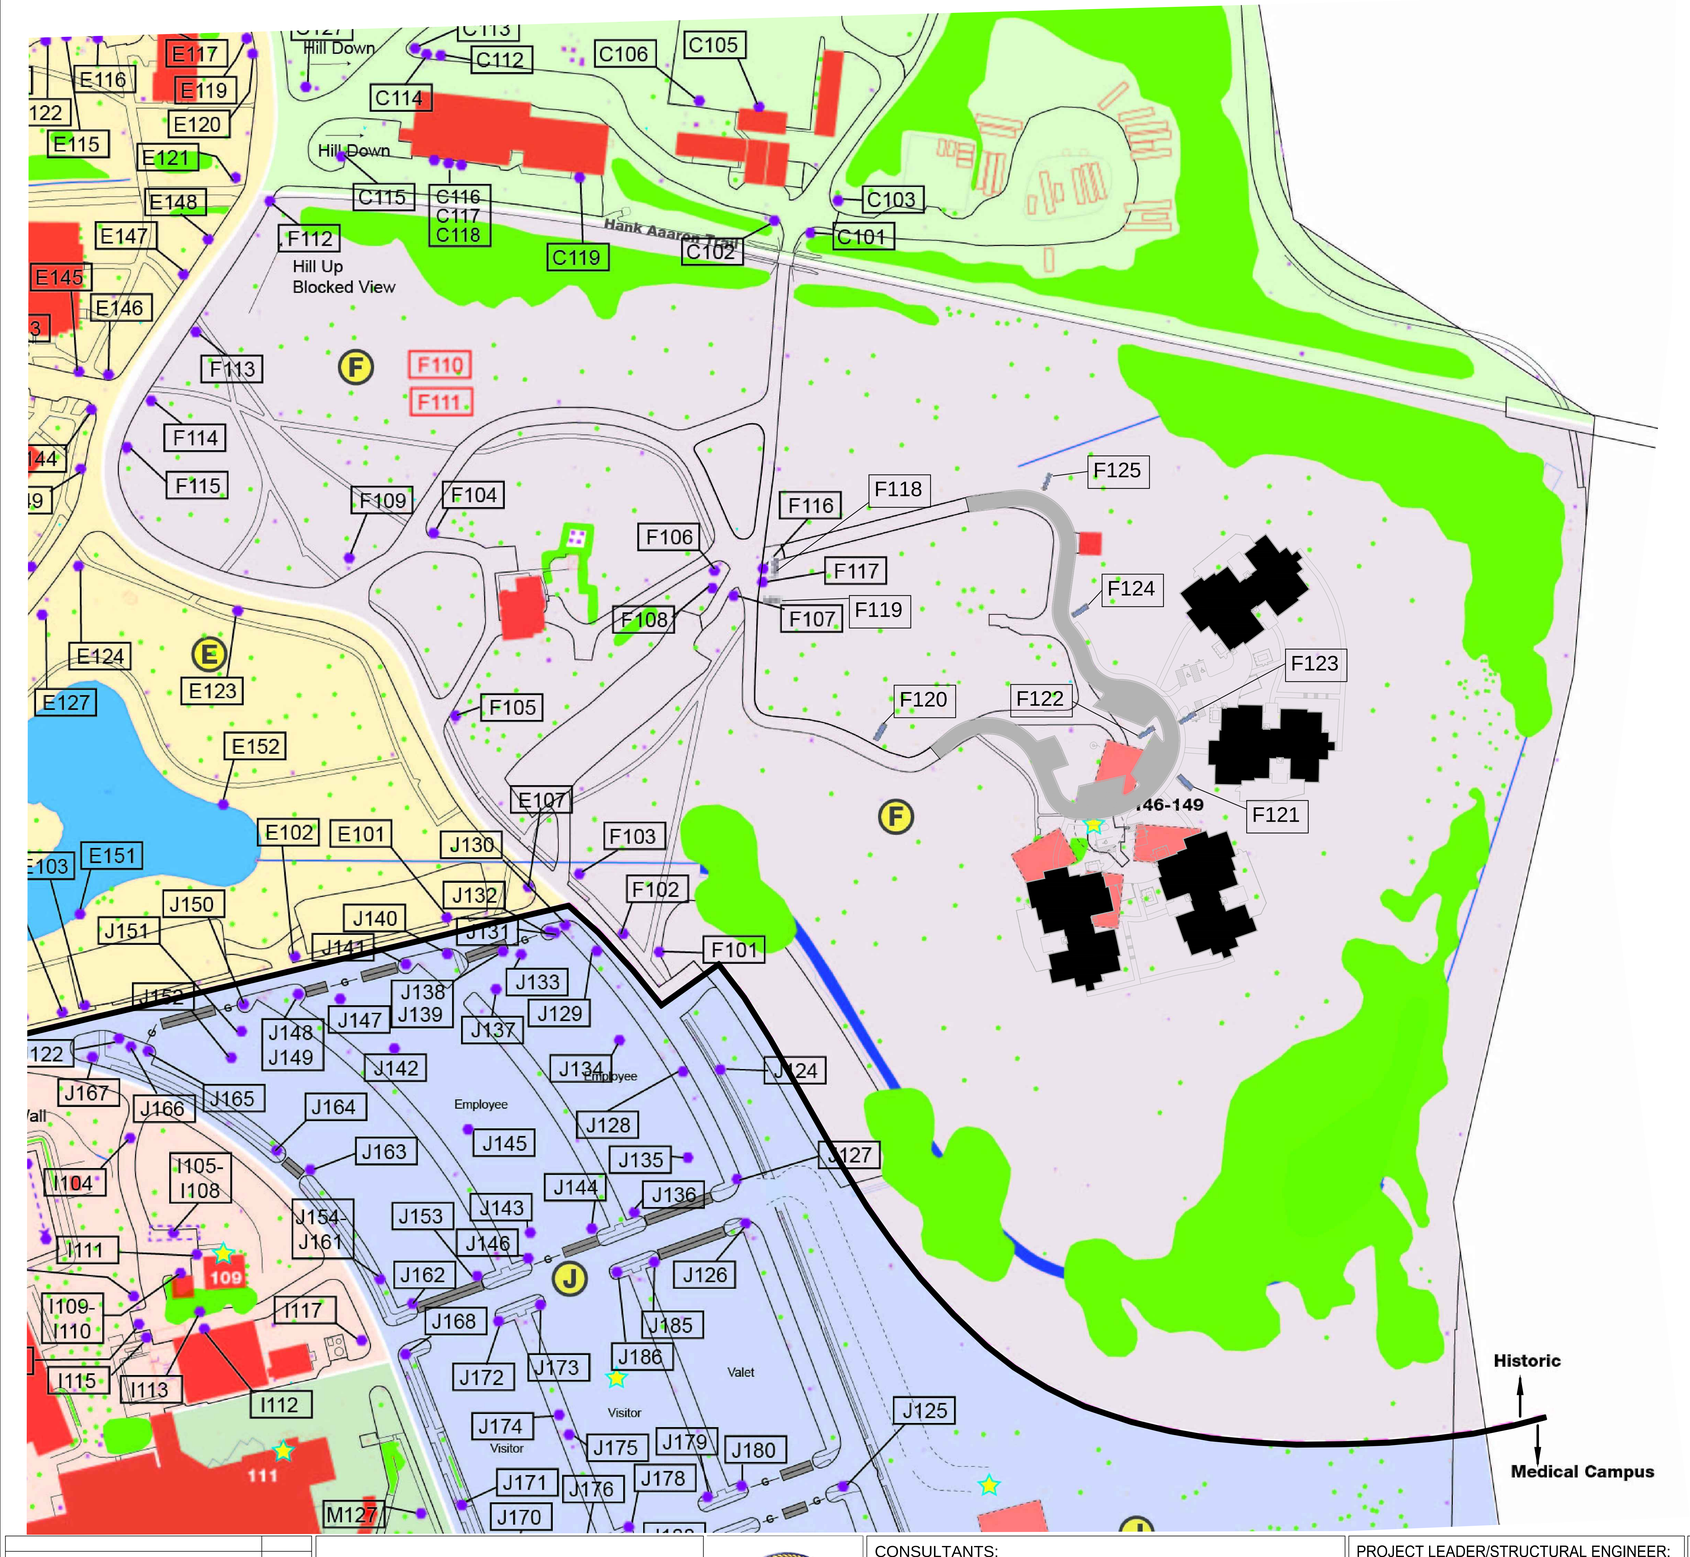

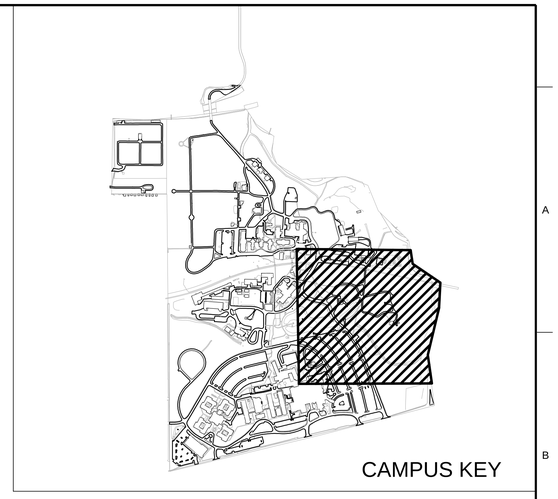

N
W E
S

SCALE IN FEET
35 0 35 70

Historic

- (A) Cemetery North
- (B) North Residential / North Entry
  - ☆ I - Information Island (Future)
- (C) Maintenance (See Alternate Bid Item 2)
- (D) Historic Core
  - ☆ Building 11 - Transitional Housing
  - ☆ Building 7 - CWT
  - ☆ Building 6
  - ☆ Building 5 - Human Resources
- (E) Administration / Recreation / Mental Health
  - ☆ Building 3 - Wadsworth Library
  - ☆ Building 4 - Bowling Alley - Fiscal
  - ☆ Building 43 - Dormitory, Mental Health (Verify wording)
  - ☆ Pavillion at Wheeler Lake
- (F) South Residential
  - ☆ Buildings 146-149 - Assisted Living / CLC
- (G) Utility
  - ☆ Building 102 - SPS
- (H2) Cemetery
  - ☆ Building 1301 - Cemetery Office

SIGN CONTRACTOR IS TO VERIFY FINAL LOCATION OF SIGN AND SIGN MESSAGE WITH VA COTR PRIOR TO INSTALLATION. IF THE CONTRACTOR FAILS TO DO THIS AND IT IS DISCOVERED THAT A SIGN IS MIS-LABELED, PLACED IN AN UNDESIRABLE LOCATION, OR ORIENTATED IN AN UNSATISFACTORY DIRECTION, THE CONTRACTOR WILL BE RESPONSIBLE TO REPAIR, REMOVE, AND/OR REINSTALL AT NO COST TO ZABLOCKI VAMC.

DRAWINGS MUST BE PRINTED IN COLOR

FINAL BID DOCUMENTS

Revisions:	Date

Dept. of Veterans Affairs
Medical Center
5000 W. National Avenue
Milwaukee, WI

CONSULTANTS:

Poblocki Sign Company, LLC
922 S 70th Street | West Allis, WI 53214
T: 414-453-4010 | www.Poblocki.com

ARNOLD AND O'SHERIDAN INC
CONSULTING ENGINEERS
MADISON, WISCONSIN (608) 821-8500
BROOKFIELD, WISCONSIN (262) 785-6130
WWW.ARNOLDANDOSHERIDAN.COM

PROJECT LEADER/STRUCTURAL ENGINEER:

CHEQUAMEGON BAY ENGINEERING, INC.
© CBE 2002-2012
ASHLAND, WI
211 6TH STREET WEST
ASHLAND, WI. 54806
PHONE: (715) 682-6004
FAX: (715) 682-6025
MILWAUKEE, WI
933 N. MAYFAIR RD.,
SUITE 109
MILWAUKEE, WI. 53226
PHONE: (414) 258-6004
FAX: (414) 258-6154

Drawing Title: Site Signage plan Phase 2 - Regulatory South East	Project Title: Site Replacement of Exterior Signage	Project Number: 695-09-195	Office of Facilities Management
Approved: Project Director	Location: VA Medical Center,Milwaukee, WI	Building Number: -	
	Date: 24 August 2012 / Checked By: DJC / Drawn By: NLB	Drawing Number: C200.7	Department of Veterans Affairs

VA FORM 08-6231, OCT 1978

EI-16.02 - Qty. = 2

Side View

SCALE IN FEET

Exterior Illuminated - D/F
Horizontal Monument with Electronic Message Center

All copy is routed backed with white acrylic.
Cabinet is aluminum, painted PMS 280C Blue
Accent & reveals are aluminum, painted Silver Brushed Alum.
Base is masonry to complement building.

Electronic Message Center is Daktronics Model #
Amber LED

See sheet S200 for foundation details

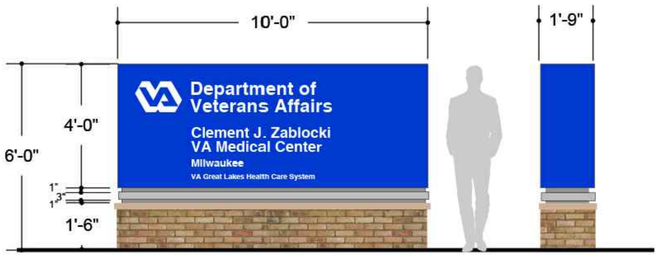

EI-01.02 - Qty. = 5

Side View

SCALE IN FEET

Exterior Illuminated - S/F or D/F
Standard Horizontal Monument

All copy is routed backed with white acrylic.
Cabinet is aluminum, painted PMS 280C Blue
Accent & reveals are aluminum, painted Silver Brushed Alum.
Base is masonry to complement building.

See sheet S200 for foundation details

Main Identification Sign
Scale: 1/2" = 1'-0"

SIGN CONTRACTOR IS TO VERIFY FINAL LOCATION OF SIGN AND SIGN MESSAGE WITH VA COTR PRIOR TO INSTALLATION. IF THE CONTRACTOR FAILS TO DO THIS AND IT IS DISCOVERED THAT A SIGN IS MIS-LABELED, PLACED IN AN UNDESIRABLE LOCATION, OR ORIENTATED IN AN UNSATISFACTORY DIRECTION, THE CONTRACTOR WILL BE RESPONSIBLE TO REPAIR, REMOVE, AND/OR REINSTALL AT NO COST TO ZABLOCKI VAMC.

DRAWINGS MUST BE PRINTED IN COLOR

FINAL BID DOCUMENTS

Revisions:	Date

Dept. of Veterans Affairs
Medical Center
5000 W. National Avenue
Milwaukee, WI

CONSULTANTS:

Poblocki Sign Company, LLC
922 S 70th Street | West Allis, WI 53214
T: 414-453-4010 | www.Poblocki.com

ARNOLD AND O'SHERIDAN INC
CONSULTING ENGINEERS
MADISON, WISCONSIN
(608) 821-8800
BROOKFIELD, WISCONSIN
(262) 783-6130
WWW.ARNOLDANDOSHERIDAN.COM

PROJECT LEADER/STRUCTURAL ENGINEER:

CHEQUAMEGON BAY ENGINEERING, INC.
© CBE 2002-2012

ASHLAND, WI
211 6TH STREET WEST
ASHLAND, WI, 54806
PHONE: (715) 682-6004
FAX: (715) 682-6025

MILWAUKEE, WI
933 N. MAYFAIR RD.,
SUITE 109
MILWAUKEE, WI, 53226
PHONE: (414) 258-6004
FAX: (414) 258-6154

Drawing Title	Project Title	Project Number
Site Signage plan Main Identification Signs	Site Replacement of Exterior Signage	695-09-195
		Building Number: -
Approved: Project Director	Location: VA Medical Center,Milwaukee, WI	Drawing Number: C300
	Date: 24 August 2012 · Checked By: DJC · Drawn By: NLB	

Office of Facilities Management

Department of Veterans Affairs

VA FORM 08-6231, OCT 1978

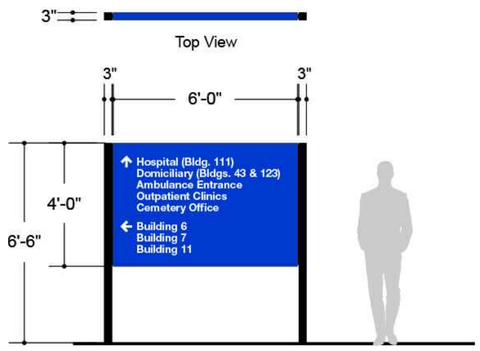

SCALE IN FEET
1'-0" 0 1'-0" 2'-0"

EN-03.03 - Qty. = 57

Exterior Non-Illuminated - S/F or D/F
Standard Directional Post and Panel

All copy is white reflective vinyl.
Cabinet is aluminum, painted PMS 280C Blue
Posts & reveals are aluminum, painted Black.

See sheet S200 for foundation details

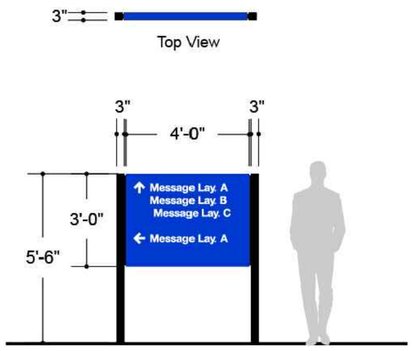

SCALE IN FEET
1'-0" 0 1'-0" 2'-0"

EN-03.02 - Qty. = 10

Exterior Non-Illuminated - S/F or D/F
Small Directional Post and Panel

All copy is white reflective vinyl.
Cabinet is aluminum, painted PMS 280C Blue
Posts & reveals are aluminum, painted Black.

See sheet S200 for foundation details

Directional Sign
Scale: 1/2" = 1'-0"

SIGN CONTRACTOR IS TO VERIFY FINAL LOCATION OF SIGN AND SIGN MESSAGE WITH VA COTR PRIOR TO INSTALLATION. IF THE CONTRACTOR FAILS TO DO THIS AND IT IS DISCOVERED THAT A SIGN IS MIS-LABELED, PLACED IN AN UNDESIRABLE LOCATION, OR ORIENTATED IN AN UNSATISFACTORY DIRECTION, THE CONTRACTOR WILL BE RESPONSIBLE TO REPAIR, REMOVE, AND/OR REINSTALL AT NO COST TO ZABLOCKI VAMC.

DRAWINGS MUST BE PRINTED IN COLOR

FINAL BID DOCUMENTS

Revisions:	Date

Dept. of Veterans Affairs
Medical Center
5000 W. National Avenue
Milwaukee, WI

CONSULTANTS:

Poblocki Sign Company, LLC
922 S 70th Street | West Allis, WI 53214
T: 414-453-4010 | www.Poblocki.com

ARNOLD AND O'SHERIDAN INC
CONSULTING ENGINEERS
MADISON, WISCONSIN
(608) 831-8500
BROOKFIELD, WISCONSIN
(262) 784-6100
WWW.ARNOLDANDOSHERIDAN.COM

PROJECT LEADER/STRUCTURAL ENGINEER:

CHEQUAMEGON BAY ENGINEERING, INC.
© CBE 2002-2012
ASHLAND, WI
211 6TH STREET WEST
ASHLAND, WI. 54806
PHONE: (715) 682-6004
FAX: (715) 682-6025
MILWAUKEE, WI
933 N. MAYFAIR RD.,
SUITE 109
MILWAUKEE, WI. 53226
PHONE: (414) 258-6004
FAX: (414) 258-6154

Drawing Title: Site Signage plan Directional Signs	Project Title: Site Replacement of Exterior Signage		Project Number: 695-09-195
			Building Number: -
Approved: Project Director	Location: VA Medical Center,Milwaukee, WI		Drawing Number: C400
	Date: 24 August 2012	Checked By: DJC	Drawn By: NLB

Office of Facilities Management

Department of Veterans Affairs

VA FORM 08-6231, OCT 1978

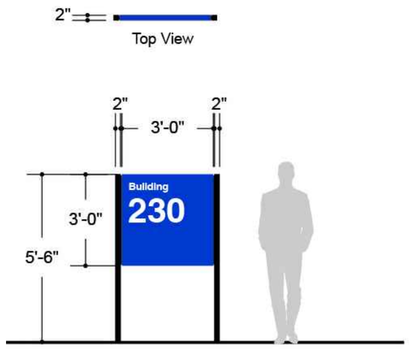

SCALE IN FEET 1'-0" 0 1'-0" 2'-0"

EN-03.05 - Qty. = 40

Exterior Non-Illuminated - S/F or D/F
Building Identification Post and Panel

All copy is white reflective vinyl.
Cabinet is aluminum, painted PMS 280C Blue
Posts & reveals are aluminum, painted Black.
See sheet S200 for foundation details

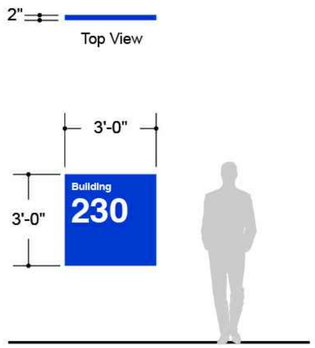

EN-06.04 - Qty. = 20

SCALE IN FEET 1'-0" 0 1'-0" 2'-0"

Exterior Non-Illuminated - S/F
Building Identification Wall Mounted Pan Sign

All copy is white reflective vinyl.
2" deep pan is aluminum, painted PMS 280C Blue
See sheet S200 for foundation details

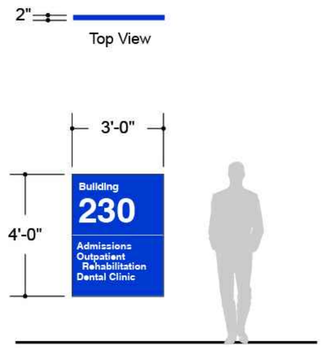

EN-06.03 - Qty. = 15

SCALE IN FEET 1'-0" 0 1'-0" 2'-0"

Exterior Non-Illuminated - S/F
Building Identification Wall Mounted Pan Sign

All copy is white reflective vinyl.
1" deep pan is aluminum, painted PMS 280C Blue
See sheet S200 for foundation details

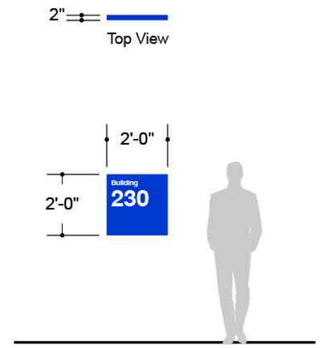

EN-06.06 - Qty. = 17

SCALE IN FEET 1'-0" 0 1'-0" 2'-0"

Exterior Non-Illuminated - S/F
Building Identification Wall Mounted Pan Sign

All copy is white reflective vinyl.
2" deep pan is aluminum, painted PMS 280C Blue
See sheet S200 for foundation details

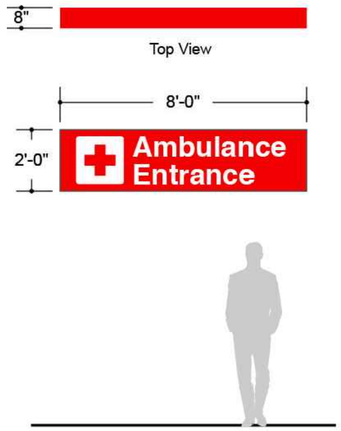

EI-08.01 - Qty. = 1

SCALE IN FEET 1'-0" 0 1'-0" 2'-0"

Exterior Illuminated - S/F
Ambulance Building Identification Wall Mounted Sign

All copy is routed backed with white acrylic.
Cabinet is aluminum, painted Red
See sheet S200 for foundation details

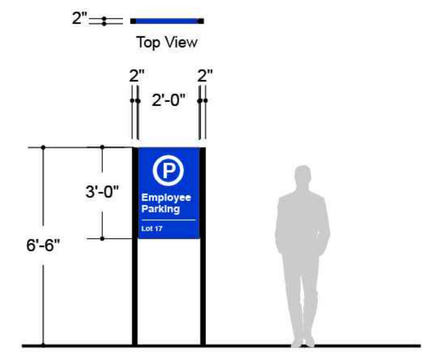

SCALE IN FEET 1'-0" 0 1'-0" 2'-0"

EN-12.03 - Qty. = 50

Exterior Non-Illuminated - S/F or D/F
Parking Identification Post and Panel

All copy is white reflective vinyl.
Cabinet is aluminum, painted PMS 280C Blue
Posts & reveals are aluminum, painted Black.
See sheet S200 for foundation details

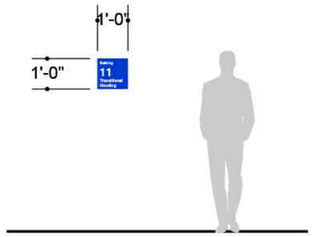

EN-06.07 - Qty. = 1

SCALE IN FEET 1'-0" 0 1'-0" 2'-0"

Exterior Non-Illuminated - S/F
Building Identification Wall Mounted Panel

All copy is white reflective vinyl.
1/8" thk. aluminum, painted PMS 280C Blue

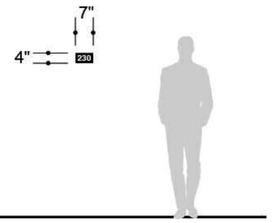

EN-06.10 - Qty. = 9

SCALE IN FEET 1'-0" 0 1'-0" 2'-0"

Exterior Non-Illuminated - S/F
Building Identification Wall Mounted Panel

All copy is white reflective vinyl.
1/8" thk. aluminum, painted Black

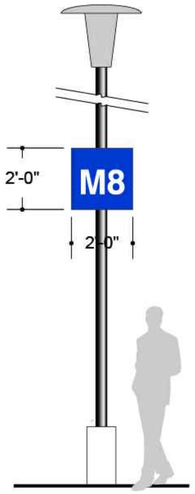

EN-12.06 - Qty. = 5

SCALE IN FEET 1'-0" 0 1'-0" 2'-0"

Exterior Non-Illuminated - 4-sided
Parking Lot Identification - Lightpole Signs

All copy is White Reflective
Panels and mounting brackets are alum., painted Blue
See sheet S200 for foundation details

Building & Parking Identification Signs
Scale: 1/2"=1'-0"

SIGN CONTRACTOR IS TO VERIFY FINAL LOCATION OF SIGN AND SIGN MESSAGE WITH VA COTR PRIOR TO INSTALLATION. IF THE CONTRACTOR FAILS TO DO THIS AND IT IS DISCOVERED THAT A SIGN IS MIS-LABELED, PLACED IN AN UNDESIRABLE LOCATION, OR ORIENTATED IN AN UNSATISFACTORY DIRECTION, THE CONTRACTOR WILL BE RESPONSIBLE TO REPAIR, REMOVE, AND/OR REINSTALL AT NO COST TO ZABLOCKI VAMC.

DRAWINGS MUST BE PRINTED IN COLOR

FINAL BID DOCUMENTS

Revisions:	Date

Dept. of Veterans Affairs
Medical Center
5000 W. National Avenue
Milwaukee, WI

CONSULTANTS:

Poblocki Sign Company, LLC
922 S 70th Street| West Allis, WI 53214
T: 414-453-4010 | www.Poblocki.com

ARNOLD AND O'SHERIDAN INC
CONSULTING ENGINEERS
MADISON, WISCONSIN
(608) 821-8500
BROOKFIELD, WISCONSIN
(262) 783-4130
WWW.ARNOLDANDOSHERIDAN.COM

PROJECT LEADER/STRUCTURAL ENGINEER:

CHEQUAMEGON BAY ENGINEERING, INC.
Q CAE 2002-2012

ASHLAND, WI
211 6TH STREET WEST
ASHLAND, WI. 54806
PHONE: (715) 682-6004
FAX: (715) 682-6025

MILWAUKEE, WI
933 N. MAYFAIR RD.,
SUITE 109
MILWAUKEE, WI. 53226
PHONE: (414) 258-6004
FAX: (414) 258-6154

Drawing Title: Site Signage plan Building & Parking Identification Signs	Project Title: Site Replacement of Exterior Signage	Project Number: 695-09-195	Office of Facilities Management
Approved: Project Director	Location: VA Medical Center,Milwaukee, WI	Building Number: -	
	Date: 24 August 2012 / Checked By: DJC / Drawn By: NLB	Drawing Number: C500	Department of Veterans Affairs

VA FORM 08-6231, OCT 1978

EN-12.00 Loc. Qty:
Parking Regulatory - Post, Lamp Post, or Wall Mounted
All panels are 1/8" Alum. w/ reflective vinyl backgrounds or a Blue background w/ white reflective copy.
Scale: 1/2 = 1'-0"

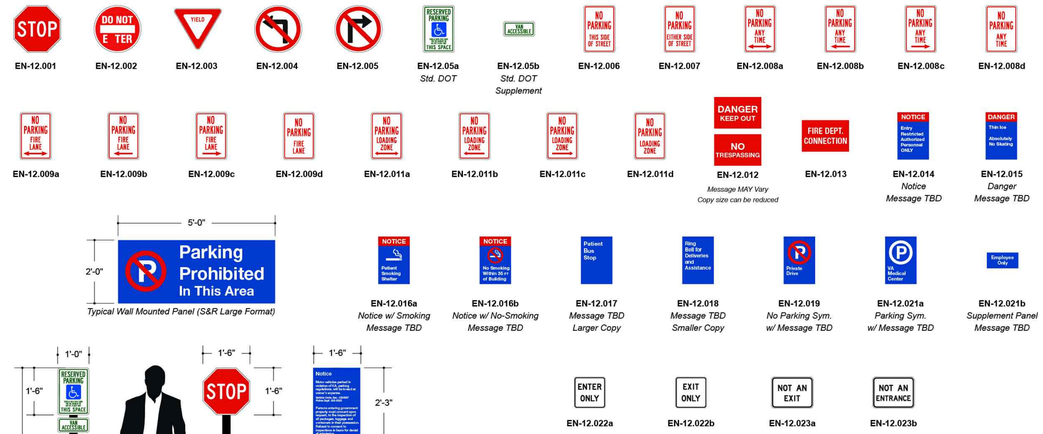

See sheet S200 for foundation details

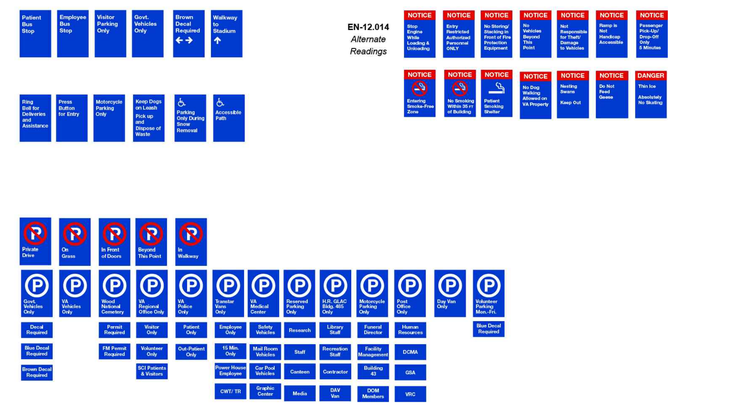

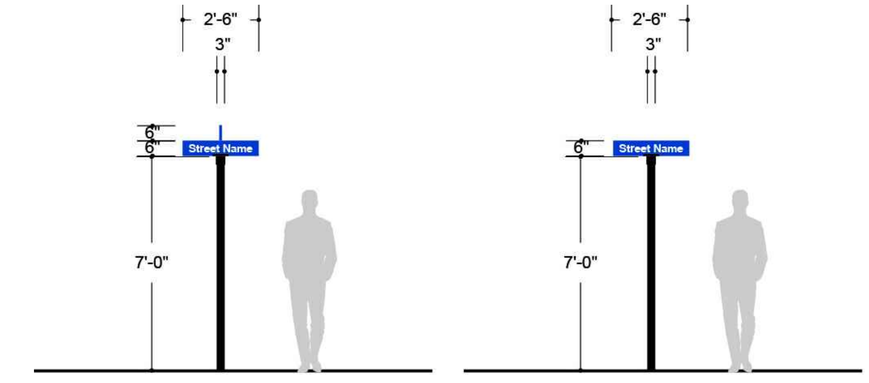

EN-11.01 - Qty. = 30
Exterior Non-Illuminated - D/F
Double Blade Street Sign

All copy is white reflective vinyl.
Panel is aluminum, painted PMS 280C Blue
Posts & brackets are aluminum, painted Black.
See sheet S200 for foundation details

EN-11.02 - Qty. =10
Exterior Non-Illuminated - D/F
Single Blade Street Sign

All copy is white reflective vinyl.
Panel is aluminum, painted PMS 280C Blue
Posts & brackets are aluminum, painted Black.

EN-10.00 Loc. Qty:
Roadway Regulatory - Post or Lamp Post Mounted
All panels are 1/8" Alum. w/ reflective vinyl backgrounds on a 3" x 3" post
Scale: 1/2 = 1'-0"

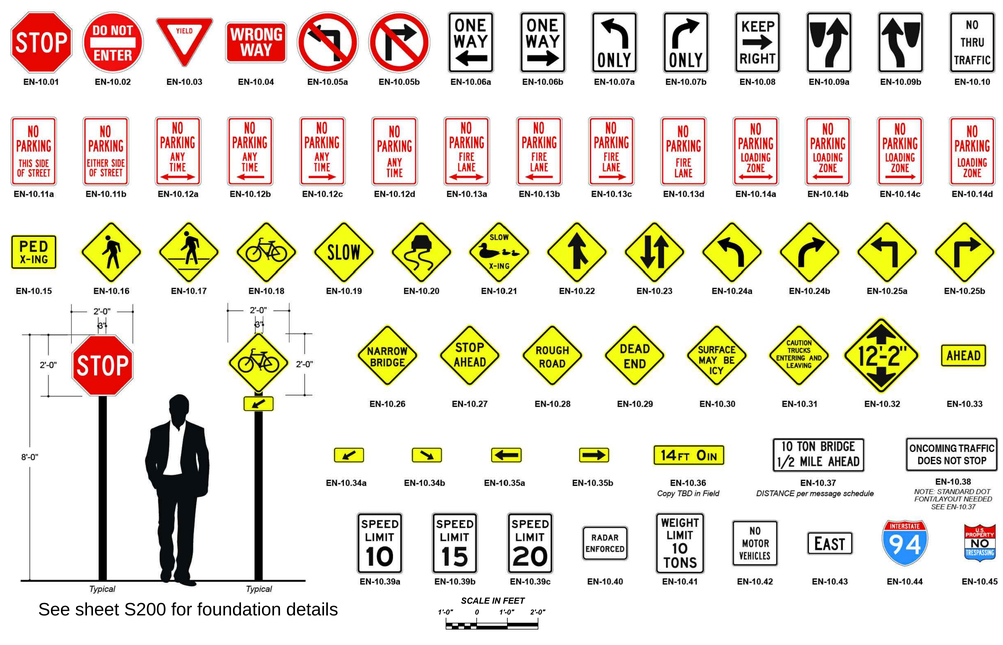

See sheet S200 for foundation details

Regulatory Signs
Scale: 1/2" = 1'-0"

SIGN CONTRACTOR IS TO VERIFY FINAL LOCATION OF SIGN AND SIGN MESSAGE WITH VA COTR PRIOR TO INSTALLATION. IF THE CONTRACTOR FAILS TO DO THIS AND IT IS DISCOVERED THAT A SIGN IS MIS-LABELED, PLACED IN AN UNDESIRABLE LOCATION, OR ORIENTATED IN AN UNSATISFACTORY DIRECTION, THE CONTRACTOR WILL BE RESPONSIBLE TO REPAIR, REMOVE, AND/OR REINSTALL AT NO COST TO ZABLOCKI VAMC.

DRAWINGS MUST BE PRINTED IN COLOR

FINAL BID DOCUMENTS

Revisions:	Date

Dept. of Veterans Affairs
Medical Center
5000 W. National Avenue
Milwaukee, WI

CONSULTANTS:

Poblocki Sign Company, LLC
922 S 70th Street | West Allis, WI 53214
T: 414-453-4010 | www.Poblocki.com

ARNOLD AND O'SHERIDAN INC
CONSULTING ENGINEERS
MADISON, WISCONSIN (608) 821-9500
BROOKFIELD, WISCONSIN (262) 783-8130
WWW.ARNOLDANDOSHERIDAN.COM

PROJECT LEADER/STRUCTURAL ENGINEER:

CHEQUAMEGON BAY ENGINEERING, INC.
© CBE 2002-2012
ASHLAND, WI
211 6TH STREET WEST
ASHLAND, WI. 54806
PHONE: (715) 682-6004
FAX: (715) 682-6025
MILWAUKEE, WI
933 N. MAYFAIR RD., SUITE 109
MILWAUKEE, WI. 53226
PHONE: (414) 258-6004
FAX: (414) 258-6154

Drawing Title	Project Title	Project Number
Site Signage plan Regulatory Signs	Site Replacement of Exterior Signage	695-09-195
		Building Number: -
Approved: Project Director	Location: VA Medical Center,Milwaukee, WI	Drawing Number: C600
	Date: 24 August 2012	Checked By: DJC / Drawn By: NLB

Office of Facilities Management
Department of Veterans Affairs

VA FORM 08-6231, OCT 1978

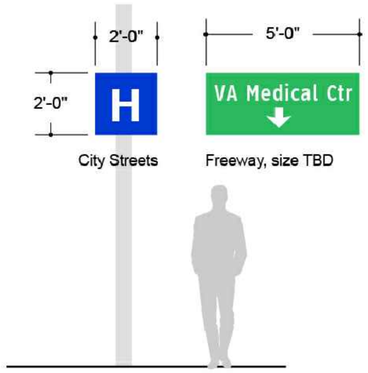

SCALE IN FEET
1'-0" 0 1'-0" 2'-0"

Trailblazer, City Signage- Qty. = 5

Exterior Non-Illuminated - S/F
Off-Campus signs to lead vehicular traffic to campus.

All copy is white reflective vinyl.
1/8" thk. aluminum panel, painted PMS 280C Blue

Attach to existing city lightpoles or signage.
Freeway sign to be DOT approved graphics and colors.

Corner of Miller Park Way & National

National Ave., traveling East

Miller Parkway northbound, S of national

Bluemound Ave. - traveling East

Bluemound Ave. - traveling West

Off Site Signs

SIGN CONTRACTOR IS TO VERIFY FINAL LOCATION OF SIGN AND SIGN MESSAGE WITH VA COTR PRIOR TO INSTALLATION. IF THE CONTRACTOR FAILS TO DO THIS AND IT IS DISCOVERED THAT A SIGN IS MIS-LABELED, PLACED IN AN UNDESIRABLE LOCATION, OR ORIENTATED IN AN UNSATISFACTORY DIRECTION, THE CONTRACTOR WILL BE RESPONSIBLE TO REPAIR, REMOVE, AND/OR REINSTALL AT NO COST TO ZABLOCKI VAMC.

DRAWINGS MUST BE PRINTED IN COLOR

FINAL BID DOCUMENTS

Revisions:	Date

Dept. of Veterans Affairs
Medical Center
5000 W. National Avenue
Milwaukee, WI

CONSULTANTS:

Poblocki Sign Company, LLC
922 S 70th Street | West Allis, WI 53214
T: 414-453-4010 | www.Poblocki.com

ARNOLD AND O'SHERIDAN INC
CONSULTING ENGINEERS
MADISON, WISCONSIN
(608) 821-8800
BROOKFIELD, WISCONSIN
(262) 783-4130
WWW.ARNOLDANDOSHERIDAN.COM

PROJECT LEADER/STRUCTURAL ENGINEER:

CHEQUAMEGON BAY ENGINEERING, INC.
© CBE 2002-2012

ASHLAND, WI
211 6TH STREET WEST
ASHLAND, WI. 54806
PHONE: (715) 682-6004
FAX: (715) 682-6025

MILWAUKEE, WI
933 N. MAYFAIR RD.,
SUITE 109
MILWAUKEE, WI. 53226
PHONE: (414) 258-6004
FAX: (414) 258-6154

Drawing Title: Site Signage plan Off Site Signage	Project Title: Site Replacement of Exterior Signage	Project Number: 695-09-195	Office of Facilities Management
		Building Number: -	
Approved: Project Director	Location: VA Medical Center,Milwaukee, WI	Drawing Number: C700	Department of Veterans Affairs
	Date: 24 August 2012 / Checked By: DJC / Drawn By: NLB		

VA FORM 08-6231, OCT 1978

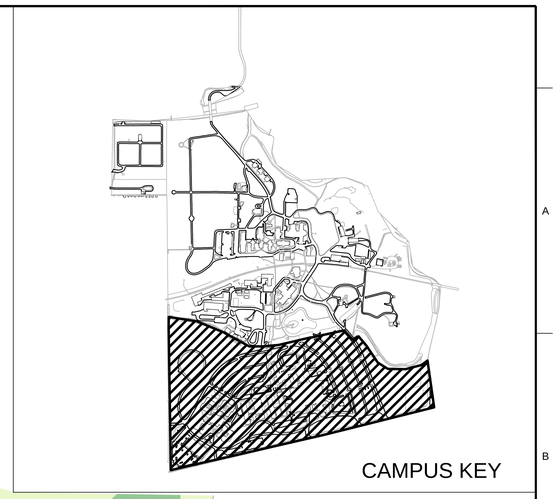

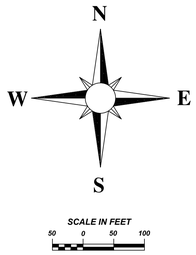

TRANSFORMER LOCATIONS:
(SEE ALTERNATE BID ITEM 4)

Clement J. Zablocki V.A. Medical Center
5000 West National Avenue
Milwaukee, WI

Transformers List

Feature	Easting	Northing
XF SL2	587464.3	293233.3
XF	588548.9	293572.7
XF 39	588638.0	294389.0
XF 37	589214.8	294090.7
XF K	587930.4	293873.9
XF 00-U-0458	587348.6	295586.9
XF 05 09-U-7105	588094.3	293658.8
XF 14	587337.2	295287.6
XF 41	587410.2	295508.2
XF 16	587294.4	295510.0
XF 12	587481.9	295470.1
XF 17	587344.3	295698.1
XF 62	587556.2	295961.2
XF 27	587624.1	294836.3
XF 6	587640.1	294997.4
XF 5	587791.0	294884.7
XF 11	587652.4	295094.5
XF 7	587730.4	295118.7
XF	587933.1	294891.4
XF 7	587963.3	295019.6
XF 2	587906.9	295080.6
XF 20	588625.6	294953.2
XF 36	588647.3	294940.4
XF 97	588776.2	294862.1
XF 41	587956.2	294629.5
XF 49	587374.4	294413.1
XF 112	587479.3	294507.0
XF 119	587322.2	294199.6
XF 40	587244.8	294059.3
XF 80	587768.6	293054.8
XF 73	587804.6	293058.0

*NOTE - Easting & Northing based on NAD_1983_HARN_WISCRS_Milwaukee_County_Feet

TOUCHUP PAINTING
IF TOUCHUP OR MAINTENANCE OF AN EXISTING COATING IS INDICATED, THE SURFACE SHOULD BE PREPARED BY REMOVING RUST, LOOSE PAINT, DIRT, SCUM, OR FOREIGN MATTER BY SANDING, GRINDING, SCRAPING, OR OTHER EFFECTIVE MEANS. BARE METAL SHOULD BE GIVEN ONE PRIME COAT PLUS ONE COAT OF PAINT AS INDICATED IN THE FOLLOWING PARAGRAPH, FOLLOWED WITH A COMPLETE TOP COAT OF ENAMEL OR ALUMINUM PAINT FOR ALL SURFACES. CONTRACTOR IS TO COORDINATE WITH VA RESIDENT ENGINEER, DE-ENERGIZING OF TRANSFORMER PRIOR TO SANDING, GRINDING, SCRAPING, OR OTHER EFFECTIVE MEANS OF REMOVING RUST, LOOSE PAINT, DIRT, SCUM, OR FOREIGN MATTER. PAINT TO BE STANDARD GREEN COLOR, OUTDOOR OLIVE GREEN, MUNSELL 7GY3.29/1.5.

PAINT SPECIFICATIONS
WHERE LARGE AREAS OF BARE METAL ARE TO BE PAINTED, THE SPECIFICATIONS WRITTEN FOR CLEANING AND PAINTING NEW TRANSFORMERS SHOULD ADDRESS THE FOLLOWING:

a. ALL EXTERIOR EXPOSED SURFACES OF FERROUS METALWORK FOR THE TRANSFORMERS SHALL BE CLEANED TO BARE METAL BY SANDBLASTING OR STEEL GRIT BLASTING. AFTER CLEANING, THE SURFACES SHALL BE GIVEN ONE COAT OF PRIMING PAINT FOLLOWED BY TWO COATS OF SEMI-GLOSS ENAMEL. THE EXTERIOR SURFACES OF ALUMINUM METAL SHALL BE CLEANED BY USING CLEAN RAGS AND A SOLVENT (XYLOL). AFTER CLEANING, APPLY METAL CONDITIONER FOLLOWED BY ONE COAT OF ZINC DUST-ZINC OXIDE PRIMER AND TWO COATS OF SEMI-GLOSS ENAMEL. ALL PAINT SHALL BE APPLIED IN A WORKMANLIKE MANNER. SURFACES TO BE PAINTED SHALL BE THOROUGHLY CLEAN AND DRY BEFORE APPLICATION OF THE PAINT.
b. PAINT IS TO BE OUTDOOR OLIVE GREEN, (STANDARD), MUNSELL 7GY3.29/1.5

SIGN CONTRACTOR IS TO VERIFY FINAL LOCATION OF SIGN AND SIGN MESSAGE WITH VA COTR PRIOR TO INSTALLATION. IF THE CONTRACTOR FAILS TO DO THIS AND IT IS DISCOVERED THAT A SIGN IS MIS-LABELED, PLACED IN AN UNDESIRABLE LOCATION, OR ORIENTATED IN AN UNSATISFACTORY DIRECTION, THE CONTRACTOR WILL BE RESPONSIBLE TO REPAIR, REMOVE, AND/OR REINSTALL AT NO COST TO ZABLOCKI VAMC.

DRAWINGS MUST BE PRINTED IN COLOR

FINAL BID DOCUMENTS

Revisions:	Date

Dept. of Veterans Affairs
Medical Center
5000 W. National Avenue
Milwaukee, WI

CONSULTANTS:

Poblocki Sign Company, LLC
922 S 70th Street| West Allis, WI 53214
T: 414-453-4010 | www.Poblocki.com

ARNOLD AND O'SHERIDAN INC
CONSULTING ENGINEERS
MADISON, WISCONSIN
(608) 821-8500
BROOKFIELD, WISCONSIN
(262) 783-4130
WWW.ARNOLDANDOSHERIDAN.COM

PROJECT LEADER/STRUCTURAL ENGINEER:

CHEQUAMEGON BAY ENGINEERING, INC.
CBE 2001-2002

ASHLAND, WI
211 6TH STREET WEST
ASHLAND, WI. 54806
PHONE: (715) 682-6004
FAX: (715) 682-6025

MILWAUKEE, WI
935 N. MAYFAIR RD.,
SUITE 109
MILWAUKEE, WI. 53226
PHONE: (414) 258-6004
FAX: (414) 258-6154

Drawing Title: Transformer Locations Phase 1	Project Title: Site Replacement of Exterior Signage	Project Number: 695-09-195	Office of Facilities Management
		Building Number: -	
Approved: Project Director	Location: VA Medical Center,Milwaukee, WI	Drawing Number: C800	Department of Veterans Affairs
	Date: 24 August 2012	Checked By: DJC / Drawn By: NLB	

VA FORM 08-6231, OCT 1978

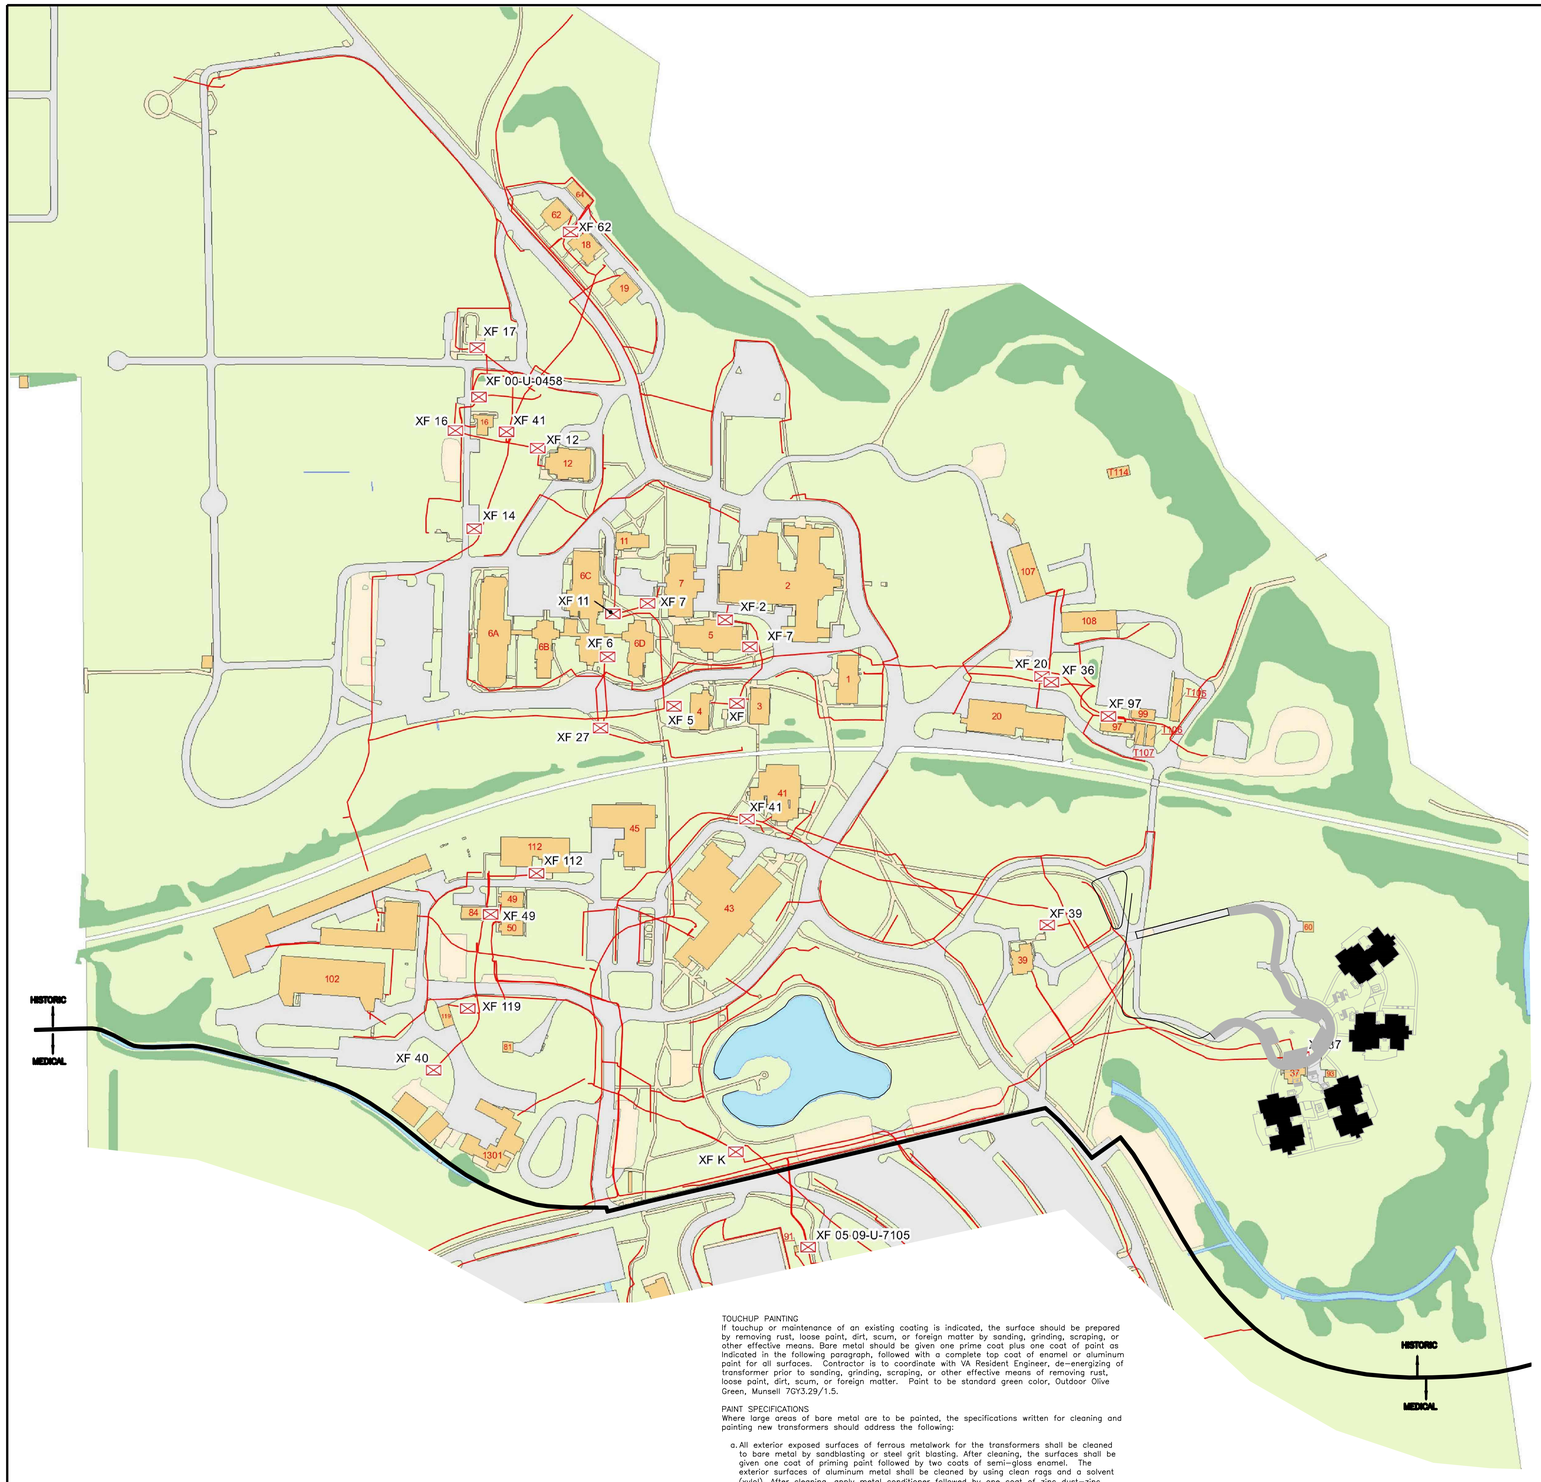

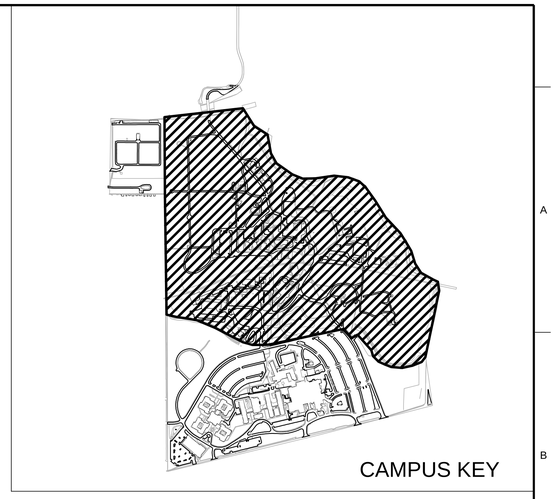

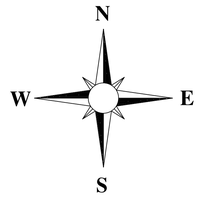

SCALE IN FEET
70 0 70 140

TRANSFORMER LOCATIONS:
(SEE ALTERNATE BID ITEM 4)

Clement J. Zablocki V.A. Medical Center
5000 West National Avenue
Milwaukee, WI

Transformers List

Feature	Easting	Northing
XF SL2	587464.3	293233.3
XF	588548.9	293572.7
XF 39	588638.0	294389.0
XF 37	589214.8	294090.7
XF K	587930.4	293873.9
XF 00-U-0458	587348.6	295586.9
XF 05 09-U-7105	588094.3	293658.8
XF 14	587337.2	295287.6
XF 41	587410.2	295508.2
XF 16	587294.4	295510.0
XF 12	587481.9	295470.1
XF 17	587344.3	295698.1
XF 62	587556.2	295961.2
XF 27	587624.1	294836.3
XF 6	587640.1	294997.4
XF 5	587791.0	294884.7
XF 11	587652.4	295094.5
XF 7	587730.4	295118.7
XF	587933.1	294891.4
XF 7	587963.3	295019.6
XF 2	587906.9	295080.6
XF 20	588625.6	294953.2
XF 36	588647.3	294940.4
XF 97	588776.2	294862.1
XF 41	587956.2	294629.5
XF 49	587374.4	294413.1
XF 112	587479.3	294507.0
XF 119	587322.2	294199.6
XF 40	587244.8	294059.3
XF 80	587768.6	293054.8
XF 73	587804.6	293058.0

*NOTE - Easting & Northing based on NAD_1983_HARN_WISCRS_Milwaukee_County_Feet

TOUCHUP PAINTING
If touchup or maintenance of an existing coating is indicated, the surface should be prepared by removing rust, loose paint, dirt, scum, or foreign matter by sanding, grinding, scraping, or other effective means. Bare metal should be given one prime coat plus one coat of paint as indicated in the following paragraph, followed with a complete top coat of enamel or aluminum paint for all surfaces. Contractor is to coordinate with VA Resident Engineer, de-energizing of transformer prior to sanding, grinding, scraping, or other effective means of removing rust, loose paint, dirt, scum, or foreign matter. Paint to be standard green color, Outdoor Olive Green, Munsell 7GY3.29/1.5.

PAINT SPECIFICATIONS
Where large areas of bare metal are to be painted, the specifications written for cleaning and painting new transformers should address the following:

a. All exterior exposed surfaces of ferrous metalwork for the transformers shall be cleaned to bare metal by sandblasting or steel grit blasting. After cleaning, the surfaces shall be given one coat of priming paint followed by two coats of semi-gloss enamel. The exterior surfaces of aluminum metal shall be cleaned by using clean rags and a solvent (xylol). After cleaning, apply metal conditioner followed by one coat of zinc dust-zinc oxide primer and two coats of semi-gloss enamel. All paint shall be applied in a workmanlike manner. Surfaces to be painted shall be thoroughly clean and dry before application of the paint.
b. Paint is to be Outdoor Olive Green, (Standard), Munsell 7GY3.29/1.5

SIGN CONTRACTOR IS TO VERIFY FINAL LOCATION OF SIGN AND SIGN MESSAGE WITH VA COTR PRIOR TO INSTALLATION. IF THE CONTRACTOR FAILS TO DO THIS AND IT IS DISCOVERED THAT A SIGN IS MIS-LABELED, PLACED IN AN UNDESIRABLE LOCATION, OR ORIENTATED IN AN UNSATISFACTORY DIRECTION, THE CONTRACTOR WILL BE RESPONSIBLE TO REPAIR, REMOVE, AND/OR REINSTALL AT NO COST TO ZABLOCKI VAMC.

DRAWINGS MUST BE PRINTED IN COLOR

FINAL BID DOCUMENTS

Revisions: Date

Dept. of Veterans Affairs
Medical Center
5000 W. National Avenue
Milwaukee, WI

CONSULTANTS:

Poblocki Sign Company, LLC
922 S 70th Street| West Allis, WI 53214
T: 414-453-4010 | www.Poblocki.com

ARNOLD AND O'SHERIDAN INC
CONSULTING ENGINEERS
MADISON, WISCONSIN
(608) 821-8800
BROOKFIELD, WISCONSIN
(262) 785-6130
WWW.ARNOLDANDOSHERIDAN.COM

PROJECT LEADER/STRUCTURAL ENGINEER:

CHEQUAMEGON BAY ENGINEERING, INC.
© CBE 2002-2012
ASHLAND, WI
211 6TH STREET WEST
ASHLAND, WI, 54806
PHONE: (715) 682-6004
FAX: (715) 682-6025
MILWAUKEE, WI
933 N. MAYFAIR RD., SUITE 109
MILWAUKEE, WI, 53226
PHONE: (414) 258-6004
FAX: (414) 258-6154

Drawing Title	Transformer Locations Phase 2
Project Title	Site Replacement of Exterior Signage
Project Number	695-09-195
Building Number	-
Approved: Project Director	
Location	VA Medical Center,Milwaukee, WI
Date	24 August 2012
Checked By:	DJC
Drawn By:	NLB
Drawing Number	C800.1

Office of Facilities Management
Department of Veterans Affairs

VA FORM 08-6231, OCT 1978

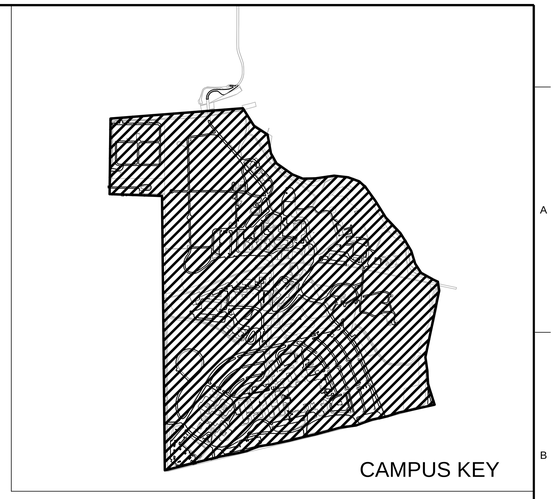

N
W E
S

SCALE IN FEET
100 0 100 200

Legend

- Electrical Enclosure
- Electric Lines

ELECTRICAL ENCLOSURE LOCATIONS:
(SEE ALTERNATE BID ITEM 4)

Enclosure		
FID	Easting	Northing
20003	586499.768	292263.628
Total		1

SIGN CONTRACTOR IS TO VERIFY FINAL LOCATION OF SIGN AND SIGN MESSAGE WITH VA COTR PRIOR TO INSTALLATION. IF THE CONTRACTOR FAILS TO DO THIS AND IT IS DISCOVERED THAT A SIGN IS MIS-LABELED, PLACED IN AN UNDESIRABLE LOCATION, OR ORIENTATED IN AN UNSATISFACTORY DIRECTION, THE CONTRACTOR WILL BE RESPONSIBLE TO REPAIR, REMOVE, AND/OR REINSTALL AT NO COST TO ZABLOCKI VAMC.

CONTRACTOR TO FOLLOW FEDERAL, STATE, AND LOCAL REQUIREMENTS WHEN PAINTING EXISTING ELECTRICAL EQUIPMENT DESCRIBED ON THIS SHEET. CONTRACTOR IS REQUIRED TO MATCH THE EXISTING COLOR, TYPE AND FINISH OF PAINT WHEN TOUCHING UP EQUIPMENT OR RE-PAINTING EQUIPMENT. ANY ALTERATIONS TO COLOR, TYPE, OR FINISH MUST FALL UNDER APPLICABLE REGULATIONS, AND MUST BE COORDINATED WITH THE VA RESIDENT ENGINEER PRIOR TO PAINTING ACTIVITIES.

DRAWINGS MUST BE PRINTED IN COLOR

FINAL BID DOCUMENTS

Revisions:	Date

Dept. of Veterans Affairs
Medical Center
5000 W. National Avenue
Milwaukee, WI

CONSULTANTS:

Poblocki Sign Company, LLC
922 S 70th Street | West Allis, WI 53214
T: 414-453-4010 | www.Poblocki.com

ARNOLD AND O'SHERIDAN INC
CONSULTING ENGINEERS
MADISON, WISCONSIN
(608) 821-9500
BROOKFIELD, WISCONSIN
(262) 783-4130
WWW.ARNOLDANDOSHERIDAN.COM

PROJECT LEADER/STRUCTURAL ENGINEER:

CHEQUAMEGON BAY ENGINEERING, INC.
© CBE 2002-2012

ASHLAND, WI
211 6TH STREET WEST
ASHLAND, WI. 54806
PHONE: (715) 682-6004
FAX: (715) 682-6025

MILWAUKEE, WI
933 N. MAYFAIR RD.,
SUITE 109
MILWAUKEE, WI. 53226
PHONE: (414) 258-6004
FAX: (414) 258-6154

Drawing Title: Electrical Enclosures	Project Title: Site Replacement of Exterior Signage		Project Number: 695-09-195
			Building Number: -
Approved: Project Director	Location: VA Medical Center,Milwaukee, WI		Drawing Number: C800.2
	Date: 24 August 2012	Checked By: DJC	Drawn By: NLB

Office of Facilities Management

Department of Veterans Affairs

VA FORM 08-6231, OCT 1978

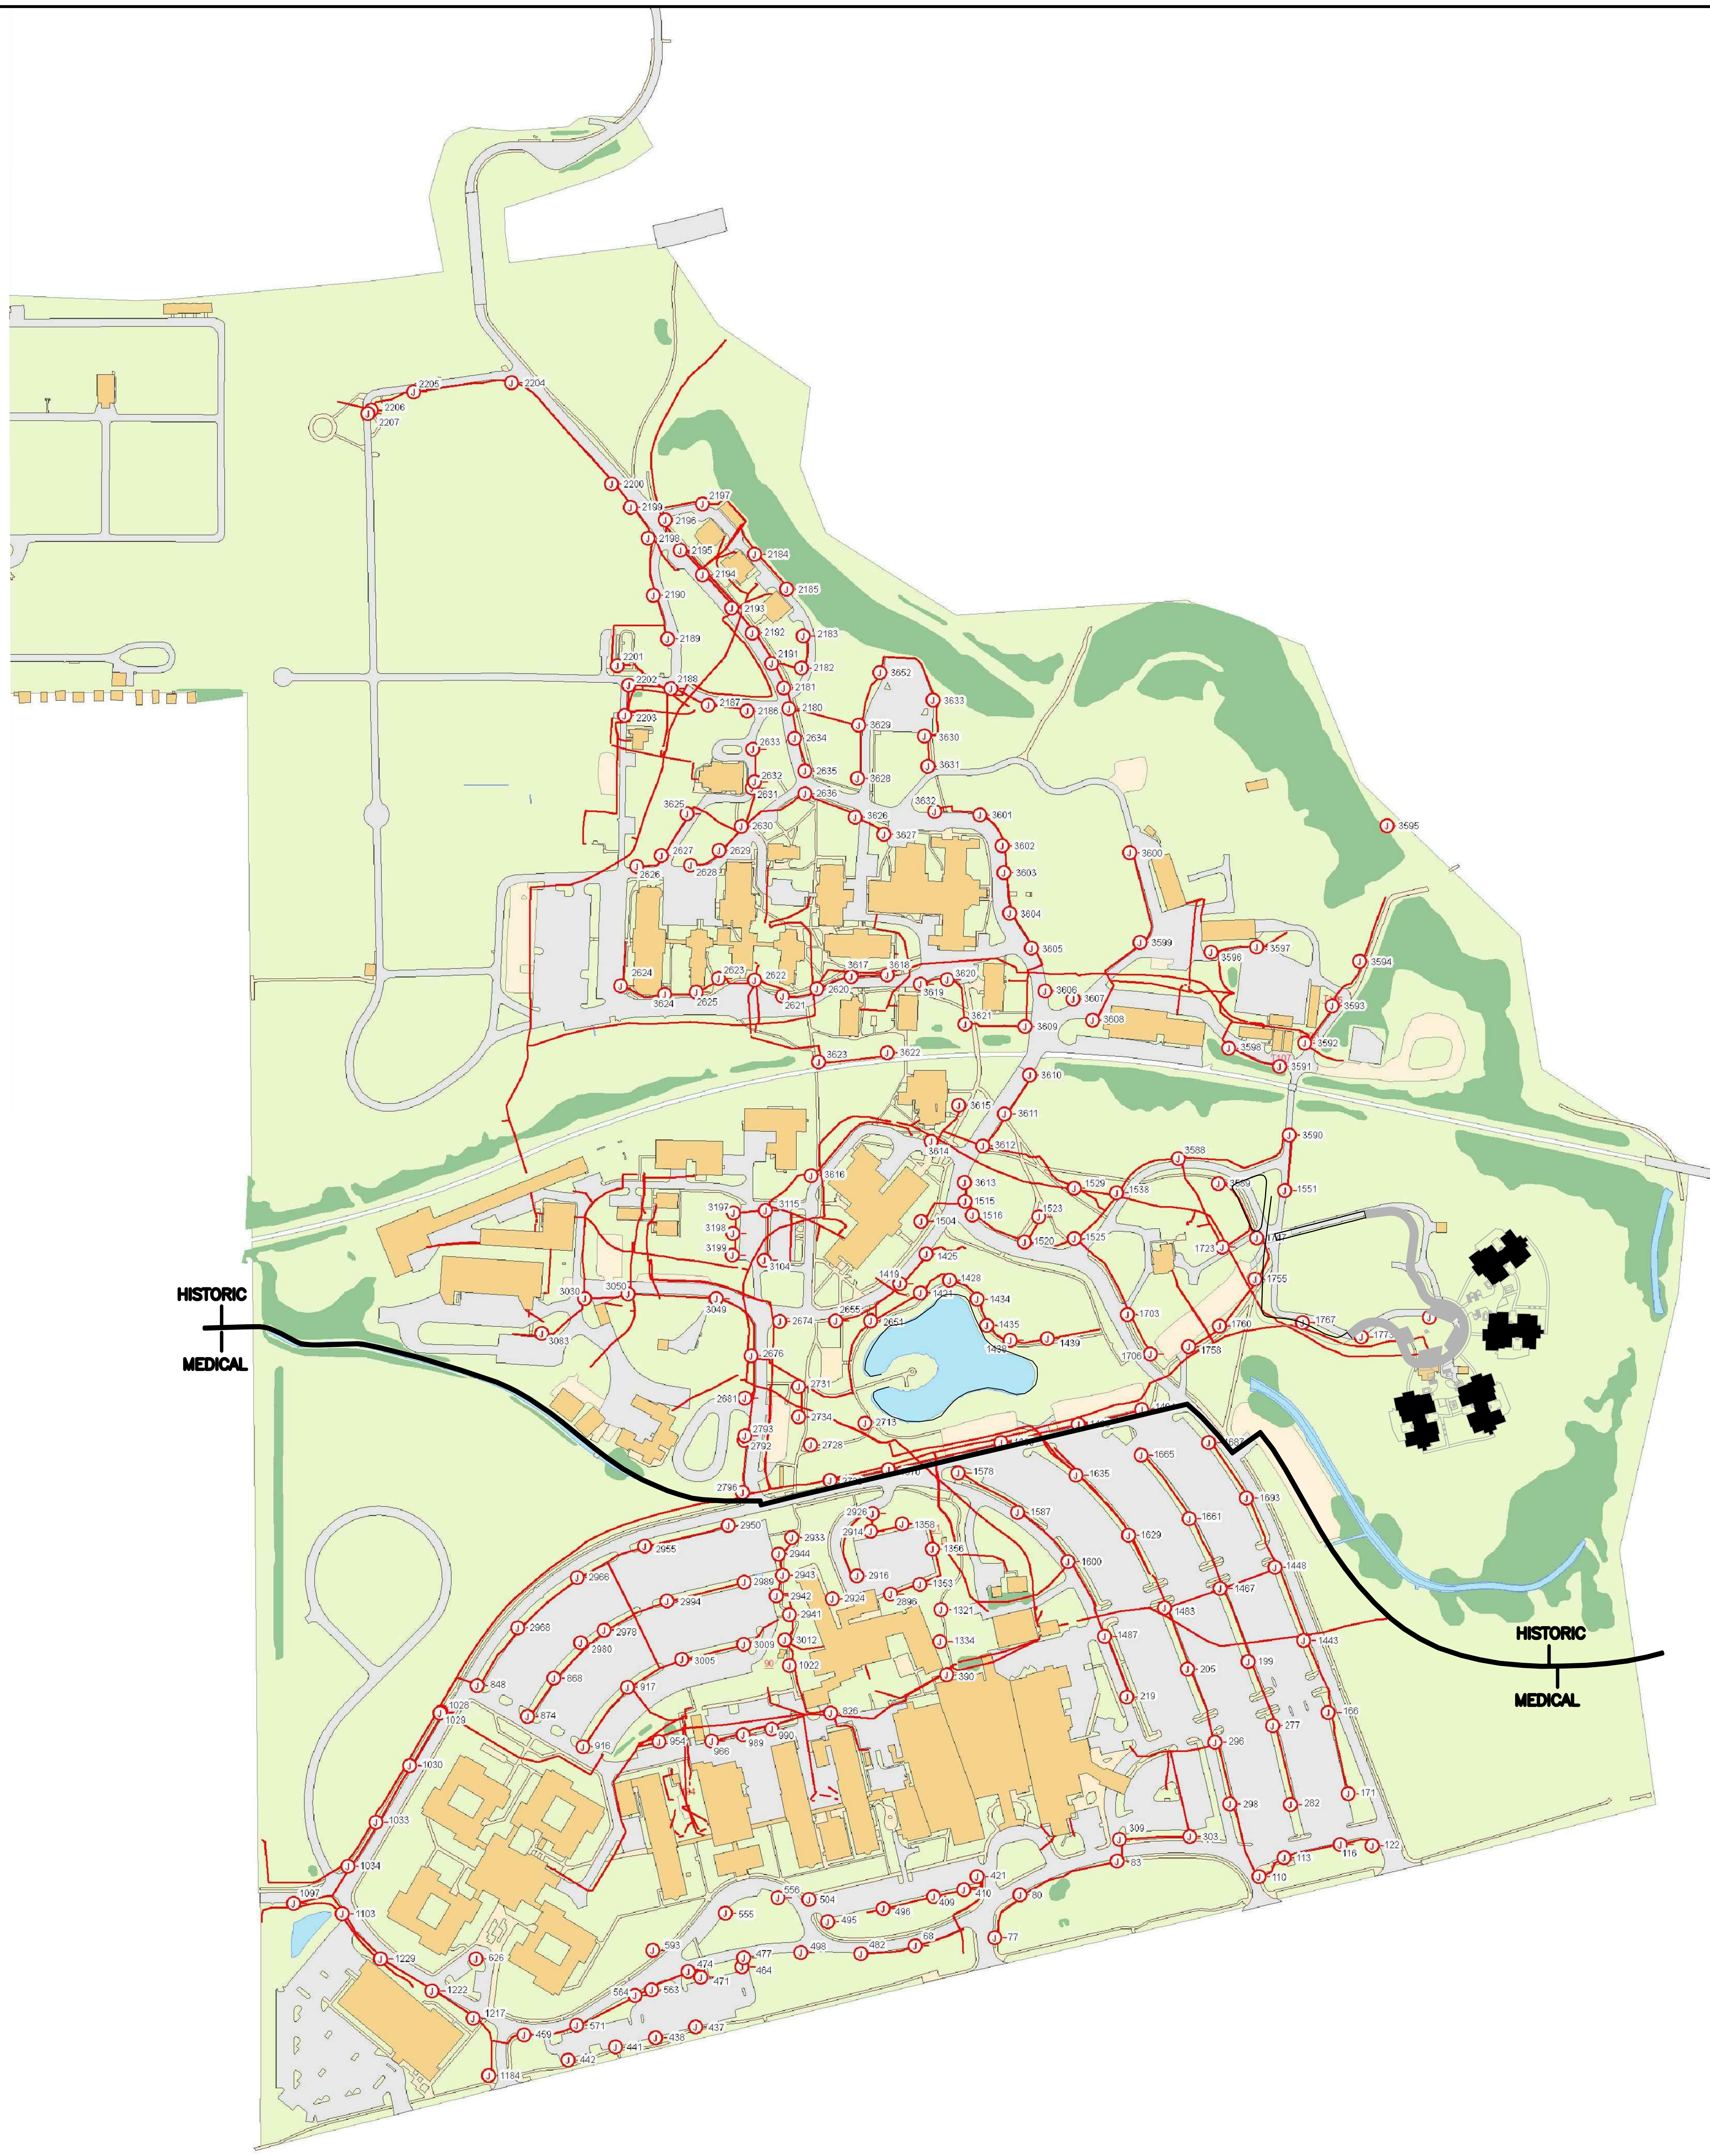

JUNCTION BOX LOCATIONS:
(SEE ALTERNATE BID ITEM 4)

Legend

- Junction Box
- Electric Lines

SIGN CONTRACTOR IS TO VERIFY FINAL LOCATION OF SIGN AND SIGN MESSAGE WITH VA COTR PRIOR TO INSTALLATION. IF THE CONTRACTOR FAILS TO DO THIS AND IT IS DISCOVERED THAT A SIGN IS MIS-LABELED, PLACED IN AN UNDESIRABLE LOCATION, OR ORIENTATED IN AN UNSATISFACTORY DIRECTION, THE CONTRACTOR WILL BE RESPONSIBLE TO REPAIR, REMOVE, AND/OR REINSTALL AT NO COST TO ZABLOCKI VAMC.

CONTRACTOR TO FOLLOW FEDERAL, STATE, AND LOCAL REQUIREMENTS WHEN PAINTING EXISTING ELECTRICAL EQUIPMENT DESCRIBED ON THIS SHEET. CONTRACTOR IS REQUIRED TO MATCH THE EXISTING COLOR, TYPE AND FINISH OF PAINT WHEN TOUCHING UP EQUIPMENT OR RE-PAINTING EQUIPMENT. ANY ALTERATIONS TO COLOR, TYPE, OR FINISH MUST FALL UNDER APPLICABLE REGULATIONS, AND MUST BE COORDINATED WITH THE VA RESIDENT ENGINEER PRIOR TO PAINTING ACTIVITIES.

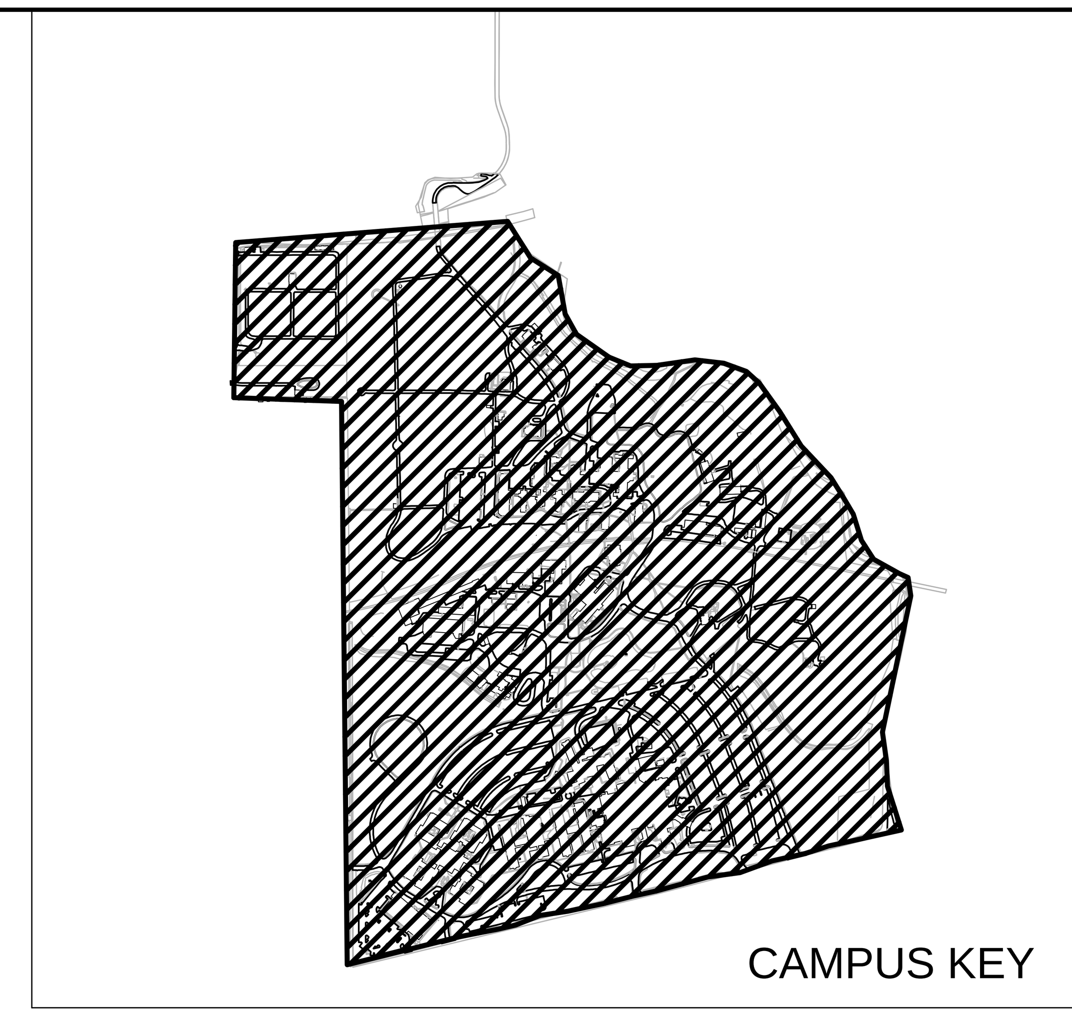

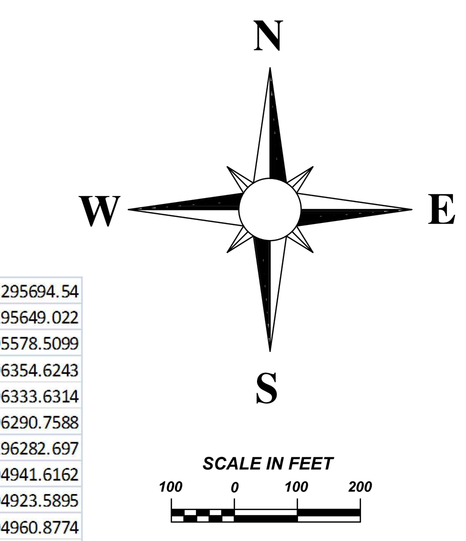

Junction Boxes

FID	Easting	Northing
68	588009.4756	292709.8393
77	588194.9943	292727.4628
80	588253.6515	292827.9486
83	588480.1111	292906.9588
110	588811.1153	292870.5296
113	588868.8378	292914.3637
116	588999.3587	292945.4133
122	589075.0427	292943.1022
166	588972.6087	293253.4031
171	589018.583	293063.9141
199	588785.1644	293372.1374
205	588643.7018	293354.7653
219	588503.1874	293289.1303
277	588842.4402	293223.1695
282	588884.0796	293038.944
296	588707.983	293183.4346
298	588743.2533	293039.4505
303	588648.6839	292963.9458
309	588484.9763	292956.7961
390	588083.0407	293340.7352
409	588051.8847	292824.3992
410	588122.5987	292840.5495
421	588153.5468	292870.2654
437	587496.8295	292519.573
438	587403.4067	292494.1099
441	587310.5611	292473.416
442	587199.7807	292443.2372
459	587096.6979	292501.4954
464	587604.8608	292659.3702
471	587509.5225	292635.4266
474	587480.4183	292649.5179
477	587609.867	292681.551
482	587882.5665	292691.0483
495	587805.7843	292765.5214
496	587934.271	292795.8929
498	587742.0555	292693.4825
504	587761.5263	292817.2721
555	587566.4071	292784.726
556	587689.7511	292821.9341
563	587395.273	292607.1481
564	587355.5949	292593.8441
571	587219.4215	292523.517
593	587397.7863	292698.1169
626	586985.2883	292679.1247
826	587812.576	293251.9839
848	586988.3958	293316.4389
868	587166.3698	293333.0361
874	587105.7743	293244.1017
916	587234.1834	293173.3273
917	587339.2228	293311.8948
954	587411.8005	293185.8239
966	587534.2869	293187.2635
989	587607.585	293200.8817
990	587675.1112	293215.0688
1022	587715.5094	293363.229
1028	586904.1168	293254.0466
1029	586901.144	293252.3468
1030	586830.2686	293129.3088
1033	586752.6389	292997.2018
1034	586686.0883	292895.1267
1097	586560.0449	292808.2196
1103	586672.9317	292783.4182
1184	587014.9816	292406.4538
1217	586979.2873	292540.3249
1222	586882.1011	292604.2904
1229	586763.1	292678.982
1321	588069.048	293493.1841

1334	588066.9534	293418.7278
1353	588020.1848	293552.0348
1356	588049.7216	293634.4786
1358	587978.0895	293692.9411
1390	588209.2781	293882.61
1400	588389.4197	293924.9661
1404	588536.9251	293960.443
1419	587973.6339	294253.2037
1421	588020.8229	294232.2815
1425	588034.5746	294322.7029
1428	588089.5467	294261.9899
1434	588153.1444	294216.924
1435	588176.4503	294155.4995
1438	588230.7425	294121.4574
1439	588317.2917	294125.539
1443	588914.1228	293420.7352
1448	588848.0705	293592.4292
1467	588719.9614	293542.9758
1483	588590.3291	293497.6983
1487	588450.3601	293430.2595
1504	588023.1633	294398.1548
1515	588125.4165	294445.4917
1516	588143.1282	294413.7017
1520	588263.5765	294350.7255
1523	588296.7586	294409.7358
1525	588380.1603	294359.0809
1529	588379.8769	294476.3347
1538	588478.7499	294465.3242
1551	588870.5924	294470.6034
1570	587947.1953	293820.5965
1578	588109.8286	293812.6335
1587	588247.4636	293720.4619
1600	588365.3697	293605.2682
1629	588506.6713	293666.2566
1635	588384.0375	293807.2414
1661	588647.336	293705.3506
1665	588536.5043	293853.2793
1687	588693.9231	293882.2509
1693	588780.9095	293753.706
1703	588504.592	294181.4205
1706	588557.0911	294089.8978
1723	588724.7968	294338.6655
1747	588804.7353	294360.5829
1755	588801.9852	294263.5249
1758	588647.2119	294106.2408
1760	588718.7125	294154.1168
1767	588911.4515	294162.9357
1773	589048.7805	294129.074
1779	589207.3499	294174.7035
2180	587714.8346	295595.142
2181	587702.6183	295642.7714
2182	587744.5443	295689.5934
2183	587748.4299	295764.3048
2184	587635.2198	295954.378
2185	587709.3095	295873.1618
2186	587617.2525	295588.9695
2187	587526.3234	295602.7399
2188	587440.6407	295641.3706
2189	587431.6913	295757.0818
2190	587398.9416	295858.4935
2191	587674.8913	295700.5353
2192	587629.0704	295771.1592
2193	587581.6386	295829.827
2194	587513.2645	295907.196
2195	587461.1671	295964.4187
2196	587426.0512	296035.1834
2197	587512.9857	296071.4052
2198	587386.8831	295991.9005
2199	587344.6618	296064.2537
2200	587301.9058	296118.1129

2201	587314.5811	295694.54
2202	587341.7266	295649.022
2203	587331.7221	295578.5099
2204	587067.4922	296354.6243
2205	586839.363	296333.6314
2206	586740.9613	296290.7588
2207	586733.2777	296282.697
2620	587779.6451	294941.6162
2621	587699.8422	294923.5895
2622	587634.3786	294960.8774
2623	587551.0841	294965.5876
2624	587322.1667	294947.9631
2625	587498.8737	294933.8516
2626	587360.0992	295226.6218
2627	587417.7147	295252.3101
2628	587484.7768	295229.8212
2629	587552.0319	295263.8223
2630	587603.712	295320.4185
2631	587629.889	295409.6801
2632	587634.7066	295424.3841
2633	587630.6634	295500.3616
2634	587728.3524	295525.8218
2635	587751.7041	295448.6742
2636	587752.3186	295396.3246
2651	587905.5435	294166.0864
2655	587824.6132	294166.9745
2674	587693.6972	294164.9555
2676	587626.9104	294085.9358
2681	587611.3601	293986.3269
2713	587891.3768	293928.5738
2722	587810.586	293794.3195
2728	587765.6653	293876.707
2731	587737.195	294013.2329
2734	587736.9092	293942.5247
2792	587610.9189	293888.2698
2793	587612.3874	293899.1312
2796	587606.2673	293767.1673
2896	587951.7547	293528.689
2914	587904.9518	293675.9793
2916	587873.362	293571.5033
2924	587816.4411	293518.4501
2926	587909.7049	293716.979
2933	587720.6576	293661.324
2941	587715.5898	293481.0779
2942	587685.1162	293524.8678
2943	587699.3466	293573.8418
2944	587690.5281	293622.8406
2950	587572.7715	293689.0671
2955	587378.315	293640.8665
2966	587221.6307	293568.6479
2968	587082.6395	293450.7911
2978	587284.2364	293444.6833
2980	587228.6694	293416.6602
2989	587611.007	293557.5522
2994	587431.0402	293512.9764
3005	587464.9206	293376.7986
3009	587609.0271	293411.6083
3012	587705.6946	293422.6262
3030	587238.1164	294219.2113
3049	587544.7565	294218.2364
3050	587339.5796	294229.5154
3083	587139.1405	294136.722
3104	587656.841	294307.4705
3115	587660.5611	294423.4914
3197	587585.2068	294419.1633
3198	587583.9268	294370.1453
3199	587582.4962	294319.973
3588	588622.2593	294544.7243
3589	588716.1487	294486.5174
3590	588881.3379	294600.5022

3591	588858.6201	294759.7623
3592	588917.8439	294814.3655
3593	588981.9243	294901.9487
3594	589045.6504	295005.1492
3595	589109.1102	295321.3024
3596	588699.1602	295026.7359
3597	588804.784	295038.9155
3598	588740.0995	294802.5219
3599	588533.3792	295049.477
3600	588509.6684	295258.3605
3601	588159.6836	295346.2943
3602	588211.7383	295275.2178
3603	588216.6531	295211.5016
3604	588229.7766	295116.9201
3605	588279.8519	295035.8069
3606	588312.427	294935.8906
3607	588377.5953	294916.9348
3608	588422.6636	294867.5708
3609	588265.8356	294852.8302
3610	588275.6867	294739.348
3611	588217.1218	294649.7477
3612	588166.403	294575.0317
3613	588124.2119	294489.4287
3614	588046.6919	294585.4115
3615	588110.9808	294669.1547
3616	587766.0784	294505.6777
3617	587859.6084	294969.6178
3618	587943.9623	294973.2056
3619	588021.4223	294952.0261
3620	588084.2914	294962.629
3621	588125.8897	294858.3789
3622	587944.1917	294791.8828
3623	587783.8283	294770.3687
3624	587424.6811	294928.6384
3625	587477.8704	295349.9545
3626	587869.9326	295340.8527
3627	587936.4059	295301.2622
3628	587874.7932	295431.615
3629	587877.5746	295556.1369
3630	588030.4585	295530.0521
3631	588038.5941	295460.0783
3632	588054.6473	295355.182
3633	588050.0873	295614.7003
3652	587926.4751	295678.8545

DRAWINGS MUST BE PRINTED IN COLOR

FINAL BID DOCUMENTS

Revisions: | Date

Dept. of Veterans Affairs
Medical Center
5000 W. National Avenue
Milwaukee, WI

CONSULTANTS:

Poblocki Sign Company, LLC
922 S 70th Street| West Allis, WI 53214
T: 414-453-4010 | www.Poblocki.com

ARNOLD AND O'SHERIDAN INC
CONSULTING ENGINEERS
MADISON, WISCONSIN
(608) 821-8500
BROOKFIELD, WISCONSIN
(262) 783-6130
WWW.ARNOLDANDOSHERIDAN.COM

PROJECT LEADER/STRUCTURAL ENGINEER:

CHEQUAMEGON BAY ENGINEERING, INC.
© CBE 2002-2012

ASHLAND, WI
211 6TH STREET WEST
ASHLAND, WI, 54806
PHONE: (715) 682-6004
FAX: (715) 682-6025

MILWAUKEE, WI
933 N. MAYFAIR RD.,
SUITE 109
MILWAUKEE, WI, 53226
PHONE: (414) 258-6004
FAX: (414) 258-6154

Drawing Title: Junction Boxes

Approved: Project Director

Project Title: Site Replacement of Exterior Signage

Location: VA Medical Center, Milwaukee, WI

Date: 24 August 2012

Checked By: DJC

Drawn By: NLB

Project Number: 695-09-195

Building Number: -

Drawing Number: C800.3

Office of Facilities Management

Department of Veterans Affairs

VA FORM 08-6231, OCT 1978

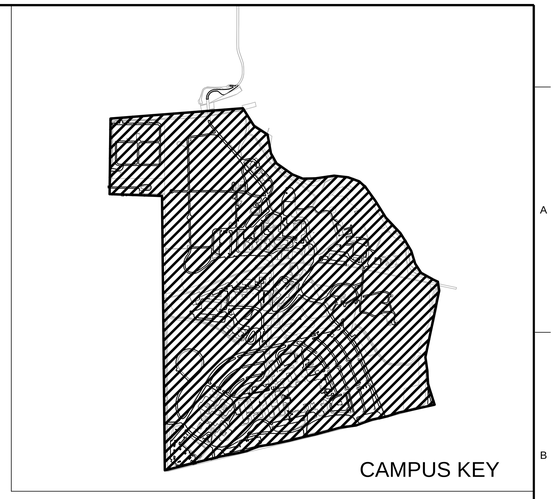

N
W E
S

SCALE IN FEET
100 0 100 200

Panels			
FID	Feature	Easting	Northing
1206880	HVP 16	587335.3	294193.4
1206332	HVP 8	587947.2	294629.3
1201089	HVP 44	587625.8	295887.8
1201067	HVP 42	587477.6	295596.1
1201033	HVP 41	587416.9	295495.4
1201014	HVP 40	587336.9	295295.5
1202078	HVP 30	587659.9	295097.5
1201132	HVP 24	587097.5	294793.6
1202055	HVP 29	587784.3	294883.8
1202163	HVP 31	587981.9	295021.2
1206073	HVP 36	588635.8	294952.7
1201146	HVP 23	587035.9	294632.7
1206756	HVP 18	587368.6	294511.6
122227	HVP 2	587594.8	294029.9
122260	HVP ?	587431.6	293956
27000	HVP	588099.5	293364.9
27035	HVP	587659.8	293314.6
27041	HVP70	587467.6	293216.2
121495	HVP 11	588646	294397.3
122123	HVP K	587920.6	293871.3
1201153	HVP 22	587096.6	294509.2
1202025	HVP 27	587629.9	294838
1206477	HVP 4	587841	294390.8
1206683	HVP 3	587599.8	294289.9
1206725	HVP 15	587344.5	294348.4
1206812	HVP 20	587121.2	294408.2
1206881	HVS 16	587324.3	294192.6
1206757	HVS 18	587369.5	294522.5
1206813	HVS 20	587119.9	294397.9
122228	HVS 2?	587587.8	294039.4
123232	HVS 03-U-12087	586835.1	292610
27044	HVS SL2	587466.5	293224.6
121496	HVS 11	588641.3	294397.7
122120	HVS SL1	587943.2	293879.7
123151	HVS A	588296.3	293489.9
1201030	HVS 41	587409.3	295497
1206077	HVS 36	588639.9	294940.9
1206476	HVS 4	587834.4	294382.9
1206085	PNL 2 V	588645.3	294934.5
1201088	PNL 19	587630.4	295891.3
1201041	PNL16	587288.9	295510.4
1201016	PNL 14	587336.2	295284.1
1202076	PNL 11	587649.5	295094.6
1206709	PNL 49	587373.2	294410.1
27160	PNL SL1	588552.7	293568.7
27047	PNL SL2	587463.8	293238.3
27006	PNL	588096.4	293355.6
121510	PNL 39	588644.7	294388.7
122121	PNL K	587933.9	293874.7
1201034	PNL 41	587414.3	295507
1201075	PNL 17	587336.8	295698.7
1201097	PNL 62	587557.9	295964
1202027	PNL 27	587620.3	294836.9
1202138	PNL	587934.1	294887.3
Total			54

ELECTRICAL PANEL LOCATIONS:
(SEE ALTERNATE BID ITEM 4)

Legend

- Electric Panels
- Electric Lines

SIGN CONTRACTOR IS TO VERIFY FINAL LOCATION OF SIGN AND SIGN MESSAGE WITH VA COTR PRIOR TO INSTALLATION. IF THE CONTRACTOR FAILS TO DO THIS AND IT IS DISCOVERED THAT A SIGN IS MIS-LABELED, PLACED IN AN UNDESIRABLE LOCATION, OR ORIENTATED IN AN UNSATISFACTORY DIRECTION, THE CONTRACTOR WILL BE RESPONSIBLE TO REPAIR, REMOVE, AND/OR REINSTALL AT NO COST TO ZABLOCKI VAMC.

CONTRACTOR TO FOLLOW FEDERAL, STATE, AND LOCAL REQUIREMENTS WHEN PAINTING EXISTING ELECTRICAL EQUIPMENT DESCRIBED ON THIS SHEET. CONTRACTOR IS REQUIRED TO MATCH THE EXISTING COLOR, TYPE AND FINISH OF PAINT WHEN TOUCHING UP EQUIPMENT OR RE-PAINTING EQUIPMENT. ANY ALTERATIONS TO COLOR, TYPE, OR FINISH MUST FALL UNDER APPLICABLE REGULATIONS, AND MUST BE COORDINATED WITH THE VA RESIDENT ENGINEER PRIOR TO PAINTING ACTIVITIES.

DRAWINGS MUST BE PRINTED IN COLOR

FINAL BID DOCUMENTS

Revisions:	Date

Dept. of Veterans Affairs
Medical Center
5000 W. National Avenue
Milwaukee, WI

CONSULTANTS:

Poblocki Sign Company, LLC
922 S 70th Street| West Allis, WI 53214
T: 414-453-4010 | www.Poblocki.com

ARNOLD AND O'SHERIDAN INC
CONSULTING ENGINEERS
MADISON, WISCONSIN
(608) 821-8800
BROOKFIELD, WISCONSIN
(262) 785-6130
WWW.ARNOLDANDOSHERIDAN.COM

PROJECT LEADER/STRUCTURAL ENGINEER:

CHEQUAMEGON BAY ENGINEERING, INC.
© CBE 2003-2012

ASHLAND, WI
211 6TH STREET WEST
ASHLAND, WI. 54806
PHONE: (715) 682-6004
FAX: (715) 682-6025

MILWAUKEE, WI
933 N. MAYFAIR RD.,
SUITE 109
MILWAUKEE, WI. 53226
PHONE: (414) 258-6004
FAX: (414) 258-6154

Drawing Title: Electrical Panels	Project Title: Site Replacement of Exterior Signage	Project Number: 695-09-195	Office of Facilities Management
		Building Number: -	
Approved: Project Director	Location: VA Medical Center,Milwaukee, WI	Drawing Number: C800.4	Department of Veterans Affairs
	Date: 24 August 2012 / Checked By: DJC / Drawn By: NLB		

VA FORM 08-6231, OCT 1978

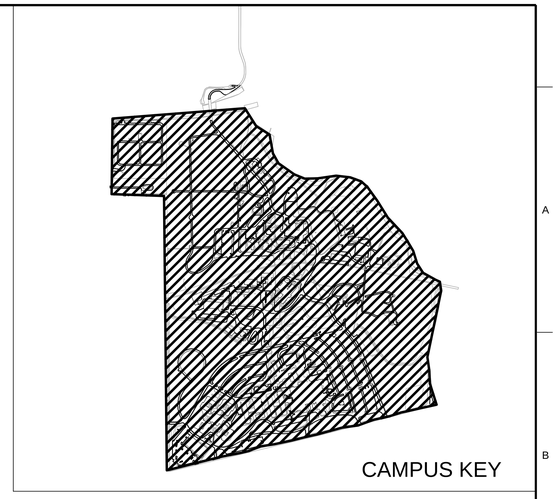

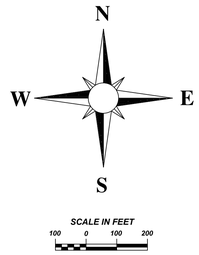

ELECTRICAL PULL BOX LOCATIONS:
(SEE ALTERNATE BID ITEM 4)

Legend

- Electrical Pull Box
- Electric Lines

Pull Boxes

FID	Easting	Northing
1100	586642.6	292824.6
1185	587014.8	292487.5
1377	588202	293713.3
1380	588319.1	293613.9
1395	588291.1	293904.2
1576	588114.2	293786.8
1585	588153.9	293805.6
1622	588580.5	293563.8
1638	588327.2	293870.8
1650	588259.3	293855.2
1677	588606.1	293943.2
1727	588700	294374.4
2675	587662.4	294079.5
2721	587836	293796.5
96	587406.1	293355.8
97	587628.7	295408.3
Total		16

SIGN CONTRACTOR IS TO VERIFY FINAL LOCATION OF SIGN AND SIGN MESSAGE WITH VA COTR PRIOR TO INSTALLATION. IF THE CONTRACTOR FAILS TO DO THIS AND IT IS DISCOVERED THAT A SIGN IS MIS-LABELED, PLACED IN AN UNDESIRABLE LOCATION, OR ORIENTATED IN AN UNSATISFACTORY DIRECTION, THE CONTRACTOR WILL BE RESPONSIBLE TO REPAIR, REMOVE, AND/OR REINSTALL AT NO COST TO ZABLOCKI VAMC.

CONTRACTOR TO FOLLOW FEDERAL, STATE, AND LOCAL REQUIREMENTS WHEN PAINTING EXISTING ELECTRICAL EQUIPMENT DESCRIBED ON THIS SHEET. CONTRACTOR IS REQUIRED TO MATCH THE EXISTING COLOR, TYPE AND FINISH OF PAINT WHEN TOUCHING UP EQUIPMENT OR RE-PAINTING EQUIPMENT. ANY ALTERATIONS TO COLOR, TYPE, OR FINISH MUST FALL UNDER APPLICABLE REGULATIONS, AND MUST BE COORDINATED WITH THE VA RESIDENT ENGINEER PRIOR TO PAINTING ACTIVITIES.

DRAWINGS MUST BE PRINTED IN COLOR

FINAL BID DOCUMENTS

Revisions:	Date

Dept. of Veterans Affairs
Medical Center
5000 W. National Avenue
Milwaukee, WI

CONSULTANTS:

Poblocki Sign Company, LLC
922 S 70th Street| West Allis, WI 53214
T: 414-453-4010 | www.Poblocki.com

ARNOLD AND O'SHERIDAN INC
CONSULTING ENGINEERS
MADISON, WISCONSIN
(608) 821-8800
BROOKFIELD, WISCONSIN
(262) 783-6130
WWW.ARNOLDANDOSHERIDAN.COM

PROJECT LEADER/STRUCTURAL ENGINEER:

CHEQUAMEGON BAY ENGINEERING, INC.
© CBE 2002-2012

ASHLAND, WI
211 6TH STREET WEST
ASHLAND, WI, 54806
PHONE: (715) 682-6004
FAX: (715) 682-6025

MILWAUKEE, WI
933 N. MAYFAIR RD.,
SUITE 109
MILWAUKEE, WI, 53226
PHONE: (414) 258-6004
FAX: (414) 258-6154

Drawing Title: Electrical Pull Boxes	Project Title: Site Replacement of Exterior Signage	Project Number: 695-09-195	Office of Facilities Management
Approved: Project Director	Location: VA Medical Center,Milwaukee, WI	Building Number: -	
	Date: 24 August 2012 / Checked By: DJC / Drawn By: NLB	Drawing Number: C800.5	Department of Veterans Affairs

VA FORM 08-6231, OCT 1978

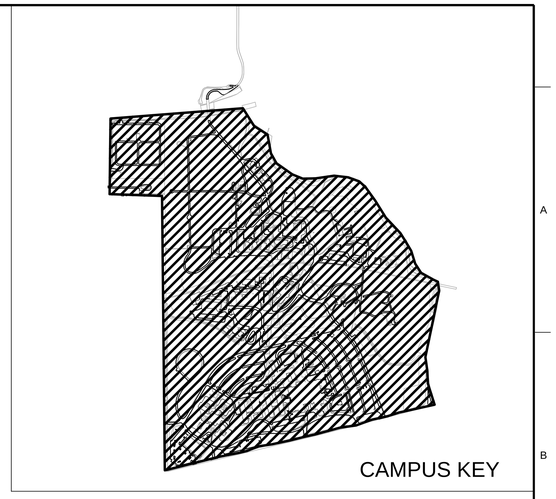

N
W E
S

SCALE IN FEET
100 0 100 200

Signal		
FID	Easting	Northing
61	589075.6	292875.9
90	588781.9	292825.3
92	588765	292812.1
104	588838.5	292824.4
105	588821.9	292833.3
106	588855.2	292826
124	589088.3	292895.3
136	589164.9	292906.8
137	589148	292918
2964	587306.2	293624.7
Total		10

ELECTRICAL SIGNAL BOX LOCATIONS:
(SEE ALTERNATE BID ITEM 4)

Legend

S Electrical Signal Box

Electric Lines

SIGN CONTRACTOR IS TO VERIFY FINAL LOCATION OF SIGN AND SIGN MESSAGE WITH VA COTR PRIOR TO INSTALLATION. IF THE CONTRACTOR FAILS TO DO THIS AND IT IS DISCOVERED THAT A SIGN IS MIS-LABELED, PLACED IN AN UNDESIRABLE LOCATION, OR ORIENTATED IN AN UNSATISFACTORY DIRECTION, THE CONTRACTOR WILL BE RESPONSIBLE TO REPAIR, REMOVE, AND/OR REINSTALL AT NO COST TO ZABLOCKI VAMC.

CONTRACTOR TO FOLLOW FEDERAL, STATE, AND LOCAL REQUIREMENTS WHEN PAINTING EXISTING ELECTRICAL EQUIPMENT DESCRIBED ON THIS SHEET. CONTRACTOR IS REQUIRED TO MATCH THE EXISTING COLOR, TYPE AND FINISH OF PAINT WHEN TOUCHING UP EQUIPMENT OR RE-PAINTING EQUIPMENT. ANY ALTERATIONS TO COLOR, TYPE, OR FINISH MUST FALL UNDER APPLICABLE REGULATIONS, AND MUST BE COORDINATED WITH THE VA RESIDENT ENGINEER PRIOR TO PAINTING ACTIVITIES.

DRAWINGS MUST BE PRINTED IN COLOR

FINAL BID DOCUMENTS

Revisions:	Date

Dept. of Veterans Affairs
Medical Center
5000 W. National Avenue
Milwaukee, WI

CONSULTANTS:

Poblocki Sign Company, LLC
922 S 70th Street| West Allis, WI 53214
T: 414-453-4010 | www.Poblocki.com

ARNOLD AND O'SHERIDAN INC
CONSULTING ENGINEERS
MADISON, WISCONSIN
MILWAUKEE, WISCONSIN
BROOKFIELD, WISCONSIN
(262) 783-4130
WWW.ARNOLDANDOSHERIDAN.COM

PROJECT LEADER/STRUCTURAL ENGINEER:

CHEQUAMEGON BAY ENGINEERING, INC.
© CBE 2002-2012

ASHLAND, WI
211 6TH STREET WEST
ASHLAND, WI, 54806
PHONE: (715) 682-6004
FAX: (715) 682-6025

MILWAUKEE, WI
933 N. MAYFAIR RD.,
SUITE 109
MILWAUKEE, WI, 53226
PHONE: (414) 258-6004
FAX: (414) 258-6154

Drawing Title: Electrical Signal Boxes	Project Title: Site Replacement of Exterior Signage		Project Number: 695-09-195
			Building Number: -
Approved: Project Director	Location: VA Medical Center,Milwaukee, WI		Drawing Number: C800.6
	Date: 24 August 2012	Checked By: DJC	Drawn By: NLB

Office of Facilities Management

Department of Veterans Affairs

VA FORM 08-6231, OCT 1978

Zone	Loc.	Cat.	ST	LO	Orient	Side	Message	Qty.	Remark	Revised
A	001	EN	11	01	N/S/E/W	A/B C/D	Zablocki Dr. Walker Dr.	1	2 panel	7/14/12
A	002						Removed from project		Removed from Scope	7/14/12
A	003	EN	11	01	N/S/E/W	A/B C/D	Juneau Ave. Amer. War Mothers Ave.	1	2 panel	7/14/12
A	004	EN	11	01	N/S/E/W	A/B C/D	Kilbourn Cir. Juneau Ave.	1	2 panel	7/14/12
A	005	EN	11	01	N/S/E/W	A/B C/D	Gen. Wolcott Ave. Kilbourn Ave	1	2 panel	7/14/12
B	001	EI	01	02	W/E	A/B	(VA logo) Department of Veterans Affairs Clement J. Zablocki VA Medical Center Milwaukee VA Great Lakes Health Care System		what side of entryway it should go on - Verify Size Does Historic need to review? This was approved by VA	6/4/12
B	002	EI	01	02	N	A	(VA logo) Department of Veterans Affairs Clement J. Zablocki VA Medical Center Milwaukee VA Great Lakes Health Care System		S/F - This was approved by VA	6/4/12
B	003	EN	03	03	N/S	A B	(AU) Bldg. 7 : Therapeutic & Supported Employment Services (TSES) / CWT (AU) Bldg. 11 (AU) Bldg. 6 (AU) Bldg. 5 : Human Resources (AU) Bldg. 3 : Wadsworth Library (AU) Bldg. 4 : Bowling Alley / Fiscal (AU) Bldg. 1301 : Wood National Cemetery Offi	1	Existing Sign Location : D/F	7/10/12
B	004	RO			N/S		Remove only		Remove Only	7/10/12
B	005	EN	03	03	N/S	A	(AR) Bldg. 7 : Therapeutic & Supported Employment Services (TSES) / CWT (AR) Bldg. 11 (AR) Bldg. 6 (AL) Bldg. 5 : Human Resources (AL) Bldg. 3 : Wadsworth Library (AL) Bldg. 4 : Bowling Alley / Fiscal (AL) Bldg. 1301 : Wood National Cemetery Off	1	New Sign Location : S/F	7/10/12
B	006	RO			N/S		Remove only		Remove Only	7/10/12
B	007	EN	03	03	W/E	B	(AR) Information Island (AR) Exit to Bluemound Ave. (AL) Bldg. 7 : Therapeutic & Supported Employment Services (TSES) / CWT (AL) Bldg. 11 (AL) Bldg. 6	1	New Sign Location : S/F	7/10/12
B	008	EN	03	02	SW/NE	A B	(AR) Bldg. 7 : Therapeutic & Supported Employment Services (TSES) / CWT (AL) Bldg. 7 : Therapeutic & Supported Employment Services (TSES) / CWT	1	Existing Sign Location : D/F	7/10/12
B	009	RO			N/S		Remove only		Remove Only	06/05/12 LAH
B	010	RO			W/E		Remove only		Remove Only	7/10/12
B	011	EN	03	03	NW/SE	A	(AU) Information Island (AU) Bldg. 11 (AU) Bldg. 6 (AU) Bldg. 7 : Therapeutic & Supported Employment Services (TSES) / CWT (AU) Bldg. 5 : Human Resources (AU) Bldg. 3 : Wadsworth Library (AU) Bldg. 1301 : Wood National Cemetery Office (AU) Bldg.	1	Existing Sign Location : D/F	7/10/12
B	012	EN	06	10	N	A	62	1	New Sign Location: Verify location	7/11/12
B	013	EN	06	10	N	A	64	1	New Sign Location: Verify location	7/11/12
B	014	EN	06	10	N	A	18	1	New Sign Location: Verify location	7/11/12
B	015	EN	06	10	N	A	19	1	New Sign Location: Verify location	7/11/12
B	016	EN	03	05	W/E	A/B	Building 17 ------- -------	1	Existing Sign Location : D/F	7/10/12
B	017	EN	06	10	N	A	73	1	New Sign Location: Verify location	7/11/12
B	018	EN	06	10	N	A	16	1	New Sign Location: Verify location	7/11/12
B	019	EN	06	10	N	A	14	1	New Sign Location: Verify location	7/11/12
B	020	EN	03	05	N/S	A/B	Building 12 ------- Chapel	1	Existing Sign Location : D/F	7/11/12
B	021	EN	12	03	W/E	A/B	(P) symbol Employee Parking ----- Lot 28	1	Existing Sign Location : D/F	6/20/12
B	022						Removed from project			
B	023	EN	11	01	N/S/E/W	A/B C/D	Zablocki Dr. Gen. Mitchell Blvd.	1	2 panel	7/14/12
B	024	EN	11	01	N/S/E/W	A/B C/D	Gen. Mitchell Blvd. Stadium Ln.	1	2 panel	7/14/12
B	025	EN	11	01	N/S/E/W	A/B C/D	Gen. Mitchell Blvd. Gen. Wolcott Ave.	1	2 panel	7/14/12
B	026	EN	11	01	N/S/E/W	A/B C/D	Chapel Ln. Gen. Wolcott Ave.	1	2 panel	7/14/12
B	027	EN	11	01	N/S/E/W	A/B C/D	Gen. Mitchell Blvd. Stadium Ln.	1	2 panel	7/14/12
B	028	EN	11	01	N/S/E/W	A/B C/D	Gen. Mitchell Blvd. Memorial Dr.	1	2 panel	7/14/12
B	029	RO			N/S		Remove only		Remove Only : Giant Map sign	7/14/12
C	001	EN	03	03	NW/SE	B	(AU) Bldg. 7 : Therapeutic & Supported Employment Services (TSES) / CWT (AU) Bldg. 11 (AU) Exit to Bluemound Rd. (AL) Bldg. 3 : Wadsworth Library (AL) Bldg. 5 : Human Resources (AL) Bldg. 4 : Bowling Alley / Fiscal (AL) Bldg. 6	1	Existing Sign Location : S/F Bldg. 7 is on two lines Check name of Bldg. 4?	6/25/12
C	002	EN	03	02	W/E	A	(AR) Exit to National Ave. (AL) Exit to Bluemound Ave.	1	New Sign Location : S/F	7/13/12
C	003	EN	06	03	E	B	Building 20 ------- -------	1	Existing Sign Location : S/F	7/13/12
C	004	EN	06	03	E	B	Building 20 ------- -------	1	Existing Sign Localton : S/F	7/13/12
C	005	EN	06	03	E	B	Building 107 ------- -------	1	Existing Sign Location : S/F	7/13/12
C	006	EN	06	03	E	B	Building 107 ------- -------	1	Existing Sign Location : S/F	7/13/12
C	007	EN	12	03	W/E	A/B	(P) symbol Employee Parking ----- No Lot #	1	New Sign Location : D/F Need Lot #	6/25/12
C	008	EN	12	03	W/E	A/B	(P) symbol Employee Parking ----- No Lot #	1	Existing Sign Location : D/F Need Lot #	6/25/12
C	009	EN	06	06	N	A	Building 108 -----	1	New Sign Location: Verify location	7/10/12
C	010	EN	06	06	N	A	Building T114 -----	1	New Sign Location: Verify location	7/10/12
C	011	EN	06	06	N	A	Building 99 -----	1	New Sign Location: Verify location	7/10/12
C	012	EN	06	06	N	A	Building T105 -----	1	New Sign Location: Verify location	7/10/12
C	013	EN	06	06	N	A	Building 97 -----	1	New Sign Location: Verify location	7/10/12
C	014	EN	06	06	N	A	Building T107 -----	1	New Sign Location: Verify location	7/10/12
C	015	EN	06	06	N	A	Building T106 -----	1	New Sign Location: Verify location	7/10/12
C	016	EN	11	01	N/S/E/W	A/B C/D	Gen. Mitchell Blvd. Wood Dr.	1	2 panel	7/14/12
C	017	EN	11	01	N/S/E/W	A/B C/D	Gen. Mitchell Blvd. Work Shop Rd.	1	2 panel	7/14/12
C	018	EN	03	02	NW	A	(AU) Walkway to Stadium	1	Existing Sign Location : S/F	7/14/12
D	001	EN	03	02	W/E	A B	(AU) Bldg. 5 : Human Resources (AU) Bldg. 6 (AU) Exit	1	Existing Sign location : D/F	7/14/12
D	002	EN	03	02	W/E	A B	(AR) Exit to National Ave. (AL) Exit to Bluemound Ave. (AU) Bldg. 11 (AU) Bldg. 6	1	Existing Sign Location : D/F	7/13/12
D	003	EN	03	02	W/E	A B	(AR) Bldg. 7 : Therapeutic & Supported Employment Services (TSES) / CWT (AL) Bldg. 7 : Therapeutic & Supported Employment Services (TSES) / CWT	1	Existing Sign Location : S/F	
D	004	EN	03	03	N/S	A	(AR) Bldg. 3 : Wadsworth Library (AR) Bldg. 5 : Human Resources (AR) Bldg. 4 : Bowling Alley / Fiscal (AR) Bldg. 6 (AU) Bldg. 43 (AU) Bldg. 102 : SPS (AU) Pavilion at Wheeler Lake (AU) Bldg. 1301 : (AU) Bldg. 146-149 : Assisted Living / CLC	1	Existing Sign Location : S/F	
D	005	EN	03	05	N/S	A/B	Building 2 ------- -------	1	Existing Sign Location : D/F	7/10/12
D	006	EN	03	05	W/E	A/B	Building 5 ------- ------- Human Resources	1	Existing Sign Location : D/F	7/10/12
D	007	EN	03	05	W/E	A/B	Building 6 ------- -------	1	Existing Sign Location : D/F	7/10/12
D	008	EN	06	06	S	B	Building 6 ----- -----	1	Existing Sign Location: Verify size	7/10/12
D	009	EN	06	06	W	A	Building 6 ----- -----	1	Existing Sign Location: Verify size	7/10/12
D	010	EN	12	03	W/E	A/B	(P) symbol Visitor Parking ----- Lot 29, 30, 31	1	Existing Sign Location : D/F	7/10/12
D	011	EN	12	03	W/E	A/B	(P) symbol Visitor Parking ----- Lot 29, 30, 31	1	Existing Sign Location : D/F	7/10/12
D	012	EN	12	03	W/E	A/B	(P) symbol Visitor Parking ----- Lot 29, 30, 31	1	Existing Sign Location : D/F	7/10/12
D	013	EN	12	03	W/E	A/B	(P) symbol Visitor Parking ----- Temporary Lot	1	New Sign Location : D/F	7/10/12
D	014	EN	06	06	NE	A	Building 6 -----	1	Existing Sign Location: Verify size	7/10/12
D	015	EN	06	06	N	A	Building 6 -----	1	Existing Sign Location: Verify size	7/10/12
D	016	RO			N/S		Remove only		Remove Only	6/25/12
D	017	EN	06	07	N	A	Building 11	1	Existing Sign Location: 2'x2' existing, replace with smaller size	7/11/12
D	018	EN	03	05	N/S	A	Building 7 ------- ------- Therapeutic & Supported Employment Services (TSES) / CWT	1	Existing Sign Location : S/F	7/10/12
D	019	EN	06	06	E	B	Building 7 ------- ------- Therapeutic & Supported Employment Services (TSES) / CWT	1	Existing Sign Location: Verify size	7/10/12
D	020	EN	11	01	N/S/E/W	A/B C/D	TBD	1	2 panel	7/11/12
D	021	EN	11	01	N/S/E/W	A/B C/D	Gen. Mitchell Blvd. Gen. Wolcott Ave.	1	2 panel	7/14/12
D	022	EN	11	01	N/S/E/W	A/B C/D	Kilbourn Cir. Gen. Wolcott Ave.	1	2 panel	7/14/12
E	001	EN	03	03	W/E	A B	(AU) Bldg. 144 : Spinal Cord Injury Center (AU) Bldg. 109 : Women's Resource Center (AU) Bldg. 111 : VA Medical Center (AL) Bldg. 1301 : Wood National Cemetery Office (AL) Pavilion at Wheeler Lake (AL) Bldg. 102 : SPS (AL) Bldg. 43 (AL) Bldg. 3 : Wadswor	1	New Sign Location : S/F Check name of Bldg. 4	6/25/12
E	002	RO			W/E		Remove only		Remove Only	6/25/12
E	003	EN	03	03	N/S	A B	(AR) Bldg. 43 (AR) Bldg. 3 : Wadsworth Library (AR) Bldg. 4 : Bowling Alley / Fiscal (AR) Bldg. 5 : Human Resources (AR) Bldg. 7 : Therapeutic & Supported Employment Services (TSES) / CWT (AR) Bldg. 6 (AU) Bldg. 43 Parking (AL) Bldg. 102 : SPS	1	New Sign Location : D/F Bldg. 7 will need to take up two lines	6/25/12
E	004	EN	03	03	W/E		TBD	1	Existing Sign Location : S/F : Verify this sign : survey notes are not complete	6/25/12
E	005	EN	03	03	N/S	A	(AU) Bldg. 43 (AU) Bldg. 102 : SPS (AU) Pavilion at Wheeler Lake (AU) Bldg. 1301 : Wood National Cemetery Office (AU) Bldg. 146-149 : Assisted Living / CLC	1	Existing Sign Location : S/F	7/14/12
E	006	EN	03	03	N/S	A	(AU) Bldg. 43 (AU) Bldg. 102 : SPS (AU) Pavilion at Wheeler Lake (AU) Bldg. 1301 : Wood National Cemetery Office (AU) Bldg. VBA : VA Regional Office (AL) Bldg. 146-149 : Assisted Living / CLC (AL) Bldg. 111 : VA Medical Center	1	New Sign Location : S/F	7/13/12
E	007	EN	03	03	N/S	A B	(AR) Bldg. 43 (AR) Bldg. 102 : SPS (AR) Pavilion at Wheeler Lake (AR) Bldg. 1301 : Wood National Cemetery Office (AR) Bldg. VBA : VA Regional Office (AL) Bldg. 146-149 : Assisted Living / CLC (AL) Bldg. 111 : VA Medical Center (AR) Bldg. 146-149 : Assis	1	Existing Sign Location : D/F Bldg. 7 will need to take up two lines	6/25/12
E	008	RO			W/E		Remove only		Remove Only	6/5/12
E	009	EN	03	03	W/E	B	(AU) Bldg. 144 : Spinal Cord Injury Center (AU) Bldg. 1301 : Wood National Cemetery Office (AU) Pavilion at Wheeler Lake (AL) Bldg. 109 : Women's Resource Center (AL) Visitor Parking (AL) Bldg. 111 : VA Medical Center (AL) Exit to National Ave.	1	Existing Sign Location : S/F	6/25/12
E	010	RO			W/E		Remove only		Remove Only	6/5/12
E	011	EN	03	03	NW/SE	A B	(AR) Bldg. 144 : Spinal Cord Injury Center (AR) Bldg. 109 : Women's Resource Center (AR) Bldg. 1301 : Wood National Cemetery Office (AR) Bldg. VBA : VA Regional Office (AU) Visitor Parking (AU) Bldg. 111 : VA Medical Center (AU) Exit to National Ave. (A	1	New Sign Location : D/F	6/25/12
E	012						Removed from project		Removed from Scope	6/25/12
E	013	EN	12	03	W/E	A/B	(P) symbol Employee Parking ----- Temporary	1	New Sign Location : D/F	6/25/12
E	014	EN	12	03	N/S	A/B	(P) symbol Employee Parking ----- Temporary	1	New Sign Location : D/F	6/25/12
E	015	EN	03	05	N/S	A/B	Pavilion at Wheeler Lake --------	1	New Sign Location: D/F	6/25/12
E	016	RO			W/E		Remove only		Remove Only	6/5/12
E	017	EN	03	05	W/E	A/B	Building 43 --------	1	Existing Sign Location: D/F	6/25/12
E	018						No change		Leave as is	6/25/12
E	019	EN	03	05	N/S	A/B	Building 41 --------	1	Existing Sign Location: D/F	6/25/12
E	020	EN	03	05	N/S	A/B	Building 1 --------	1	Existing Sign Location: D/F	6/25/12
E	021	EN	06	04	W	A	Building 1 --------	1	Existing Sign Location: D/F	7/14/12
E	022	EN	03	05	W/E	A/B	Building 3 -------- Wadsworth Library	1	Existing Sign Location: D/F	6/25/12
E	023	EN	03	05	W/E	A/B	Building 4 -------- Bowling Alley / Fiscal	1	Existing Sign Location: D/F Verify Bldg. 4 name	6/25/12
E	024						Removed from project		Removed from Scope	7/14/12
E	025						Removed from project		Removed from Scope	7/14/12
E	026	EN	11	01	N/S/E/W	A/B C/D	Gen. Mitchell Blvd. N. Washington Dr.	1	2 panel	7/14/12
E	027	EN	11	01	N/S/E/W	A/B C/D	Hines Blvd. N. Washington Dr.	1	2 panel	7/14/12
E	028	EN	11	01	N/S/E/W	A/B C/D	Gen. Mitchell Blvd. Hines Blvd.	1	2 panel	7/14/12
F	001	EN	03	03	NW/SE	A B	(AU) Bldg. 43 (AU) Bldg. 3 : Wadsworth Library (AU) Bldg. 4 : Bowling Alley / Fiscal (AU) Bldg. 5 : Human Resources (AU) Bldg. 6 (AL) Bldg. 109 : Women's Resource Center (AL) Bldg. 111 : VA Medical Center (AL) Bldg. 144 : Spinal Cord Injury Center (AL	1	New Sign Location : S/F Verify Bldg. 4 name	6/21/12
F	002	EN	03	03	SW/NE	A	(AR) Bldg. 111 : VA Medical Center (AR) Visitor Parking (AR) Valet Parking (AR) Exit to National (AL) Bldg. 43 (AL) Bldg. 3 : Wadsworth Library (AL) Bldg. 4 : Bowling Alley / Fiscal (AL) Bldg. 5 : Human Resources (AL) Bldg. 6	1	Existing Sign Location : S/F Verify Bldg. 4 name	6/21/12
F	003	EN	03	03	NW/SE	A B	(AU) Bldg. 111 : VA Medical Center (AU) Visitor Parking (AU) Exit to National (AR) Bldg. 3 : Wadsworth Library (AR) Bldg. 4 : Bowling Alley / Fiscal (AR) Bldg. 5 : Human Resources (AR) Bldg. 6 (AL) Bldg. 102 : SPS (AL) Bldg. 1301 : Wood National Cemet	1	New Sign Location : D/F	6/21/12
F	004	RO			NW/SE		Remove only		Remove Only	
F	005	EN	03	03	NW/SE	A B	(AU) Bldg. 111 : VA Medical Center (AU) Visitor Parking (AU) Exit to National (AL) Bldg. 146-149 : Assisted Living / CLC (AR) Bldg. 146-149 : Assisted Living / CLC (AU) Bldg. 43 (AU) Bldg. 3 : Wadsworth Library (AU) Bldg. 4 : Bowling Alley / Fiscal (AU	1	New Sign Location : D/F	6/21/12
F	006	EN	12	03	W/E	A/B	(P) symbol Employee Parking ----- Temporary	1	New Sign Location : D/F	6/21/12
F	007	RO			N/S		Remove only		Remove Old Bldg. 37 sign Building is going to be torn down	7/13/12
F	008	EN	03	05	W/E	A/B	Building 146-149 ------- Assisted Living / CLC	1	New Sign Location: D/F Placement TBD, building is not built yet	6/21/12
F	009	EN	03	05	W/E	A/B	Building 39 --------	1	Existing Sign Location: D/F No name	6/21/12
F	010	EN	03	02	S	B	(AU) Walkway to Stadium	1	Existing Sign Location : S/F	7/14/12
F	011						Removed from project		Removed from Scope	7/13/12
F	012						Removed from project		Removed from Scope	7/13/12
F	013						Removed from project		Removed from Scope	7/13/12
F	014	EN	11	01	N/S/E/W	A/B C/D	Gen. Mitchell Blvd. Barron Ct.	1	2 panel	7/14/12
F	015	EN	03	02	W	A	(AL) Walkway to Stadium	1	Existing Sign Location : S/F	7/14/12
F	016	EN	11	01	N/S/E/W	A/B C/D	Red Arrow Dr. Barron Ct.	1	2 panel Verify location of Red Arrow	7/14/12
G	001	RO			N/S		Remove only		Remove Only	6/25/12

DRAWINGS MUST BE PRINTED IN COLOR

FINAL BID DOCUMENTS

Revisions:	Date

Dept. of Veterans Affairs
Medical Center
5000 W. National Avenue
Milwaukee, WI

CONSULTANTS:

Poblocki Sign Company, LLC
922 S 70th Street | West Allis, WI 53214
T: 414-453-4010 | www.Poblocki.com

ARNOLD AND O'SHERIDAN INC
CONSULTING ENGINEERS
MADISON, WISCONSIN (608) 821-8500
BROOKFIELD, WISCONSIN (262) 783-4130
WWW.ARNOLDANDOSHERIDAN.COM

PROJECT LEADER/STRUCTURAL ENGINEER:

CHEQUAMEGON BAY ENGINEERING, INC.
© CBE 2003-2012

ASHLAND, WI
211 6TH STREET WEST
ASHLAND, WI. 54806
PHONE: (715) 682-6004
FAX: (715) 682-6025

MILWAUKEE, WI
933 N. MAYFAIR RD.,
SUITE 109
MILWAUKEE, WI. 53226
PHONE: (414) 258-6004
FAX: (414) 258-6154

Drawing Title	Project Title	Project Number	
Site Signage plan Sign Schedule	Site Replacement of Exterior Signage	695-09-195	Office of Facilities Management
Approved: Project Director	Location: VA Medical Center, Milwaukee, WI	Building Number: -	
	Date: 24 August 2012 / Checked By: DJC / Drawn By: NLB	Drawing Number: C900	Department of Veterans Affairs

VA FORM 08-6231, OCT 1978

G	002	EN	03	03	W/E	B	(AR) Bldg. 43 Parking (AU) Bldg. 102 : SPS (AL) Bldg. 1301 : Wood National Cemetery Office (AL) Bldg. 111 : VA Medical Center (AL) Bldg. VBA : VA Regional Office	1	New Sign Location : S/F	6/25/12
G	003	EN	12	03	W/E	A/B	(P) symbol Visitor / Employee Parking ----- No Lot #	1	New Sign Location : D/F Can visitors park here? Need Lot #	6/25/12
G	004	EN	03	02	W/E	B	(AUL) Bldg. 102 : SPS (AL) Cemetery Deliveries	1	Existing Sign Location : S/F	7/14/12
G	005	EN	03	02	W/E	A	Delivery Entrance Only	1	Existing Sign Location : S/F	7/14/12
G	006	EN	06	03	E	B	Building 102 ------- SPS	1	Existing Sign Location : S/F Verify Copy	6/25/12
G	007	EN	06	03	S	B	Building 102 ------- SPS	1	Existing Sign Location : S/F Verify Copy	6/25/12
G	008	EN	06	03	E	B	Building 102 ------- SPS	1	Existing Sign Location : S/F Verify Copy	6/25/12
G	009	EN	06	03	S	B	Building 102 ------- SPS	1	Existing Sign Location : S/F Verify Copy	6/25/12
G	010	EN	12	03	W/E	A/B	(P) symbol Contractor Parking ----- Temporary	1	New Sign Location : D/F	6/25/12
G	011	EN	12	03	W/E	A/B	(P) symbol Contractor Parking ----- Temporary	1	New Sign Location : D/F	6/25/12
G	012	EN	06	10	N	A	50	1	New Sign Location: Verify location	7/10/12
G	013	EN	06	10	N	A	49	1	New Sign Location: Verify location	7/10/12
G	014	EN	06	06	N	A	Building 84 -----	1	New Sign Location: Verify location	7/10/12
G	015	EN	06	06	N	A	Building 112 -----	1	New Sign Location: Verify location	7/10/12
G	016	EN	06	06	N	A	Building 45 -----	1	New Sign Location: Verify location	7/10/12
G	017	EN	06	06	N	A	Building 119 -----	1	New Sign Location: Verify location	7/10/12
G	018	EN	06	06	N	A	Building 81 -----	1	New Sign Location: Verify location	7/10/12
G	019	EN	11	01	N/S/E/W	A/B C/D	Power Plant Dr. Flower Dr.	1	2 panel	7/14/12
G	020	EN	11	01	N/S/E/W	A/B C/D	Hines Blvd. Flower Dr.	1	2 panel	7/14/12
H1	001	EI			W/E	A/B	(VA logo) Department of Veterans Affairs VA Regional Office Milwaukee VA Great Lakes Health Care System		Not approved by VA - Determine if any change of existing is required Sign location moved to grass area, will need approval from VBA	6/12/12
H1	002	EN	03	03	W/E	A B	(AR) Exit to National Ave. (AR) Bldg. VBA : VA Regional Office (AU) Bldg. 70 (AU) Bldg. 111 : VA Medical Center (AU) Valet Parking (AU) Visitor Parking (AU) Bldg. 109 : Women's Resource Center (AU) Bldg. 144 : Spinal Cord Injury Center (AR) Bldg. 123 :	1	New Sign Location - D/F	6/20/12
H1	003	EN	03	03	SW/NE	A B	(AR) Bldg. VBA : VA Regional Office (AR) Bldg. 123 : Dom./Residential Rehab. (AR) Bldg. 70 (AU) Bldg. 70 : Facilities (AU) Bldg. 144 : Spinal Cord Injury Center (AU) Bldg. 1301 : Wood National Cemetery Office (AU) Bldg. 111 : VA Medical Center (AL) Woo	1	Existing Sign Location : D/F	6/20/12
H1	004	RO			SW/NE		Remove only		Remove Only	
H1	005	EN	03	03	NW/SE	B	(AR) Bldg. 1301 : Wood National Cemetery Office (AR) Pavillion at Wheeler Lake (AR) Bldg. 144 : Spinal Cord Injury Center (AR) Bldg. 109 : Women's Resource Center (AL) Bldg. VBA : VA Regional Office (AL) Bldg. 123 : Dom./Residential Rehab. (AL) Exit t	1	Existing Sign Location: S/F	6/20/12
H1	006	EN	03	03	SW/NE	B	(AU) Wood National Cemetery (AU) Exit to (currently blocked) (AU) Bldg. VBA : VA Regional Office (AU) Bldg. 123 : Dom./Residential Rehab. (AU) Exit to National Ave. (AL) Bldg. 70 : Facilities (AL) Bldg. 144 : Spinal Cord Injury Center (AL) Volunteer Par	1	New Sign Location : S/F	6/20/12
H1	007	RO			N/S		Remove only		Remove Only	
H1	008	EN	03	05	N/S	A/B	Building VBA VA Regional Office	1	New Sign Location : D/F	6/17/12
H1	009	EN	06	01	NW	A	VBA Receiving	1	New Sign Locaiton : S/F Verify Size, put on canopy above dock doors	6/17/12
H1	010	EN	03	05	W/E	A/B	Building 1301 Wood National Cemetery Office	1	Existing Sign Location : D/F	6/17/12
H1	011	EN	11	01	N/S/E/W	A/B C/D	N. Washington Dr. S. Washington Dr.	1	2 panel	7/14/12
H1	012						Removed from project		Removed from Scope	7/14/12
H1	013	EN	11	01	N/S/E/W	A/B C/D	Afton Cir. N. Washington	1	2 panel	7/14/12
H2	001	EN	03	02	N/S	A B	(AR) Bldg. 1301 : Wood National Cemetery Office (AL) Bldg. 1301 : Wood National Cemetery Office	1	New Sign Location : D/F	6/25/12
H2	002	EN	03	05	N/S	A/B	Building 1301 ------- Wood National Cemetery Office	1	Existing Sign Location : D/F	6/25/12

I	001	EN	03	03	W/E	A	(AU) Bldg. 144 : Spinal Cord Injury Center (AU) Bldg. 109 : Women's Resource Center (AU) Bldg. 111 : VA Medical Center (AU) Visitor Parking (AL) Bldg. 1301 : Wood National Cemetery Office (AL) Pavilion at Wheeler Lake (AL) Bldg. 102 : SPS (AL) Bldg. 43	1	New Sign Location : S/F	6/17/12
I	002	EN	03	03	N/S	A	(AR) Bldg. 70 : Facilities (AR) Volunteer Parking (AR) Wood National Cemetery (AR) Bldg. VBA : VA Regional Office (AR) Bldg. 123 : Dom./Residential Rehab. (AL) Bldg. 144 : Spinal Cord Injury Center (AL) Bldg. 109 : Women's Resource Center (AL) Bldg. 111	1	Existing Sign Location : S/F	6/20/12
I	003	EN	03	03	N/S	A B	(AR) Verify (AU) Valet Parking (AU) Bldg. 111 : VA Medical Center (AL) Visitor Parking (AU) Bldg. 109 : Women's Resource Center (AU) Bldg. 144 : Spinal Cord Injury Center (AU) Bldg. 1301 : Wood National Cemetery	1	Existing Sign Location : S/F	6/17/12
I	004	EN	03	02	W/E	B	(AR) Bldg. 109 : Women's Resource Center (AR) Bldg. 144 : Spinal Cord Injury Center (AR) Bldg. 1301 : Wood National Cemetery Office (AL) Valet Parking (AL) Bldg. 111 : VA Medical Center	1	New Sign Location : S/F	6/17/12
I	005	EI	01	02	W/E	A/B	(VA logo) Department of Veterans Affairs Spinal Cord Injury Center Milwaukee VA Great Lakes Health Care System	1	Existing Sign Location : D/F Currently non-lit sign here, will need power Verify	6/25/12
I	006	RO			W/E		Remove only		Remove Only	6/25/12
I	007	EN	03	?	W/E	A/B	Women's Resource Center	1	Existing D/F Sign, remove letters, repaint and reinstall	6/17/12
I	008	EN	12	03	W/E	A/B	(P) symbol Visitor Parking ----- Lot __	1	New Sign Location : D/F Need Lot #	6/17/12
I	009	EN	12	03	W/E	A/B	(P) symbol, (HC) symbol Visitor Parking ----- Lot __	1	New Sign Location : D/F Need Lot #	6/17/12
I	010	EN	03	02	NWS/E	A	(AR) Bldg. 70 : Facilities (AU) Bldg. 144 : Spinal Cord Injury Center	1	Existing Sign Location : S/F	6/20/12
I	011	EN	12	03	W/E	A/B	(P) symbol Volunteer Parking ----- Lot 11	1	Existing Sign Location : D/F	6/21/12
I	012	RO					Remove only		Remove Only	6/17/12
I	013	EN	12	03	W/E	A B	(P) symbol Employee Parking ----- Lot 15 (P) symbol Employee Parking ----- Lot 14	1	Existing Sign Location : D/F	6/20/12
I	014	EN	12	03	W/E	A/B	(P) symbol Employee Parking ----- Lot 15	1	Existing Sign Location : D/F	6/20/12
I	015	EN	12	03	W/E	A/B	(P) symbol Medical Staff Parking ----- Lot 11, 12 & 13	1	Existing Sign Location : D/F	6/20/12
I	016	EN	12	03	W/E	A/B	(P) symbol Medical Staff Parking ----- Lot 11, 12 &13	1	Existing Sign Location : D/F	6/20/12
I	017	EN	12	03	W/E	A/B	(P) symbol Visitor Parking ----- Lot __	1	Existing Sign Location : D/F Need Lot #	6/17/12
I	018	EN	11	01	N/S/E/W	A/B C/D	Lincoln Dr. N. Washington Dr.	1	2 panel	7/14/12
I	019	EN	03	05	W/E	A/B	Building 144 Spinal Cord Injury Center	1	Existing Sign Locaiton : D/F	7/13/12
J	001	EI	16	02	W/E	A/B	(VA logo) Department of Veterans Affairs Clement J. Zablocki VA Medical Center Milwaukee VA Great Lakes Health Care System	1	Approved by VA	6/4/12
J	002	RO			W/E		Remove only		Remove Only	
J	003	EN	03	03	NW/SE	B	(AR) Valet Parking (AR) Visitor Parking (AR) Bldg. 111 : VA Medical Center (AR) Bldg. 109 : Women's Resource Center (AR) Bldg. 144 : Spinal Cord Injury Center (AR) Bldg. 1301 : Wood National Cemetery Office (AUL) Bldg. 70 (AUL) Bldg. VBA : VA Regional Of	1	New Sign Location : S/F	6/20/12
J	004						Removed from project	1	Removed from scope	6/17/12 was a new sign location - changed
J	005	EN	03	03	N/S	B	(AR) Exit (AU) Visitor Parking (AL) Valet Parking (AL) Bldg. 111 : VA Medical Center (AL) Bldg. 109 : Women's Resource Center (AL) Bldg. 144 : Spinal Cord Injury Center (AL) Bldg. 1301 : Wood National Cemetery Office	1	New Sign Location : D/F	6/17/12

J	006	EN	03	03	N/S	A B	(AR) Visitor Parking (AR) Valet Parking (AR) Bldg. 111 : VA Medical Center (AR) Bldg. 109 : Women's Resource Center (AU) Information Island (AU) Exit to National Ave. (AL) Visitor Parking (AL) Valet Parking (AL) Bldg. 111 : VA Medical Center (AL) Bldg.	1	New Sign Location : D/F	6/17/12
J	007	EN	03	03	W/E	A	(AR) Information Island (AR) Exit to National Ave. (AL) Bldg. __ : Fischer House (Future) (AL) Bldg. 144 : Spinal Cord Injury Center (AL) Bldg. 1301 : Wood National Cemetery Office (AL) Pavilion at Wheeler Lake	1	Existing Sign Location : S/F	6/17/12
J	008	EN	03	03	W/E	A	(AR) Exit to National Ave. (AL) Bldg. 144 : Spinal Cord Injury Center (AL) Bldg. 109 : Women's Resource Center (AL) Bldg. 1301 : Wood National Cemetery Office (AL) Pavilion at Wheeler Lake	1	New Sign Location : D/F	6/17/12
J	009	RO			N/S		Remove only		Remove Only	
J	010	EN	03	03	N/S	A B	(AU) Exit to National Ave. (AR) Information Island (AR) Valet Parking (AR) Bldg. 111 : VA Medical Center (AR) Bldg. 70 (AR) Bldg. VBA : VA Regional Office (AR) Bldg. 123 : Dom./Residential Rehab. (AR) Bldg. 1301 : Wood National Cemetery Office (AU) Visi	1	New Sign Location : D/F	6/20/12
J	011	EN	03	03	W/E	A	(AR) Bldg. 109 : Women's Resource Center (AR) Bldg. 111 : VA Medical Center (AR) Valet Parking (AR) Visitor Parking (AU) Exit to National Ave.	1	New Sign Location : S/F	6/25/12
J	012	RO			N/S		Remove only		Remove Only	
J	013	RO			N/S		Remove only		Remove Only	6/5/12
J	014	EN	03	03	N/S	A B	(AR) Visitor Parking (AR) Bldg. 109 : Women's Resource Center (AU) Valet Parking (AU) Visitor Parking (AU) Bldg. 111 : VA Medical Center (AU) Information Island (AU) Exit to National Ave. (AU) Bldg. 144 : Spinal Cord Injury Center (AU) Bldg. 1301 : Wood	1	New Sign Location : D/F	7/14/12
J	015	EN	12	03	W/E	A/B	(P) symbol Employee Parking ----- Lot __	1	Existing Sign Location : D/F Need Lot #	6/17/12
J	016	EN	12	03	W/E	A/B	(P) symbol Employee Parking ----- Lot __	1	Existing Sign Location : D/F Need Lot #	6/17/12
J	017	EN	12	03	W/E	A/B	(P) symbol Employee Parking ----- Lot __	1	New Sign Location : D/F Need Lot #	6/17/12
J	018	EN	12	03	NW/SE	A/B	(P) symbol Employee Parking ----- Lot __	1	New Sign Location : D/F Need Lot #	6/17/12
J	019	EN	12	03	W/E	A B	(P) symbol Employee Parking ----- Lot 7 (P) symbol Employee Parking ----- Lot 8	1	Existing Sign Location : D/F	6/20/12
J	020	EN	12	03	W/E	A B	(P) symbol Employee Parking ----- Lot 8 (P) symbol Employee Parking ----- Lot 9	1	Existing Sign Location : D/F	6/20/12
J	021	EN	12	03	W/E	A	(P) symbol Visitor Parking ----- Lot 5	1	Existing Sign Location : S/F do not label valet parking	6/20/12
J	022	EN	12	03	W/E	A B	(P) symbol Visitor Parking ----- Lot 4 (P) symbol Visitor Parking ----- Lot 5	1	Existing Sign Location : D/F	6/20/12
J	023	EN	12	03	W/E	A/B	(P) symbol Visitor Parking ----- Lot 4	1	Existing Sign Location : D/F	6/20/12
J	024	EN	12	03	W/E	A/B	(P) symbol Visitor Parking ----- Lot 4	1	Existing Sign Location : D/F	6/20/12
J	025	EN	12	03	W/E	A B	(P) symbol Visitor Parking ----- Lot 4 (P) symbol Visitor Parking ----- Lot 5	1	Existing Sign Location : D/F	6/17/12
J	026	EN	12	03	W/E	A	(P) symbol	1	Existing Sign Location : S/F	6/20/12
J	027	EN	12	03	W/E	A	(P) symbol Visitor Parking ----- Lot 2	1	Existing Sign Location : S/F do not label valet parking	6/20/12

DRAWINGS MUST BE PRINTED IN COLOR

FINAL BID DOCUMENTS

Revisions: | Date

Dept. of Veterans Affairs
Medical Center
5000 W. National Avenue
Milwaukee, WI

CONSULTANTS:

Poblocki Sign Company, LLC
922 S 70th Street | West Allis, WI 53214
T: 414-453-4010 | www.Poblocki.com

ARNOLD AND O'SHERIDAN INC
CONSULTING ENGINEERS
MADISON, WISCONSIN
(608) 821-8500
BROOKFIELD, WISCONSIN
(262) 783-6130
WWW.ARNOLDANDOSHERIDAN.COM

PROJECT LEADER/STRUCTURAL ENGINEER:

CHEQUAMEGON BAY ENGINEERING, INC.
© CBE 2002-2012

ASHLAND, WI
211 6TH STREET WEST
ASHLAND, WI, 54806
PHONE: (715) 682-6004
FAX: (715) 682-6025

MILWAUKEE, WI
933 N. MAYFAIR RD.,
SUITE 109
MILWAUKEE, WI, 53226
PHONE: (414) 258-6004
FAX: (414) 258-6154

Drawing Title: Site Signage plan
Sign Schedule

Approved: Project Director

Project Title: Site Replacement of Exterior Signage

Location: VA Medical Center, Milwaukee, WI

Date: 24 August 2012 | Checked By: DJC | Drawn By: NLB

Project Number: 695-09-195

Building Number: -

Drawing Number: C900.1

Office of Facilities Management

Department of Veterans Affairs

VA FORM 08-6231, OCT 1978

J	028	EN	12	03	W/E	A/B	(P) symbol Visitor Parking ----- Lot 2	1	Existing Sign Location : D/F	6/20/12
J	029	EN	12	03	W/E	A/B	(P) symbol, (HC) symbol Handicapped Parking ----- Lot 1	1	Existing Sign Location : D/F	6/20/12
J	030	EN	12	03	W/E	B	(P) symbol Employee Parking ----- Lot 3	1	Existing Sign Location : S/F	6/20/12
J	031	EN	12	03	W/E	A/B	(P) symbol Employee Parking ----- Lot 3	1	Existing Sign Location : D/F	6/20/12
J	032	EN	12	03	N/S	A/B	(P) symbol Contractor Parking ----- Temporary	1	New Sign Location : D/F	6/17/12
J	033						Removed from project		Removed from scope	6/21/12
J	034	EN	12	06	N/S/E/W	A/B/C/D	2	1	Existing Sign Location : 4 sided	7/11/12
J	035	EN	12	06	N/S/E/W	A B C D	2 3 3 2	1	Existing Sign Location : 4 sided	7/11/12
J	036	EN	12	06	N/S/E/W	A/B/C/D	4	1	Existing Sign Location : 4 sided	7/11/12
J	037	EN	12	06	N/S/E/W	A B C D	4 5 5 4	1	Existing Sign Location : 4 sided	7/11/12
J	038	EN	12	06	N/S/E/W	A B C D	5 6 6 5	1	Existing Sign Location : 4 sided	7/11/12
J	039	EN	12	06	N/S/E/W	A/B/C/D	6	1	Existing Sign Location : 4 sided	7/11/12
J	040	EN	12	06	N/S/E/W	A/B/C/D	9	1	Existing Sign Location : 4 sided	7/11/12
J	041	EN	12	06	N/S/E/W	A B C D	8 9 9 8	1	Existing Sign Location : 4 sided	7/11/12
J	042	EN	12	06	N/S/E/W	A B C D	7 8 8 7	1	Existing Sign Location : 4 sided	7/11/12
J	043	EN	12	06	N/S/E/W	A/B/C/D	7	1	Existing Sign Location : 4 sided	7/11/12
J	044	EN	11	01	N/S/E/W	A/B C/D	Gen. Mitchell Blvd. S. Washington Dr.	1	2 panel	7/14/12
J	045	EN	11	01	N/S/E/W	A/B C/D	Gen. Mitchell Blvd. Ambulance Way	1	2 panel	7/14/12
J	046	EN	11	01	N/S/E/W	A/B C/D	Gen. Mitchell Blvd. Warehouse Way	1	2 panel	7/14/12
J	047	EN	11	01	N/S/E/W	A/B C/D	Lincoln Dr. N. Washington Dr.	1	2 panel - new location	7/14/12
J	048	EN	11	01	N/S/E/W	A/B C/D	Lincoln Dr. Warehouse Way	1	2 panel	7/14/12
K	001	EN	03	03	N/S	B	(AL) Bldg. 123 : Dom./Residential Rehab. (AL) Bldg. VBA : VA Regional Office (AU) Bldg. 70 : Facilities (AU) Bldg. 144 : Spinal Cord Injury Center (AU) Bldg. 1301 : Wood National Cemetery Office (AR) Bldg. 70 (AR) Bldg. 111 : VA Medical Center (AR) Inf	1	Existing Sign Location : S/F	6/20/12
K	002	EN	03	03	N/W/S/E	A B	(AR) Bldg. VBA : VA Regional Office (AR) Bldg. 70 : Facilities (AR) Bldg. 144 : Spinal Cord Injury Center (AR) Bldg. 1301 : Wood National Cemetery Office (AR) Bldg. 109 : Women's Resource Center (AR) Bldg. 111 : VA Medical Center (AL) Bldg. VBA : VA Reg	1	New Sign Location : D/F	6/17/12
K	003	RO			N/S				Remove Only	
K	004	EN	03	03	S/W/N/E	A	(AR) Bldg. 70 : Facilities (AR) Bldg. 144 : Spinal Cord Injury Center (AR) Volunteer Parking (AU) Bldg. 1301 : Wood National Cemetery Office (AU) Pavilion at Wheeler Lake (AU) Bldg. 109 : Women's Resource Center (AU) Bldg. 111 : VA Medical Center	1	New Sign Location : S/F	7/13/12
K	005	RO			N/S		Remove only		Remove Only	
K	006	EN	03	02	N/W/S/E	A B	(AR) Bldg. 70 : Facilities (AU) Bldg. 144 : Spinal Cord Injury Center (AL) Volunteer Parking (AR) Volunteer Parking (AU) Exit to National Ave.	1	New Sign Location : D/F	
K	007	RO			N/W/S/E		Remove only		Remove Only	
K	008	EN	03	05	N/W/S/E	A/B	Building 123 Dom./Residential Rehab.	1	Existing Sign Locaiton : D/F	6/20/12
K	009	EN	03	05	N/W/S/E	A/B	Building 123 Dom./Residential Rehab.	1	New Sign Locaiton : D/F	6/20/12
K	010						Removed from project		Removed from scope	7/14/12
K	011	EN	11	01	N/S/E/W	A/B C/D	N. Washington Dr. Volunteer Dr.	1	2 panel	7/14/12
L	001	EN	03	05	W/E	A/B	Building 70	1	Existing Sign Location : D/F	6/17/12
L	002	EN	06	04	S	A	Building 70	1	Existing Sign Location : S/F Verify	7/13/12
L	003	EN	06	04	S	A	Building 70	1	Existing Sign Location : S/F Verify	6/17/12
L	004						Removed from project		Removed from scope	7/14/12
L	005	EN	06	04	S	A	Building 70	1	Existing Sign Location : S/F Verify	7/13/12
L	006	EN	03	05	W/E	A/B	Building 70	1	New Sign Location : D/F	7/14/12
M	001						Removed from project		Removed from scope	6/16/12 was a new sign location - changed
M	002	EN	03	03	N/S	B	(AR) Bldg. 111 : VA Medical Center (AR) Information Island (AR) Visitor Parking (AR) Valet Parking (AL) Bldg. 70 (AL) Bldg. VBA : VA Regional Office (AL) Bldg. 123 : Dom./Residential Rehab. (AL) Bldg. 1301 : Wood National Cemetery Office	1	Existing Sign Location : S/F	6/20/12
M	003						Removed from project		Removed from scope	6/17/12 was a new sign location - changed
M	004	RO			N/W/S/E				Remove Only	
M	005	EN	03	02	W/E	B	(AR) Bldg. 109 : Women's Resource Center (AR) Bldg. 144 : Spinal Cord Injury Center (AR) Bldg. 1301 : Wood National Cemetery Office (AU) Handicapped Parking / Transport ? (AUL) Valet Parking (Right Lane)	1	New Sign Location : S/F Verify wording	6/17/12
M	006	EN	08	03	W/E	A B	(AL) Ambulance Entrance (AR) Ambulance Entrance	1	Existing Sign Location : D/F	6/17/12
M	007	EN	03	05	W/E	A/B	Building 111 ------- Main Entrance	1	Verify if there is room available after construction is finished	6/17/12
M	008	EN	12	03	N/S	A/B	(P) symbol Handicapped Parking ----- Lot ___	1	Existing Sign Location : D/F Need lot #	6/17/12
M	009	EN	06	01	N/W	A	Kitchen Loading Dock / Receiving	1	Existing Sign Location : S/F Verify copy & location	6/17/12
M	010	EN	06	01	E	B	Receiving	1	: S/F Verify copy & location	6/17/12
M	011	EN	06	01	E	B	PET / MRI	1	: S/F Verify copy & location	6/17/12
M	012	EN	03	05	N/S	A/B	Building 111 ------- copy TBD	1	Verify if there is room. Too much construction going on to determine placement at this time.	7/14/12
M	013	RO			N/W/S/E		Remove only		Remove Only : Giant Map sign	7/14/12
M	014	EI	08	01	E	B	(+) symbol Ambulance Entrance	1	Existing Sign location : s/F	7/13/12
M	015	EN	11	01	N/S/E/W	A/B C/D	Lincoln Dr. Ambulance Way	1	2 panel	7/14/12
N	001	EI	16	02	W/E	A/B	(VA logo) Department of Veterans Affairs Clement J. Zablocki VA Medical Center Milwaukee VA Great Lakes Health Care System	1	Approved by VA	6/4/12
N	002	EI	01	02	W/E	A/B	(VA logo) Department of Veterans Affairs Clement J. Zablocki VA Medical Center Milwaukee VA Great Lakes Health Care System	1	Approved option 2 by VA	6/4/12
N	003						Removed from project		Removed from scope	6/16/12 was a new sign location - changed
N	004	EN	03	03	W/E	A B	(AU) Bldg. 111 : VA Medical Center (AU) Information Island (AU) Visitor Parking (AU) Valet Parking (AU) Bldg. 109 : Women's Resource Center (AU) Bldg. 144 : Spinal Cord Injury Center (AL) Bldg. 70 (AR) Bldg. 70 (AU) Exit to National Ave. (AU) Bldg. VBA		Existing Sign Location : D/F	6/20/12
N	005	EN	03	03	W/E	A B	(AR) Exit to National Ave. (AU) Bldg. 111 : VA Medical Center (AU) Information Island (AU) Valet Parking (AU) Bldg. 109 : Women's Resource Center (AU) Bldg. 144 : Spinal Cord Injury Center (AU) Bldg. 70 (AU) Visitor Parking (AU) Exit to National Ave. (A	1	New Sign Location : D/F	6/20/12
N	006	EN	03	03	N/S	A B	(AR) Exit to National Ave. (AR) Bldg. 70 (AR) Bldg. VBA : VA Regional Office (AR) Bldg. 123 : Dom./Residential Rehab. (AL) Exit to National Ave. (AL) Visitor Parking (AU) Bldg. 70 (AU) Visitor Parking (AU) Information Island (AL) Valet Parking (AL) Visitor Parking (AL) Bldg. 109 : Women's Resource Center (AL) Bldg. 144 : Spinal Cord Injury Center (AU) Exit to National Ave. (AU) Bldg. 70 (AU) Bldg. VBA	1	Existing Sign Location : S/F	6/20/12
N	007	EN	03	03	W/E	A	(AR) Exit to National Ave.	1	New Sign Location : D/F	6/20/12
N	008	EN	12	03	W/E	A/B	(P) symbol Employee Parking ---------- Lot 33	1	New Sign Location : D/F	6/20/12
N	009	EN	11	01	N/S/E/W	A/B C/D	Ambulance Way S. Washington Dr.	1	2 panel	7/14/12

DRAWINGS MUST BE PRINTED IN COLOR

FINAL BID DOCUMENTS

Revisions:	Date

Dept. of Veterans Affairs
Medical Center
5000 W. National Avenue
Milwaukee, WI

CONSULTANTS:

Poblocki Sign Company, LLC
922 S 70th Street | West Allis, WI 53214
T: 414-453-4010 | www.Poblocki.com

ARNOLD AND O'SHERIDAN INC
CONSULTING ENGINEERS
MADISON • WISCONSIN
(608) 821-8900
BROOKFIELD, WISCONSIN
(262) 783-4130
WWW.ARNOLDANDOSHERIDAN.COM

PROJECT LEADER/STRUCTURAL ENGINEER:

CHEQUAMEGON BAY ENGINEERING, INC.
© CBE 2002-2012

ASHLAND, WI
211 6TH STREET WEST
ASHLAND, WI. 54806
PHONE: (715) 682-6004
FAX: (715) 682-6025

MILWAUKEE, WI
633 N. MAYFAIR RD.,
SUITE 109
MILWAUKEE, WI. 53226
PHONE: (414) 258-6004
FAX: (414) 258-6154

Drawing Title Site Signage plan Sign Schedule	Project Title Site Replacement of Exterior Signage	Project Number 695-09-195	Office of Facilities Management
		Building Number -	
Approved: Project Director	Location VA Medical Center,Milwaukee, WI	Drawing Number C900.2	
	Date 24 August 2012 / Checked By: DJC / Drawn By: NLB		Department of Veterans Affairs

VA FORM 08-6231, OCT 1978

Zone	Loc.	Cat.	ST	LO	Orient	Side	Message	Qty.	Remark
A	101	EN	10	26				1	post
A	102	EN	10	01				1	
A	103	EN	10	39b				1	
A	104	EN	10	39b				1	
A	105	EN	10	39b				1	
A	106	EN	10	39b				1	
A	107	EN	10	39b				1	
A	108	EN	12	021a			(SYMBOL) Wood National Cemetery	1	
A	109	EN	12	021a			(SYMBOL) Wood National Cemetery	1	
A	110	EN	10	01				1	
A	111							1	Keep as is (Cemetery Hours)
A	112	EN	10	39a				1	
A	113							1	Keep as is (Cemetery Hours)
A	114	EN	10	39b				1	
A	115							1	Keep as is (Cemetery Hours) & verify location
A	116	EN	12	008d				1	
B	101	EN	12	008a				1	
B	102	EN	10	01				1	
B	103	EN	10	37			10 TON BRIDGE 1/2 MILE AHEAD	1	Electrical pole
B	103	EN	10	39c				1	Electrical pole
B	104	EN	10	12d				1	Post (remove exisitng from tree trunk)
B	105	EN	12	024			NOTICE Persons entering these grounds consent to the inspection of all packages, luggage and containers in their possession. Refusal of consent to inspection may be basis for denial of admission.	1	Adjust size of text accordingly if needed; post mount
B	106	EN	10	12d				1	post
B	107	EN	10	12d				1	Electrical pole
B	108	EN	10	12d				1	Electrical pole
B	109	EN	10	12d				1	post
B	110	EN	10	12d				1	post
B	111	EN	10	12d				1	post
B	112	EN	10	28				1	post
B	112	EN	10	30				1	on post below EN 10 28
B	113	EN	10	12d				1	Light pole
B	114	EN	10	12d		A		1	post
B	114	EN	10	39c		B		1	post
B	115	EN	10	39c				1	post
B	116	EN	10	26				1	electrical pole
B	117	EN	10	28				1	post
B	117	EN	10	30				1	on post below EN 10 28
B	118	EN	10	12d				1	post
B	119	EN	10	01				1	
B	120	EN	10	26				1	post
B	120	EN	10	41				1	below EN 10 28
B	121	EN	10	26				1	post
B	121	EN	10	41				1	below EN 10 28
B	122	EN	10	01				1	
B	123	EN	10	01				1	
B	124	EN	10	01				1	
B	125	EN	12	05a				1	
B	126	EN	12	021a			(SYMBOL) Visitor Parking Only	1	Post
B	126	EN	12	021b			10 Minute Limit	1	Post, below EN 12 021a
B	127	EN	12	021a			(SYMBOL) Visitor Parking Only	1	Post
B	127	EN	12	021b			10 Minute Limit	1	Post, below EN 12 021a
B	128	EN	10	01				1	
B	129	EN	10	11a				1	
B	130	EN	10	11a				1	
B	131	EN	10	11a				1	
B	132	EN	10	01				1	
B	133	EN	10	10				1	
B	134	EN	10	01				1	
B	135	EN	10	10				1	
B	136	EN	10	11a				1	
B	137	EN	10	02		N		1	ONE POST, D/F
B	137	EN	10	03		S		1	
B	138	EN	10	01				1	POST
B	139	EN	10	TBD			CAUTION TRAFFIC MERGES FROM RIGHT	1	CUSTOM MESSAGE; ON POST (ALT. USE EN 10.22 AND EN 10.33)
B	140	EN	10	27				1	
B	141	EN	10	08				1	post
B	141	EN	12	017			No Driving on Grass	1	post, below EN 10 08
B	142	EN	10	39c				1	
B	143	EN	10	39c				1	
B	144	EN	10	44				1	POST
B	144	EN	10	43				1	POST BELOW EN 10 44
B	145	EN	10	32				1	POST
B	145	EN	10	33				1	POST, BELOW EN 10 32
B	146	EN	10	19				1	
B	147	EN	12	017			Keep Dogs on Leash Pick up and Dispose of Waste	1	
B	148	EN	10	03				1	
B	149	EN	12	024			NOTICE Persons entering these grounds consent to the inspection of all packages, luggage and containers in their possession. Refusal of consent to inspection may be basis for denial of admission.	1	Adjust size of text accordingly if needed; post mount
B	150	EN	12	008a				1	Post
B	151	EN					LOW BRIDGE AHEAD 12'-7"	1	VERIFY BRIDGE CLEARANCE AND SIGN TYPE
B	152	EN	10	37			10 TON BRIDGE 1/4 MILE AHEAD	1	
B	153	EN	10	39c				1	verify use of Radar sign
B	153	EN	10	40				1	
B	154	EN	10	12d				1	
B	155	EN	10	16				1	REPLACE WITH THIS STYLE, NO PAINTED CROSSWALK VISIBLE ON MITCHEL BLVD IN SURVEY
B	156	EN	10	16				1	REPLACE WITH THIS STYLE, NO PAINTED CROSSWALK VISIBLE ON MITCHEL BLVD I IN SURVEY
B	157	EN	10	01				1	
B	158	EN	10	10				1	
B	159	EN	12	019			(SYMBOL) In Front of Garages	3	verify location, coordinates not correct
B	160	EN	10	01				1	
B	161	EN	12	008d				1	
B	162	EN	12	021a			(SYMBOL) Reserved for Residents	2	
B	163	EN	10	01				1	
B	164	EN	10	01				1	
B	165	EN	10	13d				1	verify location
B	166	EN	12	006				1	
B	167	EN	12	008d				1	
B	168	EN	10	39b				1	
B	168	EN	10	40				1	VERIFY RADAR ENFORCEMENT
B	169	EN	10	13d				1	verify correct placement
B	170	EN	10	06b				1	
B	171	EN	10	20				1	
B	172	EN	10	17				1	
B	172	EN	10	15				1	
B	173	EN	12	018			(S4) Accessible Path	1	
B	174	EN	12	001				1	
B	175	EN	12	008d				1	
B	176	EN	12	003				1	
B	177	EN	12	002				1	
B	178	EN	12	018			(S4) Accessible Path	1	
B	179	EN	12	05a				2	posts
C	101	EN	10	01				1	
C	102	EN	10	01				1	
C	103	EN	10	01	E			1	
C	103	EN	10	45	W			1	
C	104								LEAVE AS IS, WEAPONS SIGNS
C	105	EN	12	012			DANGER ASBESTOS	1	
C	106	EN	12	019			(SYMBOL) On Grass	1	verify location on site
C	107	EN	12	021a			(SYMBOL) Reserved Parking VA 237	1	Verify VA number Post Mount
C	108	EN	12	021a			(SYMBOL) Reserved Parking VA 237	1	make wall mount; Verify VA number
C	109	EN	12	018			Vehicle Book and Key Drop Box	1	wall mount
C	110	EN	12	018			Govt. Vehicles Only	1	Post mount
C	111	EN	12	018			Govt. Vehicles Only	1	Post mount
C	111	EN	12	017			Walkway to Stadium (AU)	1	
C	112	EN	12	008a				1	verify location
C	113	EN	12	021a			(SYMBOL) Employee Parking	1	verify location
C	114	EN	10	01				1	verify location
C	115	EN	12	021a			Reserved Parking	1	verify location, who it's reserved for
C	116	EN	12	018			Govt. Vehicles Only	1	wall mount
C	117	EN	12	018			Govt. Vehicles Only	1	wall mount
C	118	EN	12	018			Govt. Vehicles Only	1	wall mount
C	119	EN	12	021a			(SYMBOL) Employees Only	1	remove additional sign here re: trucks 5' clearance
C	120	EN	12	008d				1	post
C	121	EN	12	014			NOTICE No Vehicles Beyond This Point	1	post
C	122	EN	12	008d				1	post
C	123	EN	10	06b				1	Verify placement
C	124	EN	12	008d				1	On post, remove sign panel from tree; Verify location
C	125	EN	12	008d				1	
C	126	EN	10	06a				1	
C	127	EN	10	03				1	
C	128	EN	10	17				1	
C	129	EN	10	24a				1	Note: NEW LOCATION DIFFERS FROM ORIG. NEW IS INDICATED ON LOC. PLAN
C	130	EN						1	RE-SURVEY FOR MESSAGE
C	131	EN	10	12d				1	
C	132	EN	10	12d				1	
C	133	EN	10	12d				1	
D	101	EN	10	01				1	
D	102	EN	12	017			Reserved for Patients	7	POST
D	103	EN	12	017			Govt. Vehicles Only	2	
D	104	EN	12	017			Reserved for Patients	1	SPECIAL POST MOUNT-basketball hoop; alt. new post with base
D	105	EN	12	05a				1	
D	106	EN	12	016b			(SYMBOL) No Smoking Within 35 FT of Building	1	verify location
D	107	EN	12	016b			(SYMBOL) No Smoking Within 35 FT of Building	1	verify location
D	107							1	(Remove & do **not** replace weapons sign from door)
D	108	EN	12	05a				2	wall mount
D	108	EN	12	013				1	wall mount
D	108	EN						2	RE-SURVEY FOR MESSAGE, BELOW EN 12 013
D	109	EN	12	018			Ring Bell for Deliveries and Assistance	1	verify location
D	109	EN	12	05a				1	verify location
D	109	EN	12	016b			(SYMBOL) No Smoking Within 35 FT of Building	1	verify location
D	109	EN	12	008d				1	verify location
D	110	EN	12	001				1	REPLACE FLAG STYLE WITH POST/BASE
D	111	EN	12	05a				2	VERIFY LOCATION
D	112	EN	12	008d				1	POST WITH BASE
D	112	EN	12	017			Govt. Vehicles Only	1	WALL MOUNT, ON BRICK SURFACE
D	112								RE-SURVEY ADDITIONAL ID SIGN ON WALL
D	113	EN	12	009d				1	wall mount, verify location
D	114	EN	10	17				1	VERIFY LOCATION
D	114	EN	10	15				1	
D	115	EN	12	021b			15 Minute Visitor Parking	1	wall mounted
D	116	EN	12	021a			Brown Decal ONLY	2	verify ID signs, VERIFY LOCATIONS
D	117	EN	10	01				1	
D	118	EN	10	17				1	
D	118	EN	10	15				1	
D	119	EN	10	20				1	
D	120	EN	12	025			(SYMBOL) LOADING DOCK No Parking Any Time	1	
D	121	EN	10	39c				1	post; verify sign panel order
D	121	EN	10	17				1	post; verify sign panel order
D	122	EN	10	12d				1	
D	123	EN	10	25b				1	
D	124	EN	10	12d				1	
D	125	EN	10	39c				1	
D	126	EN	10	39a				1	
D	127	EN	12	021a			(SYMBOL) Visitor Parking Only	1	Post
D	127	EN	12	021b			8:00AM-5:00PM	1	on Post below EN 12 021a
D	128	EN	12	011d				1	wall mount
D	129	EN	12	017			Bus Stop	1	Verify for who
D	130	EN	12	011d				1	wall mount
D	131	EN	12	001				1	
D	132	EN	10	17				1	
D	133	EN	12	016b			(SYMBOL) No Smoking Within 35 FT of Building	1	WALL MTD.
D	134	EN	12	016b			(SYMBOL) No Smoking	1	WALL MTD.
D	135	EN	12	017			Govt. Vehicles Only (AL)	1	POST
D	136	EN	12	017			Govt. Vehicles Only (AL)(AR)	1	POST
D	137	EN	12	017			Govt. Vehicles Only (AR)	1	POST
D	138	EN	10	16	W	A		1	POST
D	138	EN	10	16	E	B		1	POST
D	139	EN	12	016b			(SYMBOL) No Smoking	2	WALL MOUNT
D	140	EN	12	016b			(SYMBOL) No Smoking	3	WALL MOUNT
D	141	EN	12	016b			(SYMBOL) No Smoking Within 35 FT of Building	1	WALL MTD.
D	142	EN	12	001				1	
D	143	EN	12	011d				1	
D	144	EN	12	008d				1	wall mount
D	145	EN	12	012				1	
D	146	EN	12	008c				1	
D	147	EN	12	018			VA Police Only	1	VERIFY LOCATION
D	148	EN	12	05a				3	post mount; verify middle spot in front of fire hydrant
D	149	EN	12	008d				1	base
D	150	EN	12	008b				1	base
D	151	EN	12	001				1	POST
D	152	EN	12	001				1	POST-CONFIRM LOCATION (THIS POST LOOKS NEW, KEEP IF POSSIBLE)

DRAWINGS MUST BE PRINTED IN COLOR

FINAL BID DOCUMENTS

Revisions: Date

Dept. of Veterans Affairs
Medical Center
5000 W. National Avenue
Milwaukee, WI

CONSULTANTS:

Poblocki Sign Company, LLC
922 S 70th Street | West Allis, WI 53214
T: 414-453-4010 | www.Poblocki.com

ARNOLD AND O'SHERIDAN INC
CONSULTING ENGINEERS
MADISON, WISCONSIN (608) 831-8000
BROOKFIELD, WISCONSIN (262) 785-6135
WWW.ARNOLDANDOSHERIDAN.COM

PROJECT LEADER/STRUCTURAL ENGINEER:

CHEQUAMEGON BAY ENGINEERING, INC.
CBE 2002-2012

ASHLAND, WI
211 6TH STREET WEST
ASHLAND, WI. 54806
PHONE: (715) 682-6004
FAX: (715) 682-6025

MILWAUKEE, WI
933 N. MAYFAIR RD., SUITE 109
MILWAUKEE, WI. 53226
PHONE: (414) 258-6004
FAX: (414) 258-6154

Drawing Title: Site Signage plan Regulatory Sign Schedule	Project Title: Site Replacement of Exterior Signage		Project Number: 695-09-195
			Building Number: -
Approved: Project Director	Location: VA Medical Center,Milwaukee, WI		Drawing Number: C900.3
	Date: 24 August 2012	Checked By: DJC	Drawn By: NLB

Office of Facilities Management

Department of Veterans Affairs

VA FORM 08-6231, OCT 1978

D	153	EN	12	05a			1	post
D	153	EN	12	021b		CWT/TR Only	1	
D	154	EN	12	017		Reserved for CWT/TR	2	post; verify locations
D	155	EN	12	017		Reserved for Building 11	2	post; verify locations
D	156	EN	12	001			1	
D	157	EN	12	001			1	
D	158	EN	10	03			1	
D	159	EN	10	03			1	
D	160	EN	10	03			1	
D	161	EN	12	001			1	
D	162	EN	10	16			1	
D	163	EN	12	001			1	
D	164	EN	12	001			1	
D	165	EN	12	05a			2	add posts; CONFIRM ACCESS FOR HANDICAPPED AT STAIRS
D	166	EN	12	017		Parking Lot Shuttle Bus Stop	1	Post, verify schedule construction/display
D	167	EN	12	05a			2	S/F; post
D	167	EN	12	05a			2	D/F; post; verify where installed/necessity of D/F
D	167	EN	12	018		Outpatient Parking Only 8:00AM-4:30PM	2	verify locations
D	167	EN	12	017		Parking Lot Shuttle Bus Stop	1	Post, verify schedule construction/display
D	168	EN	10	16	N A		1	
D	168	EN	10	16	S B		1	
D	169	EN	12	017		Govt. Vehicles Only (AL)	1	POST
D	170	EN	12	017		Govt. Vehicles Only (AL)(AR)	1	POST
D	171	EN	12	017		Govt. Vehicles Only (AL) (AR)	1	POST
D	172	EN	12	017		Govt. Vehicles Only (AR)	1	POST
D	173	EN	12	017		Employee Parking Only (AL)	1	POST
D	174	EN	12	017		Employee Parking Only (AL)(AR)	1	POST
D	175	EN	12	017		Employee Parking Only (AR)	1	POST
D	176	EN	12	017		Recreation Staff Parking	1	POST
D	177	EN	12	018		Parking for Human Resources GLAC Bldg. 485 Visitors	3	POST; Determine correct copy breaks; verify locations
D	178	EN	12	05a			2	verify locations
E	101	EN	12	001	N		1	
E	101	EN	12	022b	S		1	
E	102	EN	12	022a	S		1	VERIFY, LOT NAME OR ID SIGN AS ALTERNATE?
E	103	EN	12	22b	S		1	
E	103	EN	12	001	N		1	
E	104	EN	10	21			1	
E	105	EN	12	018		Keep Dogs on Leash Pick up and Dispose of Waste	1	verify location of sign
E	106	EN	10	17			1	
E	107	EN	10	01			1	
E	108	EN	10	01			1	RECOMMEND LEAVING THIS SIGN AS IS
E	109	EN	12	001			1	POST
E	110	EN	12	001			1	POST
E	111	EN	10	12d			1	Post
E	112	EN	12	017		Employee Bus Stop	1	Post

E	113	EN	12	016b		(SYMBOL) No Smoking Within 35 FT of Building	1	WALL MTD.
E	114	EN	10	12d			1	Post
E	115	EN	12	021a		(SYMBOL) Library Staff Only	1	Post
E	116	EN	12	021a		(SYMBOL) Visitor Parking	3	Post; Verify locations
E	117	EN	12	05a			1	Wall
E	117	EN	12	017		Visitor Parking Only	2	Wall
E	118	EN	10	01			1	
E	119	EN	10	18			1	RECOMMEND KEEPING EXISTING SIGN AS IS
E	119	EN	10	33			1	RECOMMEND KEEPING EXISTING SIGN AS IS
E	120	EN	10	17			1	
E	121	EN	10	18			1	RECOMMEND KEEPING EXISTING SIGN AS IS
E	121	EN	10	34a			1	RECOMMEND KEEPING EXISTING SIGN AS IS
E	122	EN	12	008d			1	Post
E	123	EN	10	24b			1	
E	124	EN	10	01			1	
E	125	EN	10	12a			1	
E	126	EN	10	39a			1	
E	127	EN	12	018		Keep Dogs on Leash Pick up and Dispose of Waste	1	
E	128	EN	10	17			1	
E	129	EN	10	11a			1	
E	130	EN	10	12a			1	
E	131	EN	10	17			1	
E	132	EN	10	17			1	
E	133	EN	12	015		DANGER Thin Ice Absolutely No Skating	1	Post
E	133	EN	12	014		NOTICE Do Not Feed Geese	1	Post, below EN 12 015
E	134	EN	12	014		NOTICE Nesting Swans Keep Out	2	Fence mount
E	135	EN	10	01			1	
E	136	EN	10	17			1	REPLACE POST & PANEL SIGN WITH SINGLE POST
E	137	EN	12	018		Loading and Unloading Only 30 Min. Limit	1	
E	138	EN	12	008d			1	
E	139	EN	12	008d			1	
E	140	EN	12	008d			1	
E	141	EN	12	019		(SYMBOL) In Front of Doors	1	
E	142	EN	12	008d			1	
E	143	EN	12	016b		(SYMBOL) No Smoking Within 35 FT of Building	1	wall mount
E	144	EN	12	001			1	
E	145	EN	10	39a			1	
E	145	EN	10	15		TWO WAY TRAFFIC	1	CUSTOM MESSAGE/DIFFERENT SIGN TYPE? Verify
E	146	EN	10	17			1	
E	147	EN	10	17			1	
E	148	EN	10	12d			1	
E	149	EN	10	24a			1	
E	150	EN	10	17			1	VERIFY LOCATION
E	151	EN	12	015		DANGER Thin Ice Absolutely No Skating	1	Post
E	151	EN	12	014		NOTICE Do Not Feed Geese	1	Post, below EN 12 015
E	152	EN	12	015		DANGER Thin Ice Absolutely No Skating	1	Post; VERIFY LOCATION

E	152	EN	12	015		DANGER Thin Ice Absolutely No Skating	1	Post; VERIFY LOCATION
E	152	EN	12	014		NOTICE Do Not Feed Geese	1	Post, below EN 12 015
F	101	EN	12	017		Walkway to Stadium (AU)	1	
F	102	EN	10	01			1	Concrete base mounted currently, may become post or keep as is.
F	104	EN	12	019		(SYMBOL) Private Drive	1	CONFIRM LOCATIONS ON SITE
F	105	EN	12	019		(SYMBOL) Private Drive	1	CONFIRM LOCATIONS ON SITE
F	106	EN	12	019		(SYMBOL) Private Drive	1	CONFIRM LOCATIONS ON SITE
F	107	EN	12	022b			1	CONFIRM LOCATION ON SITE
F	108	EN	10	02			1	POST
F	108	EN	10	10			1	BELOW EN 10 02
F	109	EN	10	01			1	
F	110	EN	12	013			1	RE-SURVEY; verify location
F	111	EN	12	025			1	RE-SURVEY; verify location
F	112	EN	10	18			1	NEWER SIGN, KEEP AS IS IF POSSIBLE
F	112	EN	10	34a			1	
F	113	EN	10	18			1	
F	113	EN	10	33			1	
F	114	EN	10	12d			1	
F	115	EN	10	17			1	KEEP EXISTING IF POSSIBLE
F	116	EN	10	02			1	
F	117	EN	10	06b			1	
F	118	EN	10	02		DO NOT ENTER	1	post mount
F	119	EN	10	06a		ONE WAY	1	post mount
F	120	EN	10	06a		ONE WAY	1	post mount
F	121	EN	10	06b		ONE WAY	1	post mount
F	122	EN	10	06a		ONE WAY	1	post mount
F	123	EN	10	02		DO NOT ENTER	1	post mount
F	124	EN	10	06b		ONE WAY	1	post mount
F	125	EN	10	06b		ONE WAY	1	post mount
G	101	EN	12	001			1	
G	102	EN	12	002			1	
G	103	EN	10	17			1	REPLACE POST & PANEL SIGN WITH SINGLE POST
G	104	EN	12	05a			10	S/F; post
G	104	EN	12	05a			2	D/F; post
G	104	EN	12	017		Visitor Parking	4	S/F Post
G	104	EN	12	017		Govt. Vehicles Only	3	Post
G	104	EN	12	021b		MHCM	3	POST, BELOW EN 12 017
G	105	EN	12	021a		(SYMBOL) Bldg. 43 Only	1	Post
G	106	EN	12	008d			1	
G	107	EN	12	008d			1	
G	108	EN	12	003			1	
G	109	EN	12	008d			2	wall mount
G	109	EN	12	012			2	WALL MOUNT, VERIFY LOC.
G	110	EN	12	021a		(SYMBOL) Power House Employees Only	2	
G	111	EN	12	021a		(SYMBOL) Power House Employees Only	2	
G	112	EN	12	05a			1	Post
G	112	EN	12	05b			1	Post
G	113	EN	12	02		NO TRESPASSING	1	MAY CHOOSE ALTERNATE SIGN TYPE IF NEEDED
G	114	EN	12	017		Govt. Vehicles Only	1	WALL
G	115	EN	10	17			1	VERIFY LOCATION/NEED
G	116	EN	12	002			1	verify placement
G	116	EN	10	06b			1	verify placement
G	117	EN	12	002			1	verify placement
G	118	EN	10	17			1	
G	119	EN	12	003			1	
G	120	EN	12	001			1	
G	121	EN	12	021a		(SYMBOL) Contractor Parking	1	
G	122	EN	12	001			1	
G	123	EN	12	021a		(SYMBOL) Contractor Parking	1	
G	124	EN	12	001			1	
G	124	EN	10	38		ONCOMING TRAFFIC DOES NOT STOP	1	
G	125	EN	12	021a		(SYMBOL) Bldg. 43 Only	1	Post

G	126	EN	12	008d	W A		1	with base
G	126	EN	12	008d	E B		1	
G	126			(TBD)		CLEARANCE 8'-0"	1	NEW SIGN -VERIFY - MAY KEEP AS IS
G	127	EN	12	017		Govt. Vehicles Only	1	POST WITH BASE (SEPARATE FROM OTHER SIGN)
G	128	EN	10	17			1	
G	129	EN	10	17			1	
H1	101	EN	10	01	N		1	
H1	102	EN	12	018		Ring Bell for Service	1	
H1	103	EN	12	001			1	
H1	104	EN	10	01			1	
H1	105	EN	10	39c			1	
H1	106						1	RE-SURVEY
H1	107					No Dog Walking Allowed on VA Property	1	IS THIS CORRECT POLICY?
H1	108	EN	10	01			1	
H1	109	EN						WEAPONS SIGN LEAVE, VERIFY OTHER SIGN ON POST; VERIFY LOCATION
H1	110	EN	10	39c			1	POST
H1	111	EN	10	01			1	
H1	112	EN	12	017	A	Visitor Parking (AR)	1	Base
H1	112	EN	12	017	B	Canteen Only	1	Base
H1	113	EN	12	017		VA Police Parking Only	1	BASE
H1	114	EN	12	017		VBA Staff Parking Only	2	BASE
H1	115	EN	12	017	A	Visitor Parking (AL)	1	Post
H1	116	EN	12	05a			6	base
H1	116	EN	12	05b			4	base
H1	117	EN	12	05a			3	post
H1	117	EN	12	017		VA Employees Decal Required	3	post
H1	118	EN	12	05a			2	post
H1	118	EN	12	05b			2	post
H1	118	EN	12	021b		Visitors Only	2	post
H1	119	EN	12	05a			8	post
H1	120	EN	12	05a			1	Post, verify which direction
H1	120	EN	12	016a		(SYMBOL) Designated Smoking Area	1	on post below EN 12 05a, verify which direction
H1	122	EN	12	008c			1	
H1	123	EN	10	39a			1	VERIFY LOCATION
H1	121	EN	12	017		Mail Room Vehicles Only	1	post
H2	101						1	WEAPONS SIGN LEAVE AS IS
H2	102	EN	10	06a			1	post
H2	103	EN	10	02			1	post
H2	104	EN	12	05a			1	post
H2	104	EN	12	05b			1	post
H2	105	EN	12	021a		(Symbol) Cemetery Employees Only	1	
H2	106	EN	12	007			1	post
H2	107	EN	12	019		(SYMBOL) Cemetery Property	1	Post
H2	108	EN	10	001			1	
H2	108	EN	10	29			1	
H2	109	EN	10	45	N		1	FENCE MOUNT, PLACE ON OUTSIDE
H2	110	EN	12	021a		(SYMBOL) Wood National Cemetery	1	
H2	111	EN	12	05a			1	Post
H2	111	EN	12	05b			1	post

DRAWINGS MUST BE PRINTED IN COLOR

FINAL BID DOCUMENTS

Revisions:	Date

Dept. of Veterans Affairs
Medical Center
5000 W. National Avenue
Milwaukee, WI

CONSULTANTS:

Poblocki Sign Company, LLC
922 S 70th Street | West Allis, WI 53214
T: 414-453-4010 | www.Poblocki.com

ARNOLD AND O'SHERIDAN INC
CONSULTING ENGINEERS
MADISON, WISCONSIN (608) 821-8500
BROOKFIELD, WISCONSIN (262) 783-4130
WWW.ARNOLDANDOSHERIDAN.COM

PROJECT LEADER/STRUCTURAL ENGINEER:

CHEQUAMEGON BAY ENGINEERING, INC.
© CBE 2005-2012

ASHLAND, WI
211 6TH STREET WEST
ASHLAND, WI. 54806
PHONE: (715) 682-6004
FAX: (715) 682-6025

MILWAUKEE, WI
633 N. MAYFAIR RD.,
SUITE 109
MILWAUKEE, WI. 53226
PHONE: (414) 258-6004
FAX: (414) 258-6154

Drawing Title Site Signage plan Regulatory Sign Schedule	Project Title Site Replacement of Exterior Signage	Project Number 695-09-195	Office of Facilities Management
Approved: Project Director	Location VA Medical Center,Milwaukee, WI	Building Number -	
	Date 24 August 2012 / Checked By: DJC / Drawn By: NLB	Drawing Number C900.4	Department of Veterans Affairs

VA FORM 08-6231, OCT 1978

H2	112	EN	12	021a		(SYMBOL) Wood National Cemetery	1	
H2	113	EN	12	021a		(SYMBOL) Wood National Cemetery	1	
H2	114	EN	12	021a		(SYMBOL) Wood National Cemetery	1	
H2	115	EN	12	003			1	
H2	116	EN	10	01			1	
H2	117	EN	10	01			1	
I	101	EN	12	018		S.C.I. Patient and Visitor Parking Only	1	
I	102	EN	10	39c			1	
I	103	EN	10	01			1	
I	104	EN	12	015		CAUTION Steep Slope Ahead Ambulatory Pedestrian Walkway Only	1	POST, LOCATE IN GRASS AREA CURRENTLY ON CONCRETE BOX IN MIDDLE OF SIDEWALK
I	105	EN	12	018		Patient Parking Only	1	post mount
I	106	EN	12	018		Patient Parking Only	1	post mount
I	107	EN	12	018		Patient Parking Only	1	post mount
I	108	EN	12	018		Patient Parking Only	1	post mount
I	108	EN	12	05a			1	Verify Van Access
I	109	EN	12	018		Patient Parking Only	1	post mount
I	110	EN	12	018		Patient Parking Only	1	post mount
I	111	EN	12	016b		(SYMBOL) Entering Smoke-Free Zone	1	post mount
I	112	EN	12	018		Graphic Center Parking Only	1	wall mount
I	113	EN	12	006			1	
I	114	EN	12	018		Graphic Center Parking Only	1	post mount
I	115	EN	12	012			1	
I	116	EN	12	018		Graphic Center Parking Only	1	post mount
I	117	EN	10	01			1	
I	118	EN	12	002			1	
I	119							leave signs mounted to brick as is (WRONG WAY/one way)
I	120	EN	12	002			1	POST
I	121	EN	12	002			1	WALL-PLACE ON BRICK COLUMN ABOVE EXISTING "WRONG WAY" SIGN
I	122	EN	12	05a			27	VERIFY QUANITITY AND PERMIT REQUIREMENTS FOR SCI; VERIFY ANY VAN ACCESSIBLE SPACES
I	122	EN	12	021a		(SYMBOL) For SCI Patients Permit Required	2	VERIFY QUANTITY
I	123	EN	12	021a		(SYMBOL) SCI Visitors Only	4	3 Fence mount, 1 post mount

I	124	EN	12	021a			(SYMBOL) DAV Parking Only	13	post, verify quantity
I	125	EN	10	15				1	post
I	126	EN	10	15				1	POST
I	126	EN	10	39a				1	PANEL ONLY, ON POST BELOW EN 10 15
I	127	EN	10	01				1	Post
I	128	EN	12	05a		A		6	(D/F POST)
I	128	EN	12	05a		B		6	(D/F POST)
I	128	EN	12	05a				21	S/F on Post; verify van access.
I	129	EN	12	001				1	
I	130							1	VERIFY SIGN CONST. FUNCTION ON SITE (SHUTTLE SCHED.)
I	131	EN	10	17				1	
I	132	EN	10	01				1	
I	133	EN	12	001	N	A		1	POST
I	133	EN	12	002	S	B		1	ON POST WITH EN 12 001
I	134	EN	12	008b				1	BASE/POST
I	135	EN	12	008b				1	BASE/POST
I	136	EN	12	023a				1	post
I	137	EN	12	023a				1	post
I	138	EN	12	008c				1	BASE/POST
I	139	EN	12	018	NW	A	Not Responsible For Theft or Damage To Vehicles	1	post
I	139	EN	12	018	SE	B	Not Responsible For Theft or Damage To Vehicles	1	
I	140	EN	12	018	NW	A	Not Responsible For Theft or Damage To Vehicles	1	post
I	140	EN	12	018	SE	B	Not Responsible For Theft or Damage To Vehicles	1	
I	141	EN	12	001	N	A		1	POST
I	141	EN	12	002	S	B		1	POST
I	142	EN	12	001				1	POST
I	143	EN	12	05a				5	POST
I	143	EN	12	05b				5	POST, BELOW EN 12 05a
I	144	EN	12	017			VRC Parking Only	4	post
I	145	EN	12	018			Motorcycle Parking Only	1	post
I	146	EN	12	021a			(SYMBOL) Volunteer Parking	13	verify copy
I	147	EN	12	017			Research Parking Only	8	post; verify copy
I	148	EN	12	017			ENG Parking Only	1	Post
I	149	EN	12	017			Media Parking Only	1	Post
I	150	EN	12	017			Carpool Parking Only	2	Post
I	151	EN	12	018	N	A	Not Responsible For Theft or Damage To Vehicles	1	post
I	151	EN	12	018	S	B	Not Responsible For Theft or Damage To Vehicles	1	
I	152	EN	12	018	N	A	Not Responsible For Theft or Damage To Vehicles	1	post

I	152	EN	12	018	S	B	Not Responsible For Theft or Damage To Vehicles	1	
I	153	EN	12	008a				1	post
I	154	EN	12	008a				1	post
I	155	EN	12	008a				1	post
I	156	EN	12	018	N	A	Not Responsible For Theft or Damage To Vehicles	1	post
I	156	EN	12	018	S	B	Not Responsible For Theft or Damage To Vehicles	1	
I	157	EN	12	008a				1	post
I	158	EN	12	018	N	A	Not Responsible For Theft or Damage To Vehicles	1	post
I	158	EN	12	018	S	B	Not Responsible For Theft or Damage To Vehicles	1	
I	159	EN	12	018	N	A	Not Responsible For Theft or Damage To Vehicles	1	post
I	159	EN	12	018	S	B	Not Responsible For Theft or Damage To Vehicles	1	
I	160	EN	12	018			Motorcycle Parking Only	2	Base
I	161	EN	10	01				1	Post
I	162	EN	12	018			Reserved for DOM Members	1	Post
I	162	EN	12	021b			Decal Required	1	on post below EN 12 018
I	163	EN	12	018			Reserved for DOM Members	1	Post
I	163	EN	12	021b			Decal Required	1	on post below EN 12 018
I	164	EN	12	008d				1	post
J	101								LEAVE CURRENT SIGN AS IS (WEAPONS POLICY)
J	102								LEAVE CURRENT SIGN (CRIME WATCH)
J	103	EN	12				No Stadium Event Parking	1	ALTERNATELY: no parking any time
J	104	EN	10	001	N			1	
J	105	EN	10	001	E			1	
J	106	EN	12	021a				1	
J	107	EN	12	021a				1	
J	108	EN	10	01	N	A		1	
J	108	EN	12	021	S	B	VAMC Employee Parking	1	
J	109	EN	12	001				1	
J	110								LEAVE CURRENT SIGN AS IS (WEAPONS POLICY)
J	111	EN	10	06b	N	A		1	
J	112	EN	10	02	S	B		1	
J	113	EN	10	02				1	
J	114	EN	10	01	W			1	
J	115	EN	10	01	E			2	CONCRETE BASE D/F
J	116	EN	10	01	N			1	
J	117	EN	10	39a	E			1	
J	118	EN	10	05b	E			1	
J	119	EN	10	02	S			1	LEAVE CURRENT SIGN ON LIGHT POLE-REMOVE SIGN & POST
J	120	EN	10	01	N			1	
J	121	EN	10	02	S			1	CONCRETE BASE
J	122	EN	12	21a			(symbol) Employee Parking Only	1	

J	122	EN	12	21b		Decal Required	1	Or Permit, or certain color decal, message to be verified
J	123	EN	10	02			1	
J	124	EN	10	27			1	
J	125	EN	10	01			1	
J	126	EN	10	01			1	
J	127						0	TEMP SIGN/VAN DROP OFF, IS THIS NEEDED HERE?
J	128	EN	10	39c			1	
J	129	EN	10	39c			1	
J	130	EN	10	01			1	
J	131	EN	12	001			1	
J	132	EN	12	002			1	
J	133	EN	12	008c			1	BASE MOUNT-VERIFY LOCATION
J	134	EN	12	008b			1	BASE MOUNT-VERIFY LOCATION
J	135	EN	12	008d			1	BASE MOUNT-VERIFY LOCATION
J	136	EN	12	001			1	
J	137	EN	12	008c			1	BASE MOUNT-VERIFY LOCATION
J	138	EN	12	008c			1	BASE MOUNT-VERIFY LOCATION
J	139	EN	12	008b			1	BASE MOUNT-VERIFY LOCATION
J	140	EN	12	001			1	VERIFY TRAFFIC PATTERN/LOCATION & NEED
J	141	EN	12	001			1	
J	142	EN	12	008c			1	BASE MOUNT-VERIFY LOCATION
J	143	EN	12	008b			1	BASE MOUNT
J	144	EN	12	001			1	VERIFY TRAFFIC PATTERN/LOCATION & NEED
J	145	EN	12	008b			1	BASE MOUNT
J	146	EN	10	01	N		1	
J	146	EN	10	02	S		1	
J	147	EN	12	008c			1	
J	148	EN	10	01			1	VERIFY TRAFFIC PATTERN/LOCATION & NEED
J	149	EN	10	02			1	VERIFY TRAFFIC PATTERN/LOCATION & NEED
J	150							Stop/Do not Enter VERIFY TRAFFIC PATTERN
J	151	EN	12	008c			1	
J	152	EN	12	008b			1	VERIFY LOCATION
J	153	EN	12	001			1	REINSTALL/REUSE EXISITING IF POSSIBLE, OR REMOVE IF NOT NEEDED; VERIFY LOCATIONS
J	154	EN	12	05a			1	J154-J161 HOW MANY ARE VAN ACCESSIBLE?
J	155	EN	13	05a			1	J154-J161 HOW MANY ARE VAN ACCESSIBLE?
J	156	EN	14	05a			1	J154-J161 HOW MANY ARE VAN ACCESSIBLE?
J	157	EN	15	05a			1	J154-J161 HOW MANY ARE VAN ACCESSIBLE?
J	158	EN	16	05a			1	J154-J161 HOW MANY ARE VAN ACCESSIBLE?
J	159	EN	17	05a			1	J154-J161 HOW MANY ARE VAN ACCESSIBLE?
J	160	EN	18	05a			1	J154-J161 HOW MANY ARE VAN ACCESSIBLE?
J	161	EN	19	05a			1	J154-J161 HOW MANY ARE VAN ACCESSIBLE?
J	162						1	Stop sign; drive is blocked now, remove only?
J	163	EN	12	018		Motorcycle Parking Only	1	currently base mounted, VERIFY FUTURE MOUNTING
J	164							Stop sign; drive is blocked now, remove only?
J	165	EN	12	023a			1	
J	166						1	Stop sign; not an exit, remove only?
J	167	EN	10	03			1	
J	168	EN	10	01			1	
J	169	EN	10	01			1	VERIFY DIRECT BURIED POST
J	169	EN	10	15			1	
J	170	EN	12	001			1	VERIFY LOCATION
J	171	EN				NOTICE Not Responsible for Theft/ Damage to Vehicles	1	Is this message adequate? Mount to light pole
J	172	EN	12	001			1	
J	173	EN	12	001			1	
J	174	EN	12	017		Reserved for Contract Van	1	
J	175	EN	12	014		NOTICE Not Responsible for Theft/ Damage to Vehicles	1	Is this message adequate? Mount to light pole
J	176	EN	12	001			1	
J	177	EN	10	03			1	post/bury
J	177	EN	10	15			1	
J	178	EN	12	001			1	
J	179	EN	12	001			1	
J	180	EN	12	001			1	
J	181	EN	12	001			1	
J	182	EN	12	008d	A		1	base, D/F; verify location/orientation on site
J	182	EN	12	008c	B		1	base, D/F; verify location/orientation on site
J	183	EN	12	001			1	verify necessity of second face (employee parking ID on opposite side)
J	185						1	REMOVE ONLY, LOOKS LIKE ENTER ONLY NOW
J	186	EN	12	001			1	
J	187	EN	12	003			1	VERIFY WHICH DIRECTION THIS SHOULD FACE
J	187	EN	10	15			1	
J	188	EN	10	01			1	FACES SOUTH
J	189	EN	12	05a			2	Post, verify van access.
J	189	EN	12	014		NOTICE Not Responsible for Theft/ Damage to Vehicles	1	Is this message adequate? Mount to light pole
J	190	EN	12	05a			5	Post
J	190	EN	12	021b		Employees Only	5	Below EN 12 05a

DRAWINGS MUST BE PRINTED IN COLOR

FINAL BID DOCUMENTS

Revisions:	Date

Dept. of Veterans Affairs
Medical Center
5000 W. National Avenue
Milwaukee, WI

CONSULTANTS:

Poblocki Sign Company, LLC
922 S 70th Street | West Allis, WI 53214
T: 414-453-4010 | www.Poblocki.com

ARNOLD AND O'SHERIDAN INC
CONSULTING ENGINEERS
MADISON, WISCONSIN (608) 821-9200
BROOKFIELD, WISCONSIN (262) 783-4130
WWW.ARNOLDANDOSHERIDAN.COM

PROJECT LEADER/STRUCTURAL ENGINEER:

CHEQUAMEGON BAY ENGINEERING, INC.
© CBE 2002-2012

ASHLAND, WI
211 6TH STREET WEST
ASHLAND, WI. 54806
PHONE: (715) 682-6004
FAX: (715) 682-6025

MILWAUKEE, WI
933 N. MAYFAIR RD.,
SUITE 109
MILWAUKEE, WI. 53226
PHONE: (414) 258-6004
FAX: (414) 258-6154

Drawing Title: Site Signage plan Regulatory Sign Schedule	Project Title: Site Replacement of Exterior Signage	Project Number: 695-09-195	Office of Facilities Management
Approved: Project Director	Location: VA Medical Center,Milwaukee, WI	Building Number: -	
	Date: 24 August 2012 / Checked By: DJC / Drawn By: NLB	Drawing Number: C900.5	Department of Veterans Affairs

VA FORM 08-6231, OCT 1978

J	191	EN	12	008d			1	Verify quantity and placement
J	192	EN	10	19			1	
J	193	EN	10	15	N/NE		1	
J	193	EN	10	05a	E		1	
J	194	EN	12	016B		(SYMBOL) Entering Smoke-Free Zone	2	ON BRICK COLUMNS
J	194	EN	12	05a			1	Post
J	194	EN	12	05b			1	Post
J	195	EN	10	05b			1	
J	196	EN	12	018		Loading and Unloading of Passengers Only 5 Min. Limit	2	
J	197	EN	12	016b		(SYMBOL) No Smoking Within 35 FT of Building	1	Post mount
J	198	EN	12	016b		(SYMBOL) No Smoking Within 35 FT of Building	4	wall mount; verify locations
K	101	EN	10	06b			1	
K	102	EN	12	017		Govt. Vehicles Only	1	
K	103	EN	12	017		Govt. Vehicles Only	1	
K	104	EN	12	05a			1	
K	105	EN	12	05a			1	
K	106	EN	12	05a			1	
K	107	EN	12	017		Visitor Parking Only	1	
K	108	EN	12	017		Visitor Parking Only	2	
K	109	EN	12	017		Visitor Parking Only	3	
K	110	EN	12	002			1	
K	111	EN	12	002	S		1	
K	111	EN	12	001	N		1	
K	112	EN	12	016b		(SYMBOL) Entering Smoke-Free Zone	1	
K	113					TBD	1	RE-SURVEY FOR SIGN MESSAGES, 3-4 SIGNS ON WALL AT ENTRANCE
K	114	EN	12	013			1	VERIFY LOCATION
K	115	EN	10	17			1	VERIFY LOCATION
K	115	EN	10	15			1	VERIFY LOCATION
K	116	EN	12	001			1	
K	117	EN	12	014		NOTICE Stop Engine While Loading & Unloading	1	wall mount; remove second sign (keep doors closed…)
K	118	EN	12	016b		(SYMBOL) Entering Smoke-Free Zone	1	wall mount
K	119	EN	12	016b		(SYMBOL) No Smoking Within 35FT of Building	1	post mount; verify location
K	120	EN	10	15			1	
K	120	EN	12	008d			1	panel only on post with EN 10 15
K	121	EN	10	15			1	POST
K	122	EN	10	39a			1	POST
K	123	EN	10	15			1	POST
K	124	EN	10	39c			1	POST
L	101	EN	12	017		Brown Decal Required (AR)	1	
L	102					Brown Decal Required (AL)	1	
L	103	EN	10	06b			1	CONFIRM NEED- TRAFFIC SHOULD NOT BE EXITING PARKING LOT HERE
L	104	EN	10	12d			1	
L	105					Brown Decal Required (AL) (AR)	1	
L	106					Brown Decal Only	1	
L	107					Brown Decal Required (AR)	1	
L	108	EN	12	016b			1	
L	109					Brown Decal Required (AL)	1	
L	110					Brown Decal Required (AL) (AR)	1	
L	111					Brown Decal Required (AL) (AR)		
L	113					Brown Decal Required (AL) (AR)	1	
L	114					Brown Decal Only	1	verify copy
L	115	EN	12	05a			1	Verify lower panel
L	116	EN	12	05a			1	Verify lower panel
L	117					Brown Decal ONLY	1	
L	118					Brown Decal Only	1	
L	119					Brown Decal Only	1	
L	120					Brown Decal Only	1	
L	121					Brown Decal Required (AL) (AR)	1	
L	122					Brown Decal Only	1	
L	123	EN	12	001	NE		1	
L	123	EN	12	002	SW		1	
L	124	EN	12	001			1	
L	125	EN	12	06b		(SYMBOL) No Smoking Within 35 FT of Building	1	wall mount, verify location
L	126	EN	10	14d			1	wall mount, verify location
L	127	EN	12	008d			1	
L	128	EN	12	021a		(Symbol) Post Office Only	2	post mount
L	128	EN	12	021b		15 Min. Limit	2	post mount, below EN 12 021a
L	128	EN	12	021a		(Symbol) Fiscal Employee Only	1	post
L	129	EN	12	008d			1	VERIFY LOCATION
L	130	EN	12	021a		(SYMBOL) Volunteers Only	2	VERIFY LOCATION; wall mount
L	130	EN	12	021b		Blue Decal Only	2	VERIFY LOCATION; wall mount
L	131	EN	12	021a		(SYMBOL) Govt. Vehicles Only	1	wall mount
L	132	EN	12	021a		(SYMBOL) VA Vehicles Only	1	wall mount
L	133	EN	12	011a			3	wall mount
L	134	EN		TBD				RE-SURVEY; copy, size and mounting loc.
L	135	EN	12	021a		(SYMBOL) Safety Vehicles Only	2	wall mount
L	136	EN	12	008a			1	post
L	137	EN	12	021a		(SYMBOL) Volunteer Parking Mon.-Fri.	10	post
L	137	EN	12	021b		Blue Decal Required	10	post
L	138	EN	12	021a		(SYMBOL) Postal Employees Only	1	post
L	139	EN	10	15			1	post; verify location
L	139	EN	10	39a			1	post; verify location
L	140						1	suggest leaving projecting stop sign as is
L	141	EN	12	021a		(SYMBOL) Facility Mgmt. Only	1	Post mount, remove existing projecting
L	141	EN	12	021b		FM Permit Required	1	Post mount, remove existing projecting
L	142	EN	12	021a		(Symbol) Reserved for 549-C80	1	POST
L	143	EN	12	021a		(SYMBOL) GSA Vehicle Only	2	Post
L	144	EN	12	021a		(SYMBOL) Facility Mgmt. Only	1	post
L	144	EN	12	016b		(SYMBOL) Entering Smoke-Free Zone	1	post, below sign EN 12-021a
L	145	EN	12	016b		(SYMBOL) No Smoking	1	Post, VERIFY LOCATION; VERIFY OTHER SIGN HERE- DIRECTIONAL
L	146	EN	10	16			1	
L	147	EN	12	021a		(SYMBOL) Govt. Vehicles Only	1	
L	147	EN	12	018		(S4) Parking Only During Snow Removal	1	VERIFY accessibility/message. On post below EN 12 021a
L	148	EN	12	008d			1	post; verify location
L	149	EN	12	016b		(SYMBOL) No Smoking	1	Wall mount
L	112-1	EN	12	017		Patient Bus Stop	1	
L	112-2	EN	12	011a			1	
L	112-3					Brown Decal Required (AL) (AR)	1	
M	101	EN	12	017		Patient Bus Pick Up Drop Off	1	
M	102						0	CURRENTLY TEMPORARY SIGN DURING CONSTRUCTION? VERIFY
M	103	EN	10	39c	E		1	
M	104	EN	10	13d	E		1	
M	105	EN	10	06a	W		1	
M	105	EN	10	12d	W		1	Below EN 10 06a
M	106	EN	12	002	E		1	
M	107	EN	10	01	W		1	
M	108						1	VERIFY IF EXISTING IS A TEMPORARY SIGN/MESSAGE
M	109	EN	12	017		Employee and Patient Bus Stop	1	CONSOLIDATE MESSAGES/VERIFY TRAFFIC FLOW
M	110	EN	12	022a			1	
M	110						1	SECOND SIGN: VERIFY ACCESSIBLE PARKING POLICY
M	111	EN	12	008d			1	post
M	112	EN	12	008d			1	post
M	113	EN	12	008d			2	wall mount
M	114	EN	12	016a		(SYMBOL) Patient Smoking Shelter	1	GLASS MOUNT
M	115	EN	12	016a		(SYMBOL) Patient Smoking Shelter	2	GLASS MOUNT
M	116	EN	12	008d			1	Remove existing from rail, make base mount
M	117	EN	12	021a		(SYMBOL) Day Van Only	2	post
M	118	EN	12	018		Govt. Vehicles Only	3	Post mount
M	119	EN	12	021a		(SYMBOL) Reserved Funeral Director	1	wall mount
M	120	EN	12	021a		(SYMBOL) Day Van Only	2	post
M	121	EN	12	021a		(SYMBOL) Day Van Only	2	post
M	122	EN	12	016b		(SYMBOL) Entering Smoke-Free Zone	1	wall mount
M	123	EN	10	06a			1	
M	124							Re-Survey five sign types at ramp for correct accessibility and messages
M	125	EN	12	017		Transtar Bus Pick Up	1	POST
M	126	EN	12	001			1	WITH BASE
M	127	EN	12	021a		Motorcycle Parking Only	1	CHANGE TO POST IN GROUND
M	128	EN	12	016b		(SYMBOL) No Smoking Within 35 FT of Building	1	Mount to fence
M	129	EN	12	016b		(SYMBOL) Entering Smoke Free Zone	1	Mount to fence
N	101	EN	12	019		(SYMB) On Campus Streets	1	
N	102	EN	10	05a	W		1	
N	103	EN	10	39a	W		1	
N	104	EN	10	01	S		1	
N	105	EN	12	024	S		1	
N	106	EN	10	39c	S		1	
N	107						1	LEAVE CURRENT SIGN AS IS (WEAPONS POLICY/crime watch)
N	108	EN	10	01	N		1	
N	109	EN	10	01	W		1	
N	110	EN	10	16d	W		1	
N	111	EN	10	01	S			
N	112							LEAVE CURRENT SIGN AS IS (WEAPONS POLICY)
N	113	EN	12	024	S		1	
N	114	EN	10	39c	S		1	
N	115	EN	12	002			1	
N	116	EN	12	002			1	RECOMMEND ONLY 1 SIGN AT THIS LOT DRIVE. (ATTHIS SIGN LOC., ELIMINATE N115)
N	117	EN	12	019		(Symbol) In Walkway	1	RECOMMEND PAINTING SURFACE OF LOT WITH WHITE REGULATORY STRIPING
N	118	EN	12	05a			1	
N	118	EN	12	05b			1	verify message of existing
N	119	EN	12	05a			1	
N	120	EN	12	018		Motorcycle Parking Only	1	
N	121	EN	12	018		Motorcycle Parking Only	1	
N	122	EN	12	05a			1	
N	122	EN	12	05b			1	
N	123	EN	12	05a			1	
N	124	EN	12	05a			1	
N	124	EN	12	05b			1	
N	125	EN	12	024		RESTRICTED PARKING VA REGIONAL OFFICE Parking Decal/Pass Required At All Times Lot Reserved for VARO Employees Only 5:30AM - 3:00PM Monday - Friday Unauthorized Vehicles or Illegally Parked Vehicles Will be Ticketed/Towed VA Police	1	
N	125	EN	12	023a			1	

DRAWINGS MUST BE PRINTED IN COLOR

FINAL BID DOCUMENTS

Revisions:	Date

Dept. of Veterans Affairs
Medical Center
5000 W. National Avenue
Milwaukee, WI

CONSULTANTS:

Poblocki Sign Company, LLC
922 S 70th Street| West Allis, WI 53214
T: 414-453-4010 | www.Poblocki.com

ARNOLD AND O'SHERIDAN INC
CONSULTING ENGINEERS
MADISON WISCONSIN
(608) 821-8900
BROOKFIELD, WISCONSIN
(262) 783-4130
WWW.ARNOLDANDOSHERIDAN.COM

PROJECT LEADER/STRUCTURAL ENGINEER:

CHEQUAMEGON BAY ENGINEERING, INC.
© CBE 2003-2012

ASHLAND, WI
211 6TH STREET WEST
ASHLAND, WI. 54806
PHONE: (715) 682-6004
FAX: (715) 682-6025

MILWAUKEE, WI
933 N. MAYFAIR RD., SUITE 109
MILWAUKEE, WI. 53226
PHONE: (414) 258-6004
FAX: (414) 258-6154

Drawing Title: Site Signage plan Regulatory Sign Schedule	Project Title: Site Replacement of Exterior Signage	Project Number: 695-09-195	Office of Facilities Management
Approved: Project Director	Location: VA Medical Center,Milwaukee, WI	Building Number: -	
	Date: 24 August 2012 / Checked By: DJC / Drawn By: NLB	Drawing Number: C900.6	Department of Veterans Affairs

VA FORM 08-6231, OCT 1978

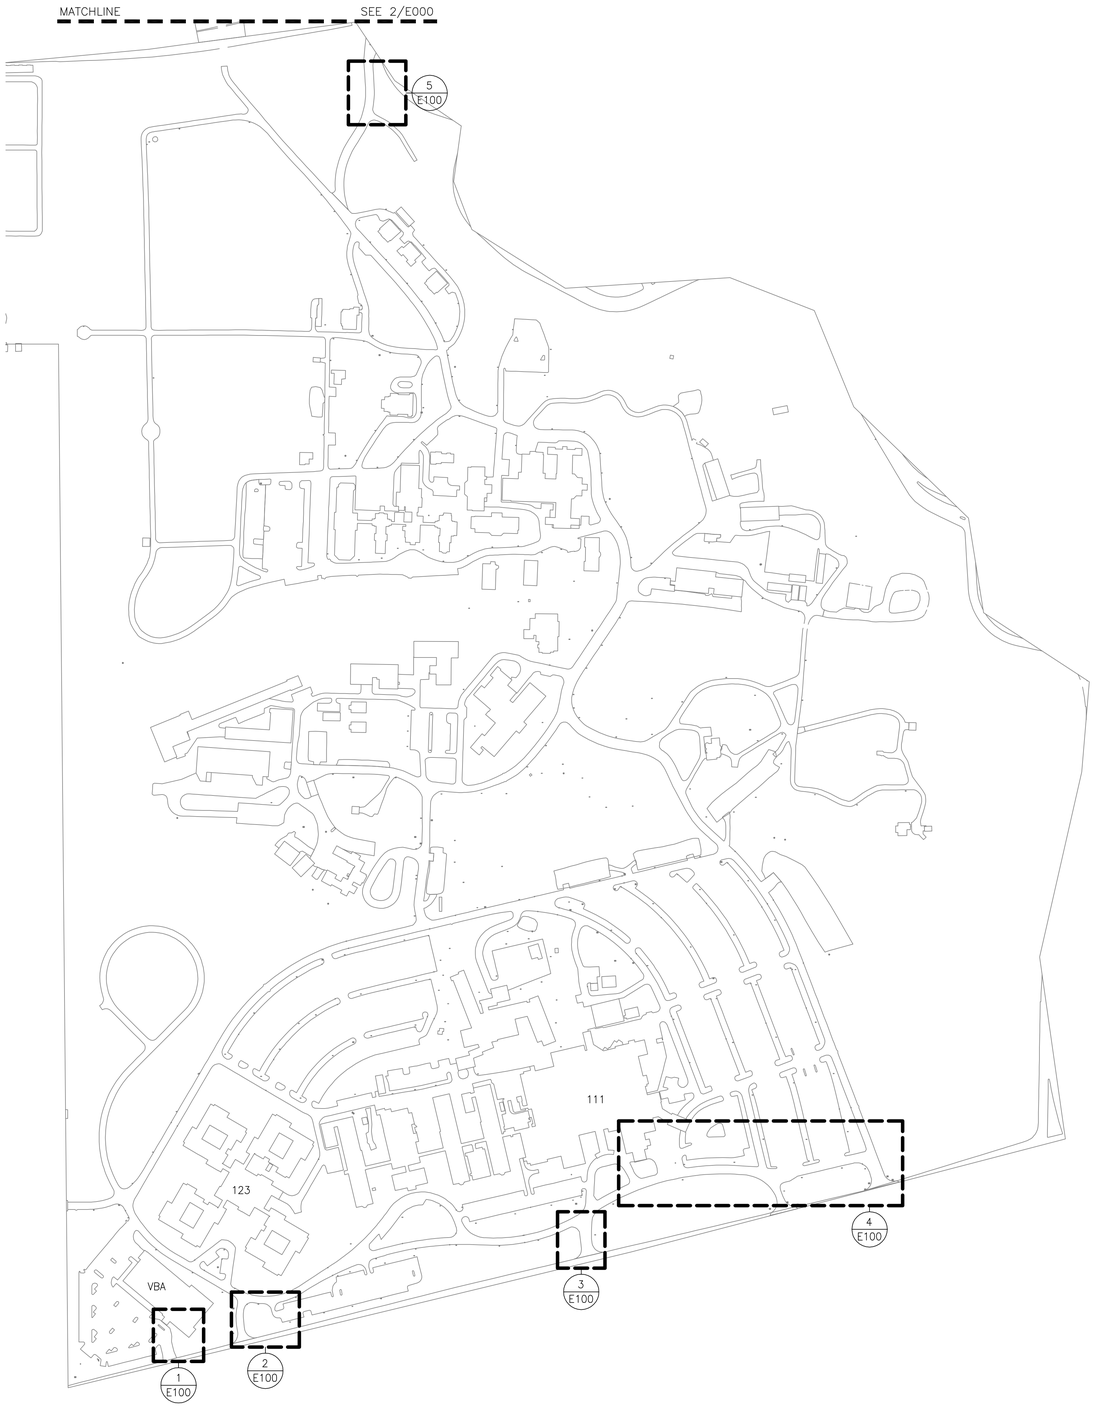

1 SOUTH - SITE PLAN - ELECTRICAL

0 100' 200' 400'
GRAPHIC SCALE
SCALE: 1" = 200'-0"

ELECTRICAL SYMBOLS - POWER PLAN

PB	PULL BOX
	PANELBOARD CABINET, SURFACE MOUNTED
	NOTE: PANELBOARD SHALL BE PROVIDED WITH 'BEST' LOCKS, KEYED TO MATCH EXISTING VA STANDARD.
	HARDWIRED CONNECTION
	DISCONNECT SWITCH, UNFUSED WP - WEATHERPROOF
	EXISTING SITE LIGHT TO BE DEMOLISHED

ELECTRICAL SHEET INDEX

E001	ELECTRICAL SYMBOLS, SHEET INDEX AND OVERALL SITE
E100	ELECTRICAL SITE
E101	ELECTRICAL SITE

IN THE CASE OF CONFLICTS OR DISCREPANCIES WITHIN OR AMOUNG THE CONTRACT DRAWINGS, THE BETTER QUALITY, MORE STRINGENT REQUIREMENTS OR GREATER QUANTITY OF WORK, AS DETERMINDE BY THE GOVERNMENT, SHALL BE PROVIDED.

ALL CONCRETE, BLACKTOP, GRASS OR OTHER SITE ITEMS DISTRUBED DURING SITE EXCAVATION AND TRENCHING SHALL BE REPAIRED AND/OR RE-SEEDED TO MATCH PRE-CONSTRUCTION CONDITIONS BY DIV. 26 CONTRACTOR.

PRIOR TO EXCAVATION FOR TRENCHING, CONTRACTOR SHALL PRE-DETERMINE EXACT TRENCHING ROUTE AND SCAN ROUTE FOR POSSIBLE BURIED OBSTRUCTIONS. ROUTING ON PLANS IS SHOWN FOR DESIGN INTENT ONLY. EXACT ROUTING SHALL BE DETERMINED IN FIELD BY CONTRACTOR.

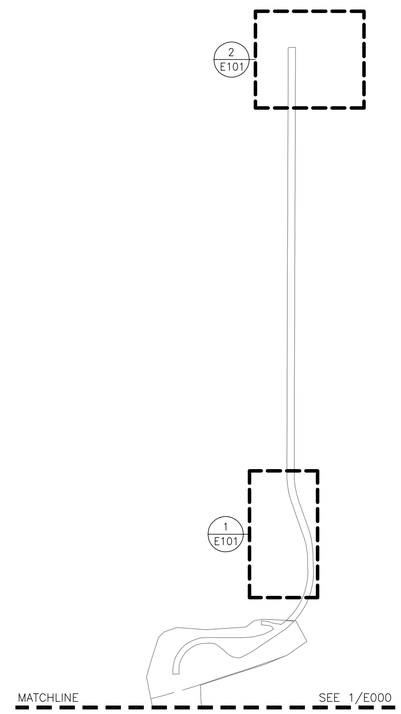

2 NORTH - SITE PLAN - ELECTRICAL

0 100' 200' 400'
GRAPHIC SCALE
SCALE: 1" = 200'-0"

DRAWINGS MUST BE PRINTED IN COLOR

FINAL BID DOCUMENTS

Revisions:	Date

Dept. of Veterans Affairs
Medical Center
5000 W. National Avenue
Milwaukee, WI

CONSULTANTS:
www.Poblocki.com

Poblocki Sign Company, LLC
922 S 70th Street| West Allis, WI 53214
T: 414-453-4010 |

ARNOLD AND O'SHERIDAN INC
CONSULTING ENGINEERS
MADISON WISCONSIN
(608) 821-8500
BROOKFIELD, WISCONSIN
(262) 783-4130
WWW.ARNOLDANDOSHERIDAN.COM

PROJECT LEADER/STRUCTURAL ENGINEER:

CHEQUAMEGON BAY ENGINEERING, INC.
CHE 2002-2012

ASHLAND, WI
211 6TH STREET WEST
ASHLAND, WI. 54806
PHONE: (715) 682-6004
FAX: (715) 682-6025

MILWAUKEE, WI
933 N. MAYFAIR RD.,
SUITE 109
MILWAUKEE, WI. 53226
PHONE: (414) 258-6004
FAX: (414) 258-6154

Drawing Title: ELECTRICAL SYMBOLS SHEET INDEX, AND OVERALL SITE	Project Title: Site Replacement of Exterior Signage		Project Number: 695-09-195
			Building Number: -
Approved: Project Director	Location: VA Medical Center,Milwaukee, WI		Drawing Number: E000
	Date: 24 August 2012	Checked By: ARG / Drawn By: A&O	

Office of Facilities Management
Department of Veterans Affairs

VA FORM 08-6231, OCT 1978

WORK INDICATED WITHIN DASHED BOUNDARY SHALL BE ALTERNATE BID ITEM 1

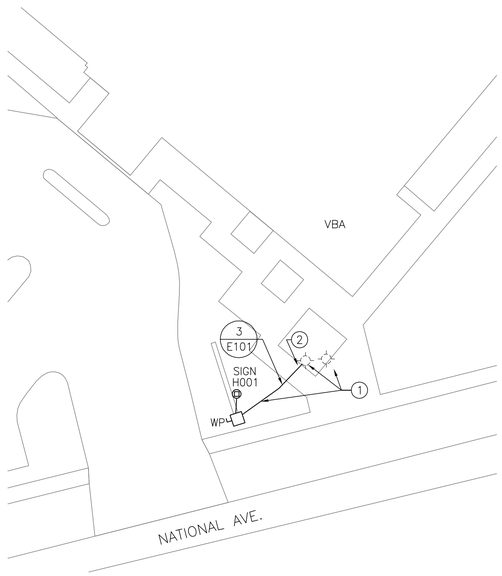

1 SIGN H001 - ELECTRICAL

GRAPHIC SCALE 0 10' 20' 40'

SCALE: 1" = 20'-0"

DETAIL NOTES:

1. DEMOLISH EXISTING FLOOD LIGHTS ILLUMINATING EXISTING SIGN AND EXTEND EXISTING 277V, 20A CIRCUIT TO NEW SIGN LOCATION. EXTEND (2) #10 AND (1) #12 GROUND IN 1" CONDUIT FROM EXISTING CIRCUITRY TO NEW SIGN LOCATION. WEATHERPROOF DISCONNECT PROVIDED INTEGRAL BY SIGN MANUFACTURER.
2. DIRECT BORE BENEATH EXISTING SIDEWALK TO LEAVE UNDISTURBED THROUGHOUT CONSTRUCTION.

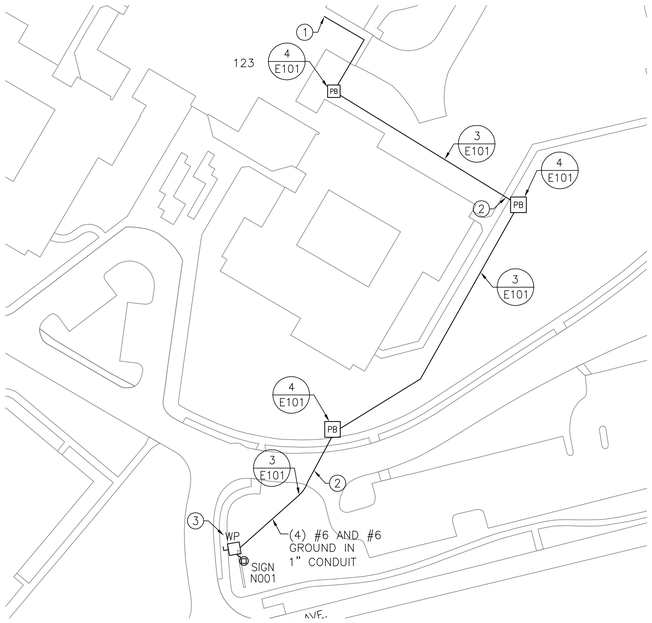

2 SIGN N001 - ELECTRICAL

GRAPHIC SCALE 0 25' 50' 100'

SCALE: 1" = 50'-0"

DETAIL NOTES:

1. ROUTE TO 208Y/120V, 3-PHASE, PANEL LSA IN BUILDING 123. PROVIDE (2) 20A, 2-POLE BREAKERS IN NEXT AVAILABLE PANEL SPACES. (1) 20A BREAKER SHALL FEED SIGN LIGHTING AND THE OTHER SHALL FEED THE INTEGRAL SIGN MESSAGE CENTER. FOR BIDDING PURPOSES ASSUME THE LENGTH OF CONDUIT AND CONDUCTOR REQUIRED WITHIN BUILDING IS 70'.
2. DIRECT BORE BENEATH EXISTING DRIVE/SIDEWALK TO LEAVE DRIVE UNDISTURBED THROUGHOUT CONSTRUCTION.
3. WEATHERPROOF DISCONNECT PROVIDED INTEGRAL TO SIGN BY SIGN MANUFACTURER.

3 SIGN N002 - ELECTRICAL

GRAPHIC SCALE 0 10' 20' 40'

SCALE: 1" = 20'-0"

DETAIL NOTES:

1. DISCONNECT EXISTING 208V MONUMENT SIGN AND RECONNECT TO NEW MONUMENT SIGN INTERNAL LIGHTING. WEATHERPROOF DISCONNECT SHALL BE PROVIDED INTEGRAL BY SIGN MANUFACTURER.

ELECTRICAL SYMBOLS

- PB — PULL BOX
- PANELBOARD CABINET, SURFACE MOUNTED
  NOTE: PANELBOARD SHALL BE PROVIDED WITH 'BEST' LOCKS, KEYED TO MATCH EXISTING VA STANDARD.
- HARDWIRED CONNECTION
- DISCONNECT SWITCH, UNFUSED
  WP – WEATHERPROOF
- EXISTING SITE LIGHT TO BE DEMOLISHED

IN THE CASE OF CONFLICTS OR DISCREPANCIES WITHIN OR AMOUNG THE CONTRACT DRAWINGS, THE BETTER QUALITY, MORE STRINGENT REQUIREMENTS OR GREATER QUANTITY OF WORK, AS DETERMINDE BY THE GOVERNMENT, SHALL BE PROVIDED.

ALL CONCRETE, BLACKTOP, GRASS OR OTHER SITE ITEMS DISTRUBED DURING SITE EXCAVATION AND TRENCHING SHALL BE REPAIRED AND/OR RE-SEEDED TO MATCH PRE-CONSTRUCTION CONDITIONS BY DIV. 26 CONTRACTOR.

PRIOR TO EXCAVATION FOR TRENCHING, CONTRACTOR SHALL PRE-DETERMINE EXACT TRENCHING ROUTE AND SCAN ROUTE FOR POSSIBLE BURIED OBSTRUCTIONS. ROUTING ON PLANS IS SHOWN FOR DESIGN INTENT ONLY. EXACT ROUTING SHALL BE DETERMINED IN FIELD BY CONTRACTOR.

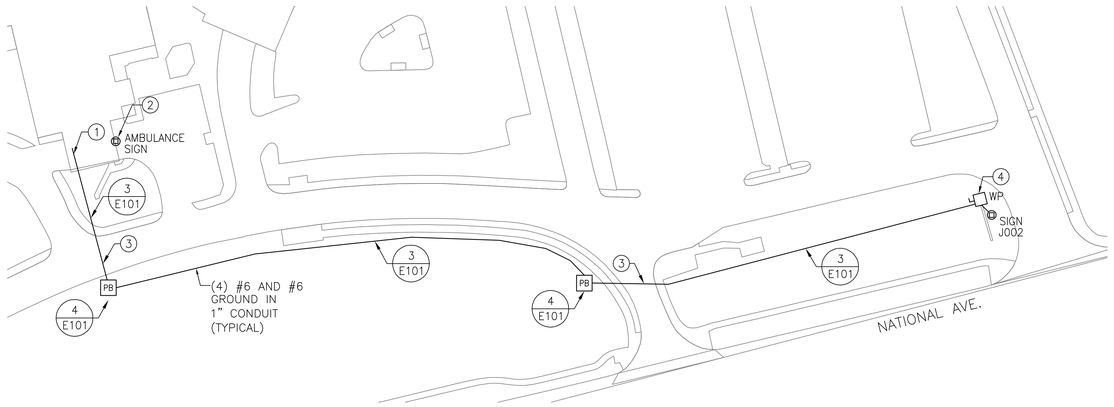

4 AMBULANCE AND J001 SIGN - ELECTRICAL

GRAPHIC SCALE 0 25' 50' 100'

SCALE: 1" = 50'-0"

DETAIL NOTES:

1. ROUTE TO 208Y/120V, 3-PHASE PANEL PL-B01-1 IN BUILDING 111, ROOM B0123 EC. PROVIDE (2) 20A, 2-POLE BREAKERS IN NEXT AVAILABLE PANEL SPACES. BREAKERS SHALL FEED SIGN LIGHTING AND THE SIGN INTEGRAL MESSAGE CENTER. FOR BIDDING PURPOSES ASSUME THE LENGTH OF CONDUIT AND CONDUCTOR REQUIRED WITHIN BUILDING IS 110'.
2. DISCONNECT EXISTING BUILDING MOUNTED AMBULANCE SIGN AND RECONNECT NEW. EXTEND WIRING AS REQUIRED.
3. DIRECT BORE BENEATH EXISTING DRIVE TO LEAVE DRIVE UNDISTURBED THROUGHOUT CONSTRUCTION.
4. WEATHERPROOF DISCONNECT PROVIDED INTEGRAL TO SIGN BY SIGN MANUFACTURER.

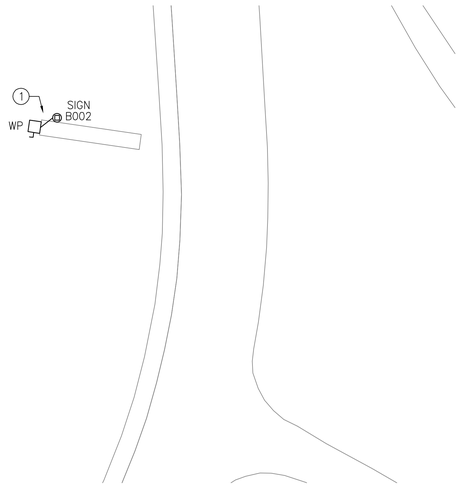

5 SIGN B002 - ELECTRICAL

GRAPHIC SCALE 0 10' 20' 40'

SCALE: 1" = 20'-0"

DETAIL NOTES:

1. DISCONNECT EXISTING 208V MONUMENT SIGN AND RECONNECT TO NEW MONUMENT SIGN INTERNAL LIGHTING. WEATHERPROOF DISCONNECT SHALL BE PROVIDED INTEGRAL BY SIGN MANUFACTURER.

DRAWINGS MUST BE PRINTED IN COLOR

FINAL BID DOCUMENTS

Revisions:	Date

Dept. of Veterans Affairs
Medical Center
5000 W. National Avenue
Milwaukee, WI

CONSULTANTS:

Poblocki Sign Company, LLC
922 S 70th Street | West Allis, WI 53214
T: 414-453-4010 | www.Poblocki.com

ARNOLD AND O'SHERIDAN INC
CONSULTING ENGINEERS
MADISON, WISCONSIN (608) 831-6600
BROOKFIELD, WISCONSIN (262) 783-4130
WWW.ARNOLDANDOSHERIDAN.COM

PROJECT LEADER/STRUCTURAL ENGINEER:

CHEQUAMEGON BAY ENGINEERING, INC.
© CBE 2002-2012

ASHLAND, WI
211 6TH STREET WEST
ASHLAND, WI, 54806
PHONE: (715) 682-6004
FAX: (715) 682-6025

MILWAUKEE, WI
933 N. MAYFAIR RD.,
SUITE 109
MILWAUKEE, WI, 53226
PHONE: (414) 258-6004
FAX: (414) 258-6154

Drawing Title: ELECTRICAL SITE	Project Title: Site Replacement of Exterior Signage	Project Number: 695-09-195	Office of Facilities Management
Approved: Project Director	Location: VA Medical Center,Milwaukee, WI	Building Number: -	
	Date: 24 August 2012 / Checked By: ARG / Drawn By: A&O	Drawing Number: E100	Department of Veterans Affairs

VA FORM 08-6231, OCT 1978

WORK INDICATED WITHIN DASHED BOUNDARY SHALL BE ALTERNATE BID ITEM 5

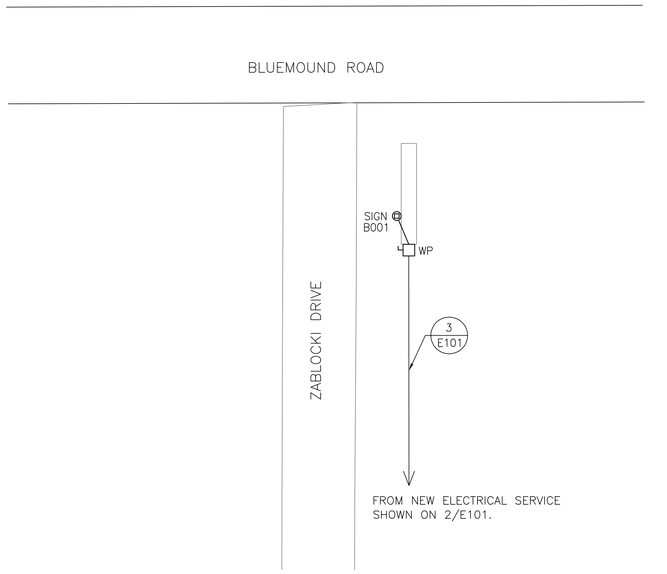

1 SIGN B001 - ELECTRICAL

SCALE: 1" = 20'-0"

GRAPHIC SCALE 0 10' 20' 40'

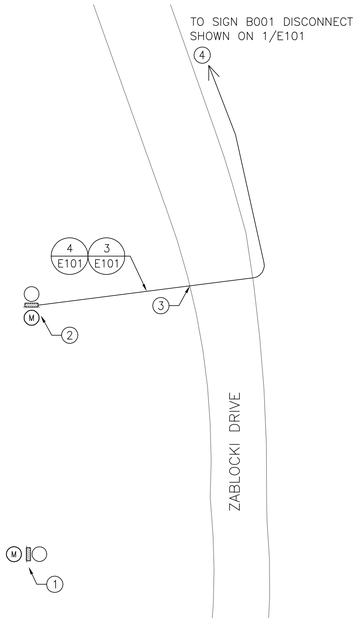

2 NEW ELECTRICAL SERVICE

SCALE: 1" = 20'-0"

GRAPHIC SCALE 0 10' 20' 40'

DETAIL NOTES:

1. DEMOLISH EXISTING ABANDONED ELECTRICAL SERVICE INCLUDING, PANEL, METER SOCKET, POLE AND SERVICE MAST.
2. PROVIDE NEW 100A, 208Y/120V, 3-PHASE, 4-WIRE, STAND-ALONE POLE MOUNTED ELECTRICAL SERVICE PER WE ENERGIES REQUIREMENTS. EC SHALL PROVIDE THE FOLLOWING:
   1. TREATED WOOD POLE AND ALL ASSOCIATED SUPPORTS. (EC SHALL CONSULT WE ENERGIES FOR THE CLASS, SETTING DEPTH AND LENGTH OF THE POLE. MINIMUM REQUIREMENTS ARE CLASS 6, 5' SETTING DEPTH AND 25' LENGTH.)
   2. SERVICE HEAD
   3. SERVICE ENTRANCE CONDUIT (2") WITH MECHANICAL PROTECTION TO A POINT 8' ABOVE GROUND.
   4. 100A, 208Y/120V, 3-PHASE, 4-WIRE, 30-CIRCUIT, SERVICE ENTRANCE RATED PANELBOARD IN WEATHERPROOF NEMA 3R ENCLOSURE WITH 100A MAIN CIRCUIT BREAKER AND (3) 20A, 2-POLE BRANCH BREAKERS.
   5. WE ENERGIES LISTED 1-POSITION METER SOCKET (INSTALL DIRECTLY ABOVE PANELBOARD)
   6. GROUNDING ELECTRODE CONDUCTOR
   7. (3) 8' X ¾" GROUND RODS DRIVEN INTO THE GROUND. BOND RODS TOGETHER AND TO THE ELECTRICAL SERVICE GROUND BAR WITH #6 GROUNDING CONDUCTOR.
3. DIRECT BORE BELOW EXISTING DRIVE TO LEAVE DRIVE UNDISTURBED THROUGHOUT CONSTRUCTION.
4. FOR BIDDING PURPOSES, ASSUME A FEEDER LENGTH OF 1,700'. PROVIDE (2) #6 AND #6 GROUND IN 2" CONDUIT TO NEW SIGN B001 FROM 20A, 2-POLE BREAKER IN NEW ELECTRICAL PANEL. PROVIDE HANDHOLE (PER DETAIL 4/E101) EVERY 200' FOR A MINIMUM TOTAL OF 9 HANDHOLES IN THE FEEDER RUN. PROVIDE 2" SPARE CONDUIT ADJACENT TO FEEDER WITH NYLON PULL STRING.

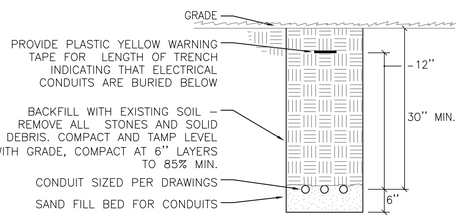

3 CONDUIT TRENCH DETAIL

SCALE: NONE

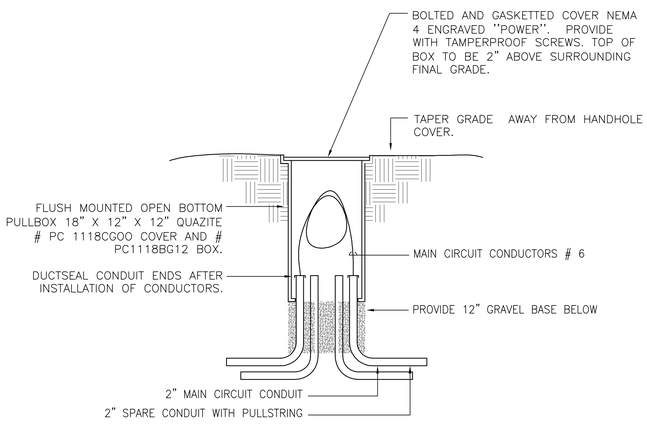

NOTE:
EXTEND CONDUITS ABOVE PULLBOX BOTTOM 6".

4 HAND HOLE DETAIL

SCALE: NONE

ELECTRICAL SYMBOLS

- PB PULL BOX
- PANELBOARD CABINET, SURFACE MOUNTED
  NOTE: PANELBOARD SHALL BE PROVIDED WITH 'BEST' LOCKS, KEYED TO MATCH EXISTING VA STANDARD.
- HARDWIRED CONNECTION
- DISCONNECT SWITCH, UNFUSED
  WP – WEATHERPROOF

IN THE CASE OF CONFLICTS OR DISCREPANCIES WITHIN OR AMOUNG THE CONTRACT DRAWINGS, THE BETTER QUALITY, MORE STRINGENT REQUIREMENTS OR GREATER QUANTITY OF WORK, AS DETERMINDE BY THE GOVERNMENT, SHALL BE PROVIDED.

ALL CONCRETE, BLACKTOP, GRASS OR OTHER SITE ITEMS DISTRUBED DURING SITE EXCAVATION AND TRENCHING SHALL BE REPAIRED AND/OR RE-SEEDED TO MATCH PRE-CONSTRUCTION CONDITIONS BY DIV. 26 CONTRACTOR.

PRIOR TO EXCAVATION FOR TRENCHING, CONTRACTOR SHALL PRE-DETERMINE EXACT TRENCHING ROUTE AND SCAN ROUTE FOR POSSIBLE BURIED OBSTRUCTIONS. ROUTING ON PLANS IS SHOWN FOR DESIGN INTENT ONLY. EXACT ROUTING SHALL BE DETERMINED IN FIELD BY CONTRACTOR.

DRAWINGS MUST BE PRINTED IN COLOR

FINAL BID DOCUMENTS

Revisions:	Date

Dept. of Veterans Affairs
Medical Center
5000 W. National Avenue
Milwaukee, WI

CONSULTANTS:

Poblocki Sign Company, LLC
922 S 70th Street| West Allis, WI 53214
T: 414-453-4010 | www.Poblocki.com

ARNOLD AND O'SHERIDAN INC
CONSULTING ENGINEERS
MADISON, WISCONSIN
(608) 821-8500
BROOKFIELD, WISCONSIN
(262) 783-8130
WWW.ARNOLDANDOSHERIDAN.COM

PROJECT LEADER/STRUCTURAL ENGINEER:

CHEQUAMEGON BAY ENGINEERING, INC.
© CBE 2002-2012

ASHLAND, WI
211 6TH STREET WEST
ASHLAND, WI, 54806
PHONE: (715) 682-6004
FAX: (715) 682-6025

MILWAUKEE, WI
933 N. MAYFAIR RD.,
SUITE 109
MILWAUKEE, WI, 53226
PHONE: (414) 258-6004
FAX: (414) 258-6154

Drawing Title: ELECTRICAL SITE	Project Title: Site Replacement of Exterior Signage	Project Number: 695-09-195	Office of Facilities Management
		Building Number: -	
Approved: Project Director	Location: VA Medical Center,Milwaukee, WI	Drawing Number: E101	Department of Veterans Affairs
	Date: 24 August 2012 / Checked By: ARG / Drawn By: A&O		

VA FORM 08-6231, OCT 1978

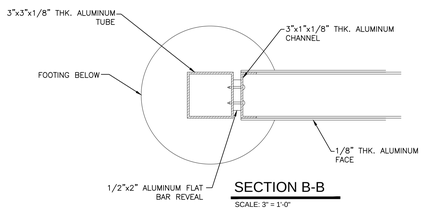

SECTION B-B

SCALE: 3" = 1'-0"

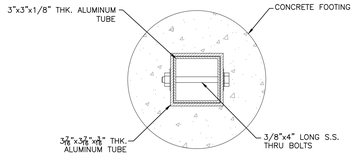

SECTION A-A

SCALE: 3" = 1'-0"

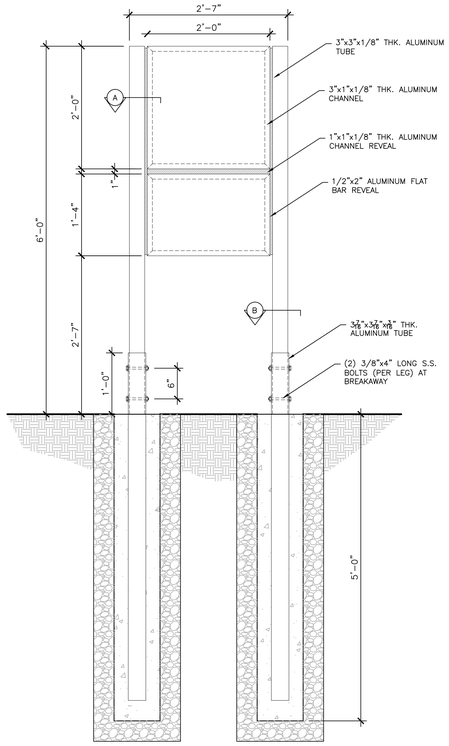

3 BREAKAWAY SIGN BASE DETAIL

SCALE: 1" = 1'-0"

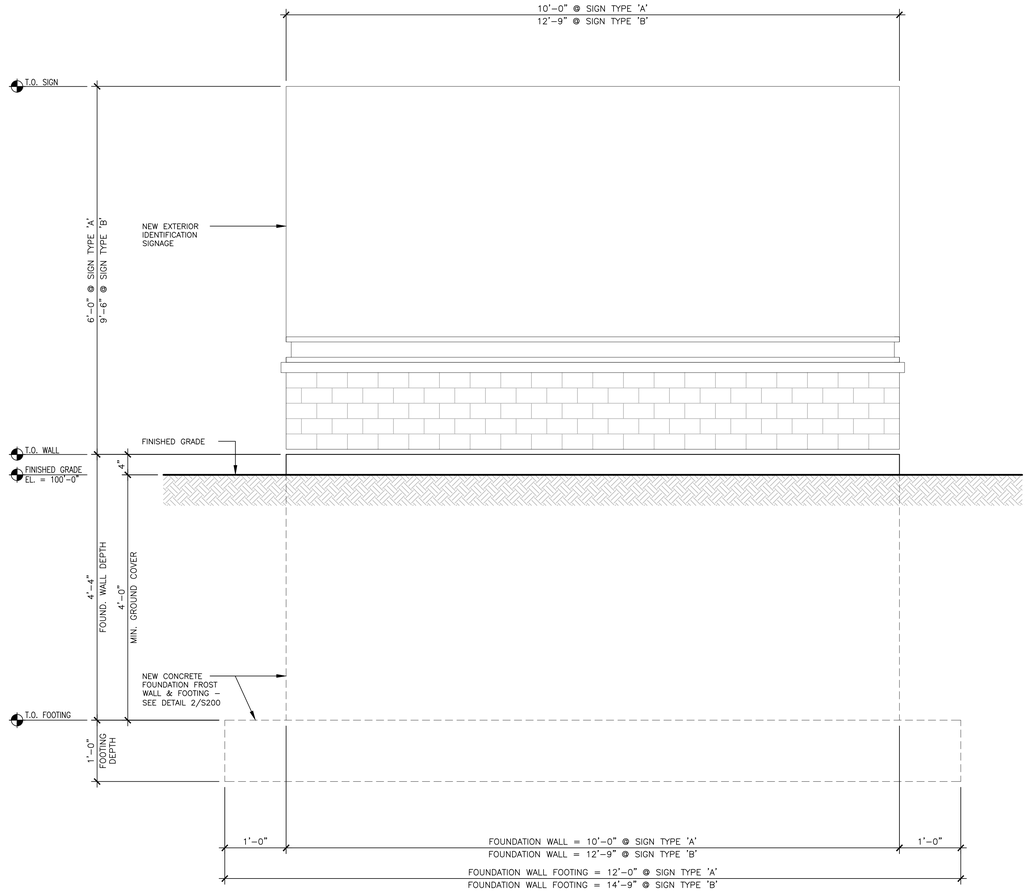

ELEV.

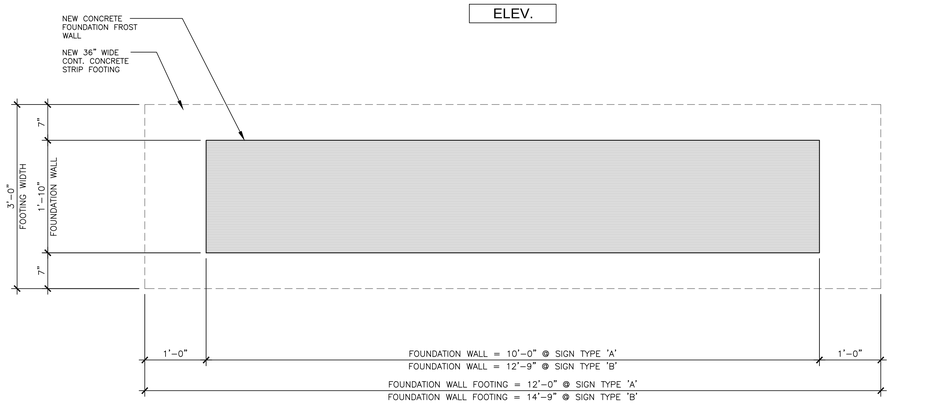

PLAN

1 FOUNDATION PLAN & ELEVATION (SIGN TYPES 'A' & 'B')

SCALE: 1" = 1'-0"

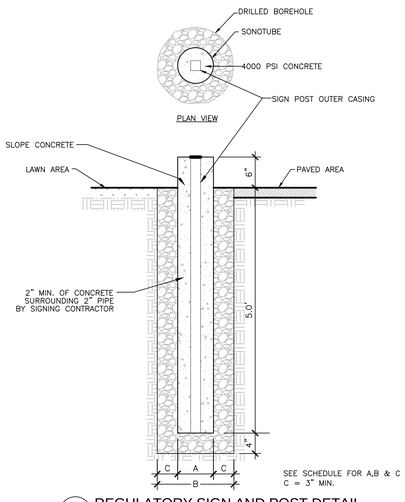

3 REGULATORY SIGN AND POST DETAIL

SCALE: 1" = 1'-0"

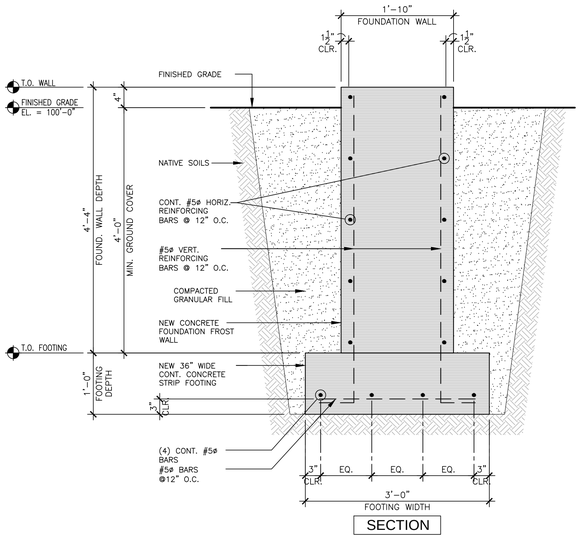

SECTION

2 TYPICAL FOUNDATION SECTION (SIGN TYPES 'A' & 'B')

SCALE: 1" = 1'-0"

DRAWINGS MUST BE PRINTED IN COLOR

FINAL BID DOCUMENTS

Revisions:	Date

Dept. of Veterans Affairs
Medical Center
5000 W. National Avenue
Milwaukee, WI

CONSULTANTS:

Poblocki Sign Company, LLC
922 S 70th Street | West Allis, WI 53214
T: 414-453-4010 | www.Poblocki.com

ARNOLD AND O'SHERIDAN INC
CONSULTING ENGINEERS
MADISON, WISCONSIN (608) 821-8800
BROOKFIELD, WISCONSIN (262) 785-6130
WWW.ARNOLDANDOSHERIDAN.COM

PROJECT LEADER/STRUCTURAL ENGINEER:

CHEQUAMEGON BAY ENGINEERING, INC.
CBE 2002-2012

ASHLAND, WI
211 6TH STREET WEST
ASHLAND, WI. 54806
PHONE: (715) 682-6004
FAX: (715) 682-6025

MILWAUKEE, WI
933 N. MAYFAIR RD., SUITE 109
MILWAUKEE, WI. 53226
PHONE: (414) 258-6004
FAX: (414) 258-6154

Drawing Title: Enlarged Foundation Plans & Details	Project Title: Site Replacement of Exterior Signage		Project Number: 695-09-195
			Building Number: -
Approved: Project Director	Location: VA Medical Center,Milwaukee, WI		Drawing Number: S200
	Date: 24 August 2012	Checked By: JLS	Drawn By: KJS

Office of Facilities Management

Department of Veterans Affairs

VA FORM 08-6231, OCT 1978