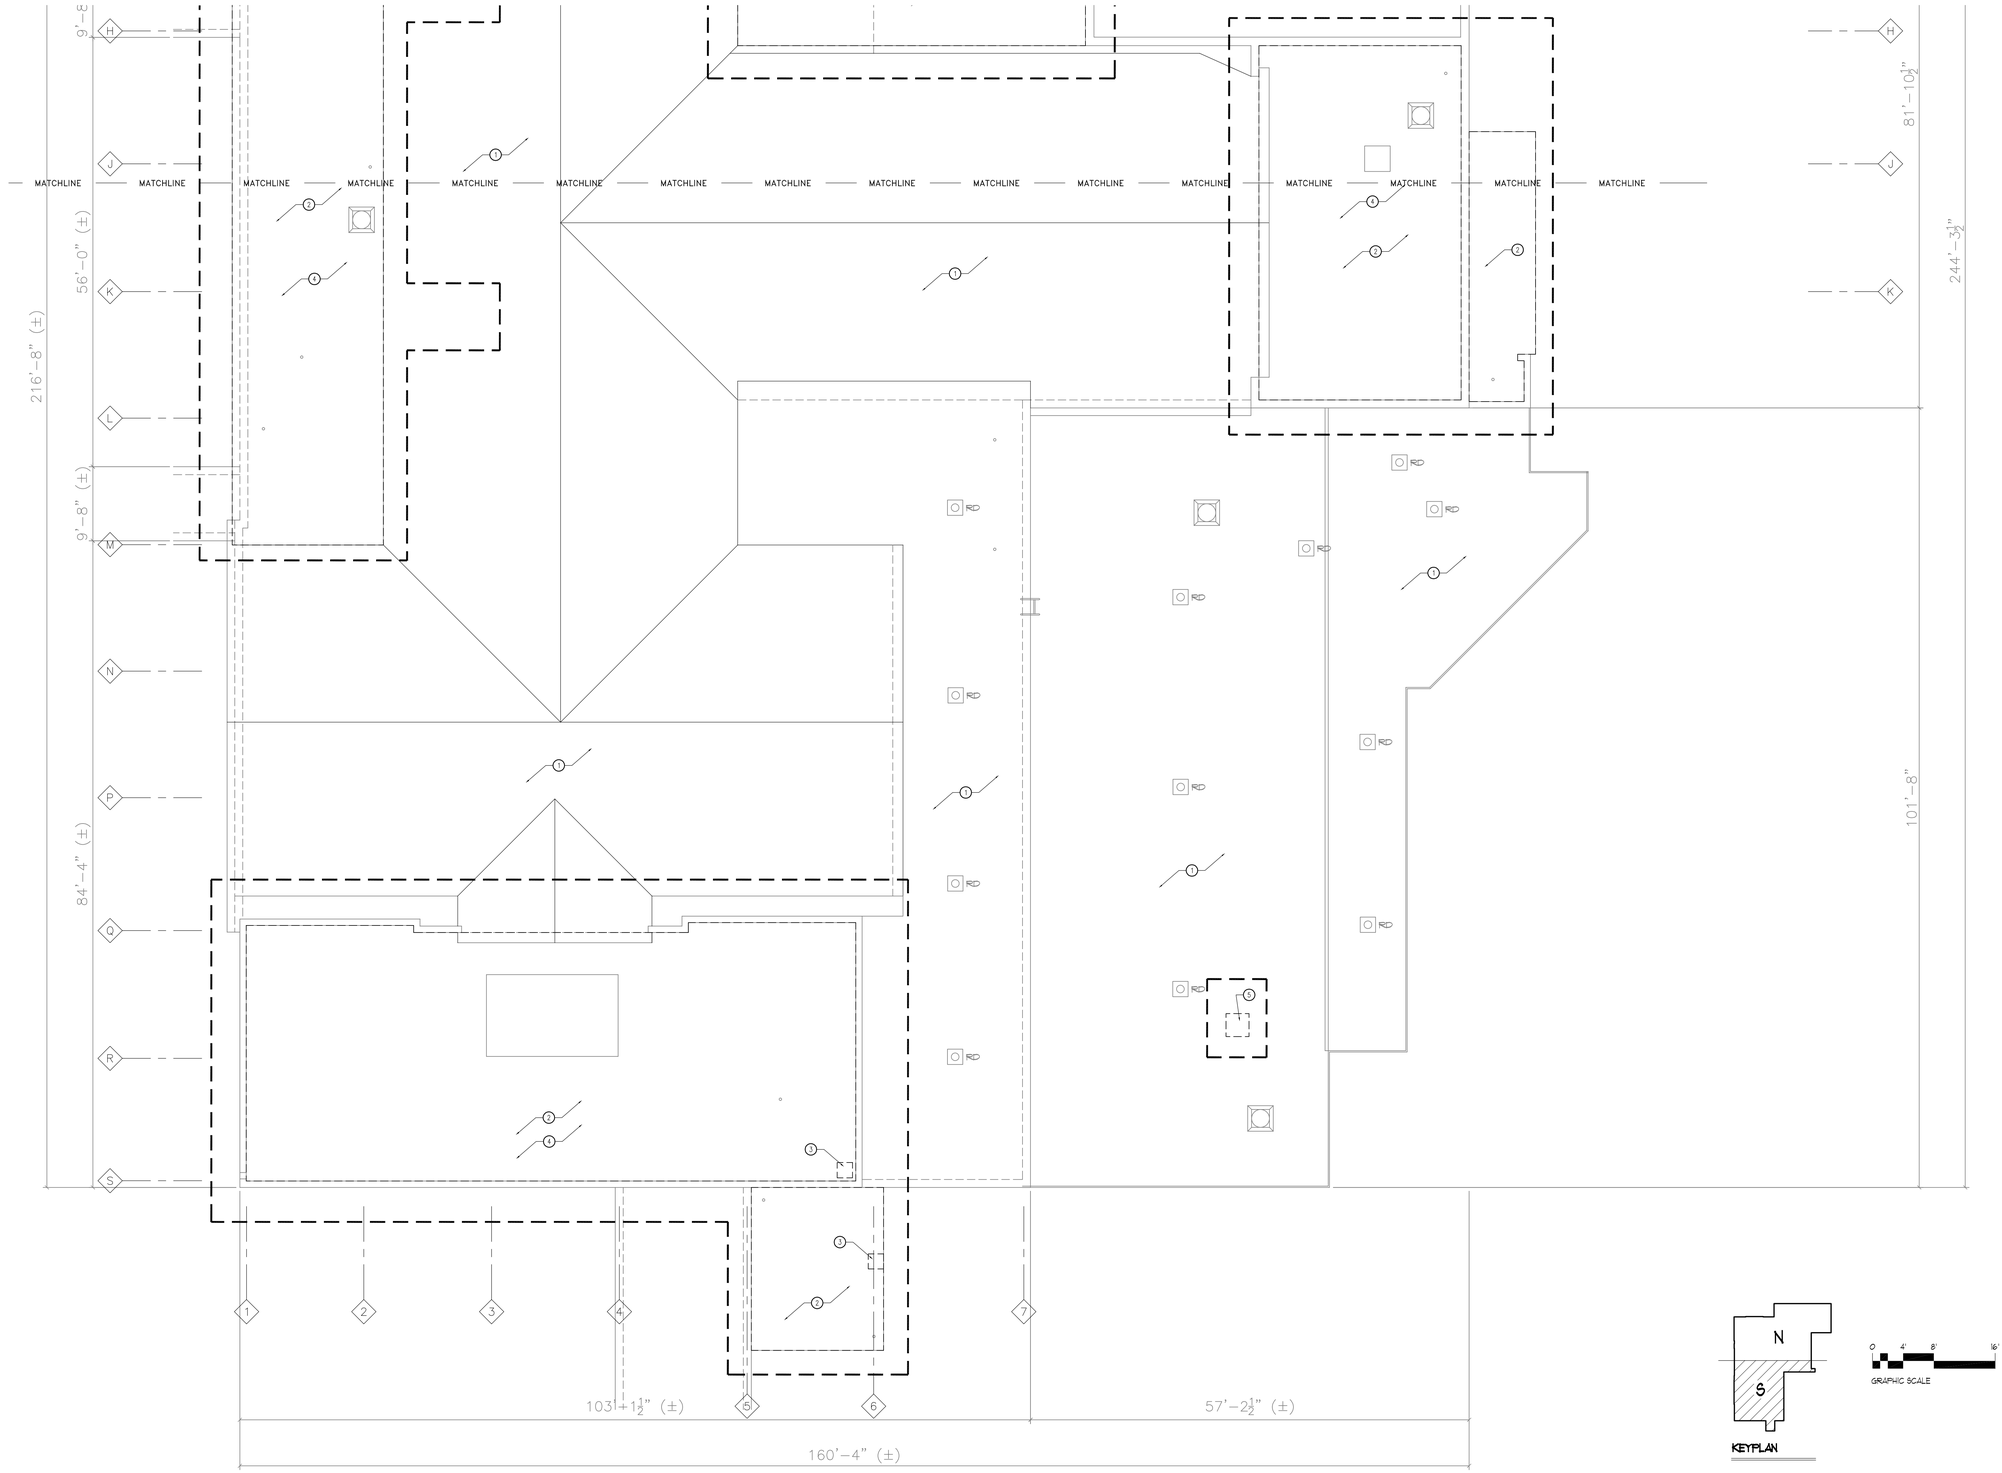

ROOF DEMOLITION PLAN - SYMBOLS LEGEND

- (1) ROOF PLAN DEMOLITION NOTE
- RD EXISTING ROOF DRAIN TO REMAIN
- CONSTRUCTION LIMITS

ROOF DEMOLITION PLAN - GENERAL NOTES

A. PERFORM ROOF DEMOLITION PER SPEC SECTION 01 74 19 AND 07 01 50.19

B. "DEMOLISH EXISTING ROOF SYSTEM" INCLUDING ROOFING INSULATION, CURBS, FLASHINGS, COPINGS AND ALL MATERIAL REQUIRED TO PROVIDE CLEAN SUBSTRATE FOR NEW ROOFING SPECIFIED.

ROOF DEMOLITION PLAN NOTES

1. PORTION OF ROOF NOT IN CONTRACT.
2. DEMOLISH EXISTING ROOF SYSTEM TO TOP OF DECK FOR ALL ROOF AREAS IN SCOPE OF WORK.
3. REMOVE EXISTING ROOF DRAIN.
4. REMOVE EXISTING LIGHTNING PROTECTION SYSTEM AND SALVAGE FOR REUSE.
5. EXISTING MECHANICAL EQUIPMENT TO BE REMOVED.

KEYPLAN

GRAPHIC SCALE 0 4' 8' 16'

PARTIAL ROOF DEMOLITION PLAN

1/8"=1'-0"

FINAL BID DOCUMENTS

FINAL BID DOCUMENTS	12-14-12
95% CONSTRUCTION DOCUMENT SUBMISSION	11-26-12
50% REVISED DOCUMENTS FOR REVIEW	11-19-12
90% CONSTRUCTION DOCUMENTS SUBMISSION	05-17-12
50% CONSTRUCTION DOCUMENTS SUBMISSION	04-06-12
35% DOCUMENTS SUBMISSION	02-22-12
SCHEMATIC DESIGN SUBMISSION	11-21-11
Revisions:	Date

Federal Health Care Center
U.S. Department of Veterans Affairs | U.S. Department of Defense

Captain James A. Lovell
Federal Health Care Center
3001 Green Bay Road
North Chicago, IL, 60064

CONSULTANTS:

ARNOLD & O'SHERIDAN Consulting Engineers

CHEQUAMEGON BAY ENGINEERING, INC.

MACKESEY AND ASSOCIATES, LLC

PROJECT LEADER:

Plunkett Raysich Architects LLP
11000 West Park Place ▲ Milwaukee WI 53224 ▲ Tel 414 359-3060 ▲ Fax 414 359-3070
Intelligent Designs Inspired Results
www.prarch.com
PRA Job No. 110172-01

Drawing Title: Partial Roof Demolition Plan - South	Project Title: AE SCIP for Building 6 FHCC		Project Number: 556-11-119
			Building Number: 6
Approved: Project Director	Location: North Chicago, IL		Drawing Number: AD-203S
	Date: December 14, 2012	Checked By: PRA	Drawn By: RLS

Office of Facilities Management

Department of Veterans Affairs

VA FORM 08-6231, OCT 1978