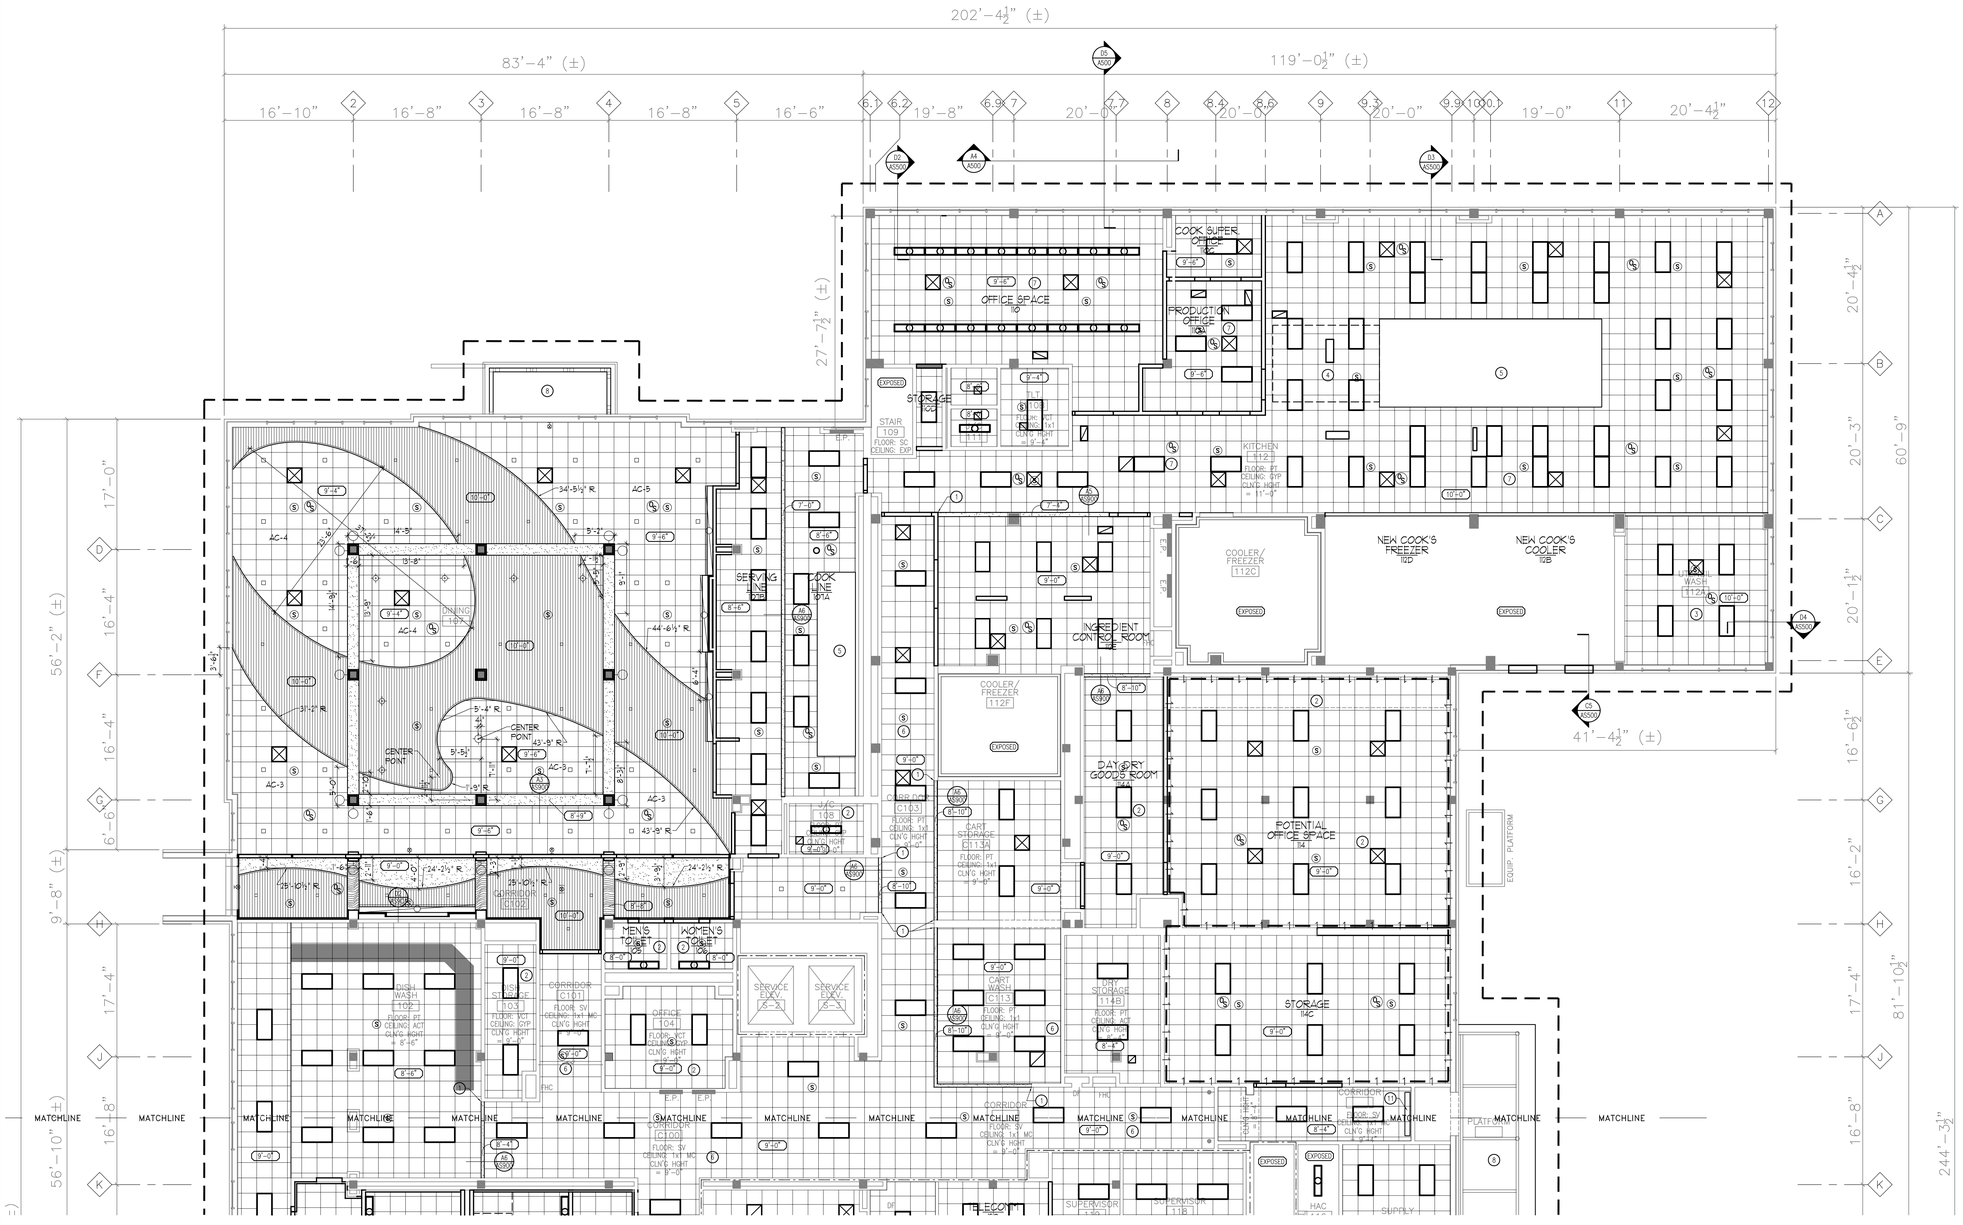

REFLECTED CEILING PLAN - SYMBOLS LEGEND

- 2'-0" x 2'-0" SUSPENDED EXPOSED GRID ACOUSTIC CEILING TILE
- RETURN, TRANSFER, EXHAUST GRILLE
- SUPPLY GRILLE
- SLOT DIFFUSER
- 1 x 4 FLUORESCENT LIGHT
- 2 x 2 FLUORESCENT LIGHT
- 2 x 4 FLUORESCENT LIGHT
- SURFACE-MOUNTED FLUORESCENT LIGHT
- FLUORESCENT TROFFER LIGHT
- FLUORESCENT COVE LIGHT
- SURFACE-MOUNTED LIGHT
- RECESSED DOWN LIGHT
- EXIT LIGHT
- AUDIO SPEAKER
- OCCUPANCY SENSOR
- GYPSUM BOARD CEILING OR BULKHEAD
- WOOD BULKHEAD
- LINEAR WOOD CEILING
- 9'-0" CEILING HEIGHT
- 1 REFLECTED CEILING PLAN NOTE
- CONSTRUCTION LIMITS
- ONE HOUR FIRE RESISTIVE CONSTRUCTION

REFLECTED CEILING PLAN - GENERAL NOTES

A. PERIMETER CEILING TILES SHALL NOT BE LESS THAN 4".

B. LOCATE ALL SPRINKLER HEADS, SMOKE DETECTORS, AUDIO SPEAKERS, HEAT SENSORS IN THE CENTER OF CEILING TILE (OR IN THE CENTER OF THE RAISED/RECESSED FIELD OF A PATTERNED TILE).

C. REMOVE EXISTING CEILING SYSTEM WHERE NEW WALLS PENETRATE EXISTING CEILING SYSTEMS TO REMAIN. PATCH TO MATCH EXISTING CEILING SYSTEM TO NEW WALL.

D. CEILING HEIGHTS SHALL BE 9'-0" UNLESS NOTED OTHERWISE ON THE REFLECTED CEILING PLANS.

E. UNLESS OTHERWISE NOTED, CEILING DEMOLITION SHALL BE TO REMOVE ALL CEILING MATERIAL AND SUPPORT MATERIALS ENTIRELY TO THE BUILDING SUPPORTING STRUCTURE ABOVE. REFER TO INDIVIDUAL MEP DRAWINGS (IN THIS SET) FOR SPECIFIC ITEMS TO BE DEMOED ABOVE CEILINGS.

F. REFER TO MEP DRAWINGS IN THIS SET FOR EXACT LOCATIONS OF CEILING MOUNTED ITEMS.

REFLECTED CEILING PLAN NOTES

1. ALIGN
2. REMOVE EXISTING GYPSUM CEILING SYSTEM FOR INSTALLATION OF NEW MEPS AND SPRINKLER SYSTEM. REPLACE WITH NEW ACOUSTICAL CEILING SYSTEM.
3. EXISTING CEILING SYSTEM TO REMAIN. NEW ACOUSTICAL CEILING SYSTEM TO BE INSTALLED AFTER NEW MEPS AND SPRINKLER SYSTEMS HAVE BEEN INSTALLED.
4. FILL IN EXISTING GYP BD CEILING WHERE EXISTING EXHAUST HOOD IS REMOVED.
5. NEW RUME EXHAUST HOOD.
6. REMOVE EXISTING 1x1 CEILING SYSTEM FOR INSTALLATION OF NEW MEPS AND SPRINKLER SYSTEM. REPLACE WITH NEW ACOUSTICAL CEILING SYSTEM.
7. REMOVE EXISTING ACOUSTICAL CEILING SYSTEM FOR INSTALLATION OF NEW MEPS AND SPRINKLER SYSTEM. REPLACE WITH NEW ACOUSTICAL CEILING SYSTEM.
8. SCRAPE, PRIME AND PAINT EXISTING WOOD SOFFIT.
9. EXISTING GYP BD SOFFIT TO REMAIN.
10. EXISTING FOLDING PARTITION WALL TO REMAIN.
11. NEW AIR CURTAIN. COORDINATE W/ HVAC DRAWINGS.

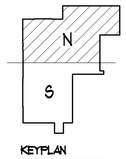

KEYPLAN

GRAPHIC SCALE 0 4' 8' 16'

PARTIAL FIRST FLOOR REFLECTED CEILING PLAN - NORTH

1/8"=1'-0"

FINAL BID DOCUMENTS

FINAL BID DOCUMENTS	12-14-12
95% CONSTRUCTION DOCUMENT SUBMISSION	11-26-12
50% REVISED DOCUMENTS FOR REVIEW	11-19-12
90% CONSTRUCTION DOCUMENTS SUBMISSION	05-17-12
50% CONSTRUCTION DOCUMENTS SUBMISSION	04-06-12
35% DOCUMENTS SUBMISSION	02-22-12
SCHEMATIC DESIGN SUBMISSION	11-21-11
Revisions:	Date

Federal Health Care Center
U.S. Department of Veterans Affairs | U.S. Department of Defense

Captain James A. Lovell
Federal Health Care Center
3001 Green Bay Road
North Chicago, IL, 60064

CONSULTANTS:
ARNOLD & O'SHERIDAN Consulting Engineers
CHEQUAMEGON BAY ENGINEERING, INC.
MACKESEY AND ASSOCIATES, LLC

PROJECT LEADER:
Plunkett Raysich Architects LLP
11000 West Park Place ▲ Milwaukee WI 53224 ▲ Tel 414 359-3060 ▲ Fax 414 359-3070
Intelligent Designs Inspired Results
www.prarch.com
PRA Job No. 110172-01

Drawing Title	Project Title	Project Number
Partial First Floor Reflected Ceiling Plan - North	AE SCIP for Building 6 FHCC	556-11-119
Approved: Project Director	Building Number: 6	
	Location: North Chicago, IL	Drawing Number: AS-301N
	Date: December 14, 2012 / Checked By: PRA / Drawn By: RLS	

Office of Facilities Management
Department of Veterans Affairs

VA FORM 08-6231, OCT 1978