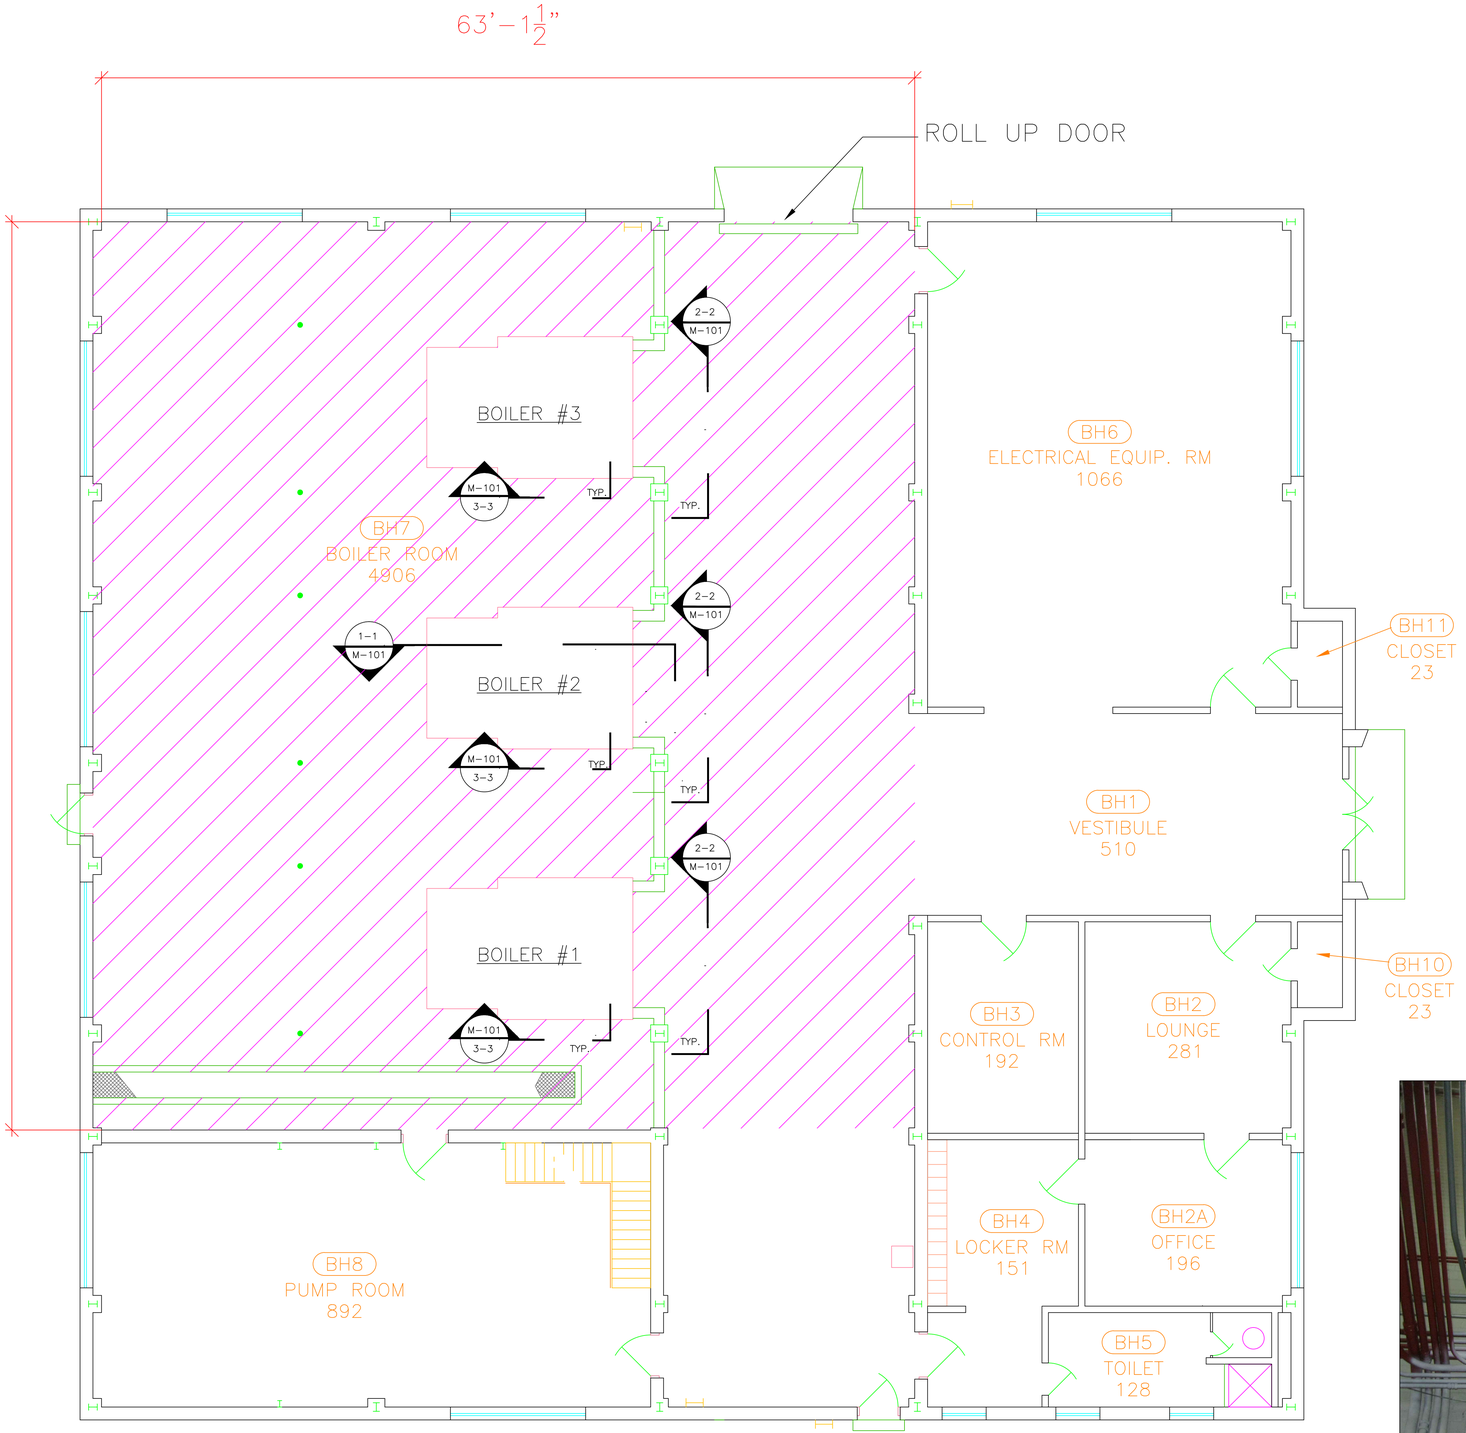

BUILDING # 18 BOILER PLANT

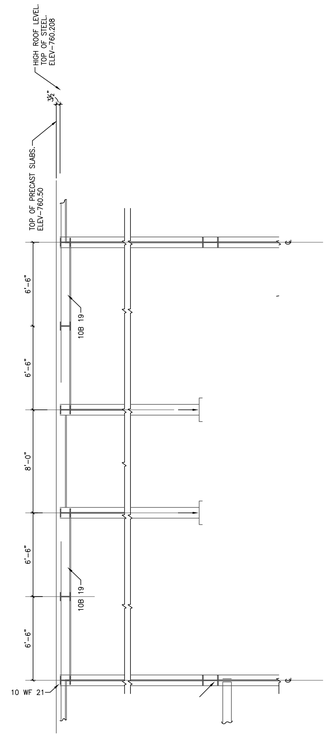

ELEVATION VIEW

AREA HATCH FOR NEW EPOXY FLOOR APPLICATION
AREA HATCH FOR NEW PAINT FOR WALLS AND CONDUITS.

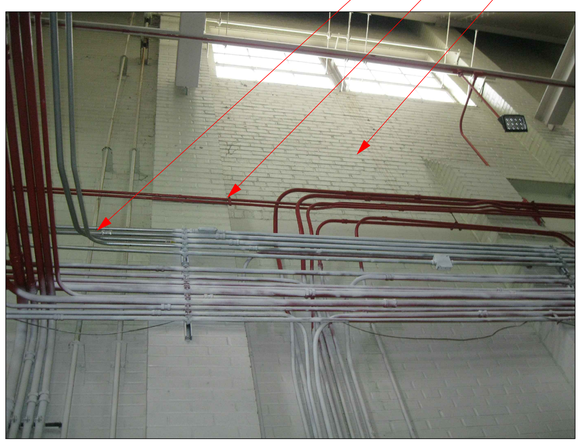

CONDUIT TO BE PAINTED WHITE COLOR, WALLS TO BE THE SAME, AND CONDUIT PAINTED RED TO BE REPAINTED WHITE. CONTRACTOR TO SUBMIT TO THE GOVT. COLOR FOR APPROVAL. SYSTEM OF PAINT SHALL BE PER VA REQUIREMENTS

Revision	Date
REVISION 1: ADDITIONAL DETAILS	03 JAN 12

RECOMMEND APPROVAL

REQUESTER	Date		
CHIEF OF SERVICE	Date	CHIEF OF STAFF	Date
ASSOC. DIR. PATIENT CARE SVC.	Date	ASSOC. DIR. for OPERATIONS	Date
APPROVAL BY: MEDICAL CENTER DIRECTOR			Date

Drawing Title: BASE BID ITEMS & DEDUCT OPTIONS

Approved: Safety Manager/M&O Supervisor

Approved:Chief of Facilities Management Svr.

Project Title: REPLACE REFRACTORY ON BOILER #2

Building Number: BUILDING # 18 | Checked | Drawn: BLF

Location: W.G.(Bill) Hefner Medical Center, 1601 Brenner Ave, Salisbury NC 28144

Date: 28 NOV 2012

Project No.: 659-11-231

DRAWING NO. G-102

DWG. 2 OF 4

Department of Veterans Affairs