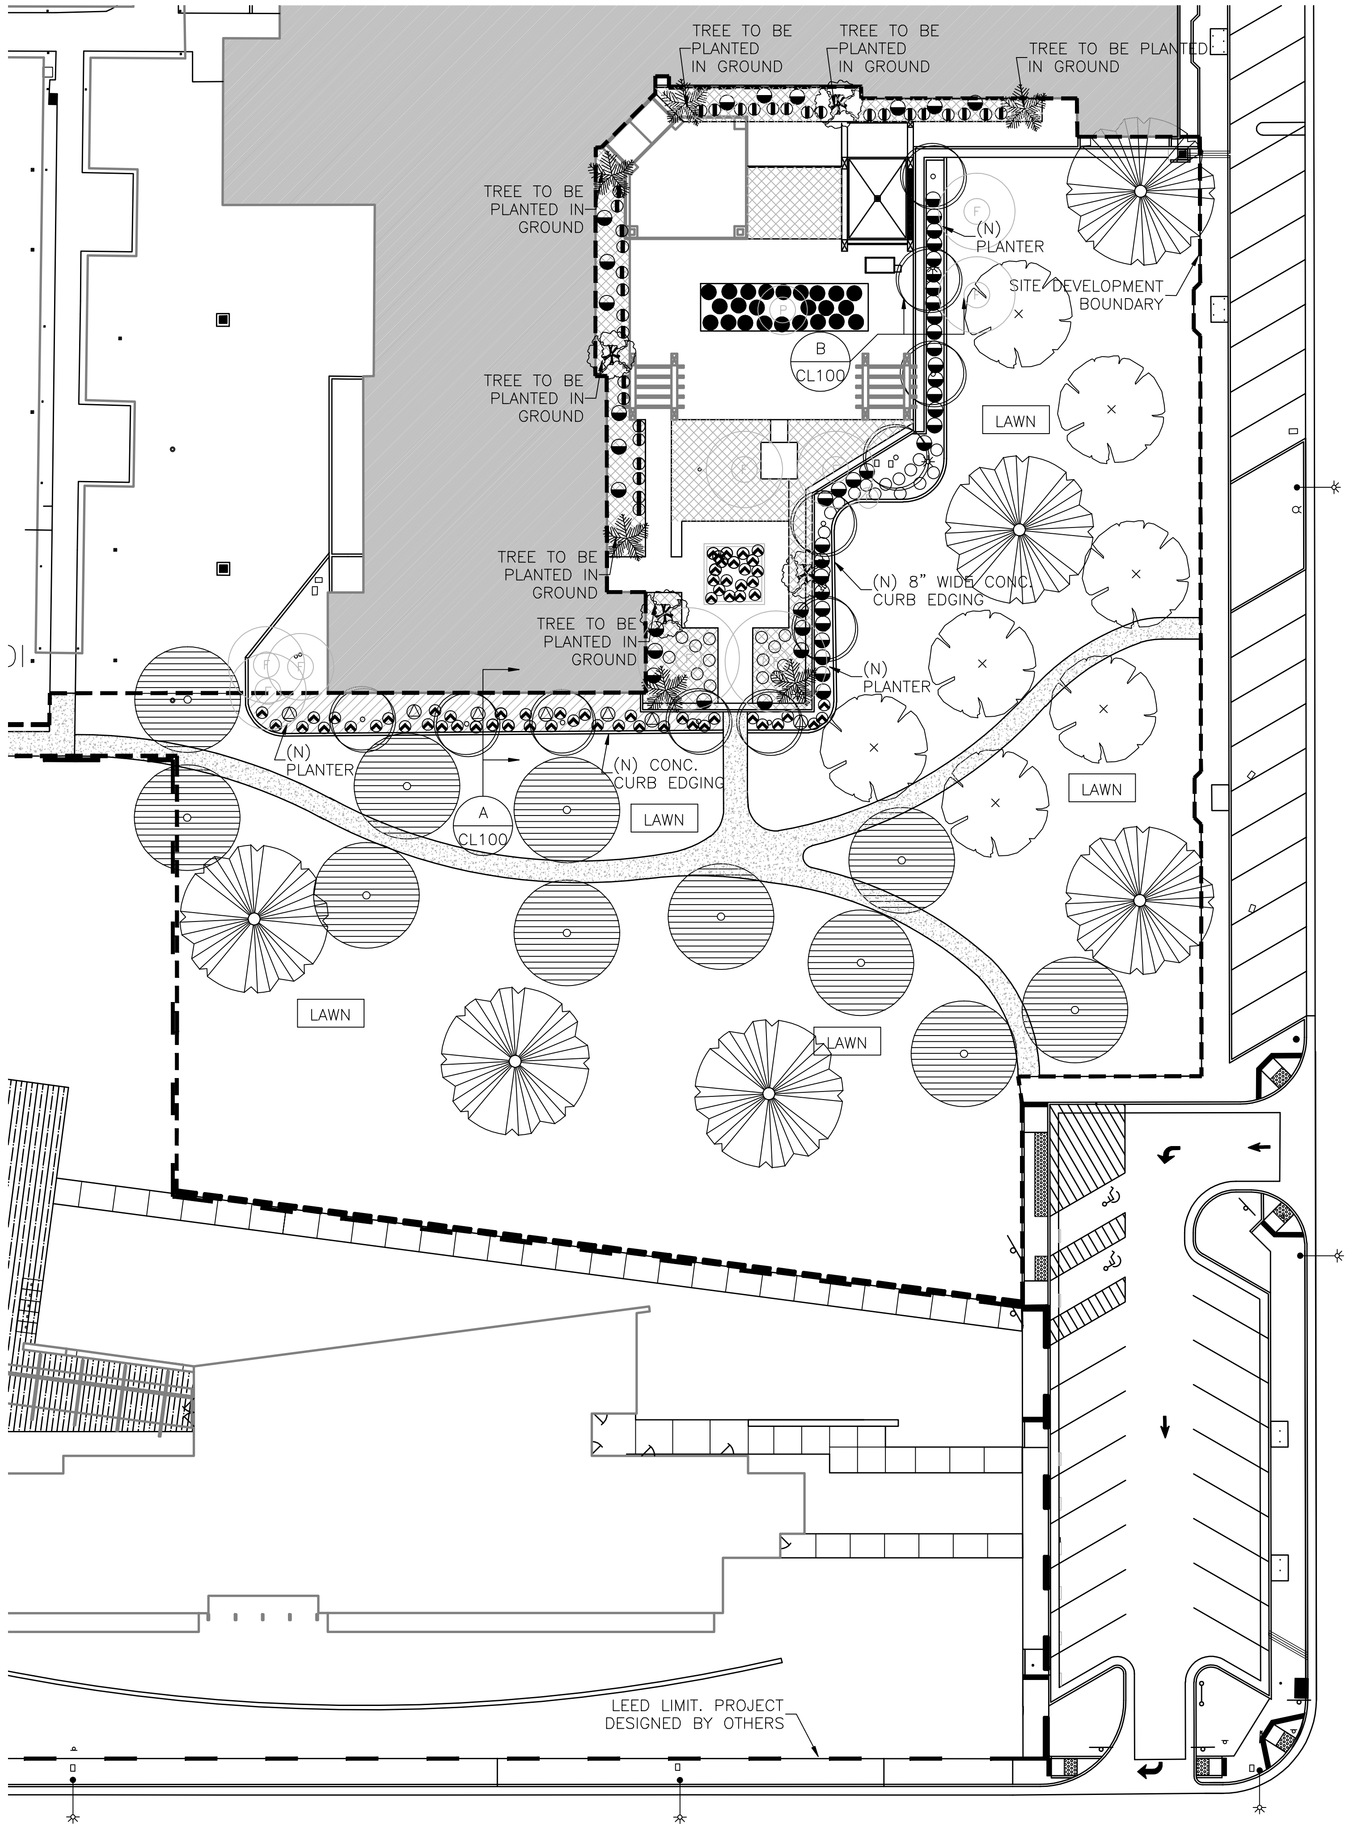

N

LANDSCAPE PLAN
SCALE: 1"=20'-0"

NEW SHRUBS REFERENCE

COUNT – SIZE – SPECIES

- 28 – 1 GAL AZALEA SOUTHERN INDICA (SUN AZALEA)
- 24 – 1 GAL. AGAPANTHUS AFRICANUS "PETER PAN" 9 (DWARF LILY OF THE NILE)
- 51 – 5 GAL. CAMELLIA JAPONICA (CAMELLIA)
- 32 – 5 GAL. GARDENIA MYSTERY (MYSTERY GARDENIA)
- 61 – 1 GAL. HEMEROCALLIS HYBRIDS (DAY LILIES)
- 7 – 5 GAL. NANDINA DOMESTICA COMPACTA (COMPACT HEAVENLY BAMBOO)

NEW TREES REFERENCE

NOTE: ALL NEW TREES TO BE PLANTED IN PLANTER BOXES AS PER DETAIL L/CS503 U.N.O

COUNT – SIZE – SPECIES

- 7 – 15 GAL. – PYRUS KAWAKAMII (EVER GREEN PEAR)
- 6 – 15 GAL. – CINNAMOMUM CAMPHORA (CAMPHOR TREE)
- 11 – 15 GAL. – PISTACIA CHINENSIS "KEITH DAVEY" (CHINESE PISTACHIO)
- 4 – 7 GAL. – ACER PALMATUM TAMUKEYAMA (RED CUT LEAF JAPANESE MAPLE)
- 11 – 15 GAL. – LAGERSTROEMIA INDICA MULTI–STEM "LAVANDER" (CRAPE MYRTLE)
- 6 – 7 GAL. – ACER PALMATUM "BLOODGOOD" (RED JAPANESE MAPLE)

NEW GROUND COVER

- RT. CUT. GAZANIA HYBRID (MITSUI YELLOW GAZANIA) PLANT 12" O.C.
- RT. CUT. AJUGA REPTANS (BRONZE AJUGA) PLANT 12" O.C.
- LAWN — MEDIUM FESCUE MIX
- (N) CONCRETE WALKWAY

EXISTING TREES

- C= PISTACHIA CHINENSIS
- F= CREPE MYRTALS
- P= UNKNOWN TREE

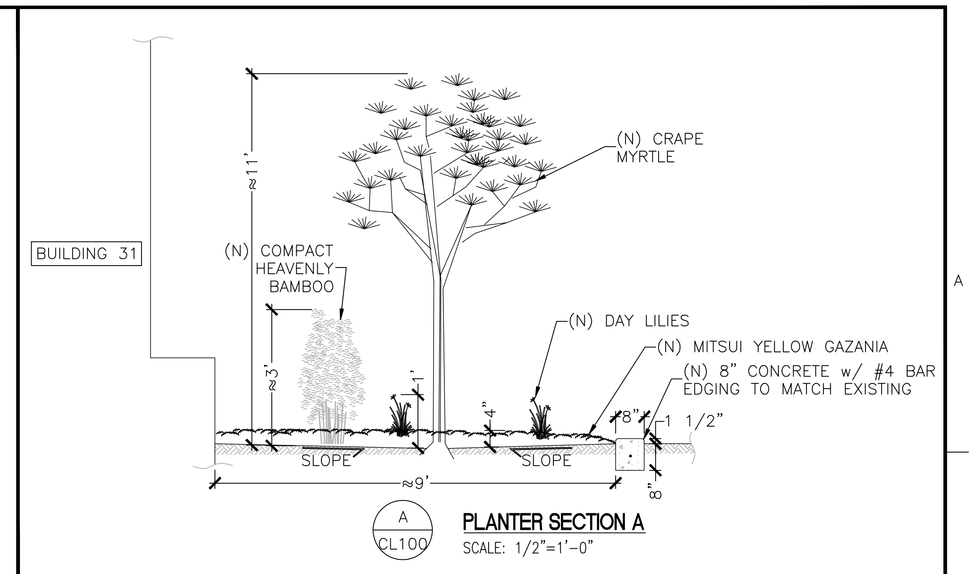

A / CL100

PLANTER SECTION A
SCALE: 1/2"=1'-0"

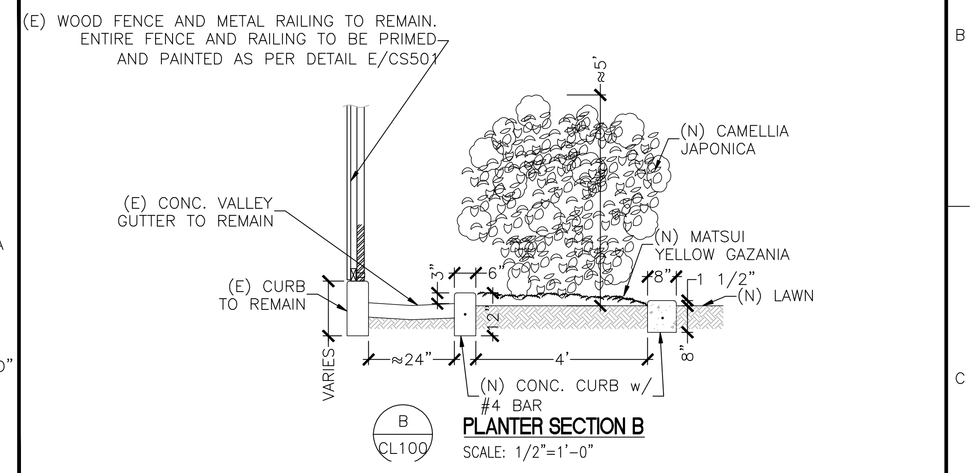

B / CL100

PLANTER SECTION B
SCALE: 1/2"=1'-0"

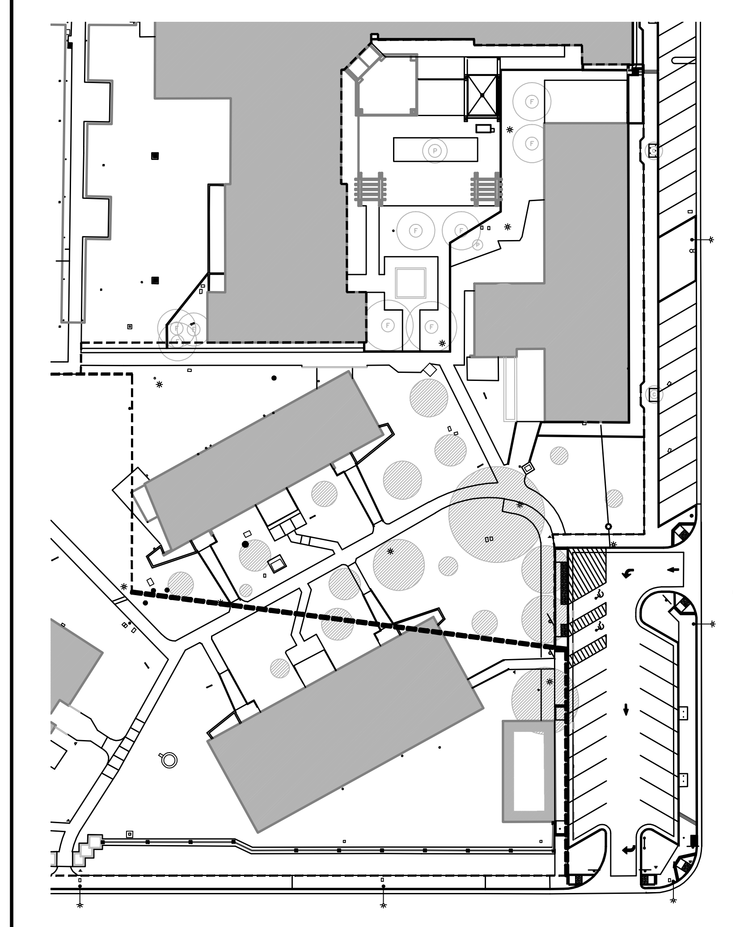

N

LANDSCAPE DEMOLITION PLAN
SCALE: 1"=40'-0"

EXISTING TREES

- C= PISTACHIA CHINENSIS
- F= CREPE MYRTALS
- P= UNKNOWN TREE
- (E) TREE TO BE REMOVED

NOTE:
REMOVE AND DISPOSE TREES, INCLUDING STUMP AND ROOTS LARGER THAN 2" DIAMETER. BACKFILL AND LEVEL TO GRADE SPACE LEFT BY THE TREE WITH ACCEPTABLE FILL MATERIAL AND RECOMPACT AT 90% OF MAXIMUM COMPACTION AS PER ASTM D1557

100% SUBMITTAL - FOR CONSTRUCTION

Revisions	Date

CONSULTANTS:

REGISTERED PROFESSIONAL ENGINEER — ESKBAN T. PAULI — No.C51781 Exp. 6-30-14 — CIVIL — STATE OF CALIFORNIA

ARCHITECT/ENGINEER:
PAULI ENGINEERING, INC.
2501 W. SHAW AVE., #121, FRESNO, CA 93711
PH: (559)237-4408 - FAX: (559)237-4409
E-MAIL: paulienginering@sbcglobal.net
www.paulienginering.com

Drawing Title	LANDSCAPE PLAN
Approved: Project Director	
Project Title	DEMO BUILDINGS 10, 13 AND 14
Location	2615 E. Clinton Ave, Fresno, CA
Date	12/12/2012
Checked	
Drawn	
Project Number	570-12-571
Building Number	OUTBUILDINGS
Drawing Number	CL100
Dwg.	of --

Office of Construction and Facilities Management

Department of Veterans Affairs

VA FORM 08-6231