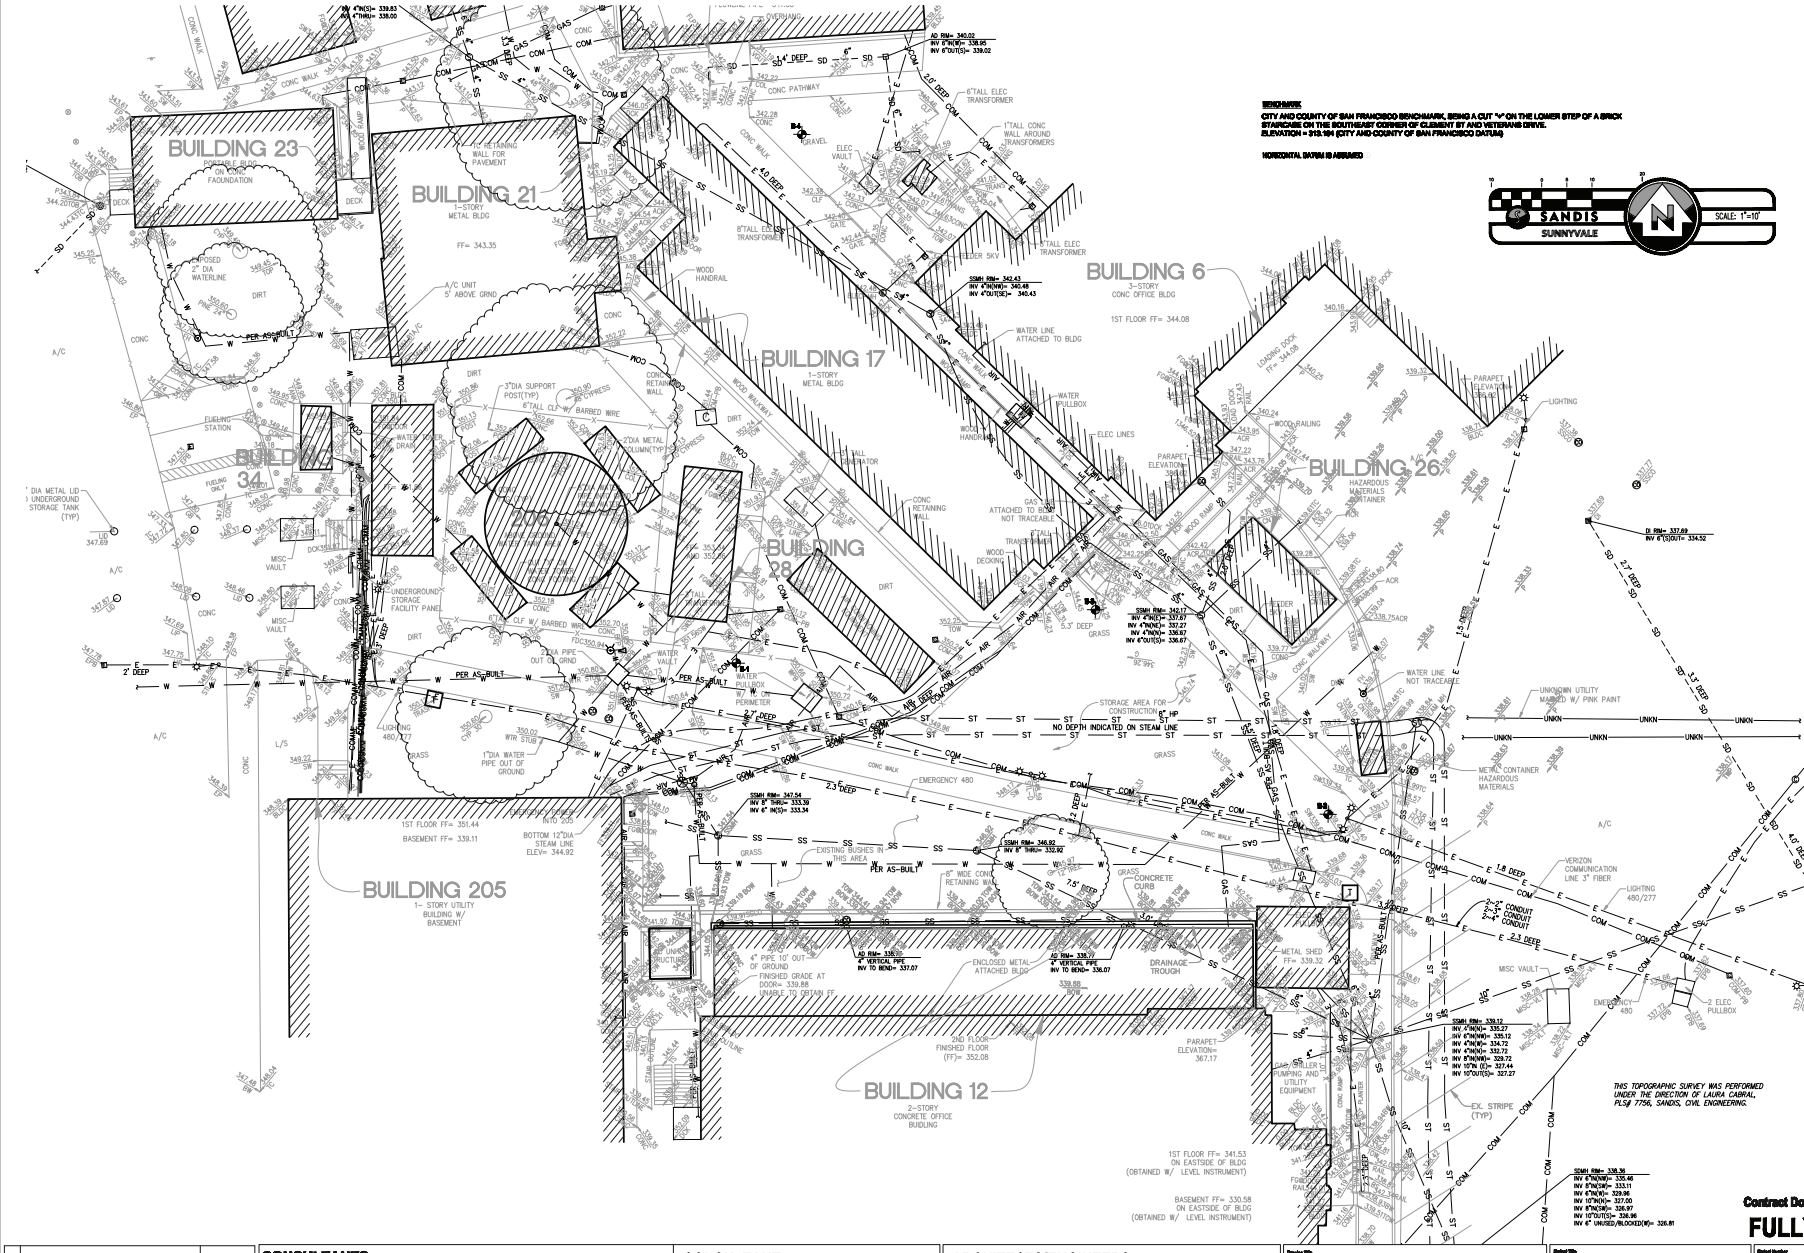

Contract Documents Submission (CDS - 100%)

FULLY SPRINKLERED

NO	REVISIONS	DATE

CONSULTANTS:

ARCHITECTURAL	STRUCTURAL	MECHANICAL	CIVIL/SURVEYOR	LANDSCAPE	ELECTRICAL
HDR Architecture, Inc. 455 Market Street Suite 2000 San Francisco, CA 94105	HDR Architecture, Inc. 455 Market Street Suite 2000 San Francisco, CA 94105	HDR Architecture, Inc. 455 Market Street Suite 2000 San Francisco, CA 94105	Sandis 1000 E. Hamilton Avenue Campbell, CA 95008	Hood Design Partners 360 Pacific Street San Francisco, CA 94111	Mark Pfeiffer Consultants 1000 Howard San Francisco, CA 94103
ENVIRONMENTAL SCIENCES			ARCHITECTURAL		
Environmental Works 455 Market St., Suite 1600 San Francisco, CA 94105			Design Alpha Group, Inc. 1000 Town Center, Suite 400 Oxnard, CA 93036	Hood Design 360 Pacific Street San Francisco, CA 94111	

CONSULTANT:

SANDIS | CIVIL ENGINEERS SURVEYORS PLANNERS
www.sandis.net
1000 E. Hamilton Ave. | Campbell, CA 95008 | P. 408.636.4900 | F. 408.636.4999

ARCHITECTS/ENGINEERS:

HDR

HDR Architecture, Inc.
455 MARKET STREET, SUITE 600
SAN FRANCISCO, CA 94105
PH: 415.543.4933 FAX: 415.543.4815

Drawing Title	TOPOGRAPHIC SURVEY
Approved / Project Director	
Project Title	VMU Replacement And Expansion Project
Location	San Francisco VA Medical Center 4150 Clement Street, San Francisco, CA 94121
Date	04 March 2011
Project Number	660-10-000
Building Number	17
Drawing Number	C-100

Office of Construction and Facilities Management
Department of Veterans Affairs

File: X:\P\210084\ENG\CONTRACT\C-100_TOPO.dwg Date:Mar 10, 2011 - 4:21pm, dmanville