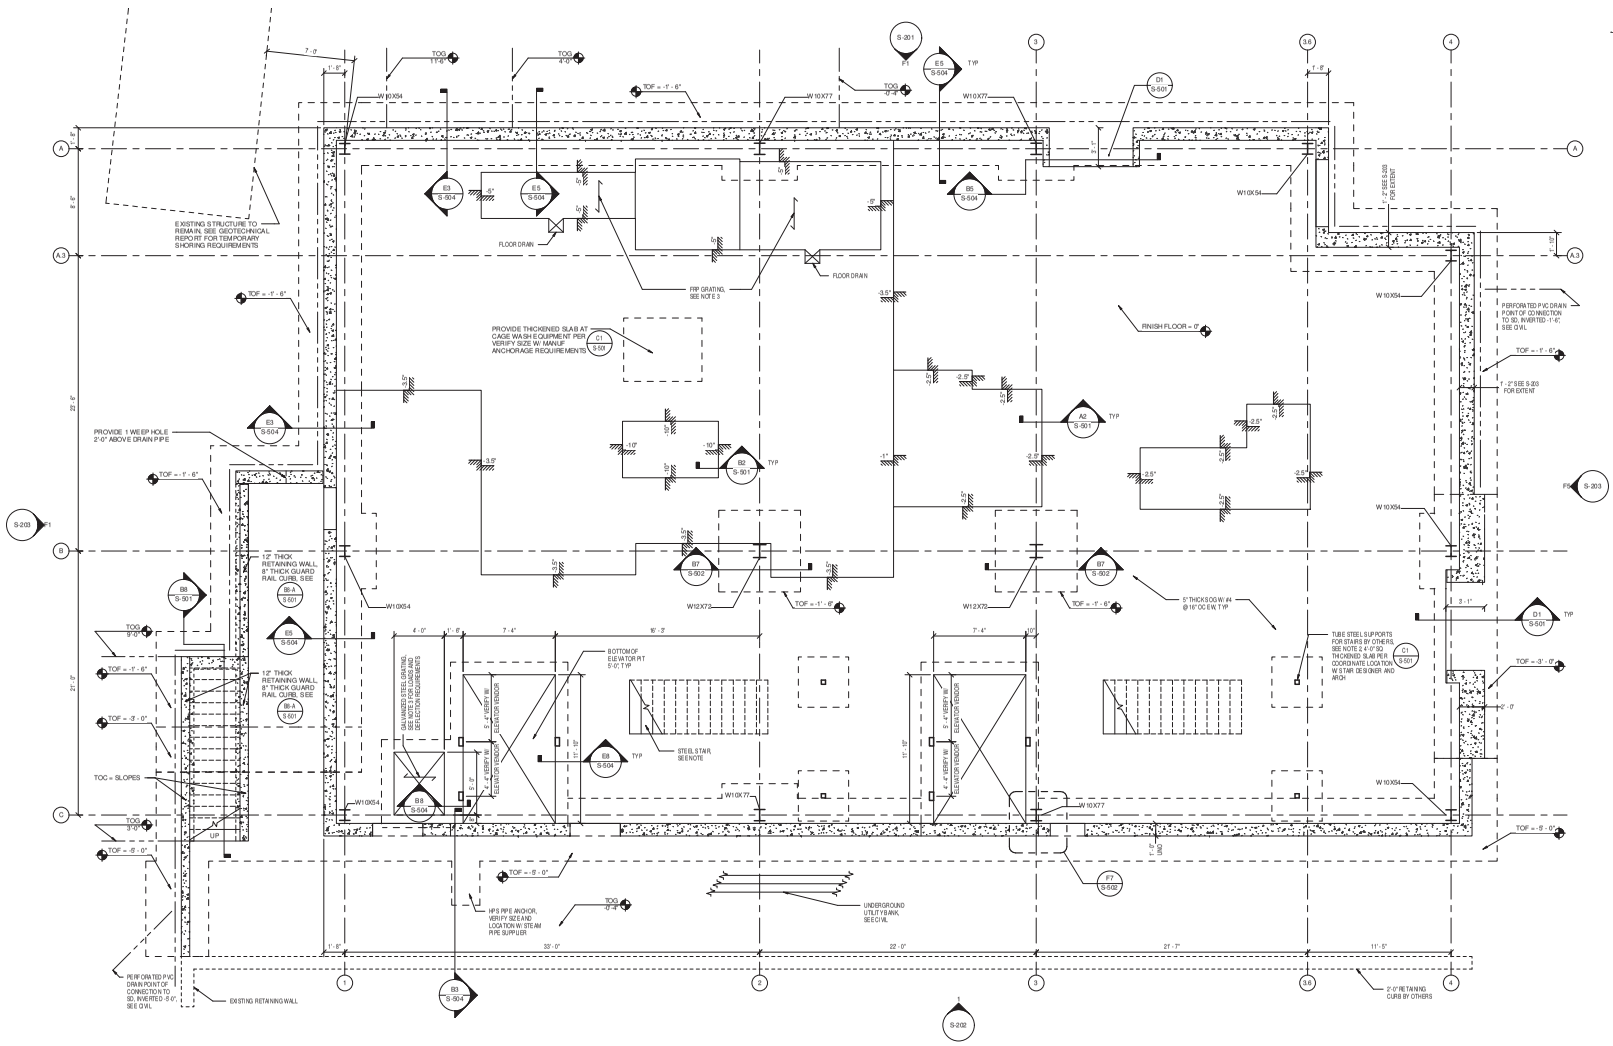

F1 FOUNDATION PLAN
1/4" = 1'-0"

Contract Documents Submission (CD3 - 100%)

N

FULLY SPRINKLERED

NO	REVISIONS	DATE

CONSULTANTS:

ARCHITECTURE/ INTERIOR DESIGN/ LABORATORY PLANNING/ ENVIRONMENTAL ASSESSMENT:
HDR Architecture, Inc.
580 Howard Street
Suite 300
San Francisco, CA 94105

MECHANICAL/ELECTRICAL/ PLUMBING:
HDR Architecture, Inc.
580 Howard Street
Suite 600
San Francisco, CA 94105

STRUCTURAL:
HDR Architecture, Inc.
580 Howard Street
Suite 600
San Francisco, CA 94105

CIVIL/ SURVEYOR:
Sandis
6 3E C Clayton Avenue
Sunnyvale, CA 94085

GEOTECHNICAL/ ENVIRONMENTAL SERVICES:
Treadwell & Rollo
555 Montgomery St., Suite 1300
San Francisco, CA 94111

LANDSCAPE:
Merrill Morris Partners
3419 Ferrel Street
San Francisco, CA 94111

HISTORICAL ARCHITECTURE:
George Taylor Loube AIA
6230 Clear Valley Circle #231
Culver City, CA 90230

FIRE PROTECTION:
The Fire Consultants Inc.
1276 Durant
Walnut Creek, CA 94596

COST ESTIMATING:
Dennis Langton
340 Spruce Street, Ste. 100-E
San Francisco, CA 94118

CONSULTANT:

ARCHITECTS/ENGINEERS:

HDR

HDR Architecture, Inc.
580 MISSION STREET, SUITE 900
SAN FRANCISCO, CA 94105
PH 415-546-4200 F AX 415-546-4202

REGISTERED PROFESSIONAL ENGINEER No. C 73610 Exp. 10/31/12 CIVIL STATE OF CALIFORNIA

Drawing Title: FOUNDATION PLAN

Approved - Project Director:

Project Title: **VMU Replacement And Expansion Project**

Location: **San Francisco VA Medical Center 4150 Clement Street, San Francisco, CA 94121**

Date: **04 March 2011** | Checked by: **MC** | Drawn: **MG**

Project Number: **662-10-608**

Building Number: **17**

Drawing Number: **S-10G**

Office of Construction and Facilities Management

Department of Veterans Affairs

C:\vol1\427\8-S\FVAMC_17\arch\CENTRAL_mg\layout.mt
3/4/2011 11:54:27 AM