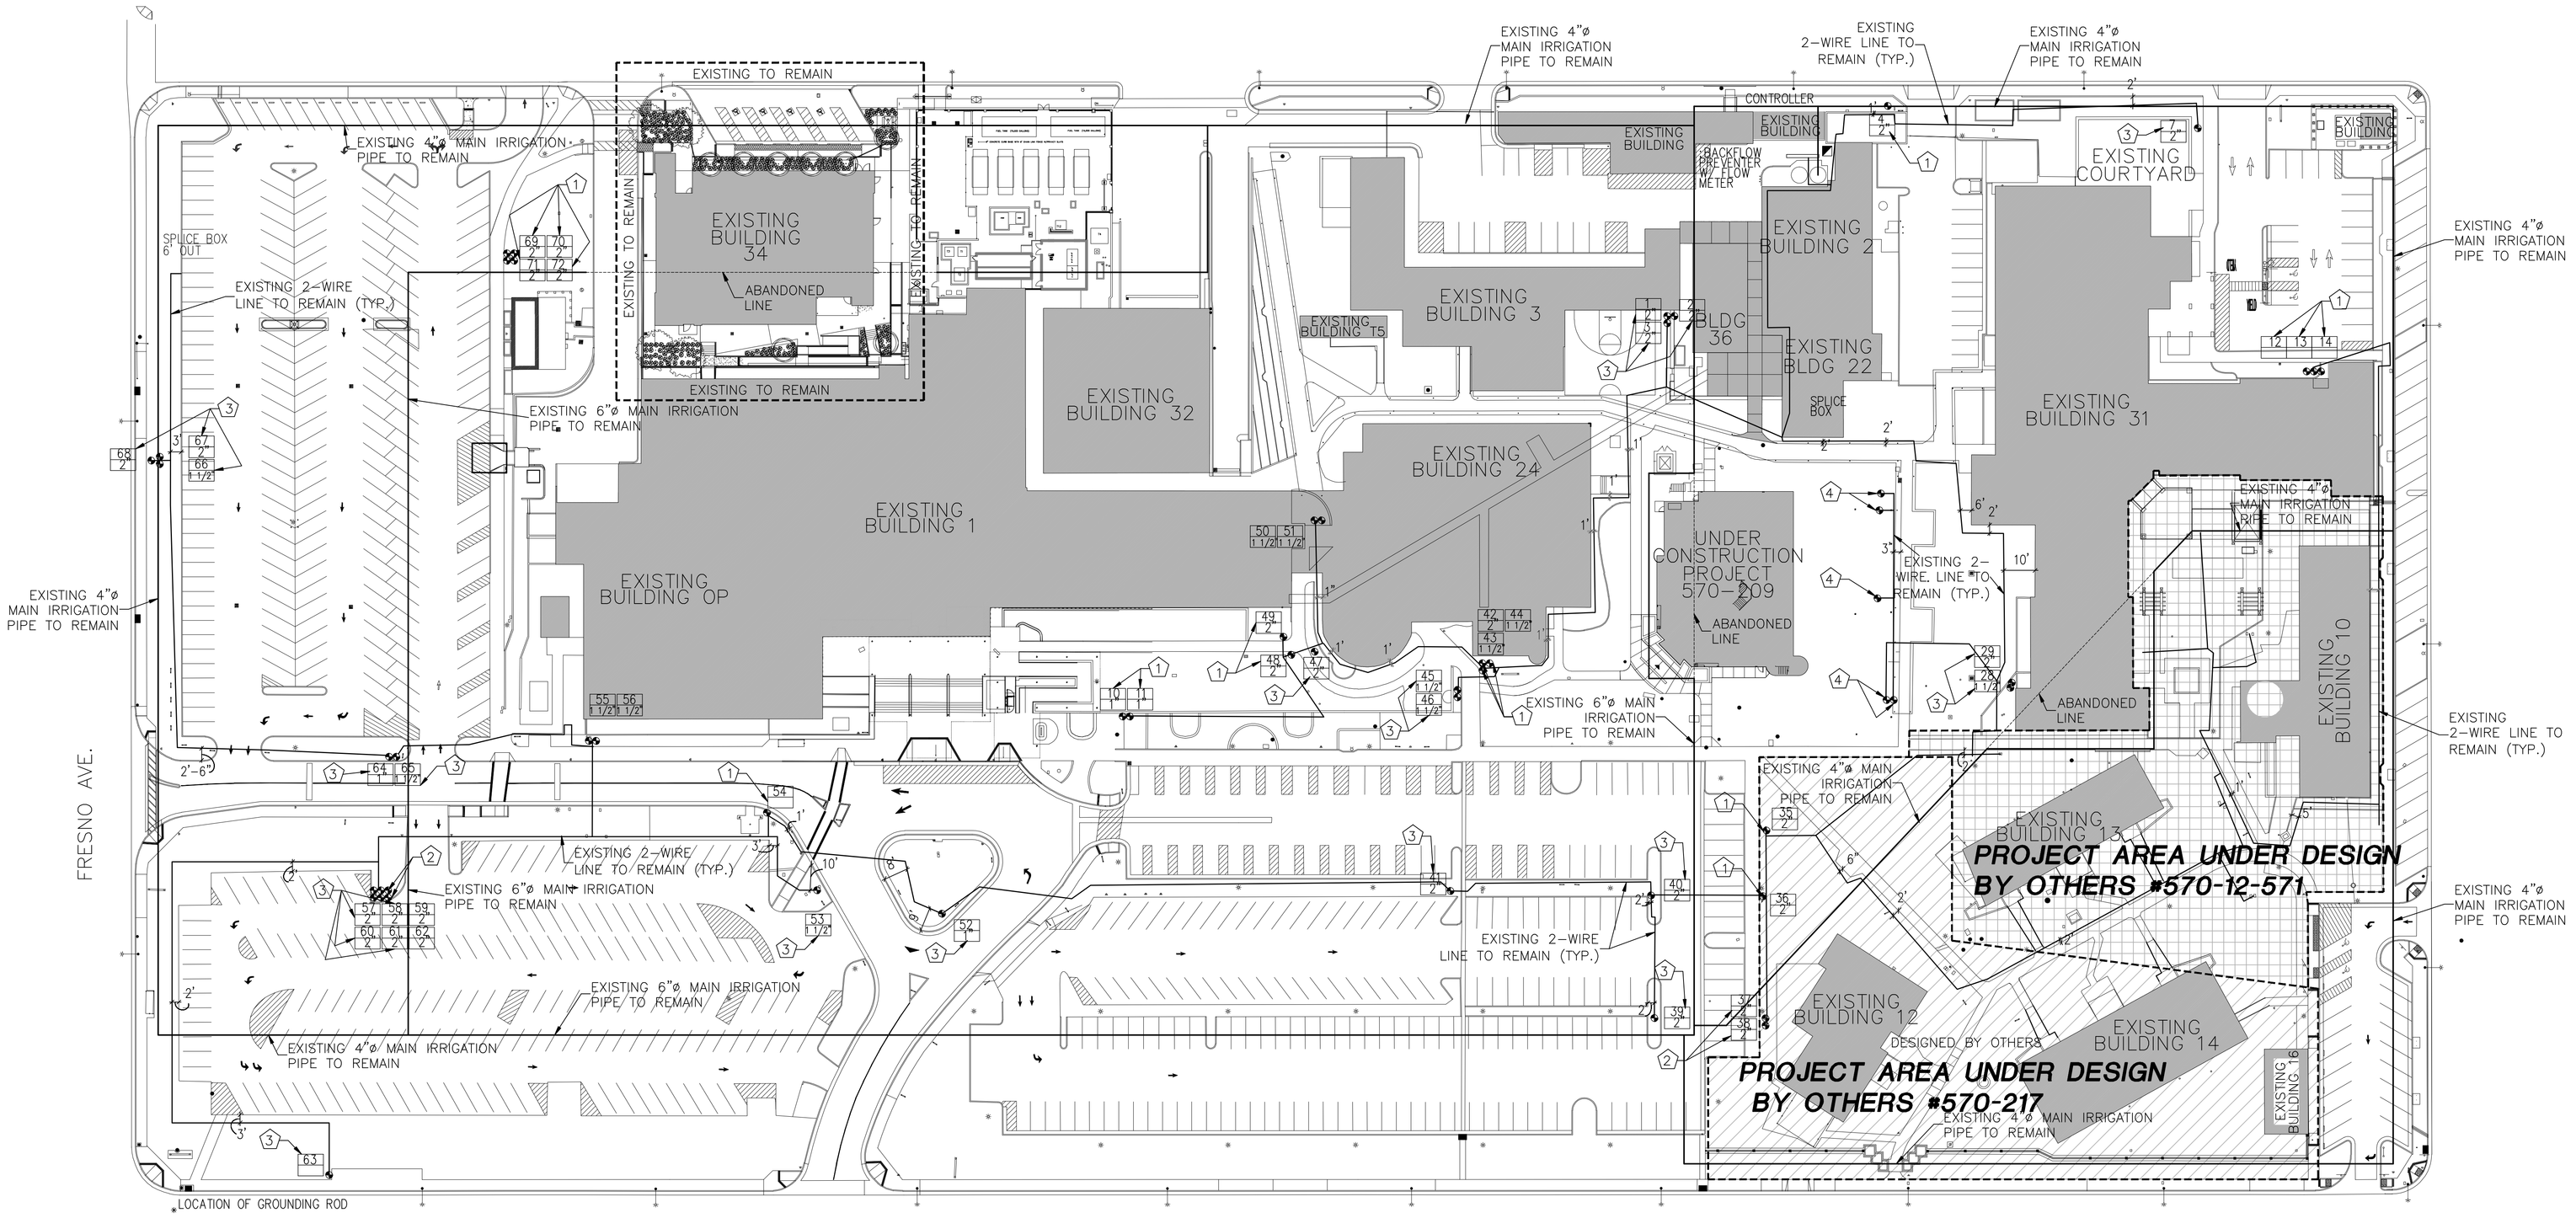

SCALE: 1"=40'

NOTES:

1. ALL VALVES TO BE REPLACED AS PER IRRIGATION PLAN (U.N.O.). RECONNECT 2-WIRE SYSTEM TO NEW VALVES
2. CONTRACTOR TO TIE NEW 2-WIRE SYSTEM TO ALL NEW ADDED VALVES AS PER IRRIGATION PLAN
3. CONTRACTOR TO REPAIR 2-WIRE SYSTEM IF NON OPERATIONAL OR DAMAGED DURING CONSTRUCTION AT NO EXTRA COST TO THE VA
4. CONTRACTOR TO REMOVE ENTIRE (E) IRRIGATION SYSTEM PAST THE VALVES, INCLUDING BUT NOT LIMITED TO PIPES, FITTINGS, HEADS, ETC. (U.N.O.). CONTRACTOR TO BACKFILL AND RECOMPACT ANY DISTURBED SOIL DURING IRRIGATION SYSTEM REMOVAL WORK. EXISTING PIPES CAN BE ABANDONED WHERE INSTALLED UNDERNEATH CONCRETE OR PAVEMENT SURFACES.

REFERENCES:

1. (E) VALVE AND IRRIGATION SYSTEM TO REMAIN
2. (E) VALVE TO BE REMOVED. CUT AND CAP EXISTING PIPES
3. (E) VALVE TO BE REPLACED AS PER IRRIGATION PLANS
4. (E) VALVE TO REMAIN

(E) IRRIGATION VALVES

XX = VALVE #
X = VALVE SIZE

100% SUBMITTAL - FOR CONSTRUCTION

Revisions:	Date

CONSULTANTS:

REGISTERED PROFESSIONAL ENGINEER ESTEBAN T. PAULI No.C51761 Exp. 6-30-14 CIVIL STATE OF CALIFORNIA

ARCHITECT/ENGINEERS:

PAULI ENGINEERING, INC.
2501 W. SHAW AVE., #121, FRESNO, CA 93711
PH: (559)237-4408 - FAX: (559)237-4409
E-MAIL: paulengineering@sbcglobal.net
www.paulengineering.com

Drawing Title: EXISTING MAIN IRRIGATION SYSTEM LAYOUT

Approved: Project Director

Project Title: SITE IRRIGATION AND LANDSCAPE IMPROVEMENTS

Location: 2615 E. Clinton Ave, Fresno, CA

Date: 1/3/2013 | Checked | Drawn

Project Number: 570-12-200

Building Number: CAMPUS

Drawing Number: CD101 Dwg. of —

Office of Construction and Facilities Management

Department of Veterans Affairs

VA FORM 08-6231