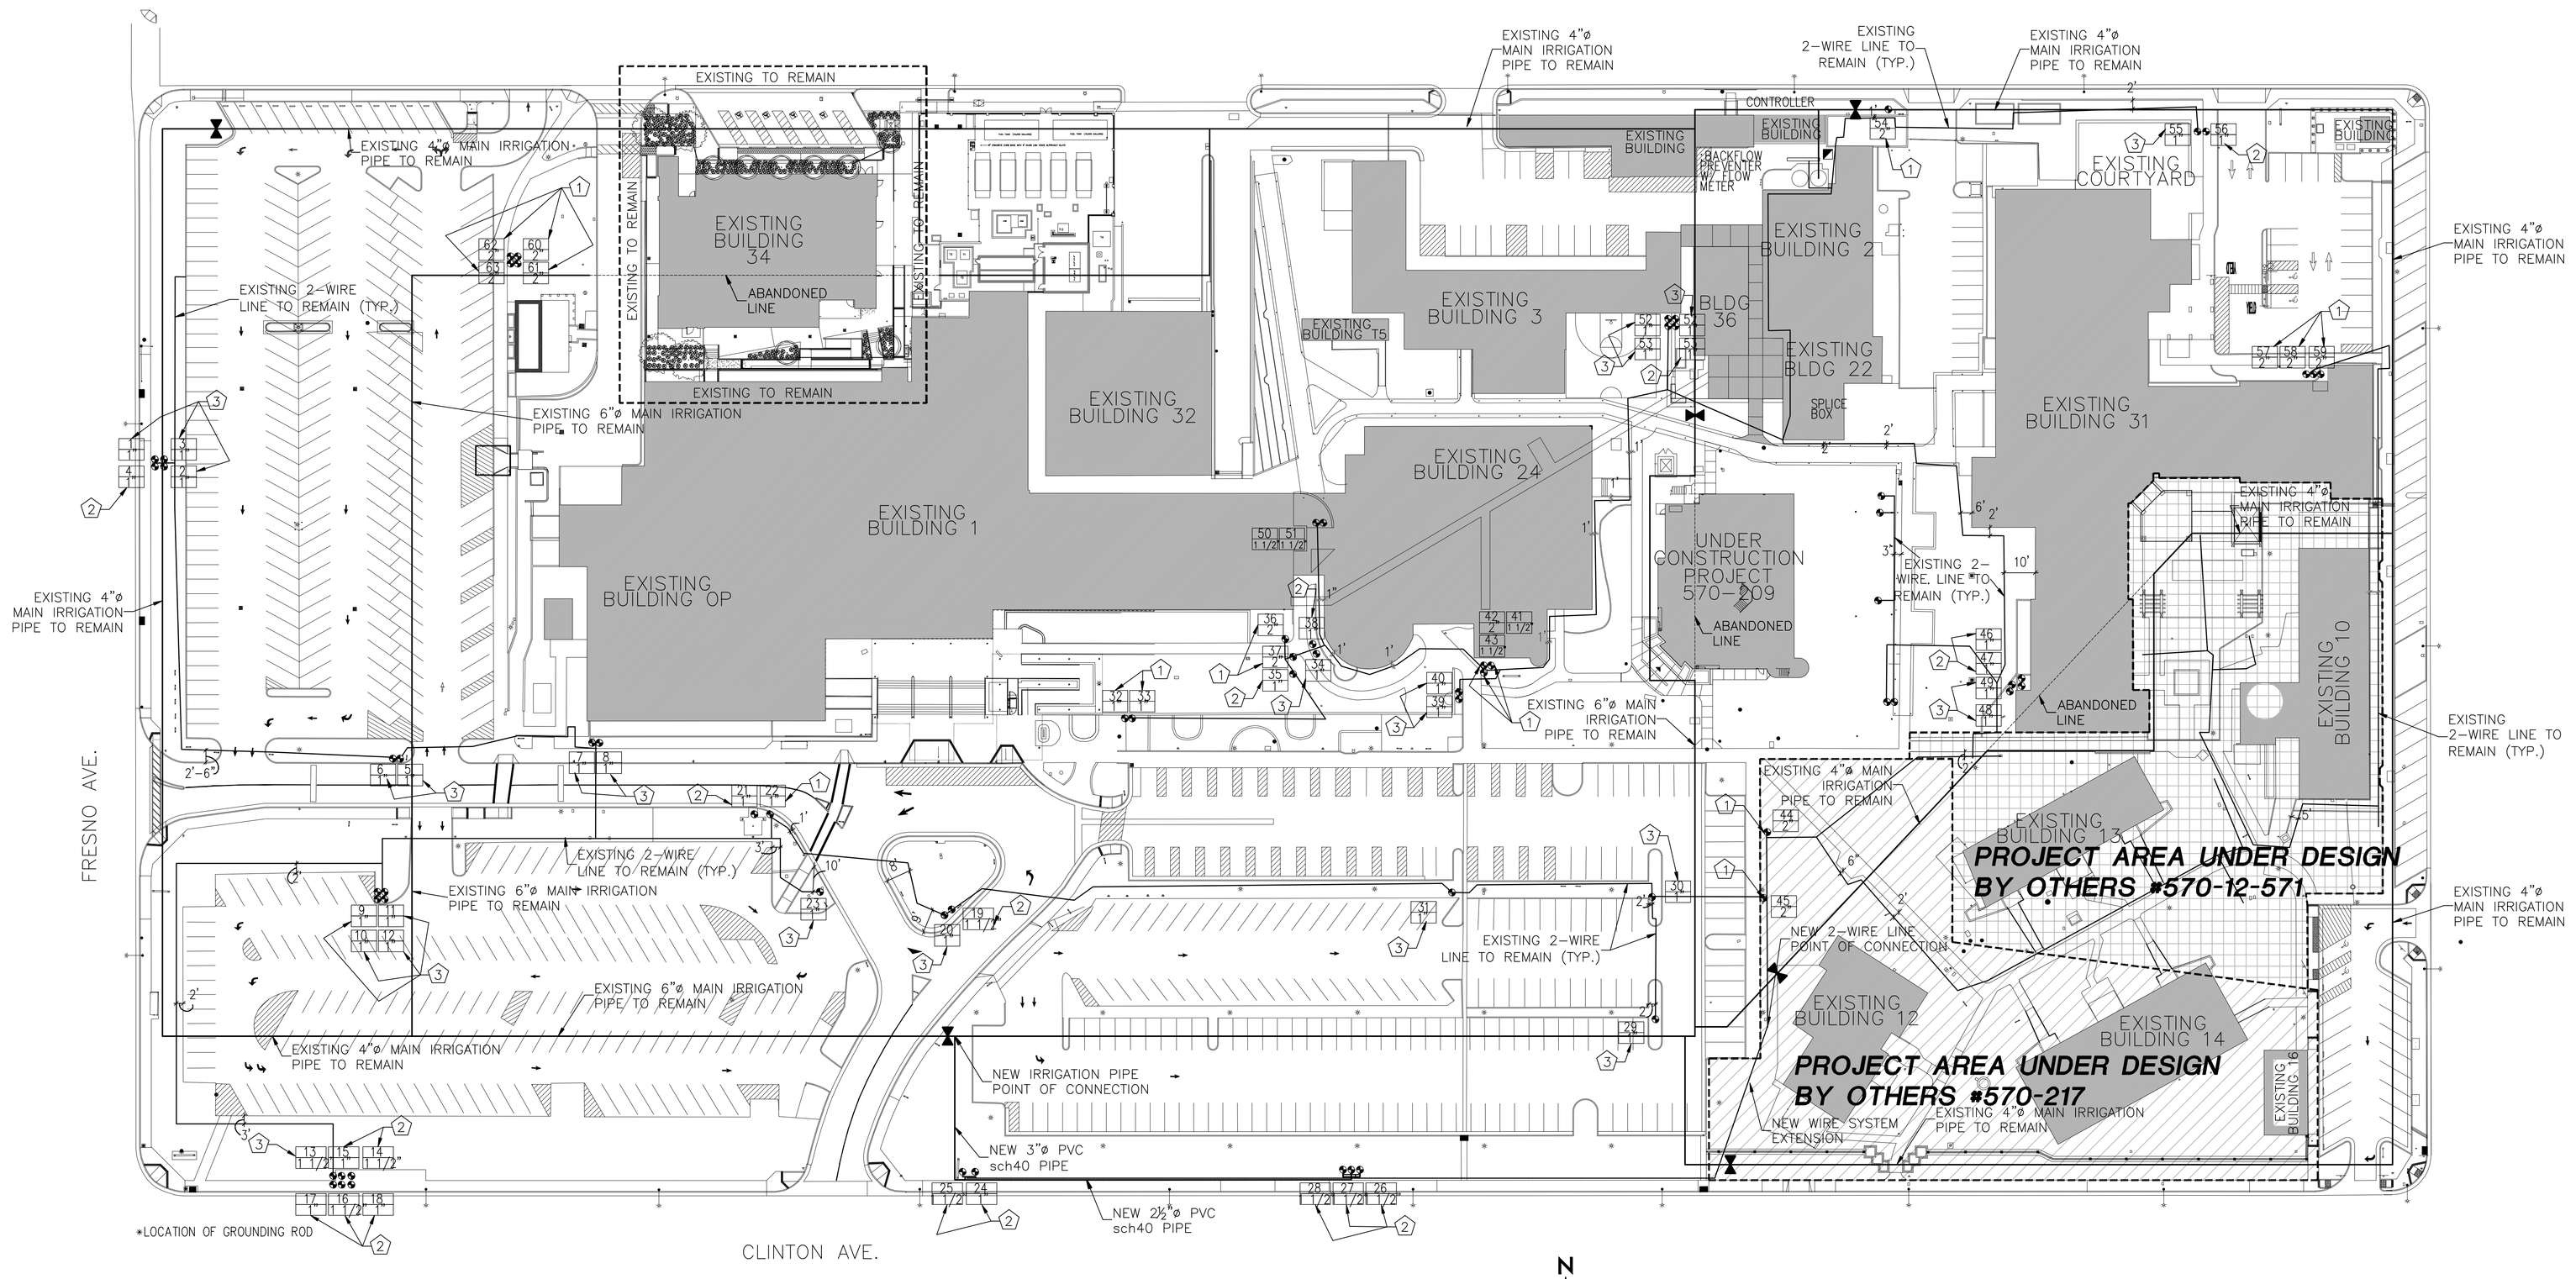

SCALE: 1"=40'

NOTES:

1. ALL VALVES TO BE REPLACED AS PER IRRIGATION PLAN (U.N.O.). RECONNECT 2-WIRE SYSTEM TO NEW VALVES
2. CONTRACTOR TO TIE NEW 2-WIRE SYSTEM TO ALL NEW ADDED VALVES AS PER IRRIGATION PLAN
3. CONTRACTOR TO REPAIR 2-WIRE SYSTEM IF NON OPERATIONAL OR DAMAGED DURING CONSTRUCTION AT NO EXTRA COST TO THE VA
4. CONTRACTOR TO REMOVE ENTIRE (E) IRRIGATION SYSTEM PAST THE VALVES, INCLUDING BUT NOT LIMITED TO PIPES, FITTINGS, HEADS, ETC. (U.N.O.). CONTRACTOR TO BACKFILL AND RECOMPACT ANY DISTURBED SOIL DURING IRRIGATION SYSTEM REMOVAL WORK. EXISTING PIPES CAN BE ABANDONED WHERE INSTALLED UNDERNEATH CONCRETE OR PAVEMENT SURFACES.

REFERENCES:

1. (E) VALVE AND IRRIGATION SYSTEM TO REMAIN
2. (N) VALVE
3. (N) VALVE AT EXISTING VALVE BOX
- IRRIGATION VALVES
- XX / XX — VALVE # / VALVE SIZE
- (N) GATE VALVE AS PER DETAIL G/CS505

100% SUBMITTAL - FOR CONSTRUCTION

Revisions	Date

CONSULTANTS:

REGISTERED PROFESSIONAL ENGINEER — ESTEBAN T. PAULI — No. C51761 Exp. 6-30-14 — CIVIL — STATE OF CALIFORNIA

ARCHITECT/ENGINEERS:

PAULI ENGINEERING, INC.
2501 W. SHAW AVE., #121, FRESNO, CA 93711
PH: (559)237-4408 - FAX: (559)237-4409
E-MAIL: pauliengineering@sbcglobal.net
www.pauliengineering.com

Drawing Title	PROPOSED MAIN IRRIGATION SYSTEM LAYOUT
Approved: Project Director	
Project Title	SITE IRRIGATION AND LANDSCAPE IMPROVEMENTS
Location	2615 E. Clinton Ave, Fresno, CA
Date	1/3/2013
Checked	
Drawn	
Project Number	570-12-200
Building Number	CAMPUS
Drawing Number	CL001
Dwg.	of —

Office of Construction and Facilities Management

Department of Veterans Affairs

VA FORM 08-6231