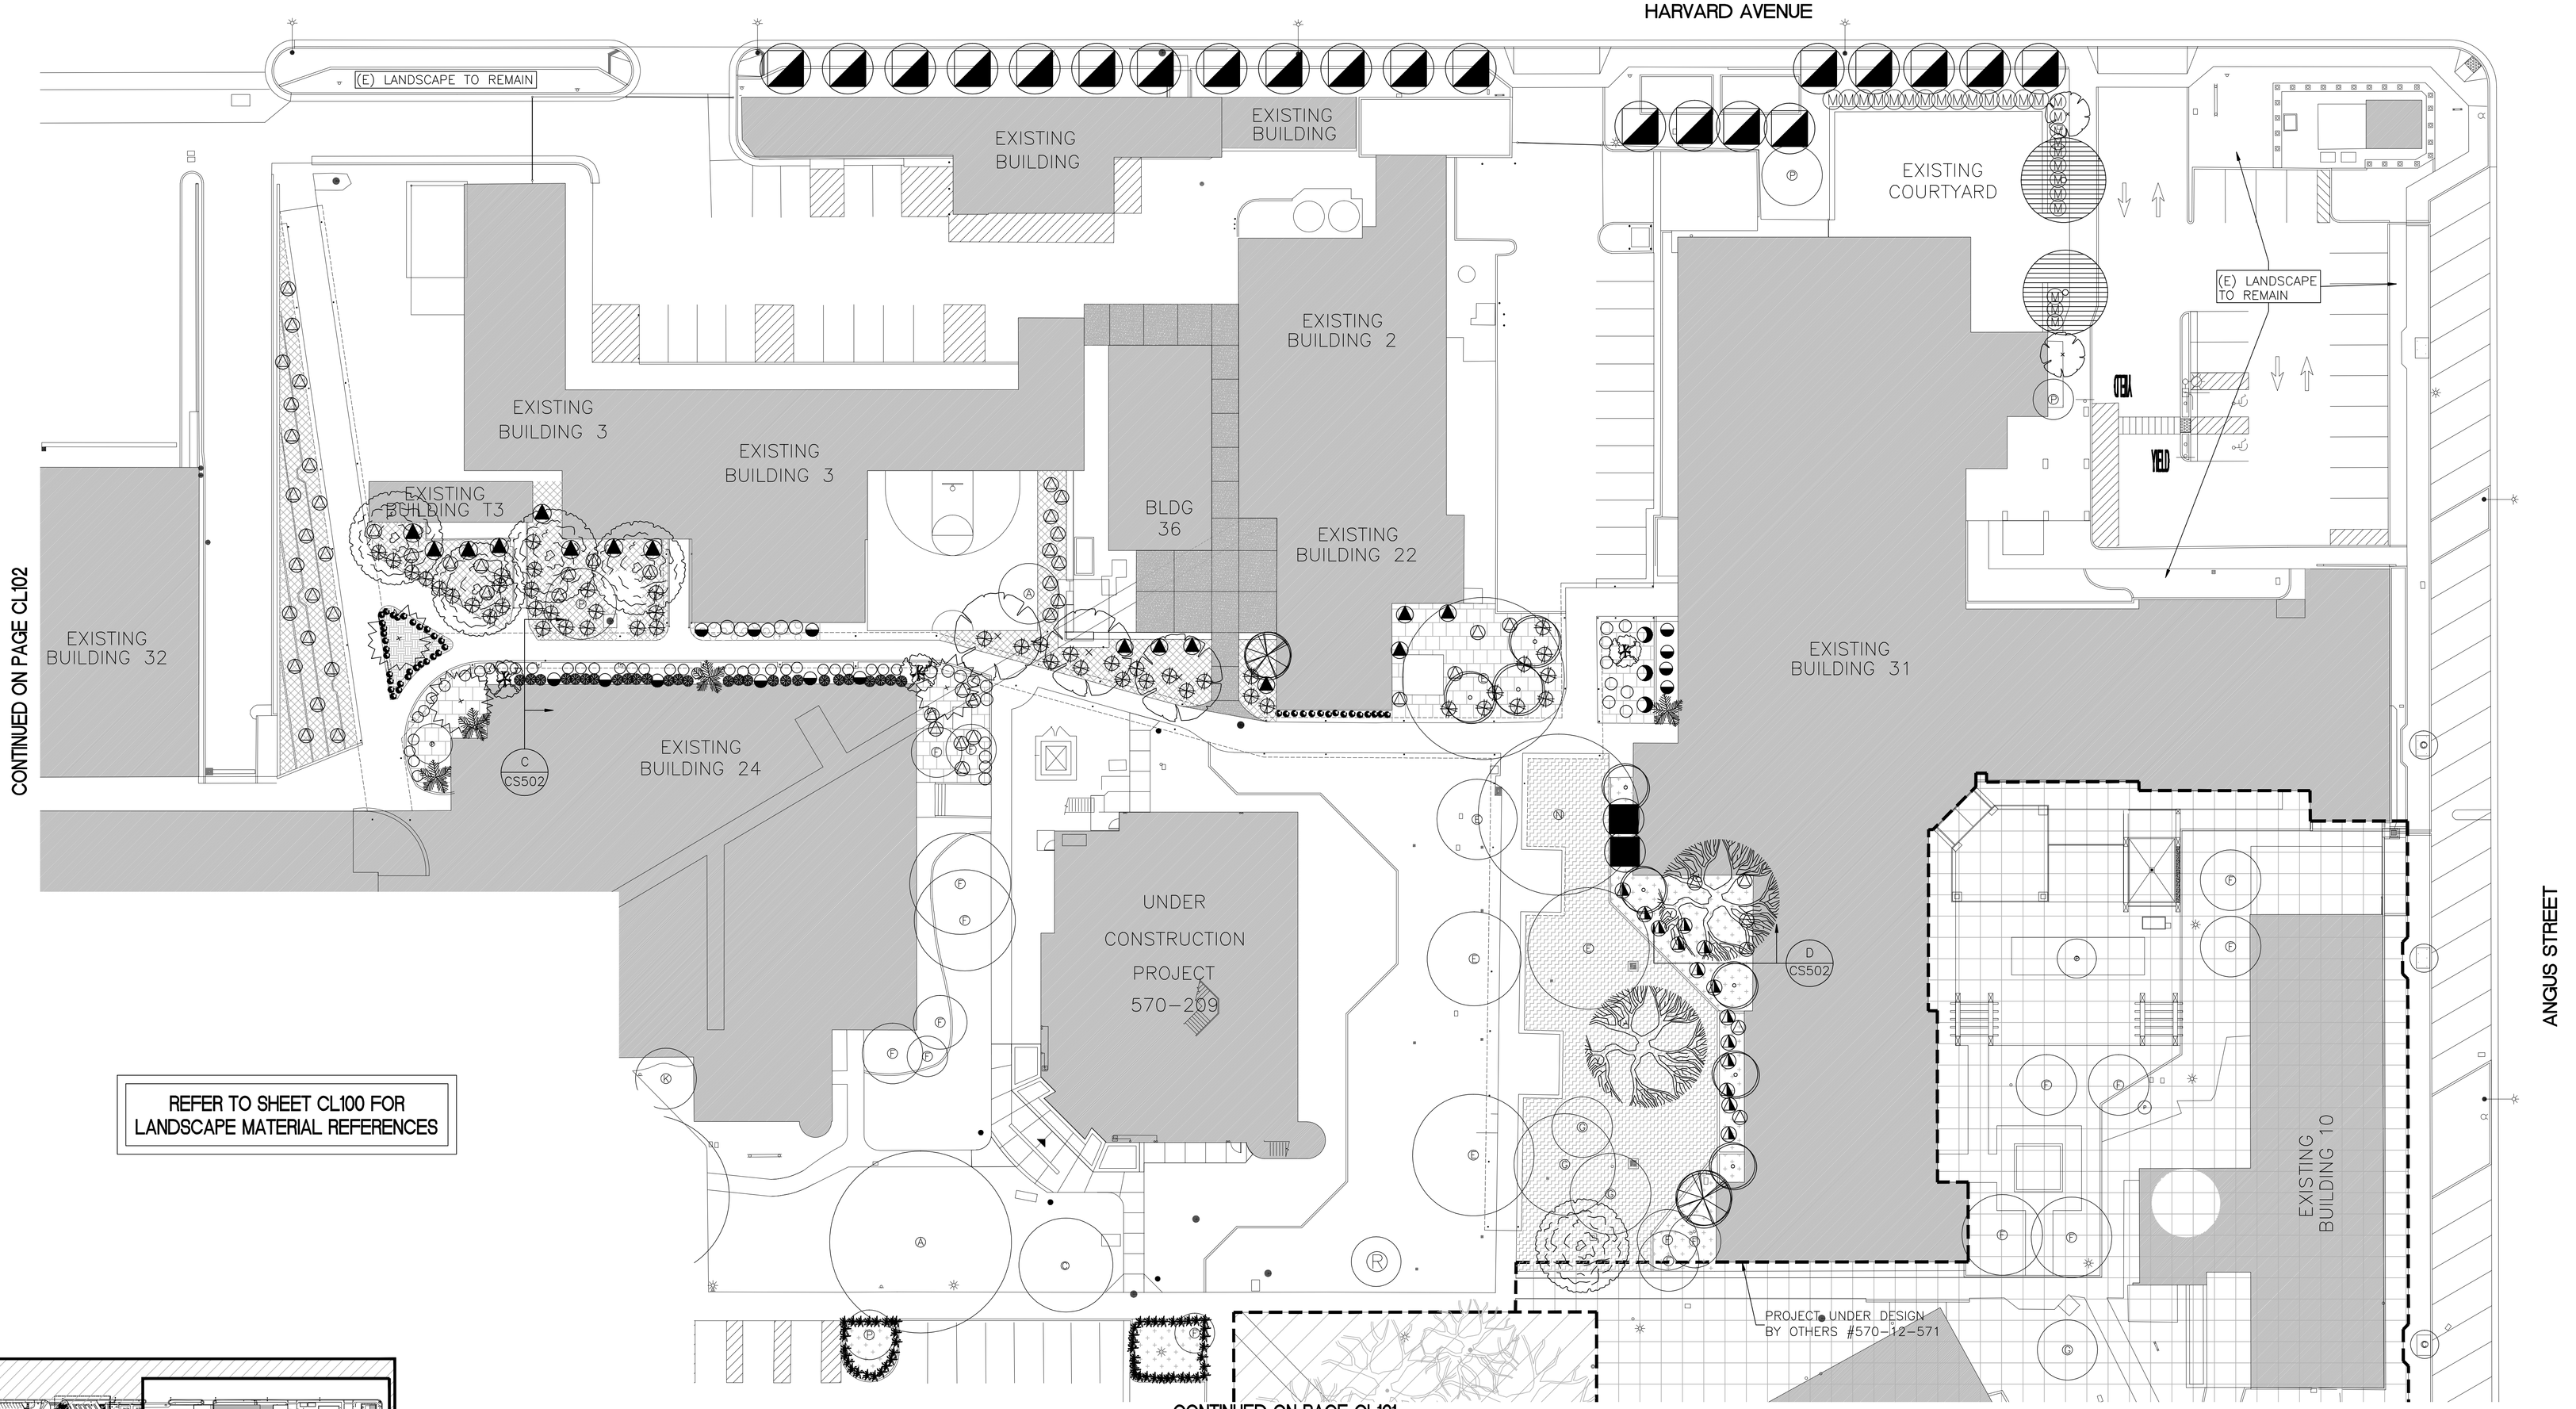

REFER TO SHEET CL100 FOR LANDSCAPE MATERIAL REFERENCES

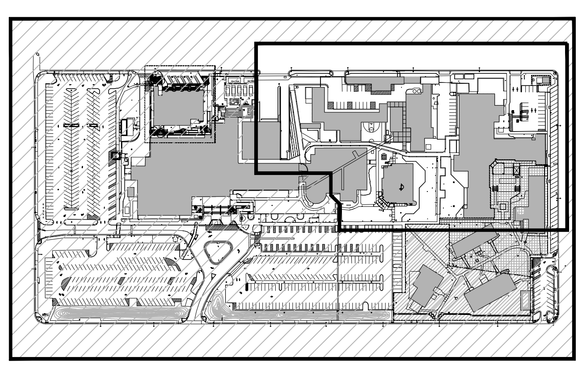

KEY PLAN

N

SCALE: 1"=20'

100% SUBMITTAL - FOR CONSTRUCTION

Revisions	Date

CONSULTANTS:

REGISTERED PROFESSIONAL ENGINEER ESTEBAN T. PAULI No.C51761 Exp. 6-30-14 CIVIL STATE OF CALIFORNIA

ARCHITECT/ENGINEERS:

PAULI ENGINEERING, INC.
2501 W. SHAW AVE., #121, FRESNO, CA 93711
PH: (559)237-4408 - FAX: (559)237-4409
E-MAIL: paulengineering@sbcglobal.net
www.paulengineering.com

Drawing Title: PROPOSED LANDSCAPE

Approved: Project Director

Project Title: SITE IRRIGATION AND LANDSCAPE IMPROVEMENTS

Location: 2615 E. Clinton Ave, Fresno, CA

Date: 1/3/2013 | Checked | Drawn

Project Number: 570-12-200

Building Number: Campus

Drawing Number: CL103 Dwg. of —

Office of Construction and Facilities Management

Department of Veterans Affairs

VA FORM 08-6231