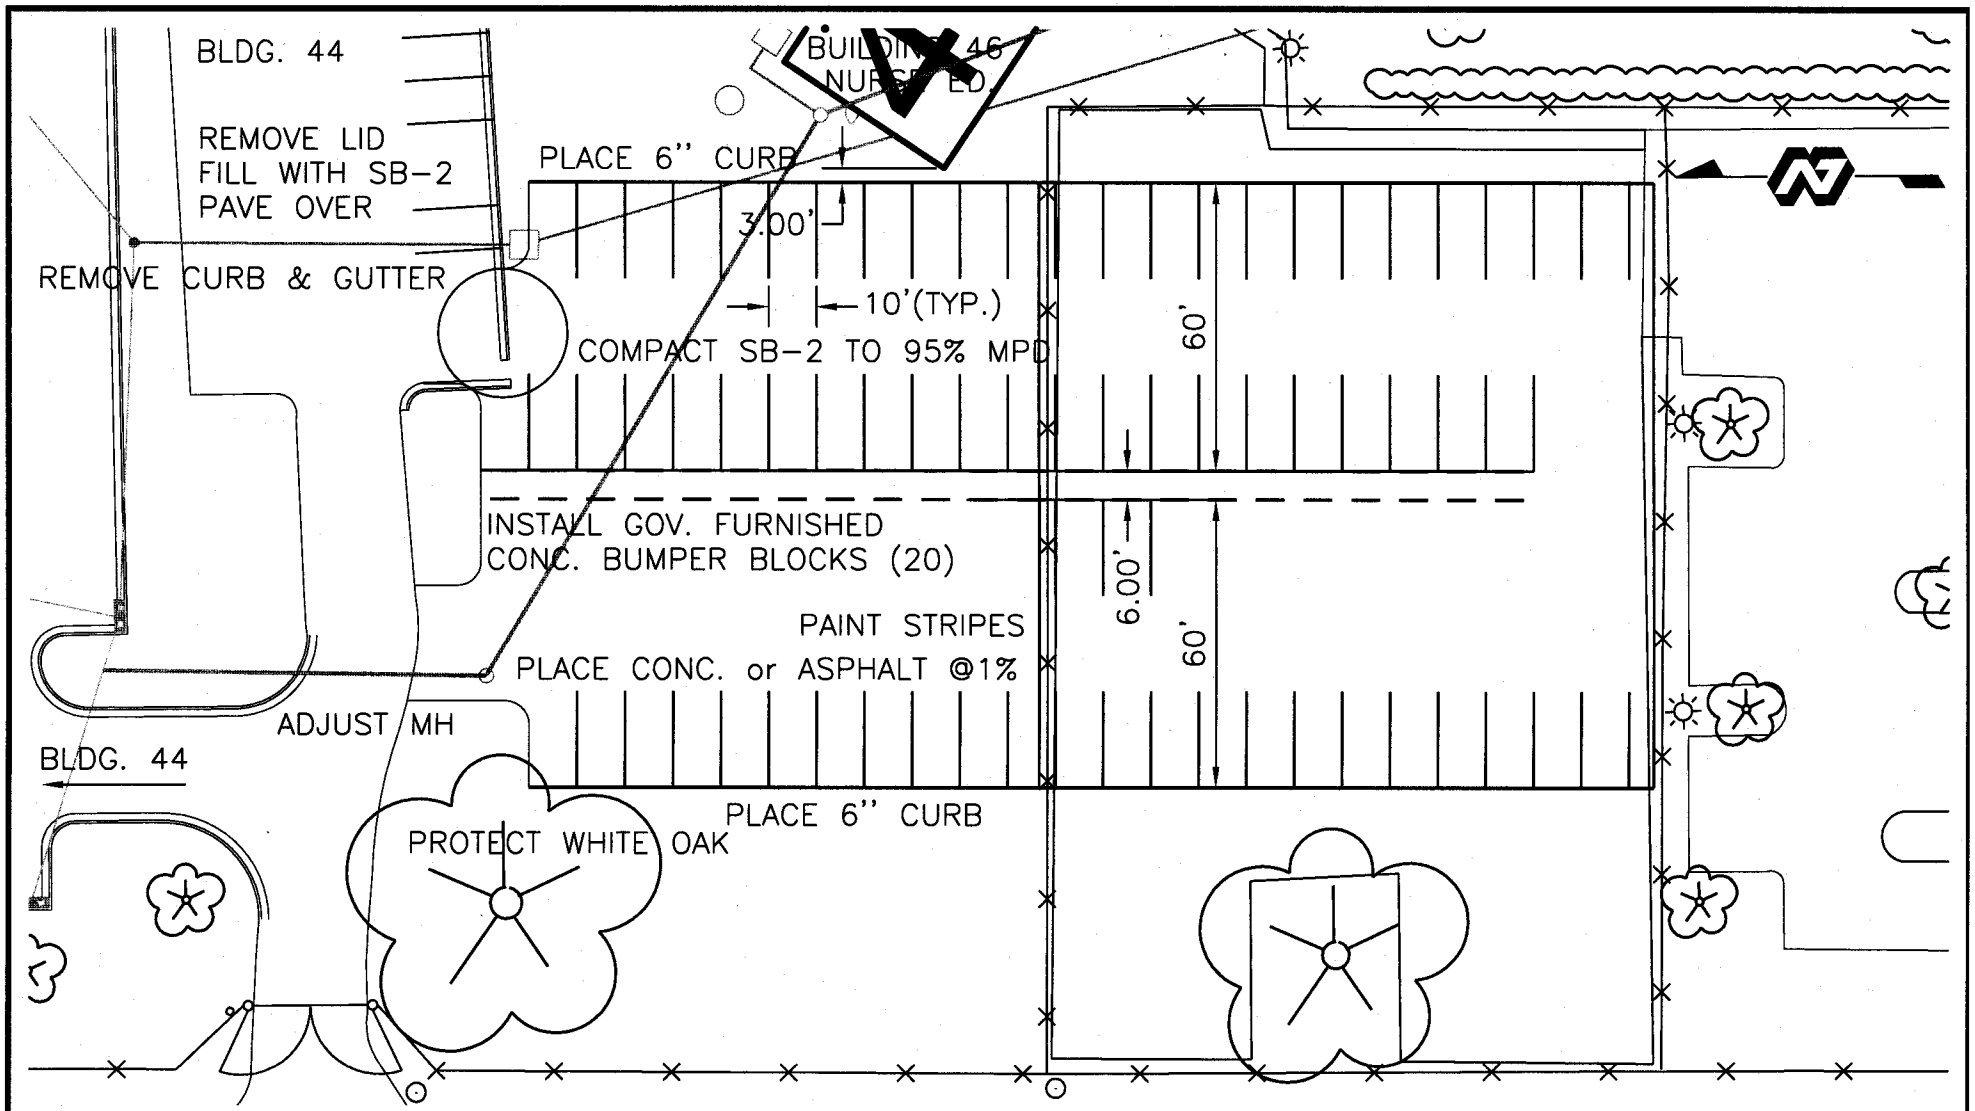

Measures one inch or not to scale!

0 1"

CUSTOM VA FORM 08-6231B, APR 2008

Approved: VHSO Director	Drawing Title: PAVE PARKING LOT P-18 SITE PLAN	Project Number: 564-09-116	Engineering Service
		Building Number: P-18	
Approved: Engineering Service	Location: VA Medical Center - Fayetteville, AR	Drawing Number: CS101	Department of Veterans Affairs
	Drawn: JCH / Scale: 1" = 40' / Date: 23 JUN 09	Sheet 1 of 1	