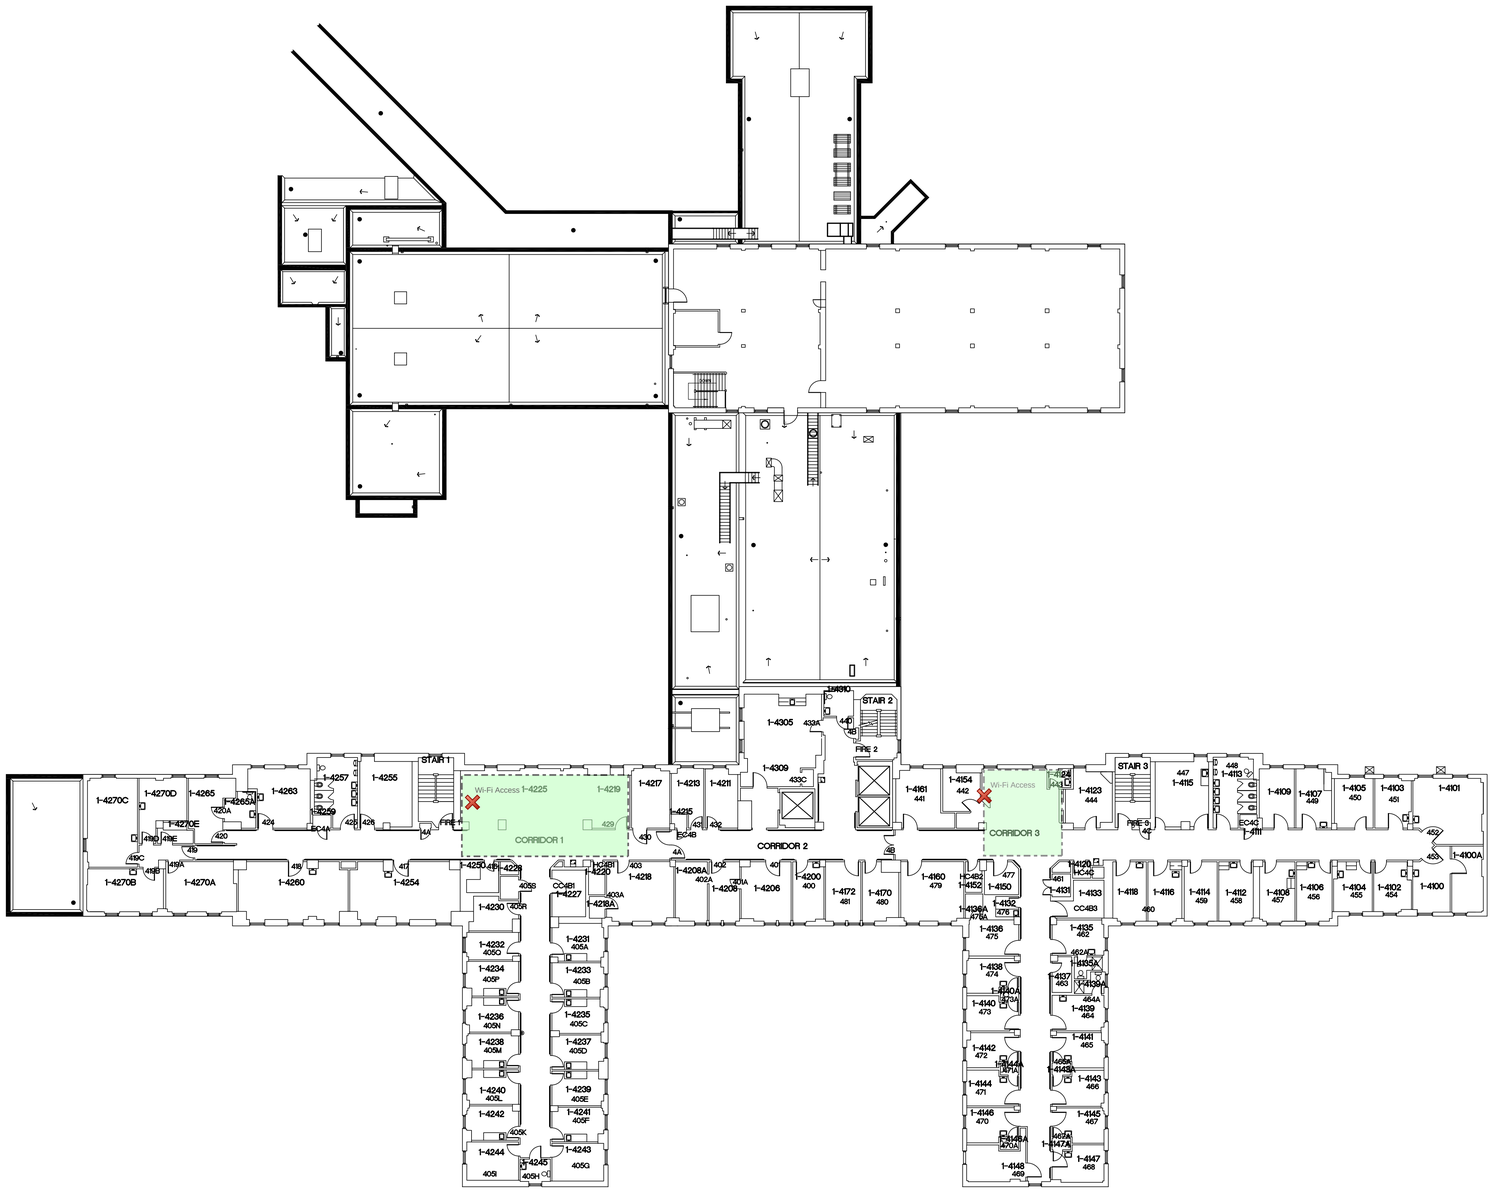

NORTH

Revisions	Date

CONSULTANTS:

Department of Veterans Affairs
Aleda E Lutz Medical Center
1500 Weiss Street
Saginaw, MI 48602

Property of the United States Government
For Official Use Only
Do not remove this notice
Properly Destroy documents when no longer needed

File Name 65507111_4A-FPF1XX	**Approved: Director Facilities Management Service**	**Project No.**	**Drawing Number** Dwg. of —
File Location V:\FACILITIES\Engineering\066309 Facility Floor Plans\Building 1	**Approved: Medical Center Director**	**Date** 4-2-12 / **Checked** / **Drawn**	

Drawing Title: FOURTH FLOOR PLAN

Project Title:

Scale: 1/16" = 1'-0"

Building Number: BUILDING 1

Office of Facilities Management

Department of Veterans Affairs

VA FORM 08-6231, OCT 1978