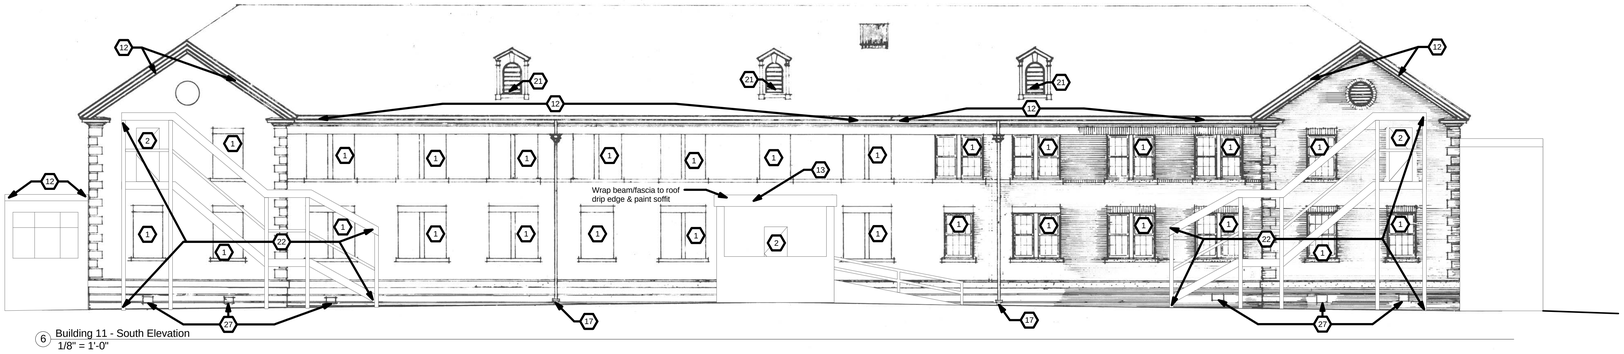


6 Building 11 - South Elevation
1/8" = 1'-0"

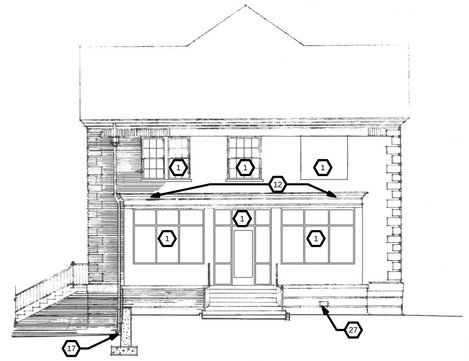

7 Building 11 - West Elevation
1/8" = 1'-0"

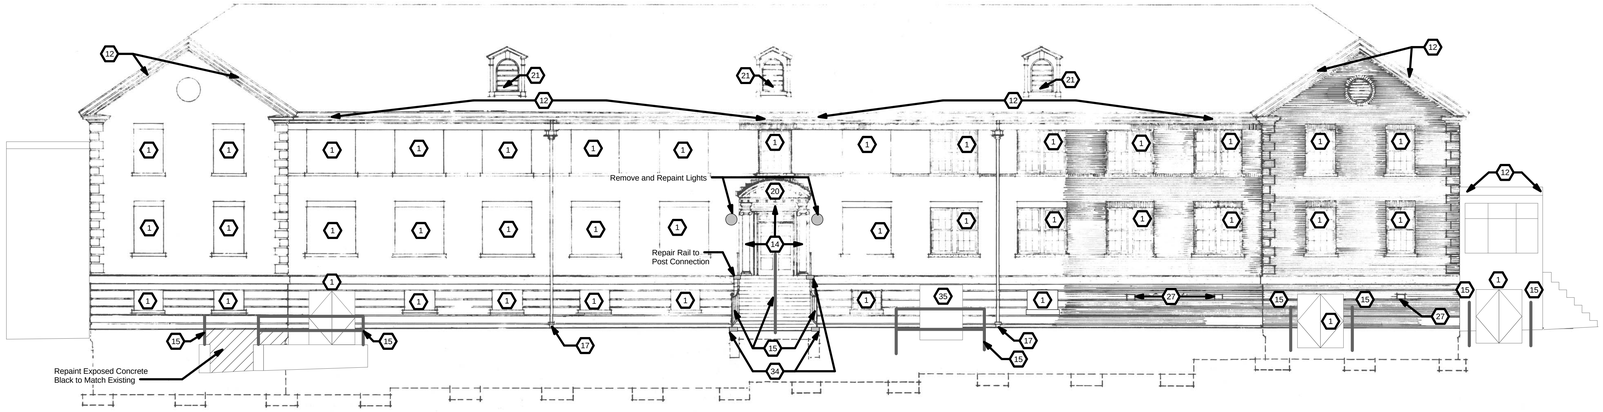


4 Building 11 - North Elevation
1/8" = 1'-0"

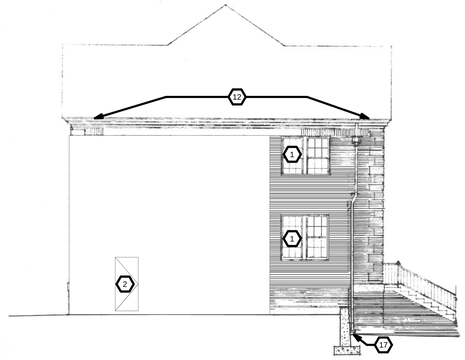

5 Building 11 - East Elevation
1/8" = 1'-0"

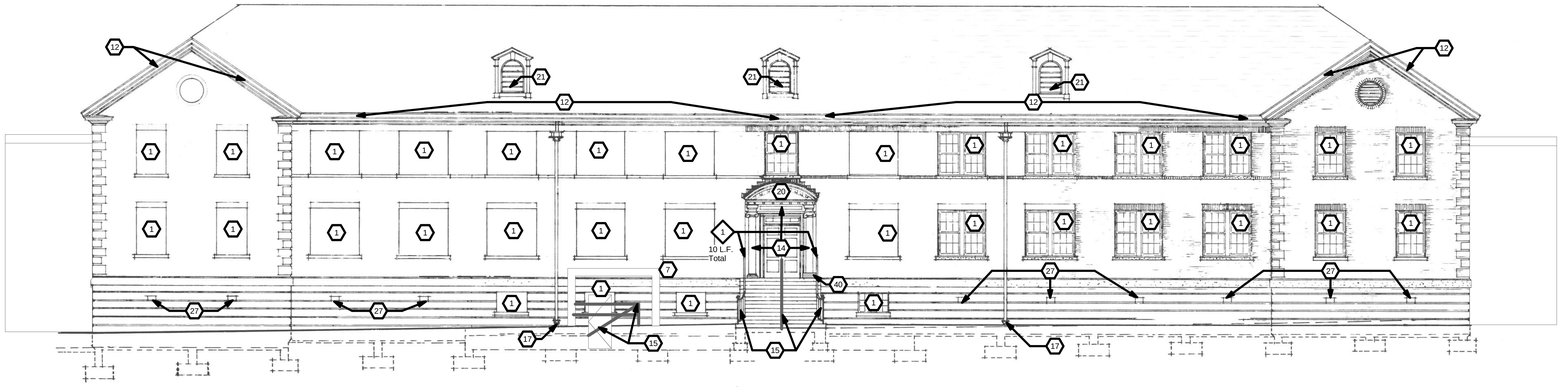


3 Building 10 - North Elevation
1/8" = 1'-0"

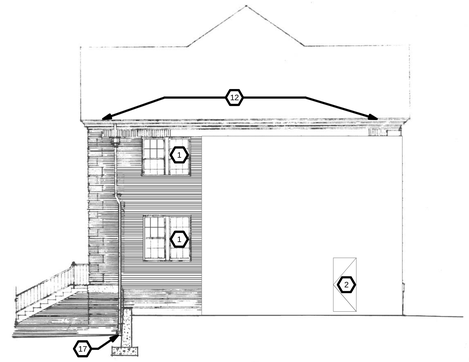

East Elevation Opposite Hand

2 Building 10 - West Elevation
1/8" = 1'-0"

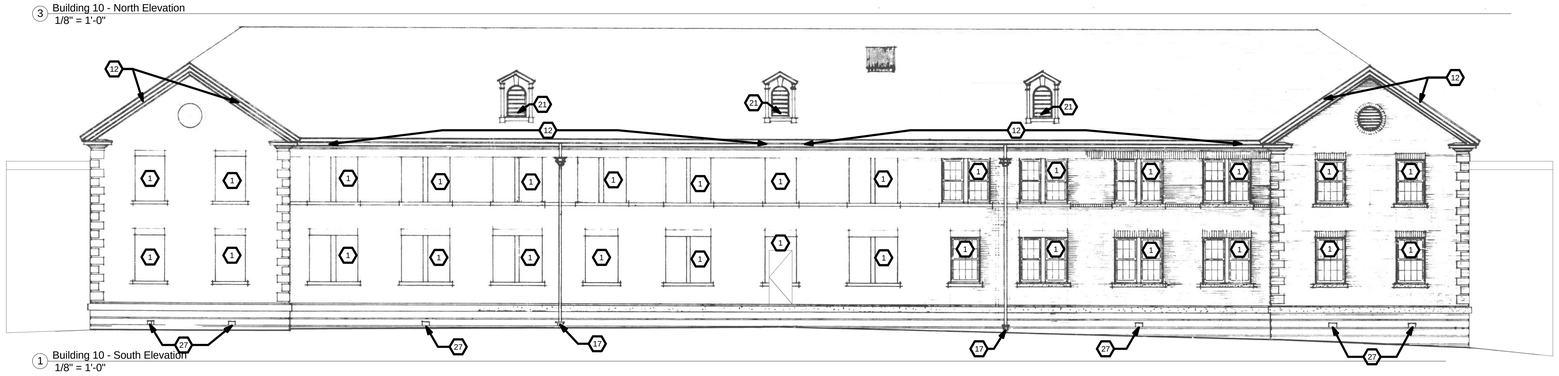

1 Building 10 - South Elevation
1/8" = 1'-0"

| Revisions: | Date |
|---|---|
| | |
| | |
| | |
| | |
| | |
| | |
| | |
| | |

Architect/Engineer:

willow design
Architecture

409 Lackawanna Ave., Suite 7C
Scranton, PA 18503
v:(570)330-9032 f:(570)330-9017
www.willowdesign.biz

Service Disabled Veteran Owned Small Business

Seal:

REGISTERED ARCHITECT
COMMONWEALTH OF PENNSYLVANIA
STEVEN J. GOZYALIEV, AIA

| | | | |
|---|---|---|---|
| Drawing Title: Building 10 & 11 - Elevations | Project Title: Exterior Painting | | Date: May 14, 2012 |
| | | | Project No.: 542-13-106 |
| Scale: As Noted | Building Number: 10 & 11 | Checked: Checker | Drawn: Author |
| Issued For: FINAL BIDDING ISSUE | Location: 1400 Blackhorse Hill Rd. Coatesville, PA 19320 | | Drawing No.: A-214 |

Department of Veterans Affairs

5/15/2012 11:02:18 AM