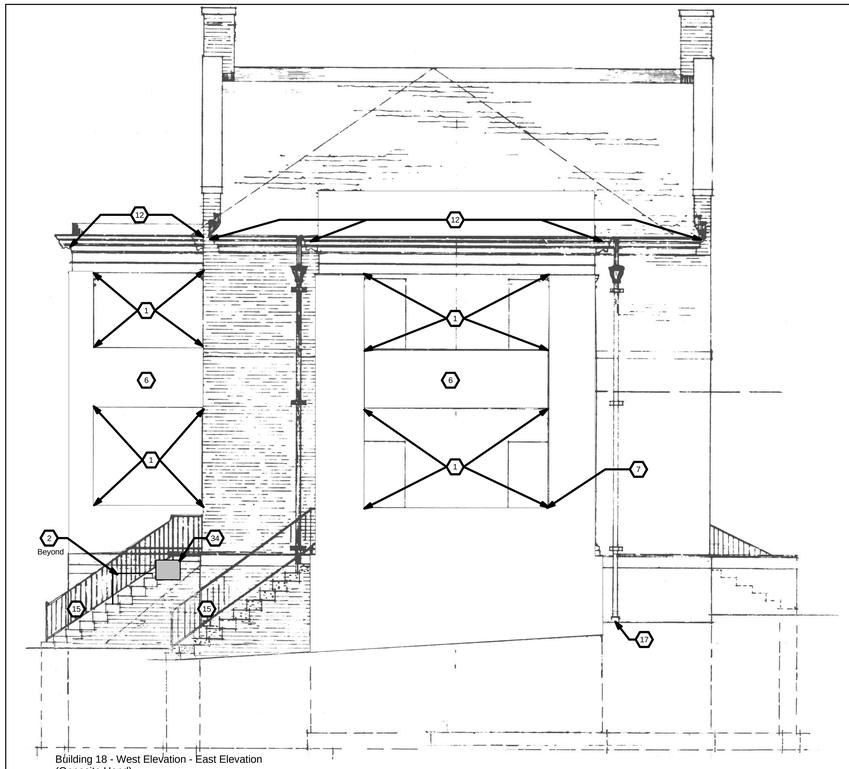

Building 18 - West Elevation - East Elevation (Opposite Hand)
2 1/4" = 1'-0"

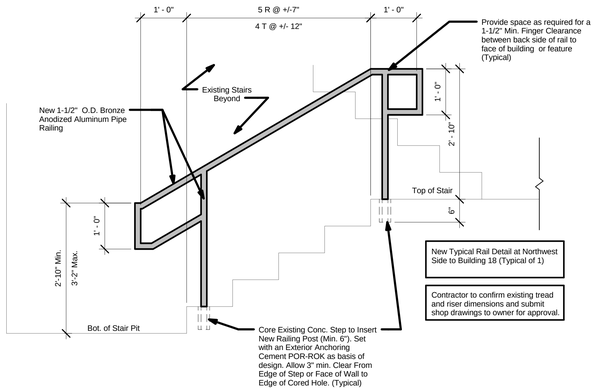

Building 18 Basement - Northwest Side Steps
3 3/4" = 1'-0"

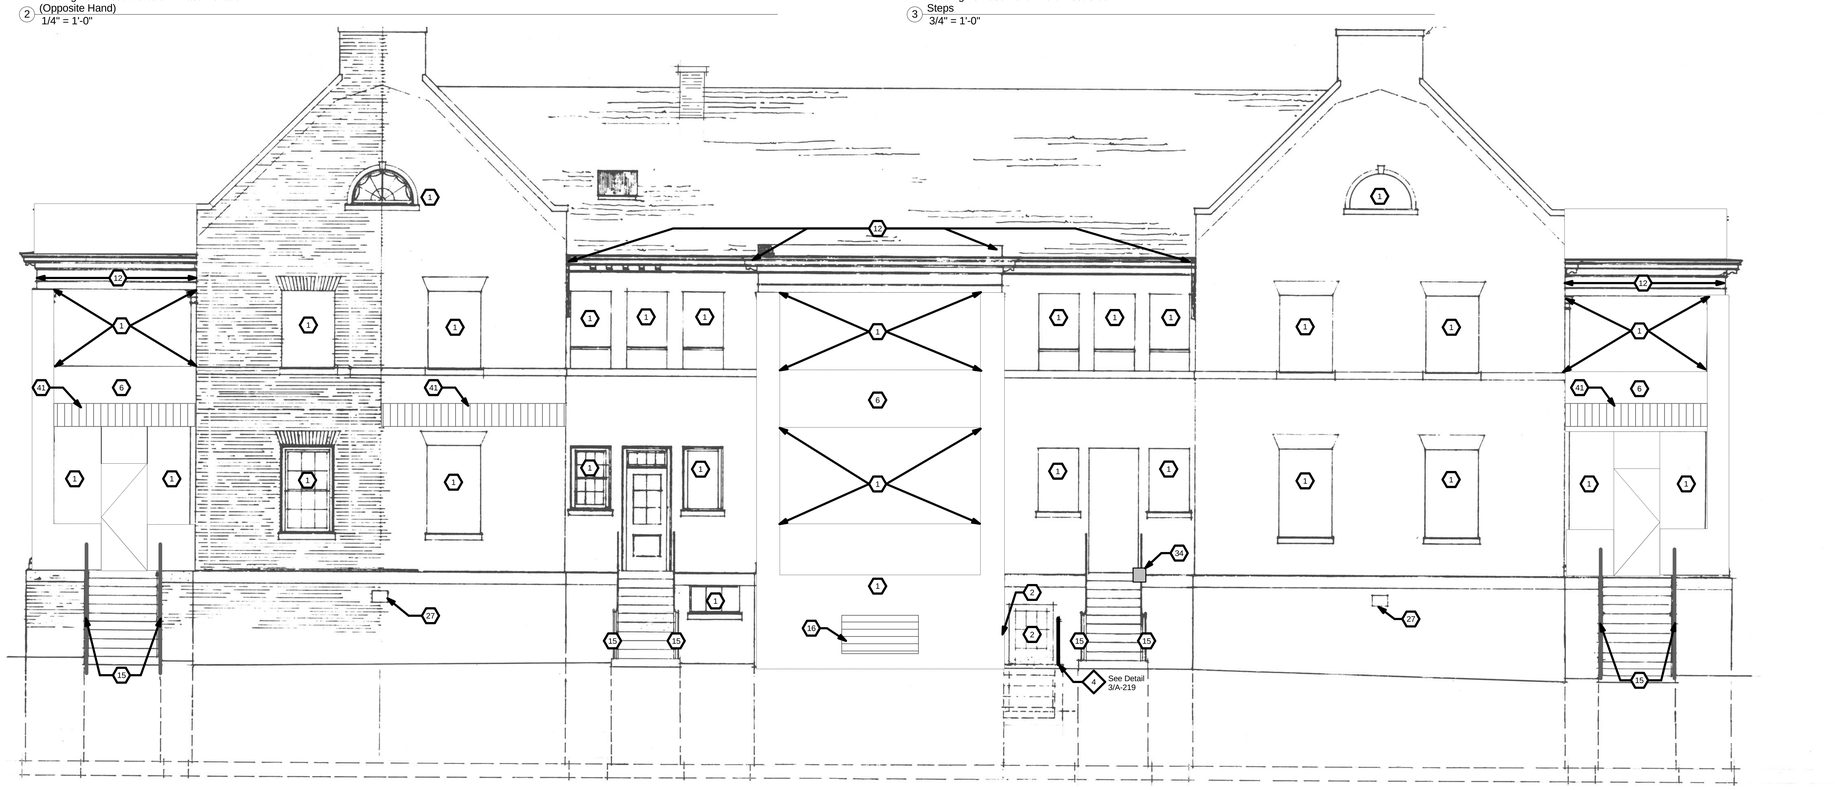

Building 18 - North Elevation
1 1/4" = 1'-0"

Revisions:	Date

Architect/Engineer:

willow design
Architecture

409 Lackawanna Ave., Suite 7C
Scranton, PA 18503
v:(570)330-9032 f:(570)330-9017
www.willowdesign.biz

Service Disabled Veteran Owned Small Business

Seal:

REGISTERED ARCHITECT COMMONWEALTH OF PENNSYLVANIA ELIZABETH A. WILLOW 014344 ARCHITECT

Drawing Title: **Building 18 - Elevations**	Project Title: **Exterior Painting**
Scale: **As Noted**	Building Number: 18 / Checked: Checker / Drawn: Author
Issued For: **FINAL BIDDING ISSUE**	Location: **1400 Blackhorse Hill Rd. Coatesville, PA 19320**
Date: **May 14, 2012**	Project No.: **542-13-106**
Drawing No.: **A-219**	Department of Veterans Affairs

5/15/2012 11:03:12 AM