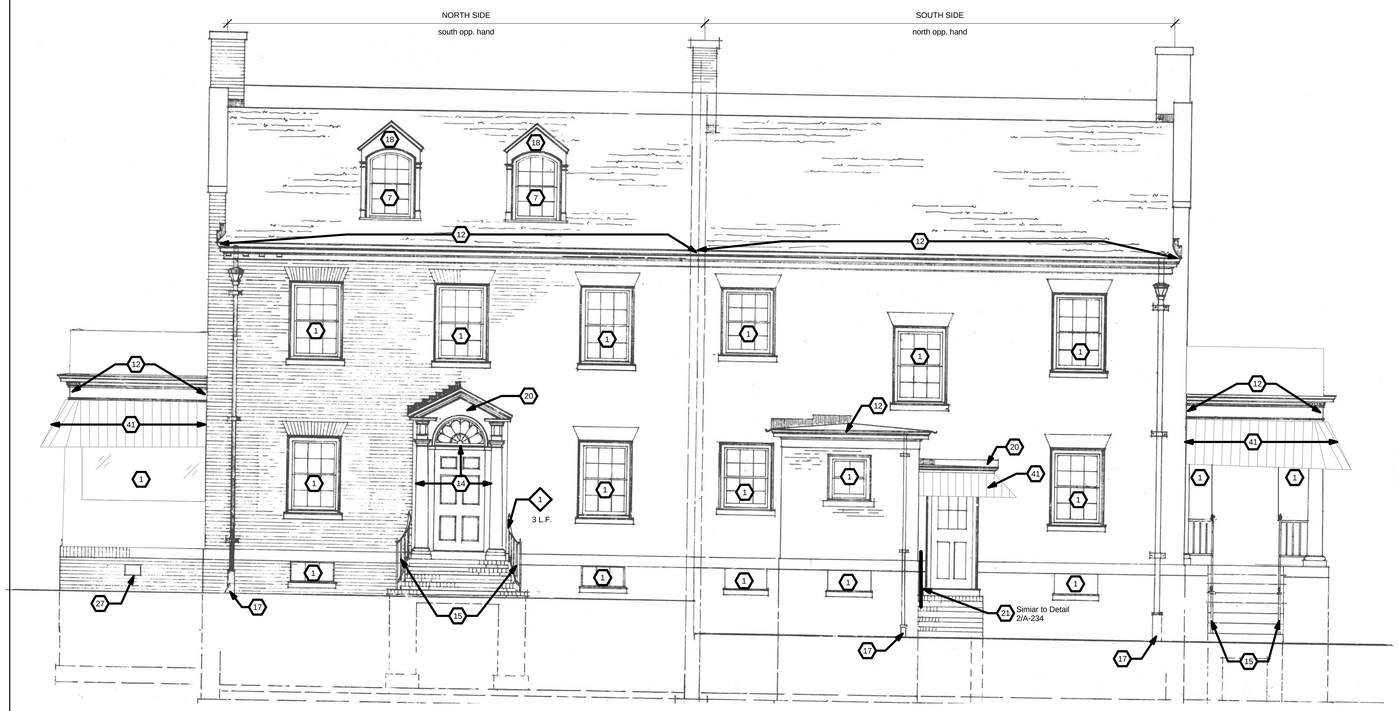

3 Building 27 - Front & Rear Elevations
1/4" = 1'-0"

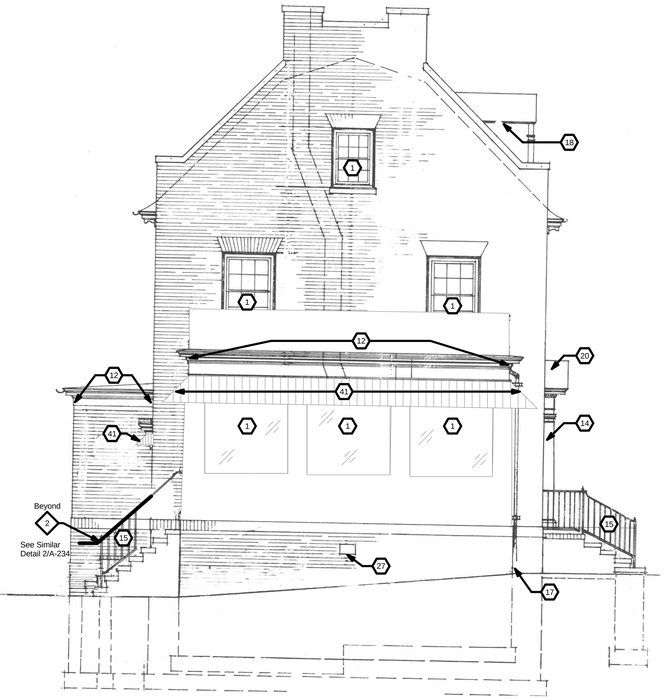

4 Building 27 - Typical Side Elevations
1/4" = 1'-0"

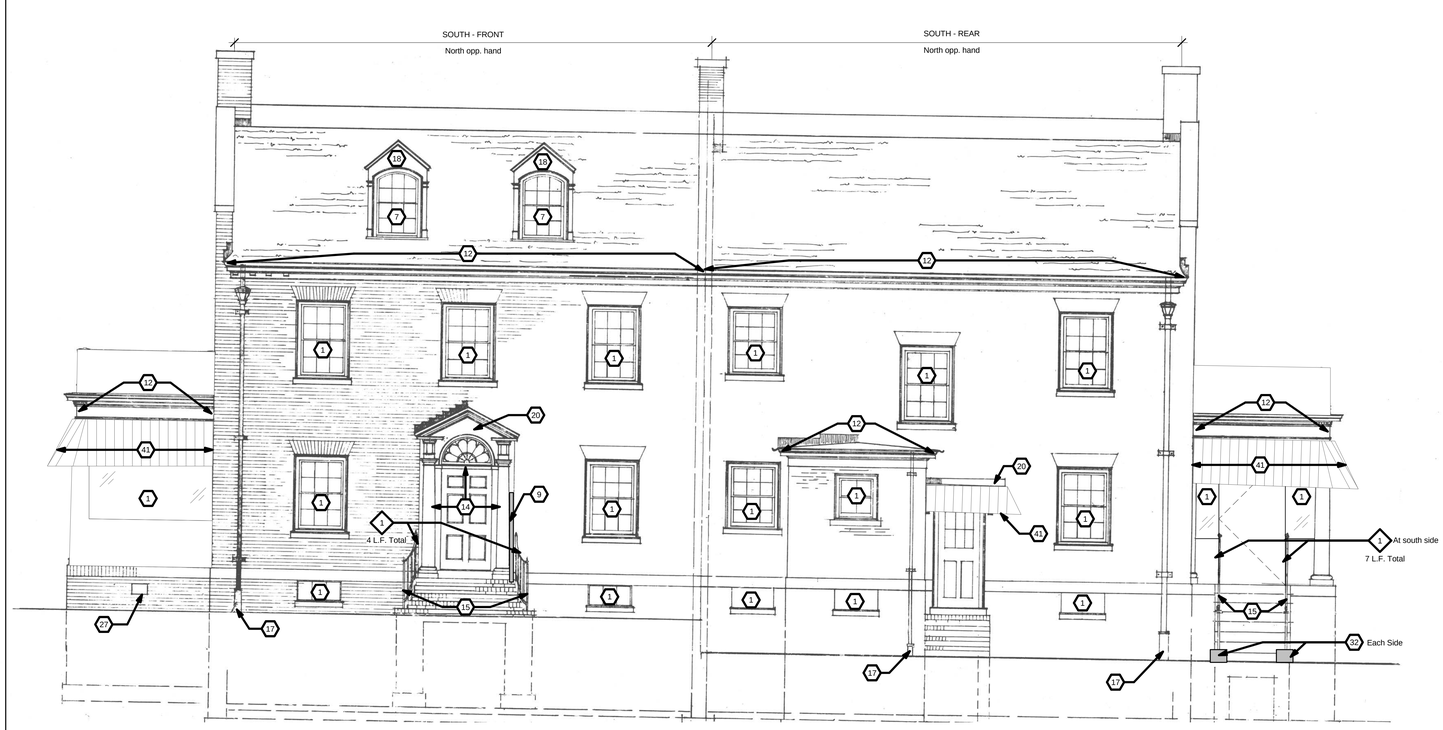

1 Building 19 - Front & Rear Elevations
1/4" = 1'-0"

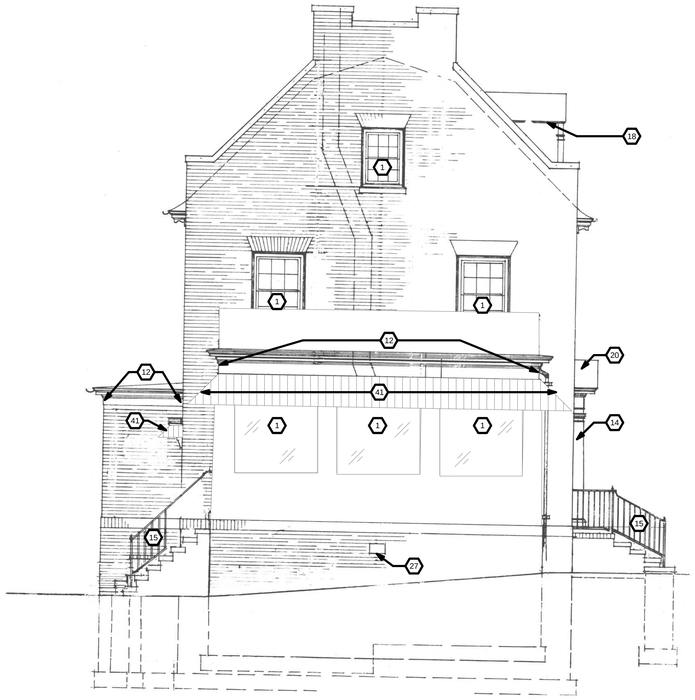

2 Building 19 - Typical Side Elevations
1/4" = 1'-0"

Revisions:	Date

Architect/Engineer:

willow design
Architecture

409 Lackawanna Ave., Suite 7C
Scranton, PA 18503
v:(570)330-9032 f:(570)330-9017
www.willowdesign.biz

Service Disabled Veteran Owned Small Business

Seal:

REGISTERED ARCHITECT COMMONWEALTH OF PENNSYLVANIA

Drawing Title: **Building 19 & 27 - Elevations**

Project Title: **Exterior Painting**

Date: May 14, 2012

Project No.: 542-13-106

Scale: **As Noted**

Building Number: 19 & 27 | Checked: Checker | Drawn: Author

Drawing No.: A-220

Issued For: **FINAL BIDDING ISSUE**

Location: **1400 Blackhorse Hill Rd. Coatesville, PA 19320**

Department of Veterans Affairs

5/15/2012 11:03:27 AM