3 Building 68 - Ceiling
N.T.S.

4 Building 68 - Front & Rear Elevations
N.T.S.

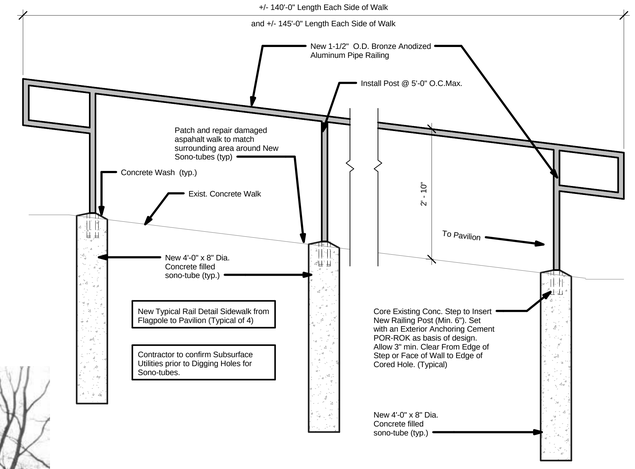

5 Sidewalk Section to Pavilion Building 68
3/4" = 1'-0"

1 Building 68 - Left Elevation
N.T.S.

2 Building 68 - Right Elevation
N.T.S.

Revisions:	Date

Architect/Engineer:

willow design
Architecture

409 Lackawanna Ave., Suite 7C
Scranton, PA 18503
v:(570)330-9032 f:(570)330-9017
www.willowdesign.biz
Service Disabled Veteran Owned Small Business

Seal:

REGISTERED ARCHITECT
PENNSYLVANIA
EDWARD J. OGOZALEK No. 17914

Drawing Title: Building 68 - Elevations	Project Title: Exterior Painting		Date: May 14, 2012
			Project No.: 542-13-106
Scale: As Noted	Building Number: 68	Checked: Checker	Drawn: Author
Issued For: FINAL BIDDING ISSUE	Location: 1400 Blackhorse Hill Rd. Coatesville, PA 19320		Drawing No.: A-237

Department of Veterans Affairs

5/15/2012 11:06:06 AM