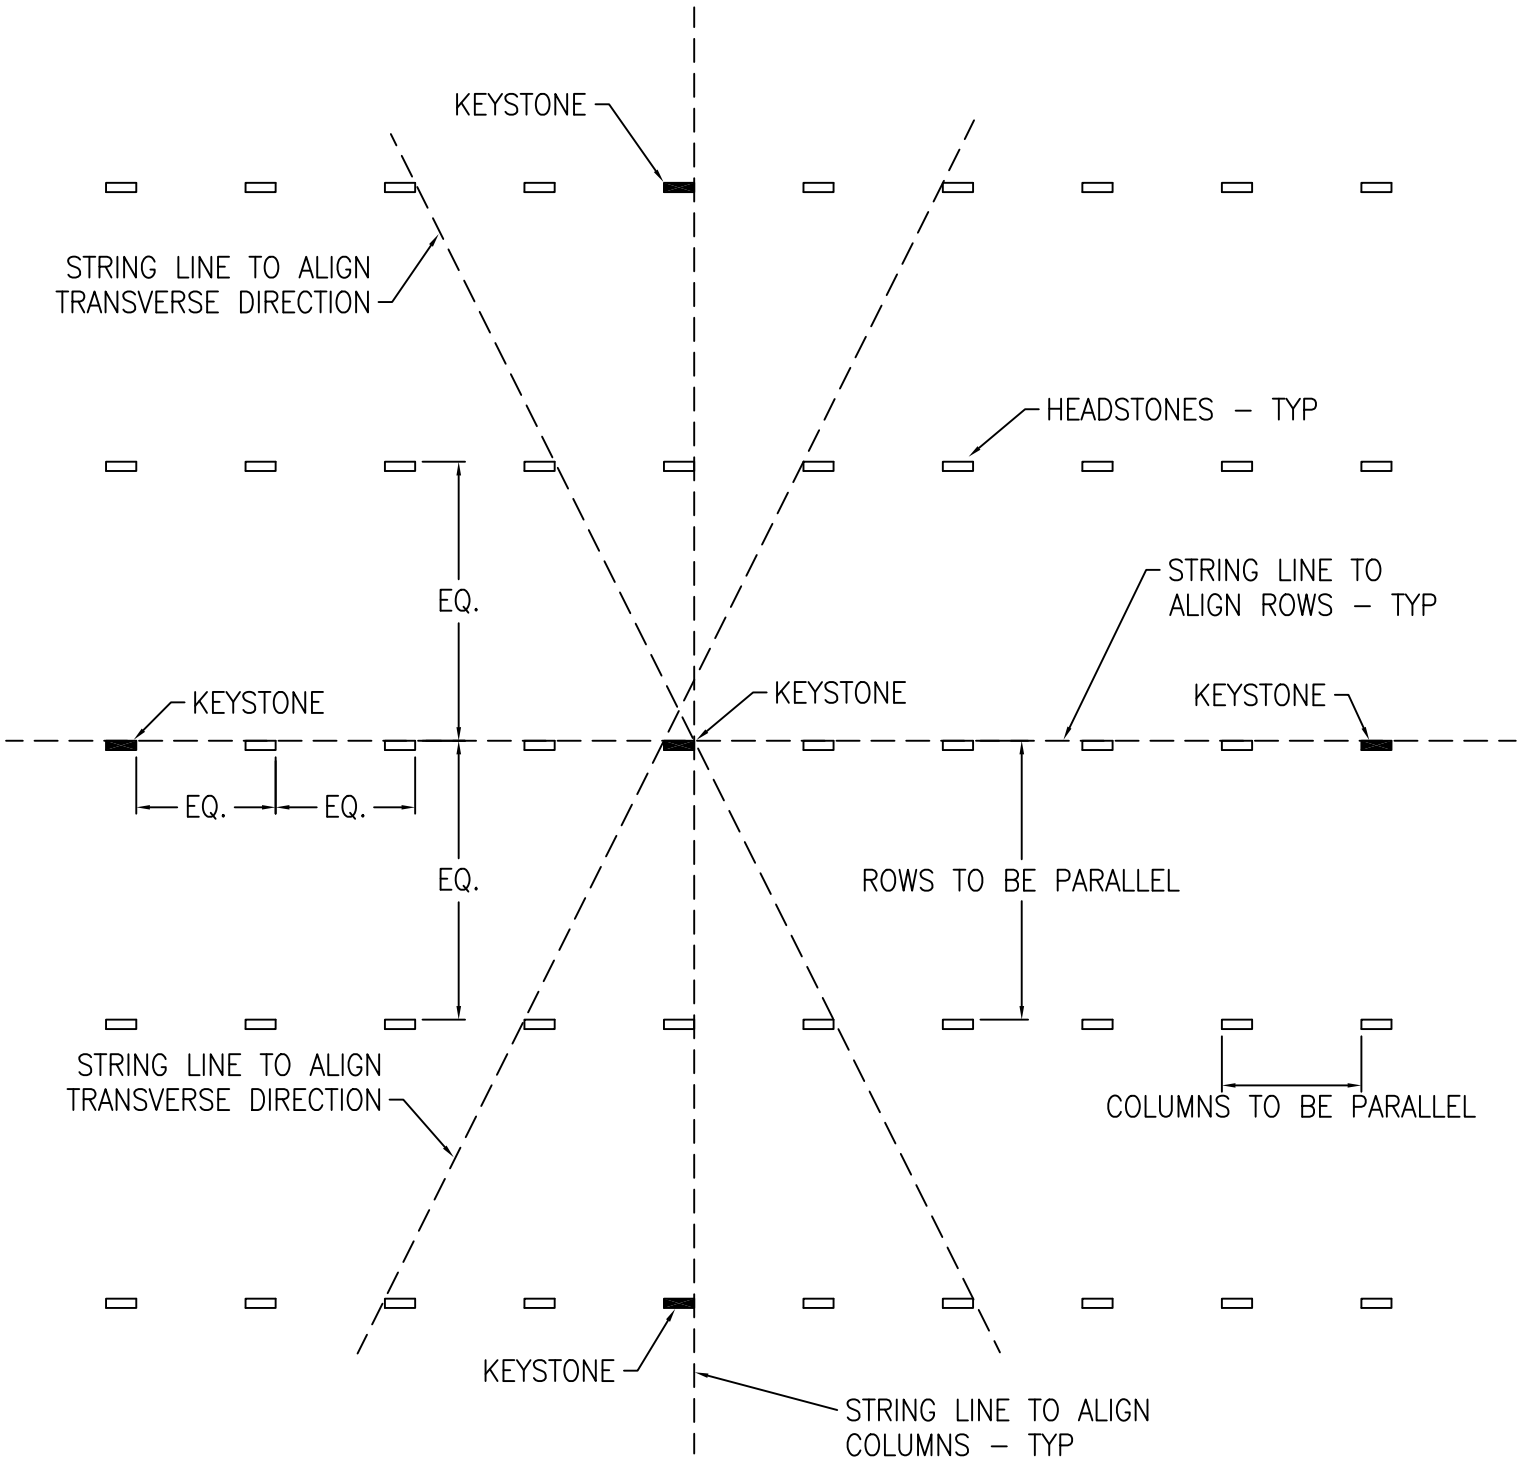


FIGURE 2

PLAN VIEW OF
BURIAL SECTION REALIGNMENT