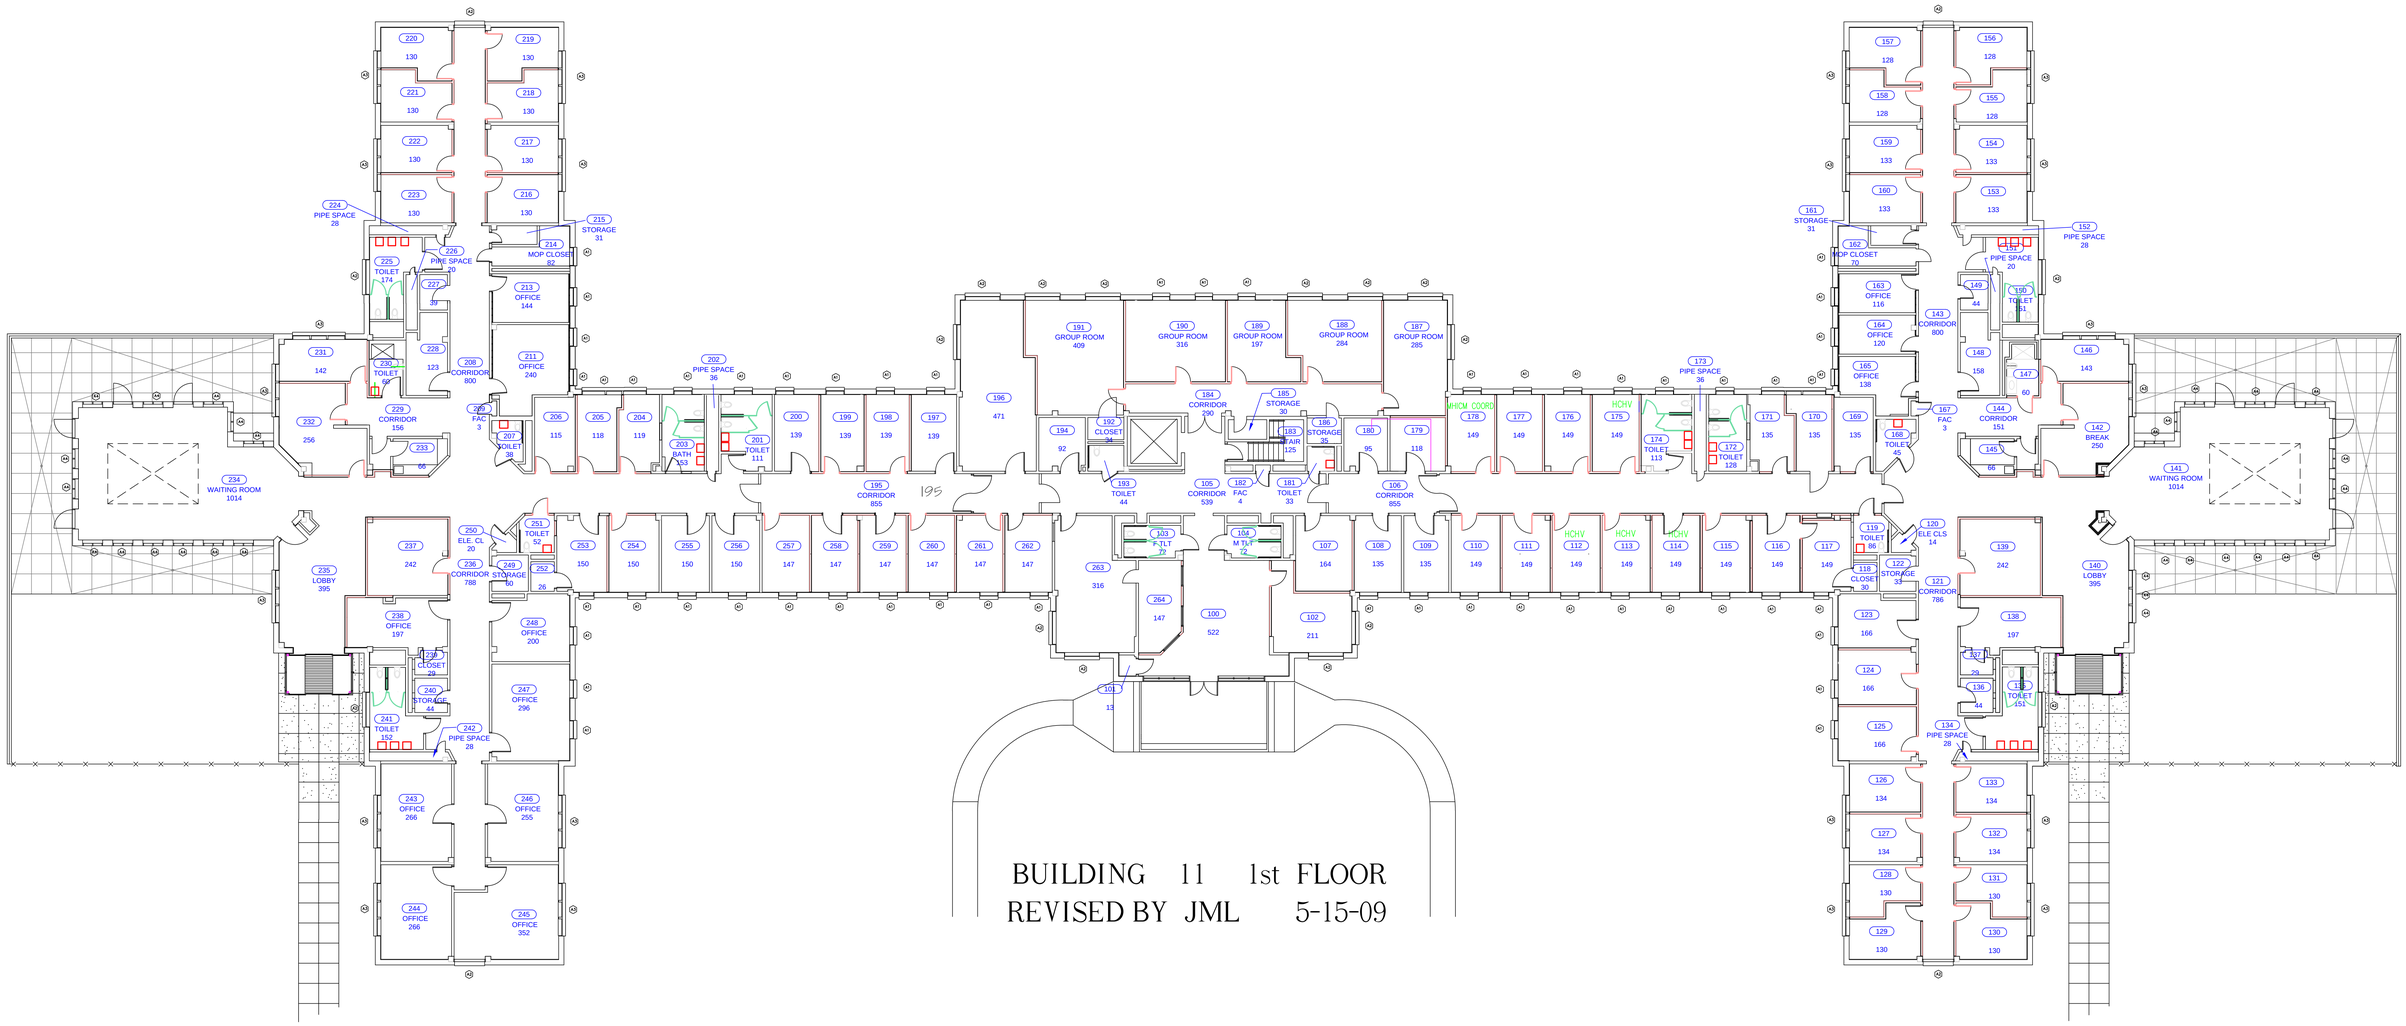

BUILDING 11 1st FLOOR
REVISED BY JML 5-15-09

Revision	Date
1	2/15/13

RECOMMEND APPROVAL

REQUESTER	Date		
CHIEF OF SERVICE	Date	CHIEF OF STAFF	Date
ASSOC. DIR. PATIENT CARE SVC.	Date	ASSOC. DIR. for OPERATIONS	Date
APPROVAL BY: MEDICAL CENTER DIRECTOR			Date

Drawing Title: FIRST FLOOR PLAN

Approved: Safety Manager/M&O Supervisor

Approved:Chief of Facilities Management Svr.

Project Title: BUILDING 11 WINDOW REPLACEMENT

Building Number: 11 | Checked | Drawn: ES

Location: W.G.(Bill) Hefner Medical Center, 1601 Brenner Ave., Salisbury NC 28144

Date: 2/15/13

Project No.: 659-13-114

DRAWING NO. 2

DWG. 2 OF 4

Department of Veterans Affairs