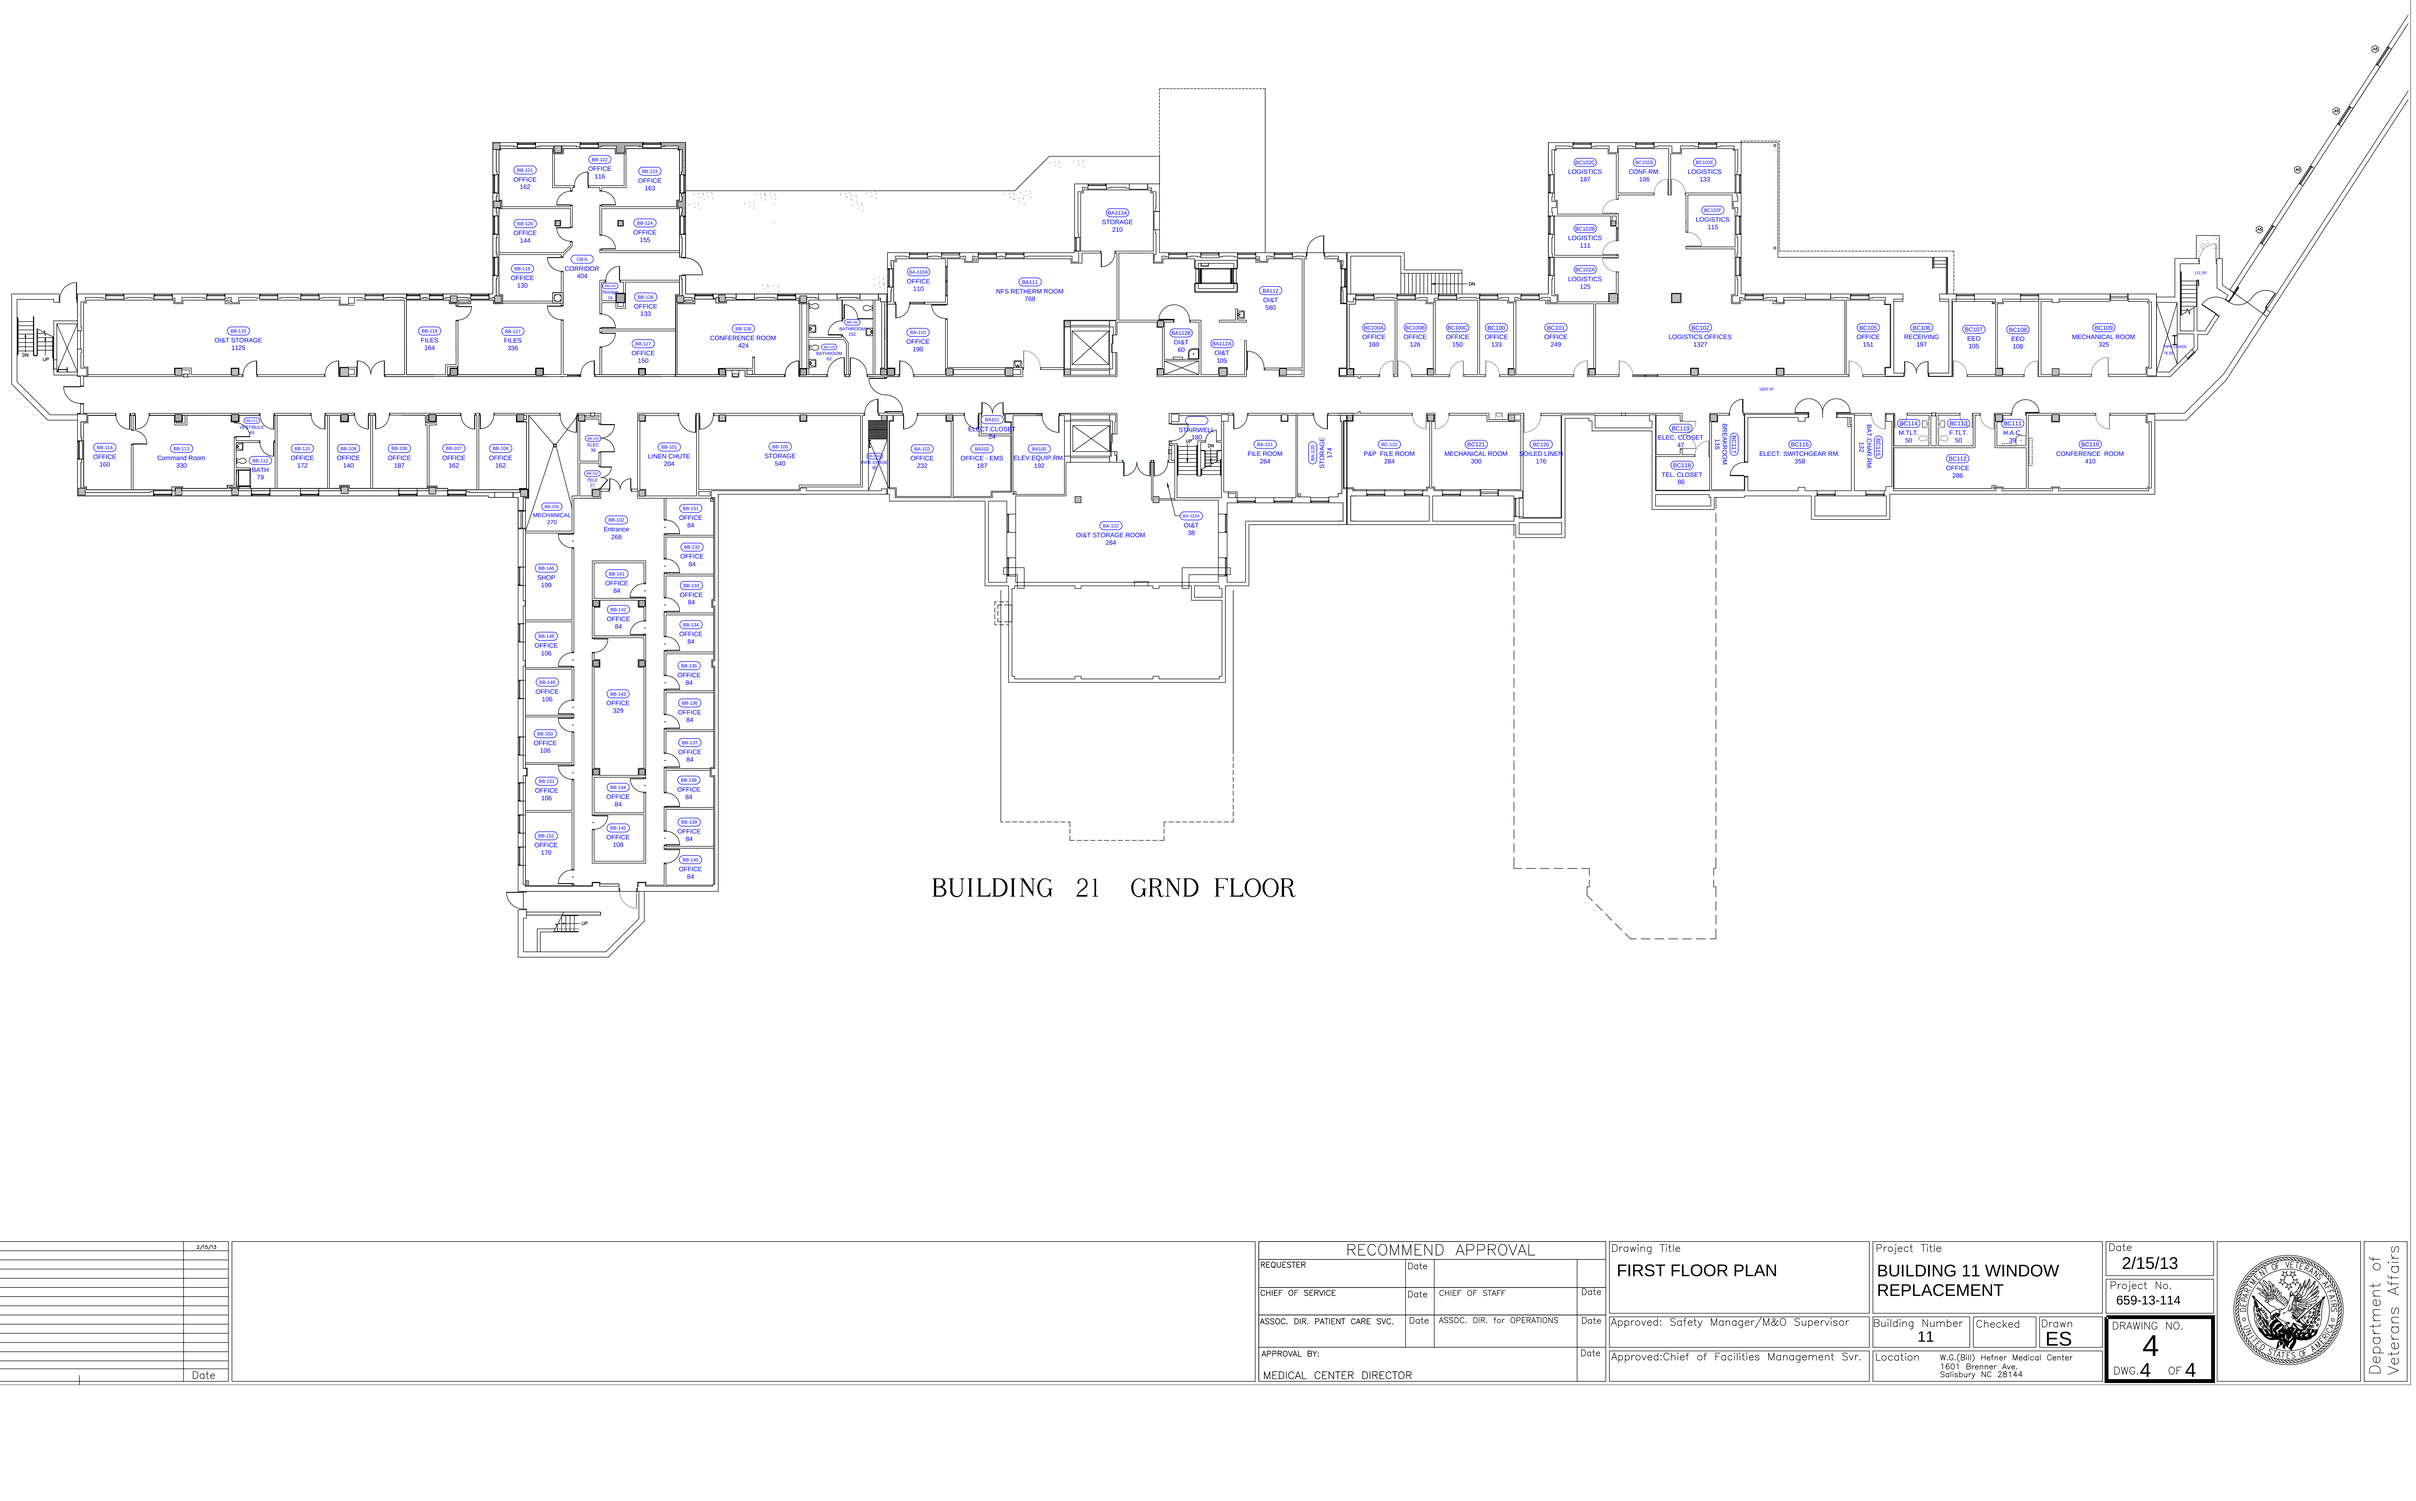

BUILDING 21 GRND FLOOR

Revision	Date
Revision 1	2/15/13

RECOMMEND APPROVAL

REQUESTER	Date		
CHIEF OF SERVICE	Date	CHIEF OF STAFF	Date
ASSOC. DIR. PATIENT CARE SVC.	Date	ASSOC. DIR. for OPERATIONS	Date
APPROVAL BY: MEDICAL CENTER DIRECTOR			Date

Drawing Title: FIRST FLOOR PLAN

Project Title: BUILDING 11 WINDOW REPLACEMENT

Date: 2/15/13

Project No.: 659-13-114

Approved: Safety Manager/M&O Supervisor

Approved:Chief of Facilities Management Svr.

Building Number: 11

Checked:

Drawn: ES

Location: W.G.(Bill) Hefner Medical Center, 1601 Brenner Ave, Salisbury NC 28144

DRAWING NO. 4

DWG. 4 OF 4

Department of Veterans Affairs