WALL RATING - SYMBOLS LEGEND

— SUITE —	SUITE DESIGNATION
—1—1—1—1—1—	ONE HOUR RATING, 45 MINUTE 'C' LABEL DOORS
—1s—1s—1s—1s—1s—	ONE HOUR RATED SMOKE BARRIER, 20 MINUTE DOORS
—2—2—2—2—2—	TWO HOUR RATING, 90 MINUTE 'B' LABEL DOORS
—2s—2s—2s—2s—2s—	TWO HOUR RATED SMOKE BARRIER, 90 MINUTE DOORS
—3—3—3—3—3—	THREE HOUR RATING
—X—X—X—X—X—	SMOKE TIGHT CORRIDOR WALL CONSTRUCTION. SHALL BE SMOKE TIGHT, WALL IS NOT RATED. NO DAMPERS OR FIRE STOPPING REQUIRED.
	EXIT ACCESS CORRIDORS
	2 HOUR EXIT PASSAGE WAY / EXIT STAIR
FE●	WALL MOUNTED FIRE EXTINGUISHER
FER	RECESSED FIRE EXTINGUISHER CABINET AND FIRE EXTINGUISHER
▶	EXIT

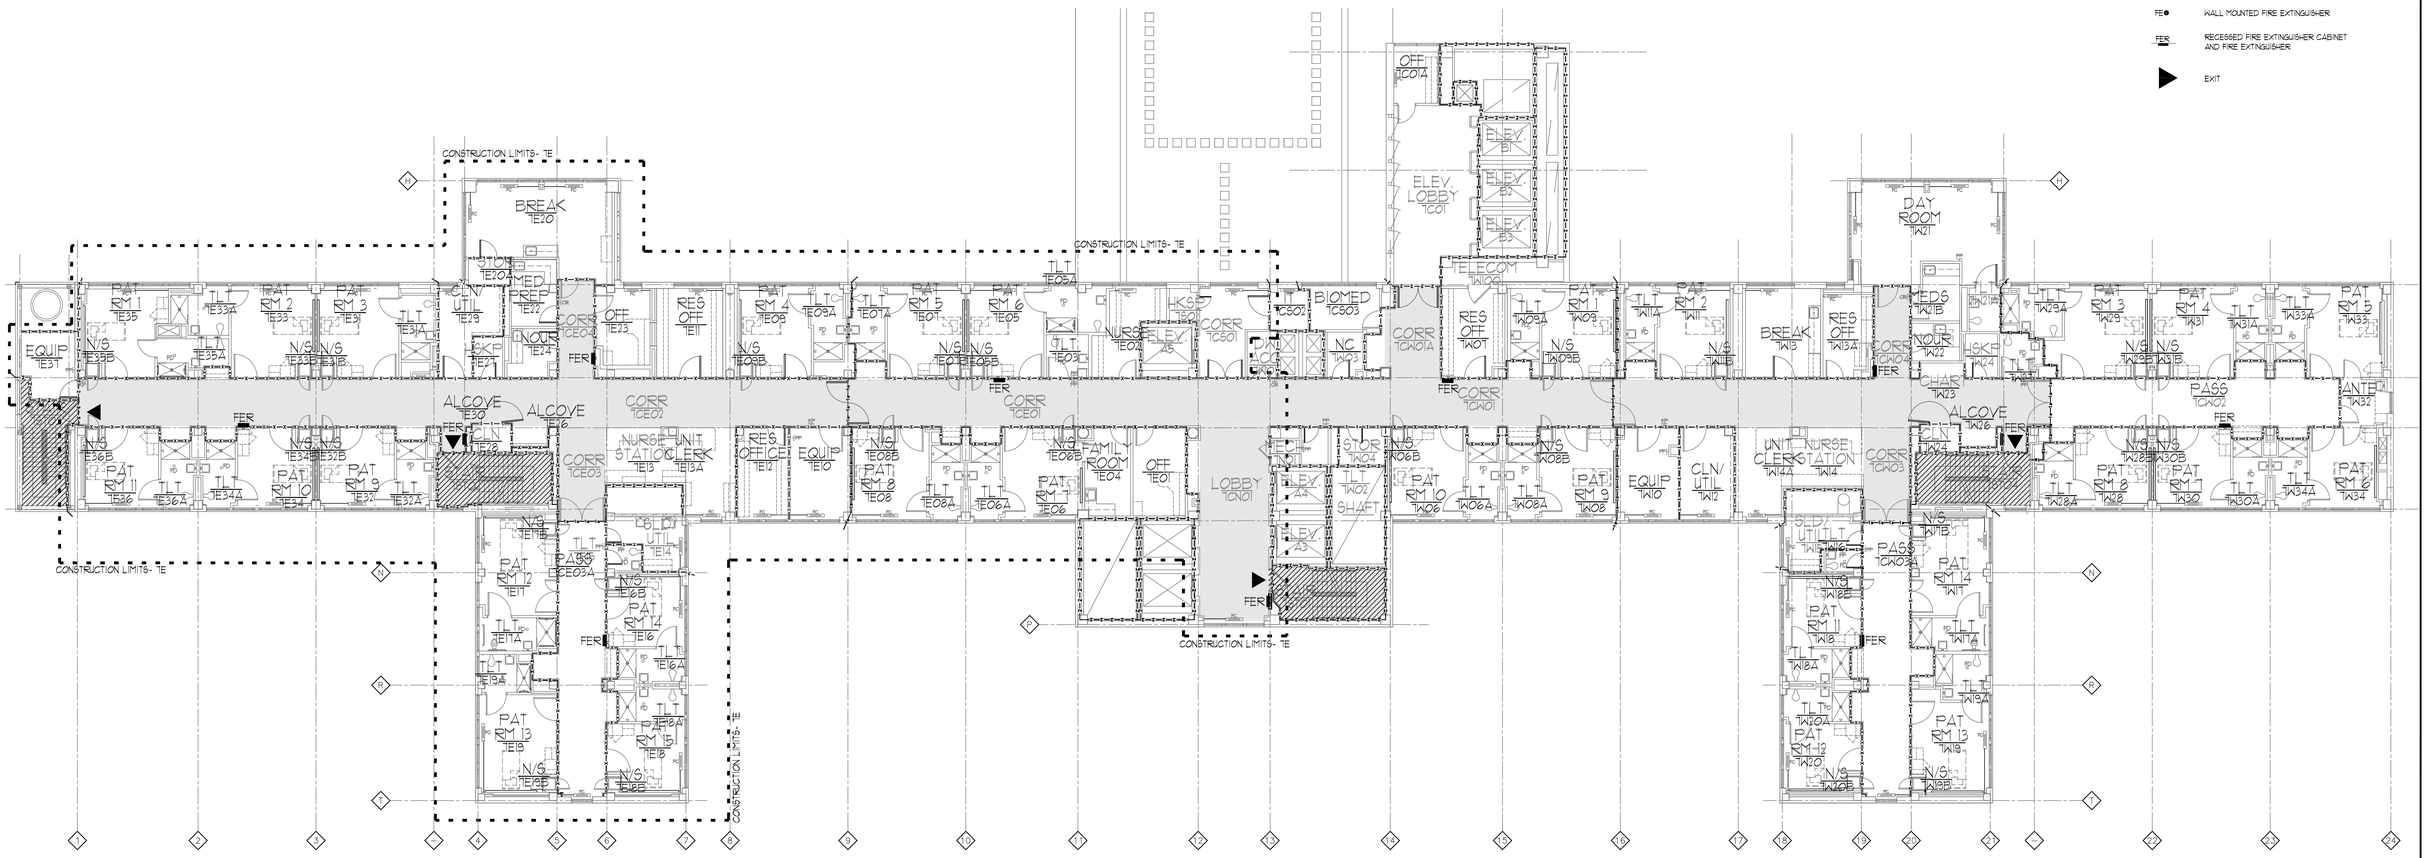

SEVENTH FLOOR LIFE SAFETY PLAN

1/8"=1'-0"

NOTE: SEE INTERIM LIFE SAFETY PLAN SHEET 1-AS1 FOR INFORMATION ON CONSTRUCTION PARTITIONS

Department of Veteran Affairs
Iowa City VAMC
601 Highway 6W
Iowa City, IA 52246

FULLY SPRINKLERED
CONSTRUCTION DOCUMENTS

Revisions:	Date

KEY PLAN:

STAMP:

CONSULTANTS:

NIKA Technologies, Inc.
Engineering and Management Consultants
11400 Rockville Pike, Ste 505
N. Bethesda, MD 20852
p: 301.770.3520 f: 301.770.3521
www.nikatechnologies.com

ARCHITECT/ENGINEERS:

Plunkett Raysich Architects LLP
2310 Crossroads Drive Suite 2000 ▲ Madison WI 53718 ▲ Tel 608 240-9900 ▲ Fax 608 240-9690
11000 West Park Place ▲ Milwaukee WI 53224 ▲ Tel 414 359-3060 ▲ Fax 414 359-3070
Intelligent Designs Inspired Results
www.prarch.com

Drawing Title: SEVENTH FLOOR LIFE SAFETY PLAN	Project Title: RENOVATE INPATIENT MEDICAL/ SURGICAL WARD, 7E		Project Number: 636A8-10-001
			Building Number: 1
Approved: Project Director	Location: IOWA CITY VA MEDICAL CENTER		Drawing Number: 1-AS3
	Date: 07/07/2009	Checked:	Drawn: ADB
			Dwg. 6 of 44

Office of Construction and Facilities Management
Department of Veterans Affairs

VA FORM 08-6231, OCT 1978