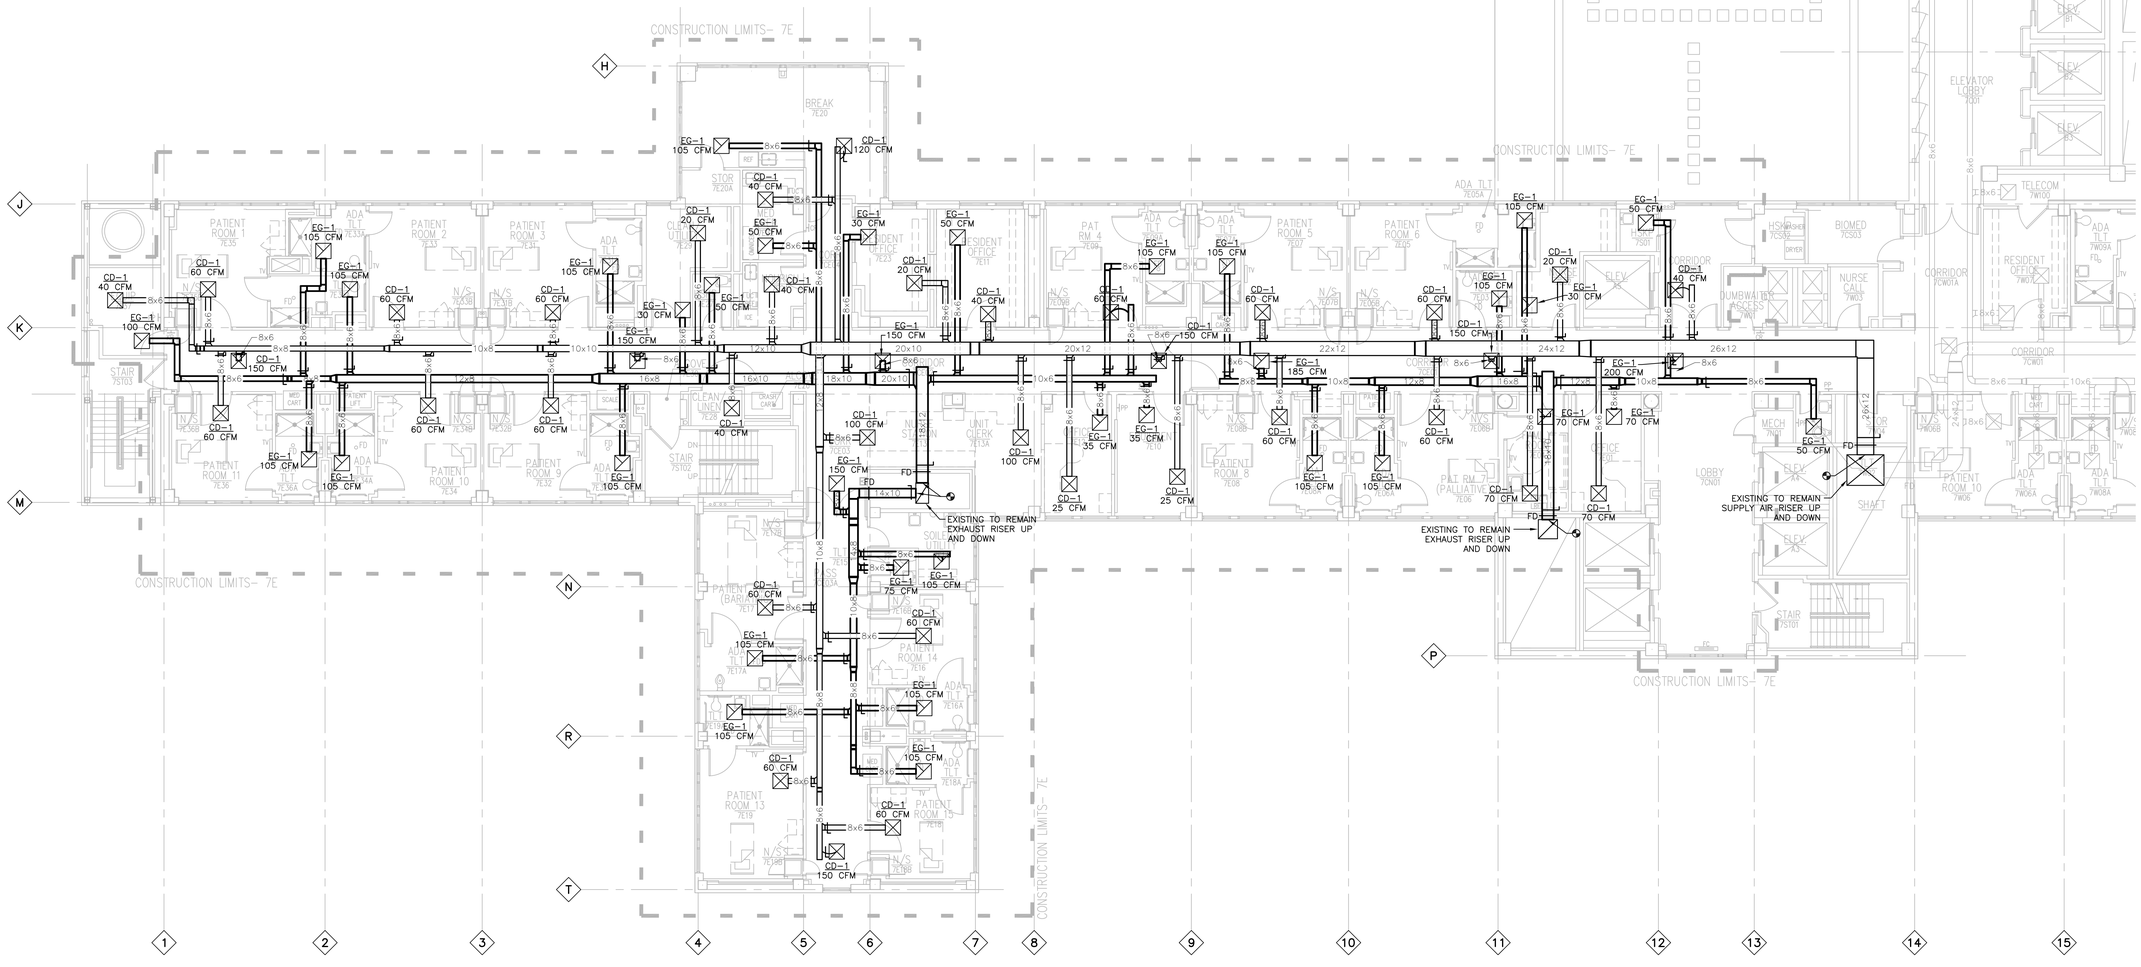

1 **MECHANICAL NEW WORK PLAN - 7E**
SCALE: 1/8"=1'-0"

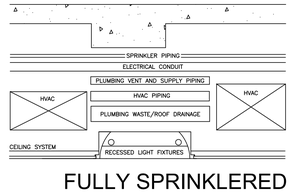

FULLY SPRINKLERED FOR CONSTRUCTION

Revisions:	Date

KEY PLAN:

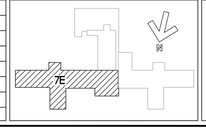

STAMP:

CONSULTANTS:

NIKA Technologies, Inc.
Engineering and Management Consultants
11400 Rockville Pike, Ste 505
N. Bethesda, MD 20852
p: 301.770.3520 f: 301.770.3521
www.nikatechnologies.com

ARCHITECT/ENGINEERS:

Plunkett Raysich Architects LLP
11000 West Park Place ▲ Milwaukee WI 53224 ▲ Tel 414 359-3060 ▲ Fax 414 359-3070
Intelligent Designs Inspired Results
www.prarch.com

Drawing Title
MECHANICAL
7TH FLOOR - NEW WORK PLAN - DUCT

Approved: Project Director

Project Title
RENOVATE INPATIENT MEDICAL/SURGICAL WARD 7E

Location
Iowa City VA Medical Center

Date 07/07/2009 | Checked **MS** | Drawn **MS**

Project Number R636A8-10-001
Building Number 1
Drawing Number **1-H7**
Dwg. **21** of **44**

Office of Construction and Facilities Management
Department of Veterans Affairs

VA FORM 08-6231