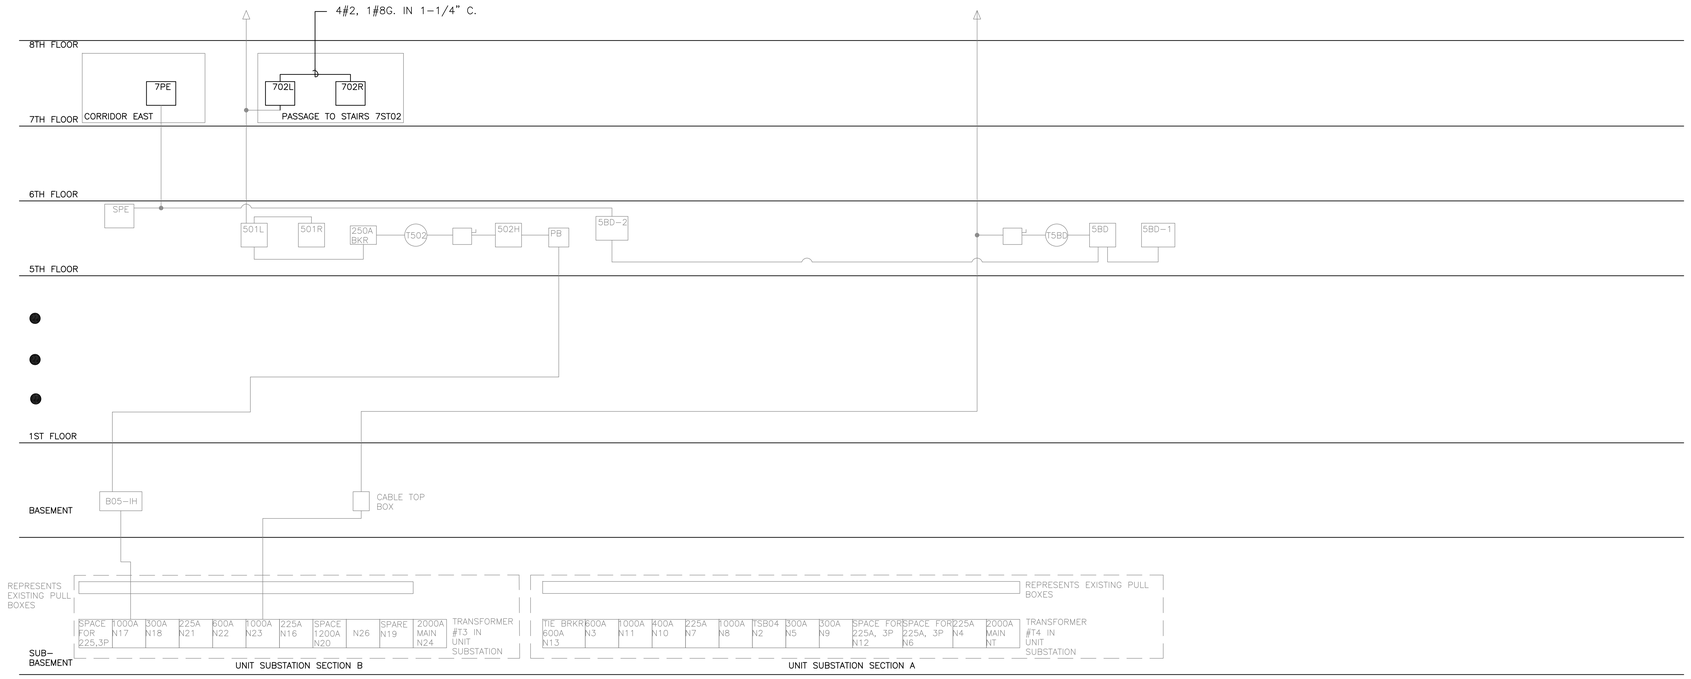

1 EXISTING RISER DIAGRAM NORMAL FEED
NOT TO SCALE

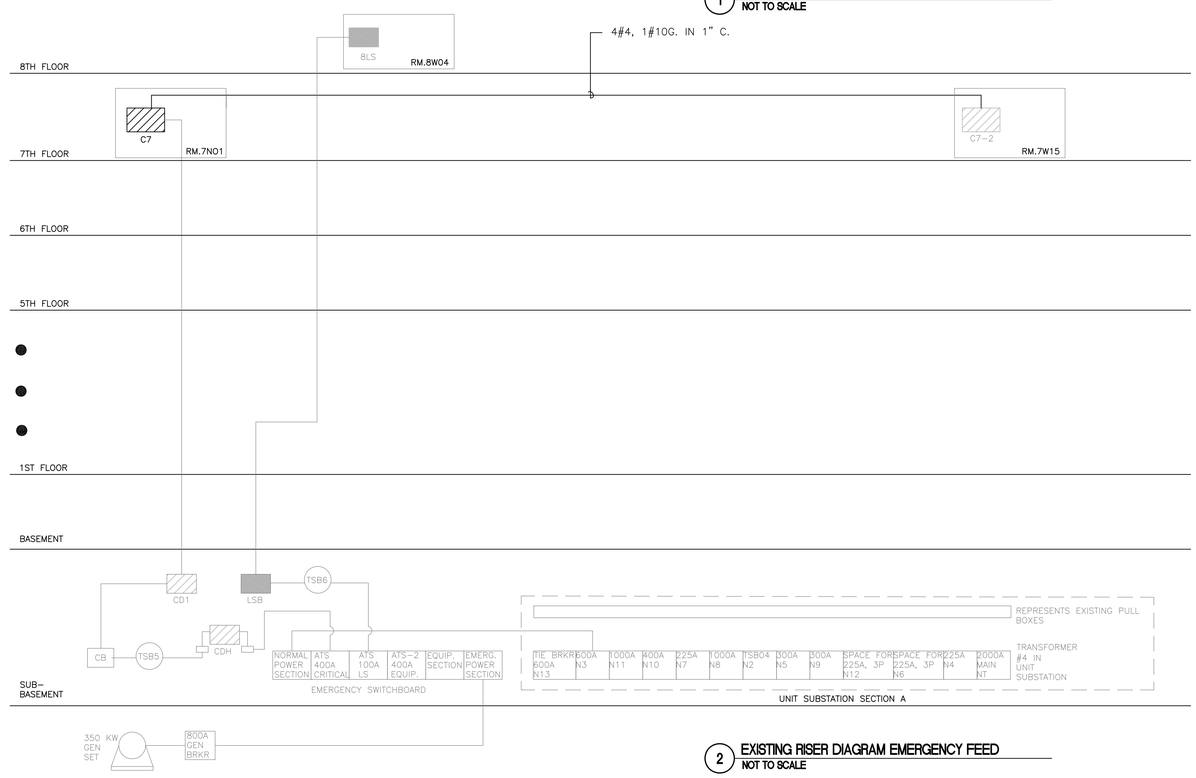

2 EXISTING RISER DIAGRAM EMERGENCY FEED
NOT TO SCALE

GENERAL NOTES:

1. EXISTING WORK IS SHOWN IN LIGHT LINES AND NEW WORK IS SHOWN IN DARK LINES.

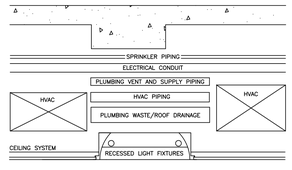

FULLY SPRINKLERED FOR CONSTRUCTION

Revisions:	Date

KEY PLAN:

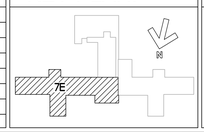

STAMP:

CONSULTANTS:

NIKA Technologies, Inc.
Engineering and Management Consultants
11400 Rockville Pike, Ste 505
N. Bethesda, MD 20852
p: 301.770.3520 f: 301.770.3521
www.nikatechnologies.com

ARCHITECT/ENGINEERS:

Plunkett Raysich Architects LLP
11000 West Park Place ▲ Milwaukee WI 53224 ▲ Tel 414 359-3060 ▲ Fax 414 359-3070
Intelligent Designs Inspired Results
w w w . p r a r c h . c o m

Drawing Title: ELECTRICAL RISER DIAGRAMS	Project Title: RENOVATE INPATIENT MEDICAL/SURGICAL WARD 7E	Project Number: R636A8-10-001	Office of Construction and Facilities Management
Approved: Project Director	Location: Iowa City VA Medical Center	Building Number: 1	
	Date: 07/07/2009 · Checked: FM · Drawn: FM	Drawing Number: 1-E7 Dwg. 29 of 44	Department of Veterans Affairs

VA FORM 08-6231