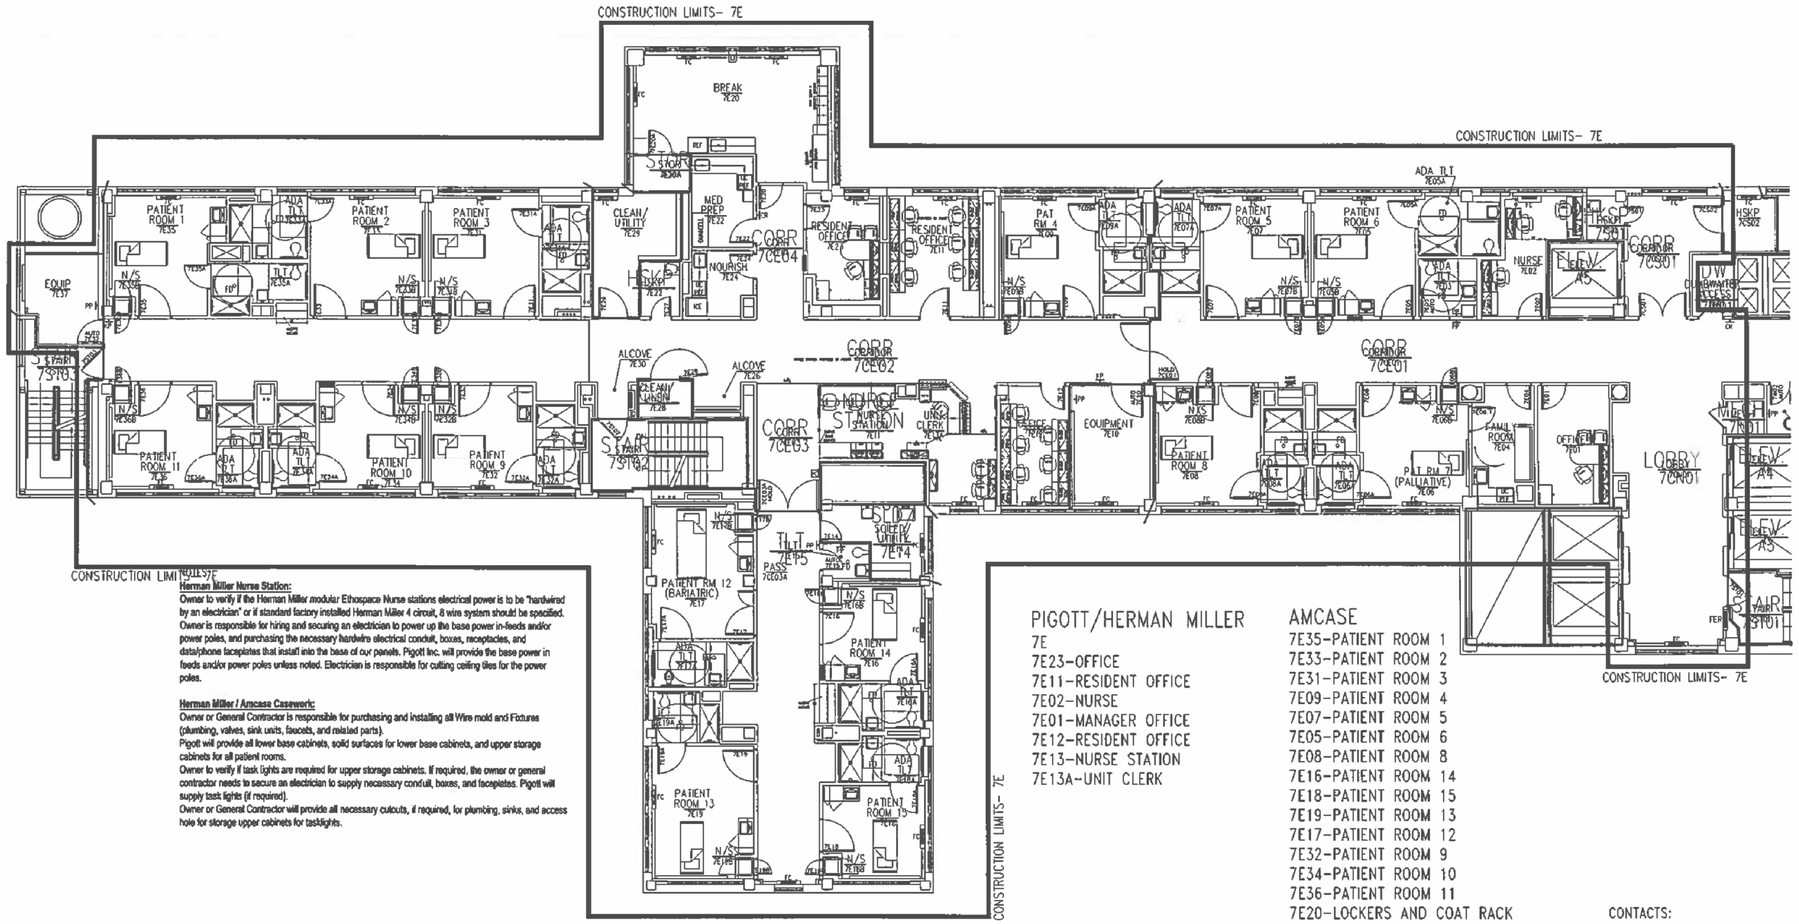

Herman Miller Nurse Station:
Owner to verify if the Herman Miller modular Ethospace Nurse stations electrical power is to be "hardwired by an electrician" or if standard factory installed Herman Miller 4 circuit, 8 wire system should be specified. Owner is responsible for hiring and securing an electrician to power up the base power in-feeds and/or power poles, and purchasing the necessary hardwire electrical conduit, boxes, receptacles, and data/phone facepiates that install into the base of our panels. Pigott Inc. will provide the base power in feeds and/or power poles unless noted. Electrician is responsible for cutting ceiling tiles for the power poles.

Herman Miller / Amcase Casework:
Owner or General Contractor is responsible for purchasing and installing all Wire mold and Fixtures (plumbing, valves, sink units, faucets, and related parts).
Pigott will provide all lower base cabinets, solid surfaces for lower base cabinets, and upper storage cabinets for all patient rooms.
Owner to verify if task lights are required for upper storage cabinets. If required, the owner or general contractor needs to secure an electrician to supply necessary conduit, boxes, and facepiates. Pigott will supply task lights (if required).
Owner or General Contractor will provide all necessary cutouts, if required, for plumbing, sinks, and access hole for storage upper cabinets for tasklights.

PIGOTT/HERMAN MILLER
7E
7E23-OFFICE
7E11-RESIDENT OFFICE
7E02-NURSE
7E01-MANAGER OFFICE
7E12-RESIDENT OFFICE
7E13-NURSE STATION
7E13A-UNIT CLERK

AMCASE
7E35-PATIENT ROOM 1
7E33-PATIENT ROOM 2
7E31-PATIENT ROOM 3
7E09-PATIENT ROOM 4
7E07-PATIENT ROOM 5
7E05-PATIENT ROOM 6
7E08-PATIENT ROOM 8
7E16-PATIENT ROOM 14
7E18-PATIENT ROOM 15
7E19-PATIENT ROOM 13
7E17-PATIENT ROOM 12
7E32-PATIENT ROOM 9
7E34-PATIENT ROOM 10
7E36-PATIENT ROOM 11
7E20-LOCKERS AND COAT RACK

CONTACTS:
PIGOTT, INC
319-393-1031
BRETT HULME, SALES
LINDA RAINS, DESIGN

AMCASE
THE PETSKA GROUP
RYAN PETSKA
262-293-3427

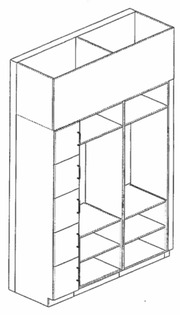

Note: This drawing is an artistic interpretation of the general appearance of the design. It is not meant to be an exact rendition. | amcase AMERICAN MADE CASE | Designed: 10/15/2008 Printed: 3/8/2009
2 | 01 Coatrack.ofd | 01 Coatrack.ofd | Drawing #: 1

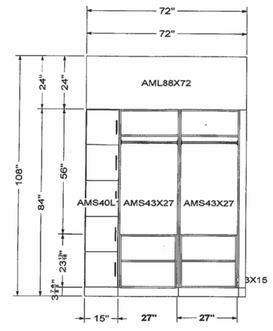

All dimensions ,size designations given are subject to verification on job site and adjustment to fit job conditions. | amcase AMERICAN MADE CASE | This is an original design and must not be released or copied unless applicable fee has been paid or job order placed. | Designed: 10/15/2008 Printed: 3/8/2009
3 | 01 Coatrack.ofd | El 1 | Drawing #: 1

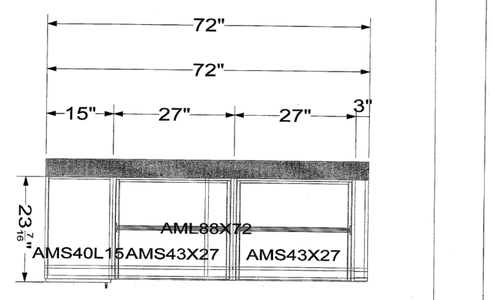

All dimensions ,size designations given are subject to verification on job site and adjustment to fit job conditions. | amcase AMERICAN MADE CASE | This is an original design and must not be released or copied unless applicable fee has been paid or job order placed. | Designed: 10/15/2008 Printed: 3/8/2009
4 | 01 Coatrack.ofd | All Items | Drawing #: 1

Pigott Inc.			
	VAMC		13524 001
	IOWA CITY, IA		BRETT H
	7 EAST		LINDA R
	05 22 08	05 06 09	NO
	COMPONENT	3/16"=1'-0"	COMPONENT

MODULAR CASEWORK INFORMATION
NOT TO SCALE

Department of Veteran Affairs
Iowa City VAMC
601 Highway 6W
Iowa City, IA 52246

FULLY SPRINKLERED
CONSTRUCTION DOCUMENTS

Revisions: | Date

KEY PLAN:

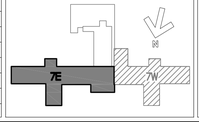

STAMP:

CONSULTANTS:
NIKA Technologies, Inc.
Engineering and Management Consultants
11400 Rockville Pike, Ste 505
N. Bethesda, MD 20852
p: 301.770.3520 f: 301.770.3521
www.nikatechnologies.com

ARCHITECT/ENGINEERS:
2310 Crossroads Drive Suite 2000 ▲ Madison WI 53718 ▲ Tel 608 240-9900 ▲ Fax 608 240-9690
11000 West Park Place ▲ Milwaukee WI 53224 ▲ Tel 414 359-3060 ▲ Fax 414 359-3070
Plunkett Raysich Architects LLP
Intelligent Designs Inspired Results
www.prarch.com

Drawing Title: PATIENT LIFT INFORMATION	Project Title: RENOVATE INPATIENT MEDICAL/ SURGICAL WARD, 7E		Project Number: 636A8-10-001
Approved: Project Director			Building Number: 1
	Location: IOWA CITY VA MEDICAL CENTER		Drawing Number: 1-CW1
	Date: 07/07/2009	Checked	Drawn

Dwg. 39 of 44

Office of Construction and Facilities Management
Department of Veterans Affairs

VA FORM 08-6231, OCT 1978

Plunkett Raysich Architects, LLP – P:\07111\CAD\07111 Bldg 1, Floor 7E Casework.dwg [7E CASEWORK] May 08, 2009 – 2:53pm dbrettlow