DEPARTMENT OF VETERANS AFFAIRS
VA MARYLAND HEALTH CARE SYSTEM
BALTIMORE, MARYLAND 21201

PROJECT 512-09-122
WAITING AREA SHELTER

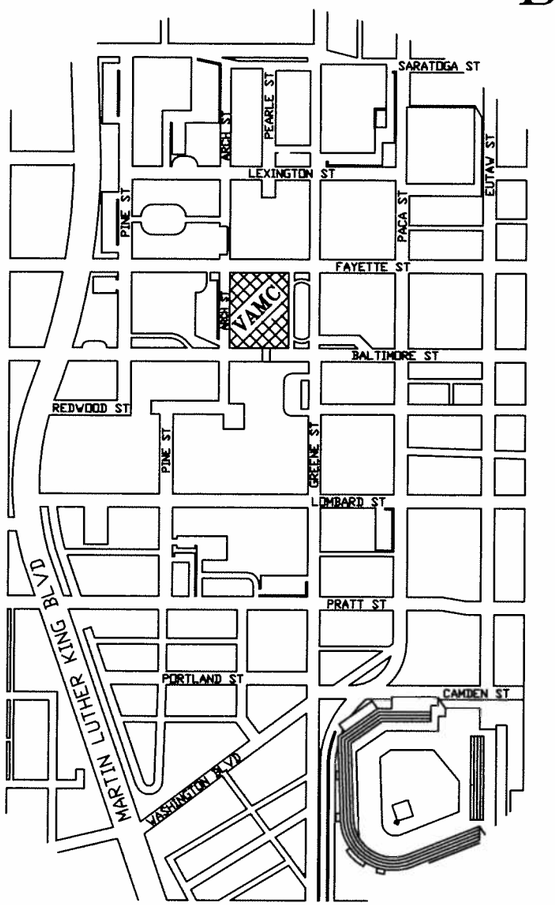

NORTH

INDEX OF DRAWINGS

DWG. NO	NO. OF DWGS.	DWG. CONTENT
C-1	1 OF 6	COVER SHEET
P-1	2 OF 6	PHASING PLAN
D-1	3 OF 6	DEMOLITION PLAN
P-2	4 OF 6	PROPOSED PLAN
P-3	5 OF 6	CEILING PLAN
T-1	6 OF 6	TYPICAL SECTION VIEW

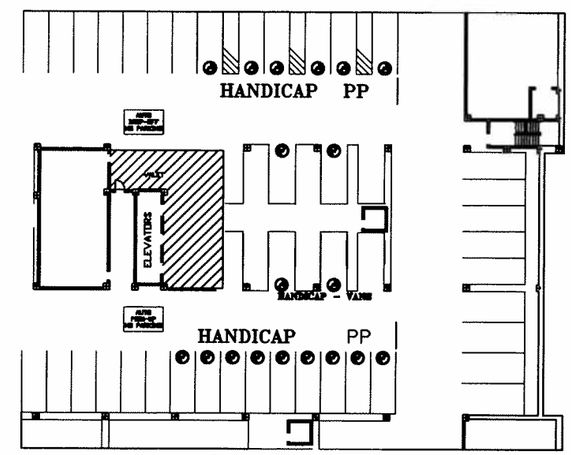

P1 PARKING AREA

= AREA TO BE RENOVATED

Data File Name: G:/BALTIMORE/800/NRM/STATION/512-09-122	Drawing Title: COVER SHEET	Project Title: P1 WAITING AREA SHELTER		Date: 8/1/08
Approved: Supervisor, Projects Engineering: RAMZY HARB	Approved: Chief, Engineering Service: ED LITVIN	Building Number: MC-1	Checked: RH	Drawn: LM
Approved: Assistant Chief, Engineering Svc.: ROLAND DUCHARME	Approved: Director, Medical Center: DENNIS SMITH	Location: BALTIMORE, MARYLAND 21201		Project No.: SB-07-108
				DRAWING NO.: C-1
				Dwg. 1 Of 6

FACILITIES AND ENGINEERING

Department of Veterans Affairs

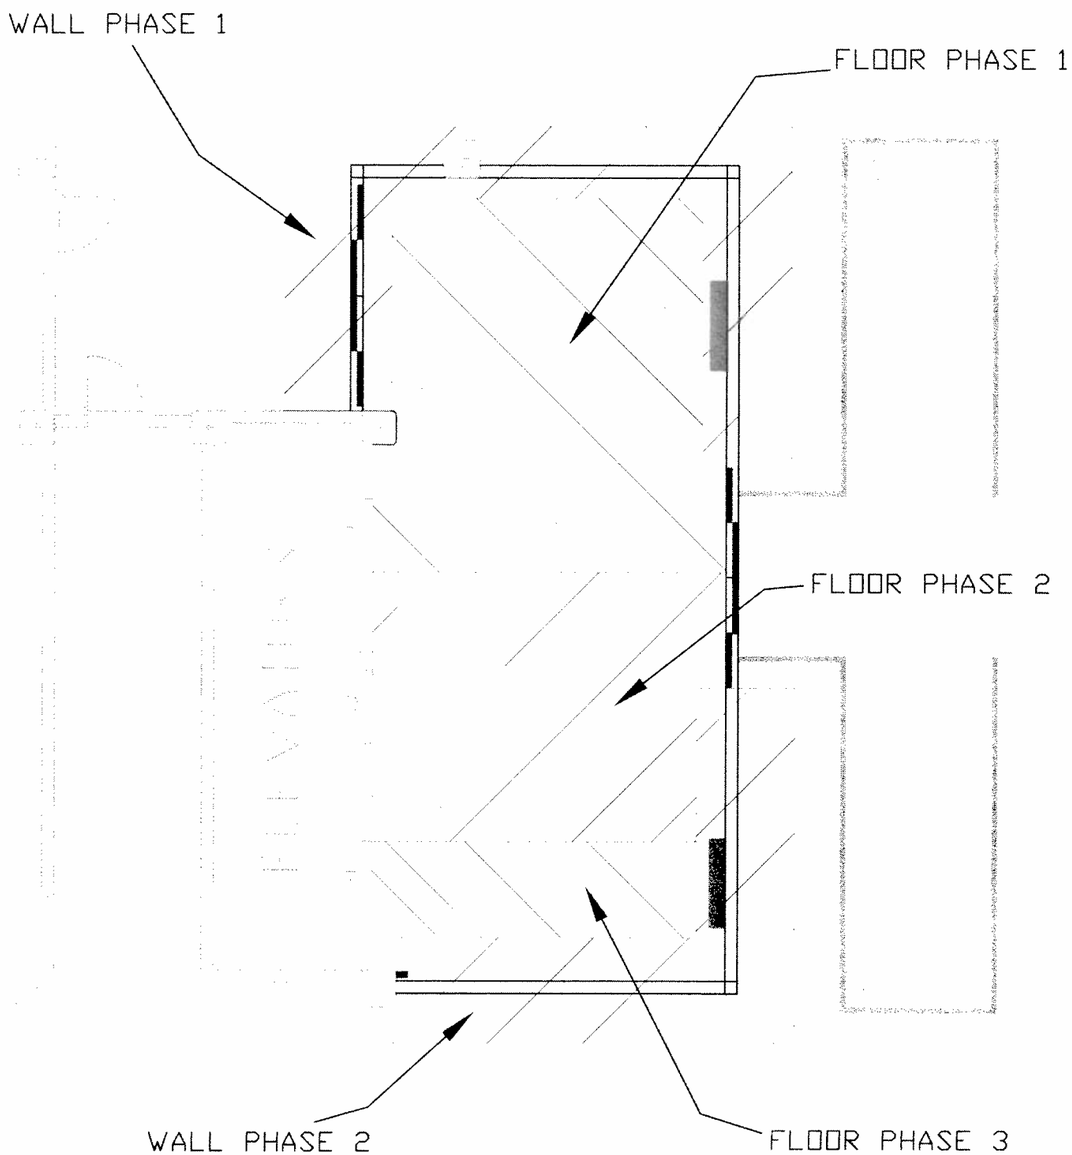

CONSTRUCTION NOTES

1. CONSTRUCTION OF NEW STOREFRONT SHALL BE COMPLETED IN PHASES TO MINIMIZE PATIENT/GUEST DISTURBANCE.

2. VCT AND CEILING TILE WORK MUST BE PERFORMED DURING NON-BUSINESS HOURS FROM 9 PM - 4 AM.

3. CONTRACTOR TO PROVIDE PLASTIC ORANGE MESH FENCE TO SURROUND CONSTRUCTION AREA

3. WORK TO BE PERFORMED IN ONLY ONE WALL PHASE OR FLOOR PHASE AT A TIME

Data File Name: G:/BALTIMORE/800/STATION/512-09-122	Drawing Title: PHASING PLAN	Project Title: WAITING AREA SHELTER		Date: 8/1/08
				Project No.: 512-09-122
Apprvd: Supervisor, Projects Engineering: RAMZY HARB	Apprvd: Chief, Engineering Service: EDWARD A. LITVIN	Building No.: 1-MC	Checked: RH / Drawn: LM	DRAWING NO.: P-1
Apprvd: Director, Medical Center: DENNIS SMITH	Apprvd: Assistant Chief, Engineering Svc: ROLAND DUCHARME	Location: BALTIMORE, MD. 21201		Dwg. 2 of 6

Facilities & Engineering VAMHCS

Department of Veterans Affairs

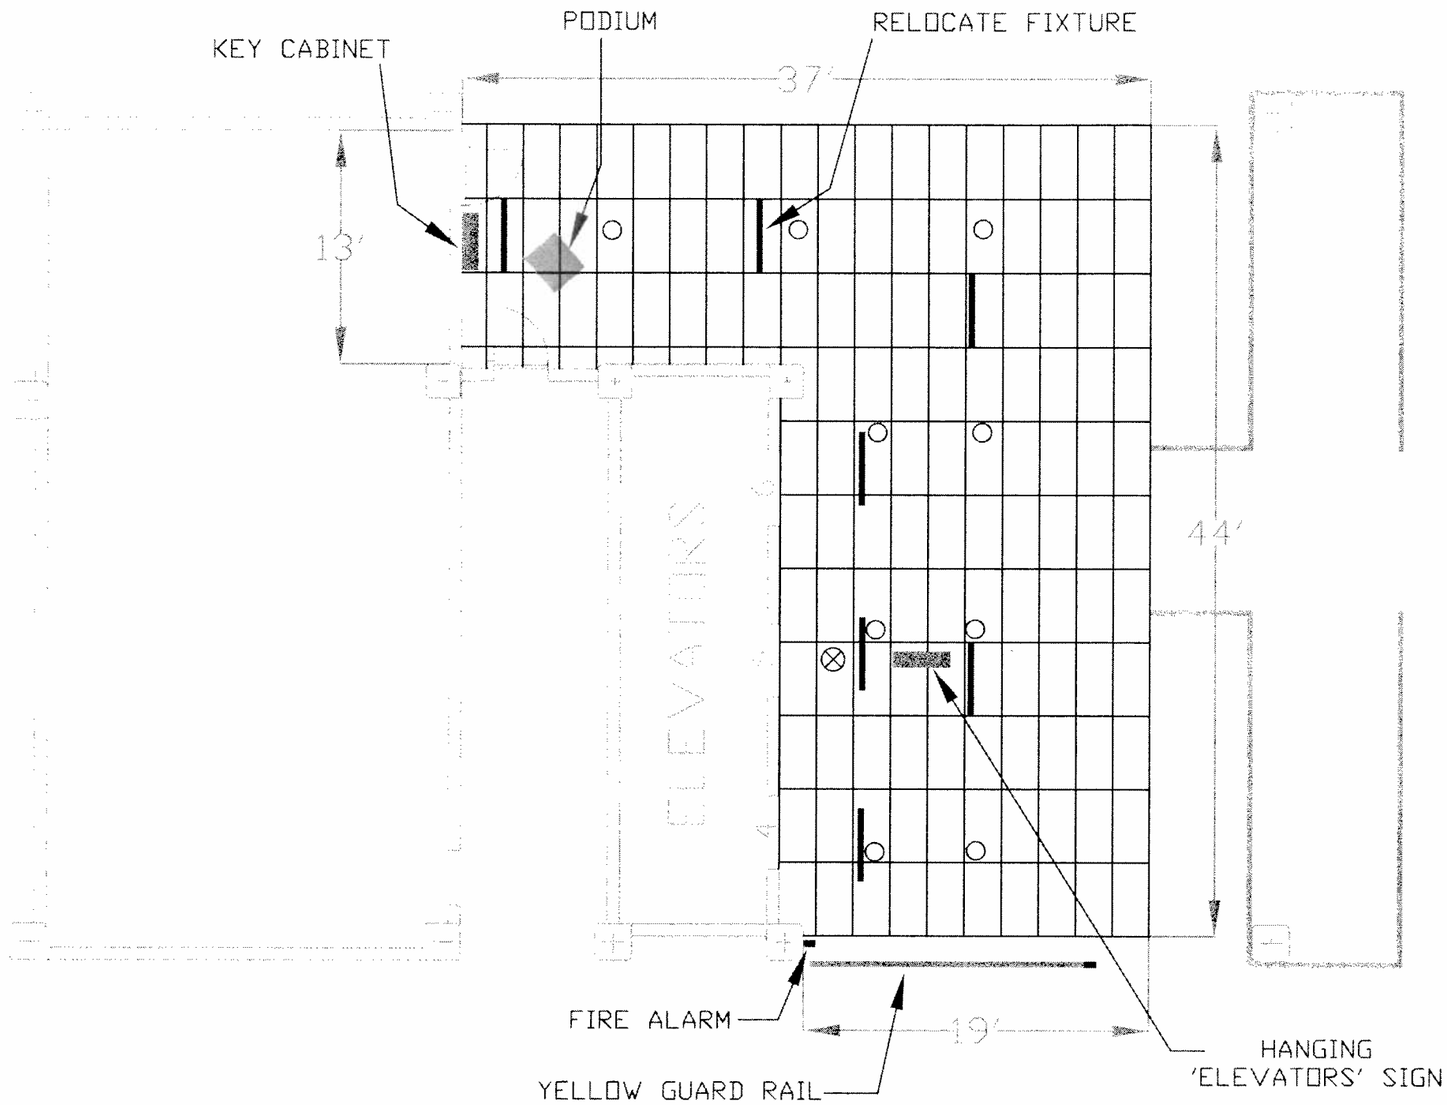

SYMBOLS

- SPRINKER HEAD
- LIGHT FIXTURE
- SMOKE DETECTOR
- CEILING TILE

GENERAL NOTES

1. VERIFY ALL DIMENSIONS BY FIELD MEASUREMENT BEFORE BEGINNING ANY WORK.
2. PROVIDE DUST PROTECTION FOR DEMOLITION AND CONSTRUCTION IN ALL AREAS OF WORK ACCORDING TO ICCP PERMIT. SEE SCOPE OF WORK.
3. PROVIDE AND INSTALL A TEMP. ORANGE MESH FENCE AROUND THE CONSTRUCTION AREA.
4. SEE SCOPE OF WORK FOR MORE DETAILS.
5. ALL WORK SHALL BE COMPLETED ACCORDING TO THE DRAWINGS, ATTACHED SCOPE OF WORK AND VA SPECIFICATIONS.
6. ALL FIRE SPRINKLER WORK SHALL BE PERFORMED IN ACCORDANCE WITH NFPA 70 & NFPA 101

DEMOLITION NOTES

1. DEMO CEILING TILES AND GRIDS
2. DEMO SURFACE-MOUNTED LIGHT FIXTURES ONLY WITHIN SHELTER BOUNDARY. FIXTURES IN EXISTING VALET AREA TO REMAIN.
3. RELOCATE INDICATED VALET-AREA LIGHT FIXTURE
4. FLOORS TO BE PREPPED AND LEVELED BY CONTRACTOR FOR INSTALLATION OF VCT
5. REMOVE CEILING-HUNG 'ELEVATORS' SIGN AND KEEP TO REINSTALL
6. REMOVE VALET SERVICE PODIUM AND KEEP TO REINSTALL
7. REMOVE VALET KEY CABINET AND PLACE AS INDICATED IN "PROPOSED PLAN" DRAWING
8. RELOCATE FIRE ALARM TO PLACE INSIDE SHELTER WALL
9. DEMO YELLOW GUARD RAIL

Data File Name: G:/BALTIMORE/800/STATION/512-09-122	Drawing Title: DEMOLITION PLAN	Project Title: WAITING AREA SHELTER			Date: 8/1/08
					Project No.: SB-07-108
Appvd: Supervisor, Projects Engineering: RAMZY HARB	Appvd: Chief, Engineering Service: EDWARD A. LITVIN	Building No.: 1-MC	Checked: RH	Drawn: LM	DRAWING NO.: D-1
Appvd: Director, Medical Center: DENNIS SMITH	Appvd: Assistant Chief, Engineering Svc: ROLAND DUCHARME	Location: BALTIMORE, MD. 21201			Dwg. 3 of 6

Facilities & Engineering VAMHCS

Department of Veterans Affairs

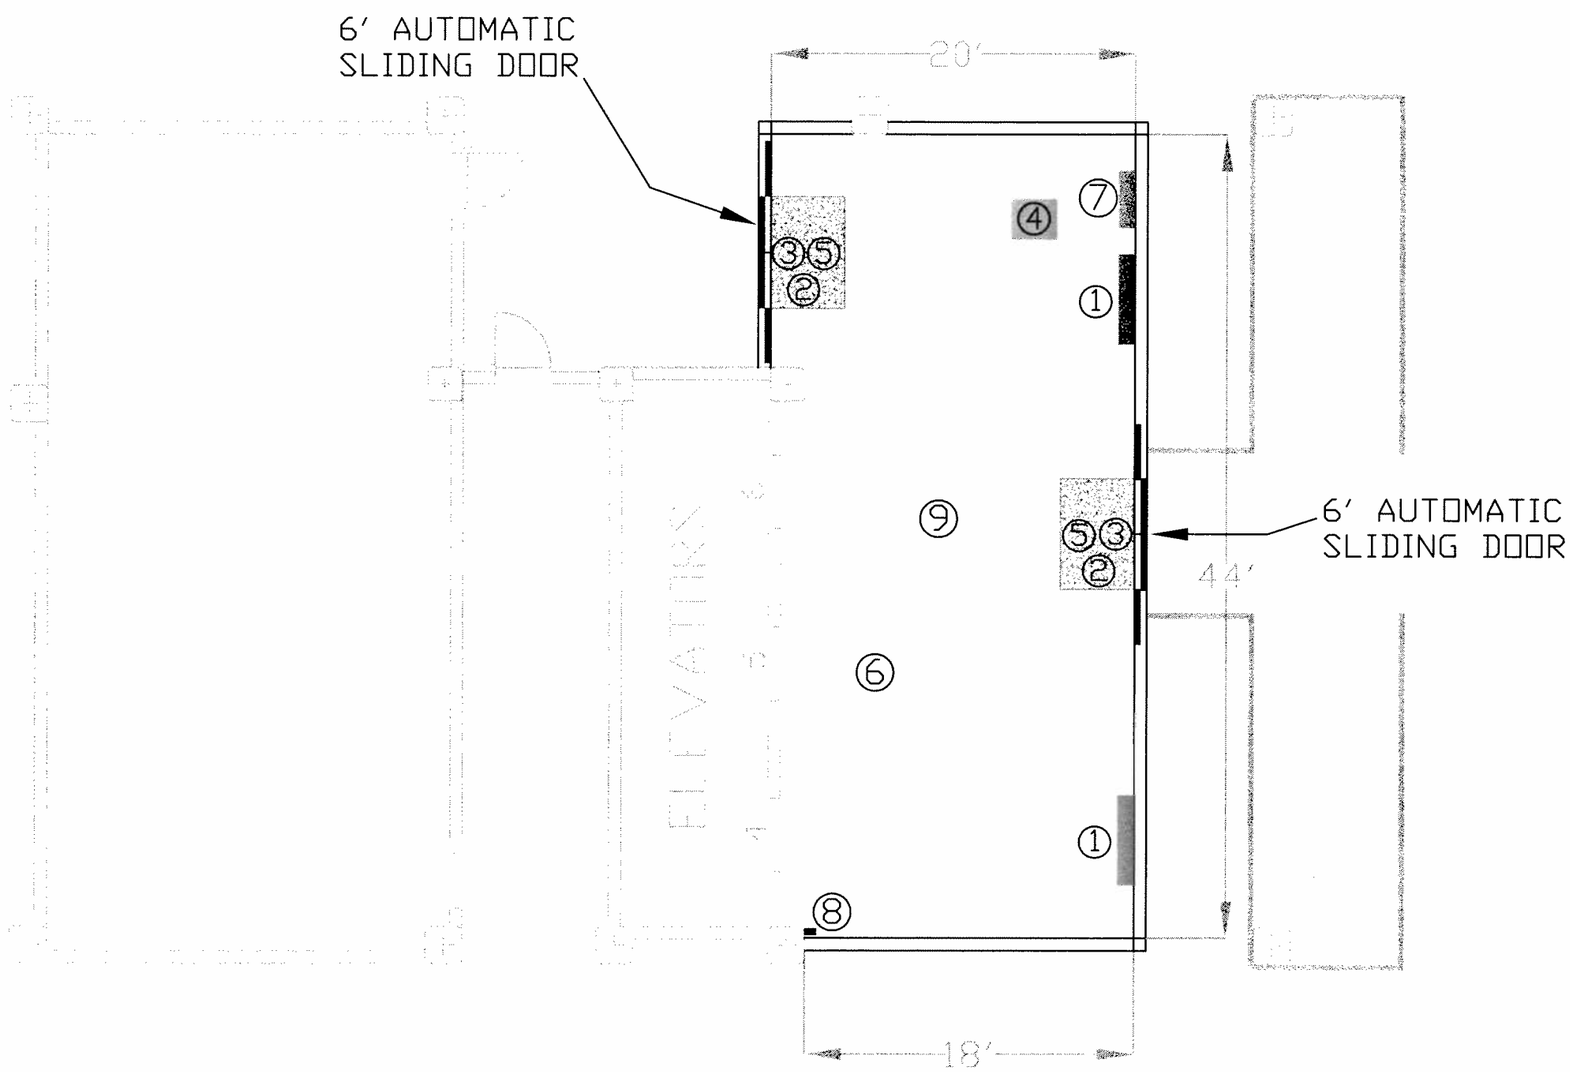

CONSTRUCTION NOTES

1. PROVIDE AND INSTALL 2 NEW HEATING & COOLING UNITS
2. PROVIDE AND INSTALL 2 NEW CARPET MATS
3. PROVIDE AND INSTALL 2 NEW AIR CURTAINS
4. PROVIDE AND INSTALL NEW VALET SERVICE PODIUM
5. PROVIDE AND INSTALL 2 NEW OVERHEAD LED-LIGHTED EMERGENCY 'EXIT' SIGNS
6. REINSTALL CEILING-HUNG 'ELEVATORS' SIGN
7. PROVIDE AND INSTALL NEW VALET KEY CABINET
8. RELOCATED FIRE ALARM
9. PROVIDE AND INSTALL NEW 12" x 12" VCT FLOOR TILES

GENERAL NOTES

1. VCT & CEILING TILE-WORK MUST BE PERFORMED DURING NON-BUSINESS HOURS
2. AIR CURTAINS TO BE INSTALLED ABOVE THE AUTOMATIC SLIDING DOORS
3. AUTOMATIC SLIDING DOOR TO BE INSTALLED IN THE CENTER OF THE STOREFRONT WALL

Data File Name: G:/BALTIMORE/800/STATION/512-09-122	Drawing Title: PROPOSED PLAN	Project Title: WAITING AREA SHELTER		Date: 8/1/08
				Project No.: SB-07-108
Appvd: Supervisor, Projects Engineering: RAMZY HARB	Appvd: Chief, Engineering Service: EDWARD A. LITVIN	Building No.: 1-MC	Checked: RH / Drawn: LM	DRAWING NO.: P-2
Appvd: Director, Medical Center: DENNIS SMITH	Appvd: Assistant Chief, Engineering Svc: ROLAND DUCHARME	Location: BALTIMORE, MD. 21201		Dwg. 4 of 6

Facilities & Engineering VAMHCS

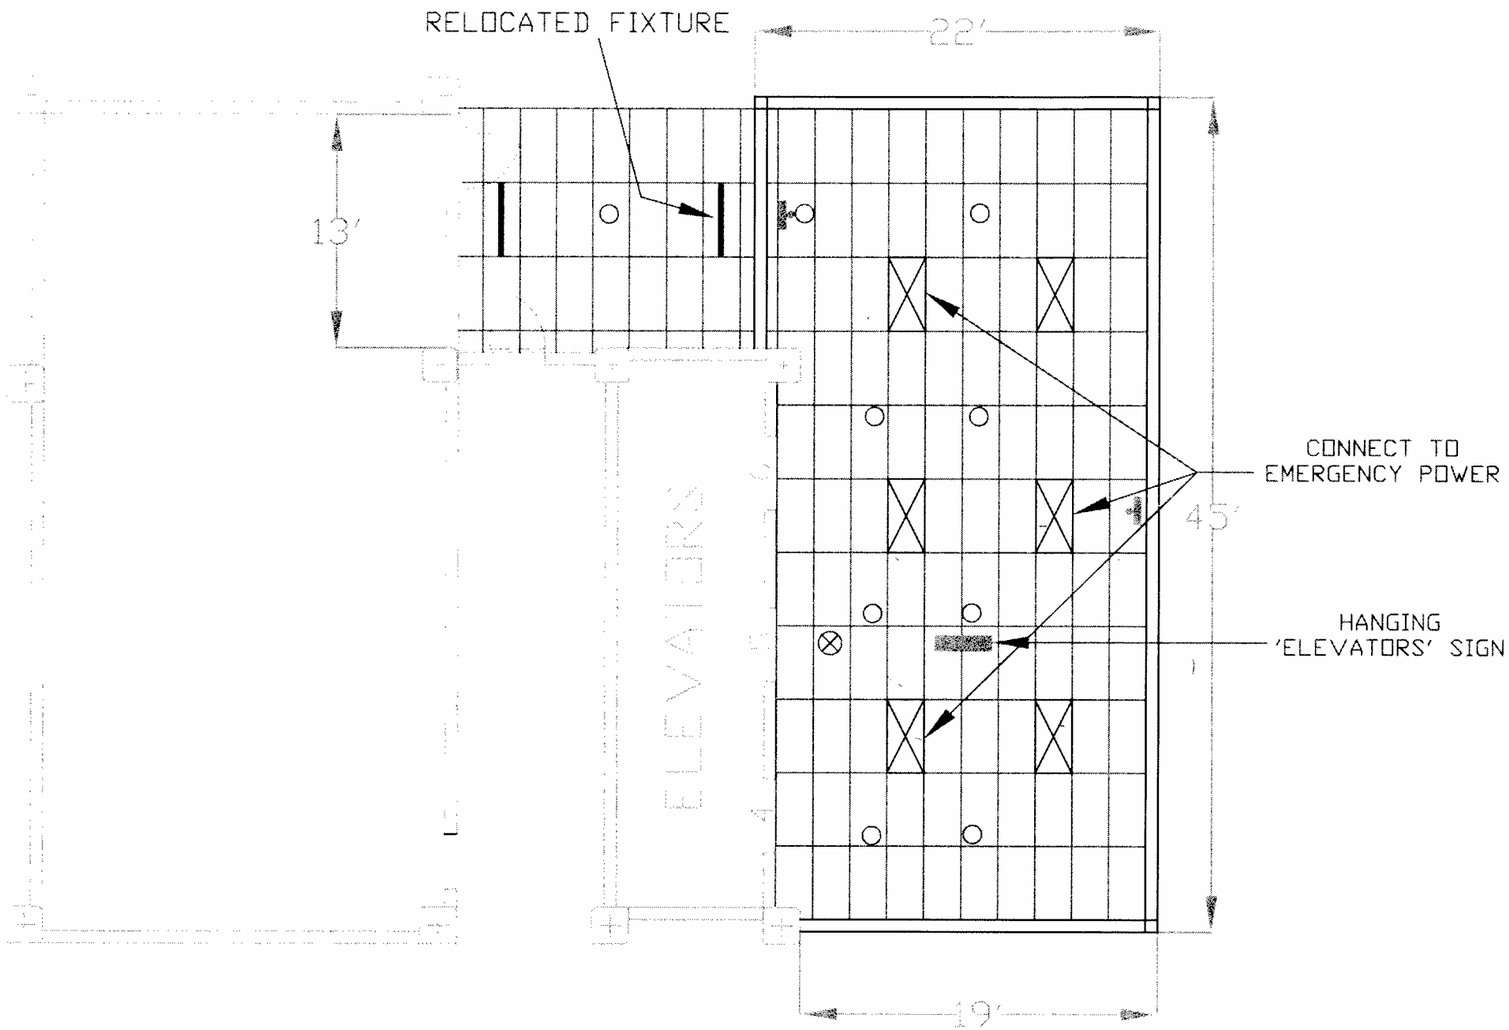

SYMBOLS

- SPRINKER HEAD
- NEW LIGHT FIXTURE
- SMOKE DETECTOR
- CEILING TILE
- EMERGENCY 'EXIT' SIGN
- EXISTING LIGHT FIXTURE

CEILING PLAN NOTES

1. INSTALL NEW 2' x 4' CEILING TILES AND GRIDS
2. INSTALL NEW 2' x 4' LIGHT FIXTURES AS INDICATED.
3. RELOCATE EXISTING VALET-AREA LIGHT FIXTURE AS INDICATED
4. CONNECT THREE LIGHT FIXTURES TO EMERGENCY POWER AS INDICATED USING EXISTING EMERGENCY POWER CIRCUIT
5. REINSTALL CEILING-HUNG 'ELEVATORS' SIGN AS INDICATED
6. INSTALL EMERGENCY 'EXIT' SIGNS AS INDICATED. CONNECT TO EXISTING EMERGENCY CIRCUIT.

Data File Name: G:/BALTIMORE/800/STATION/512-09-122	Drawing Title: CEILING PLAN	Project Title: WAITING AREA SHELTER			Date: 8/1/08
					Project No.: 512-09-122
Appvd: Supervisor, Projects Engineering: RAMZY HARB	Appvd: Chief, Engineering Service: EDWARD A. LITVIN	Building No.: 1-MC	Checked: RH	Drawn: LM	DRAWING NO.: P-3
Appvd: Director, Medical Center: DENNIS SMITH	Appvd: Assistant Chief, Engineering Svc: ROLAND DUCHARME	Location: BALTIMORE, MD. 21201			Dwg. 5 Of 6

Facilities & Engineering VAMHCS

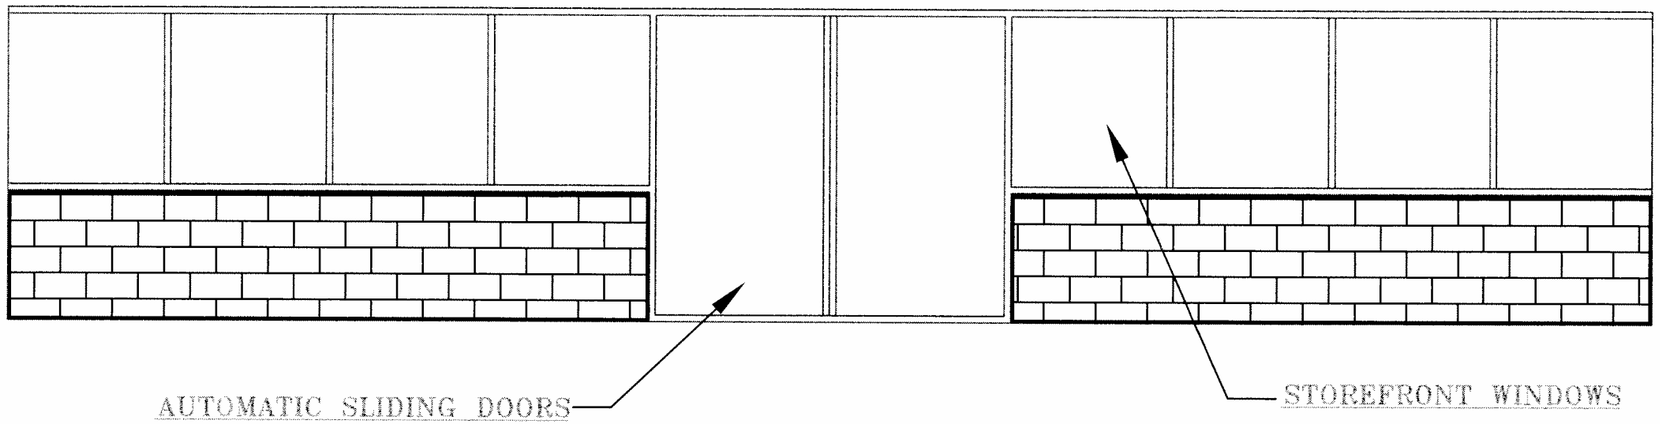

VIEW FACING WEST
NO SCALE:

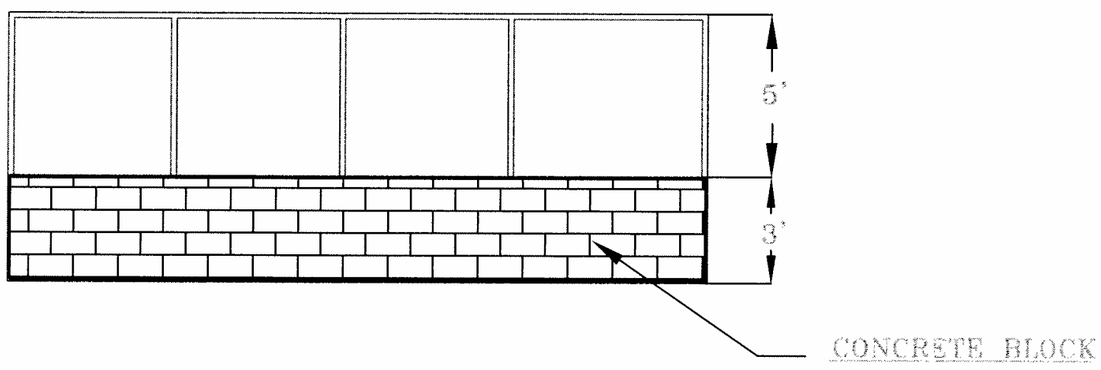

VIEW FACING NORTH
NO SCALE:

PROPOSED NEW DOORS
AND NEW WINDOWS

Data File Name G:/BALTIMORE/800/ STATION/SB-07-108	Drawing Title TYPICAL SECTION VIEW	Project Title WAITING AREA SHELTER			Date 8/1/08
					Project No. SB-07-108
Apprvd: Supervisor, Projects Engineering RAMZY HARB	Apprvd: Chief, Engineering Service EDWARD A. LITVIN	Building No. 1-MC	Checked RH	Drawn LM	DRAWING NO. T-1
Apprvd: Director, Medical Center DENNIS SMITH	Apprvd: Assistant Chief, Engineering Svc DAVID ALFONTE	Location BALTIMORE, MD. 21201			Dwg. 6 of 6

Facilities & Engineering VAMHCS

Department of Veterans Affairs